
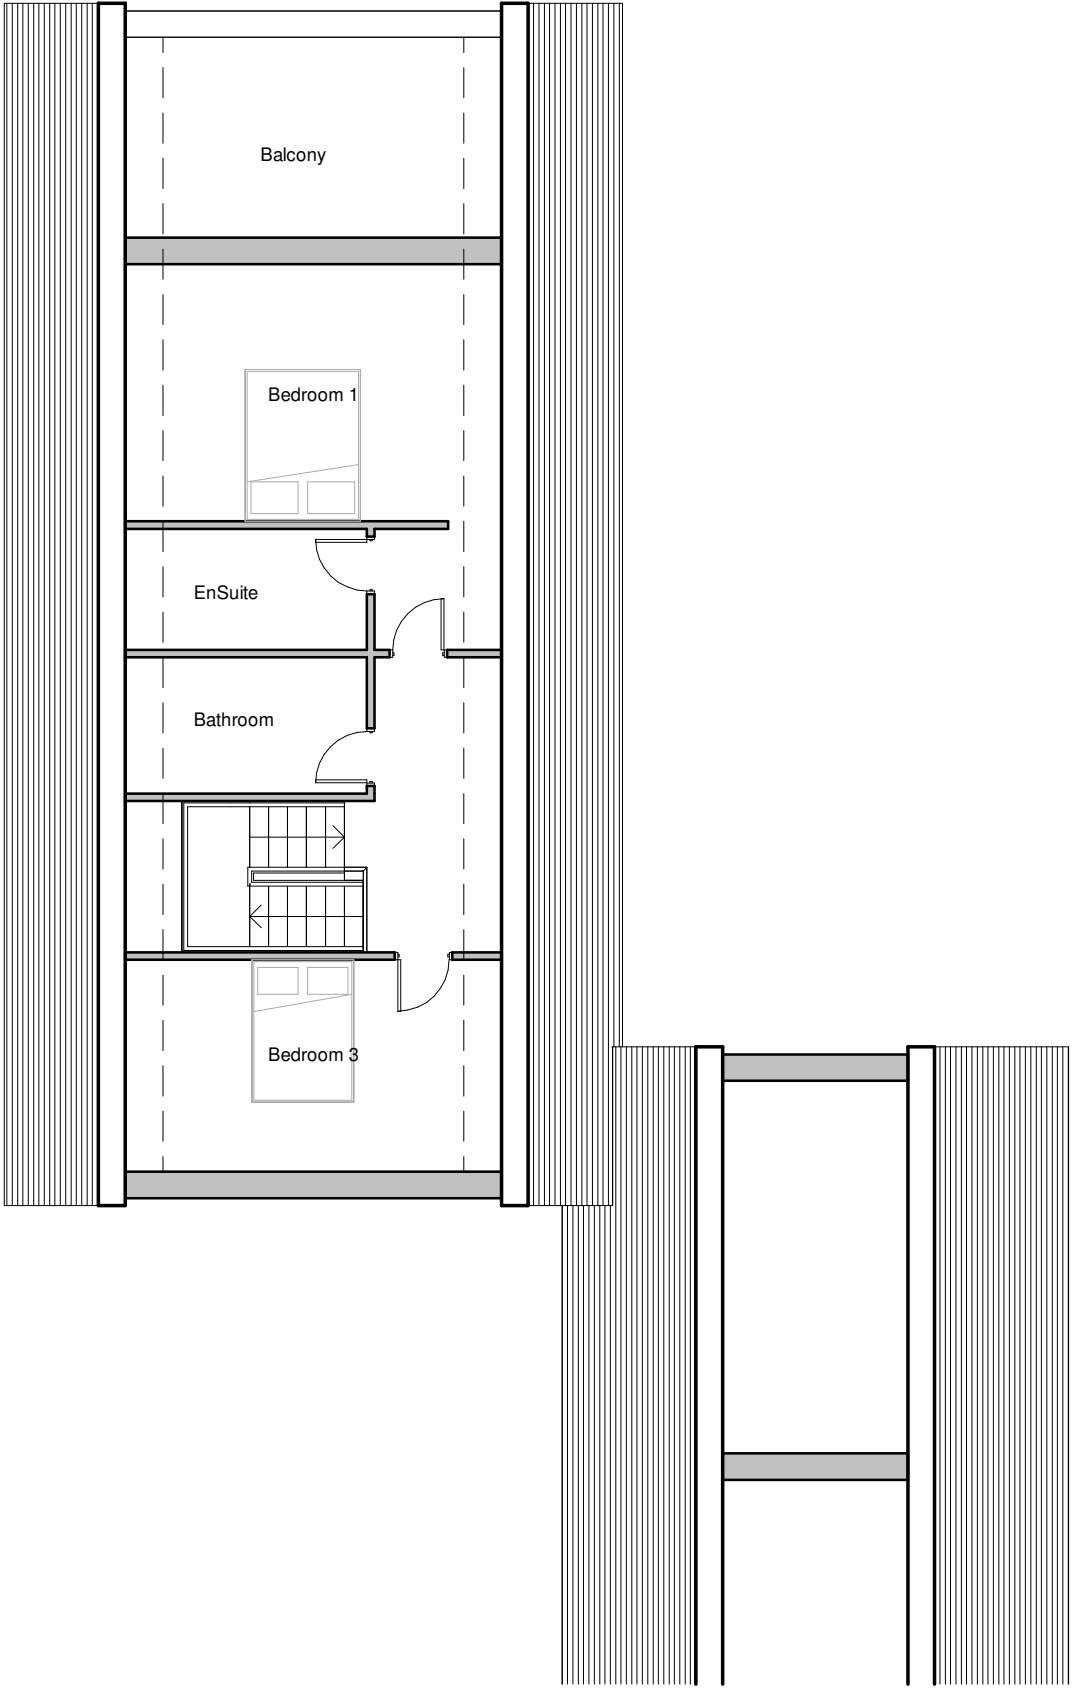


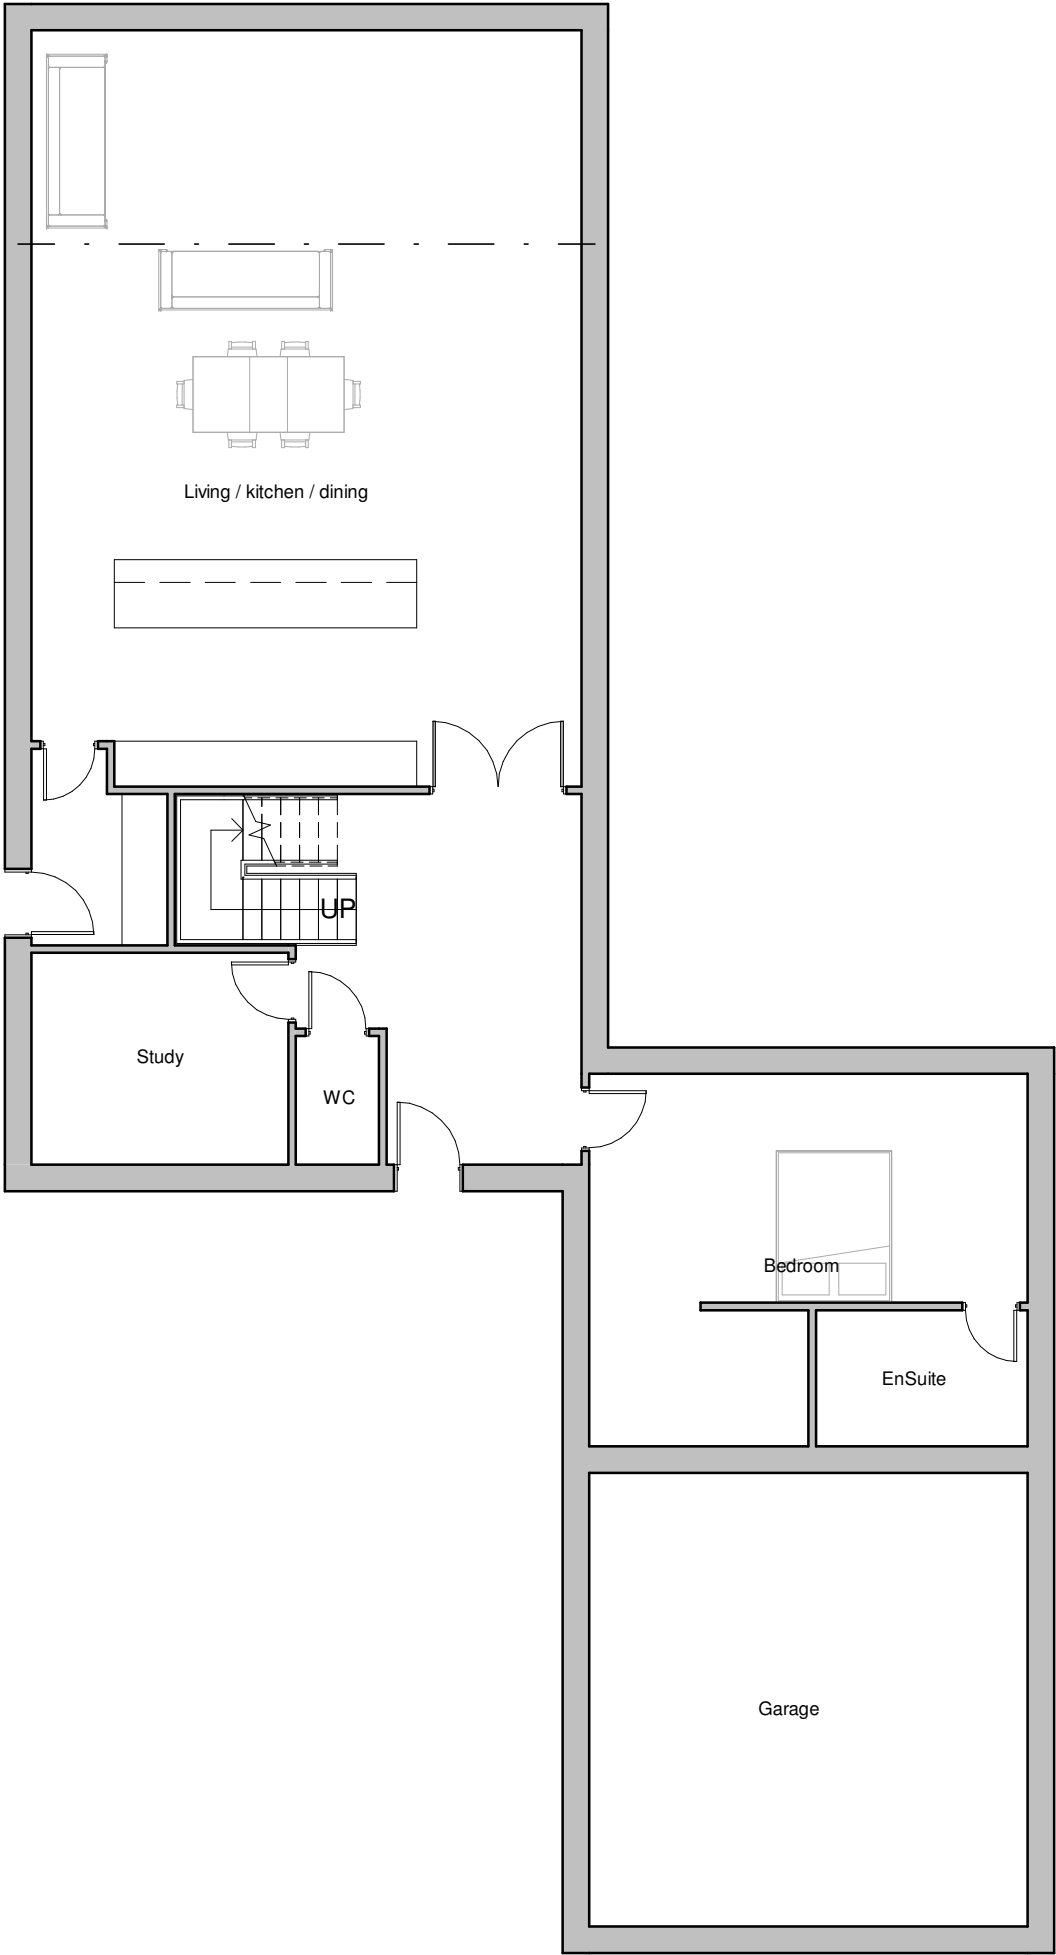

Client Mr and Mrs Ward				hayward ARCHITECTS LTD	
Project Proposed new dwelling Land adj. Ben Venuto Markfield	Scale 1:100	Sheet A3	Job No. 22/114		
Drawing Sketch floor plans	Date Nov 2022	Author ZLM	Checked by -	Drawing No. SK01	19 Station Road Hinckley Leicestershire LE10 1AW Tel: 01455 635 665 Fax: 01455 618 971 www.hayward-architects.co.uk
THE COPYRIGHT OF THIS DRAWING IS VESTED IN HAYWARD ARCHITECTS LTD. REPRODUCTION IN ANY FORM, EITHER IN WHOLE OR IN PART IS FORBIDDEN WITHOUT THE PRIOR WRITTEN PERMISSION OF THE COPYRIGHT HOLDER. DO NOT SCALE FROM DRAWING AND ONLY FIGURED DIMENSIONS ARE TO BE USED				Drawing Status SKETCH	