




PROPOSED EAST ELEVATION
scale 1:50



PROPOSED NORTH ELEVATION
scale 1:50



PROPOSED WEST ELEVATION
scale 1:50

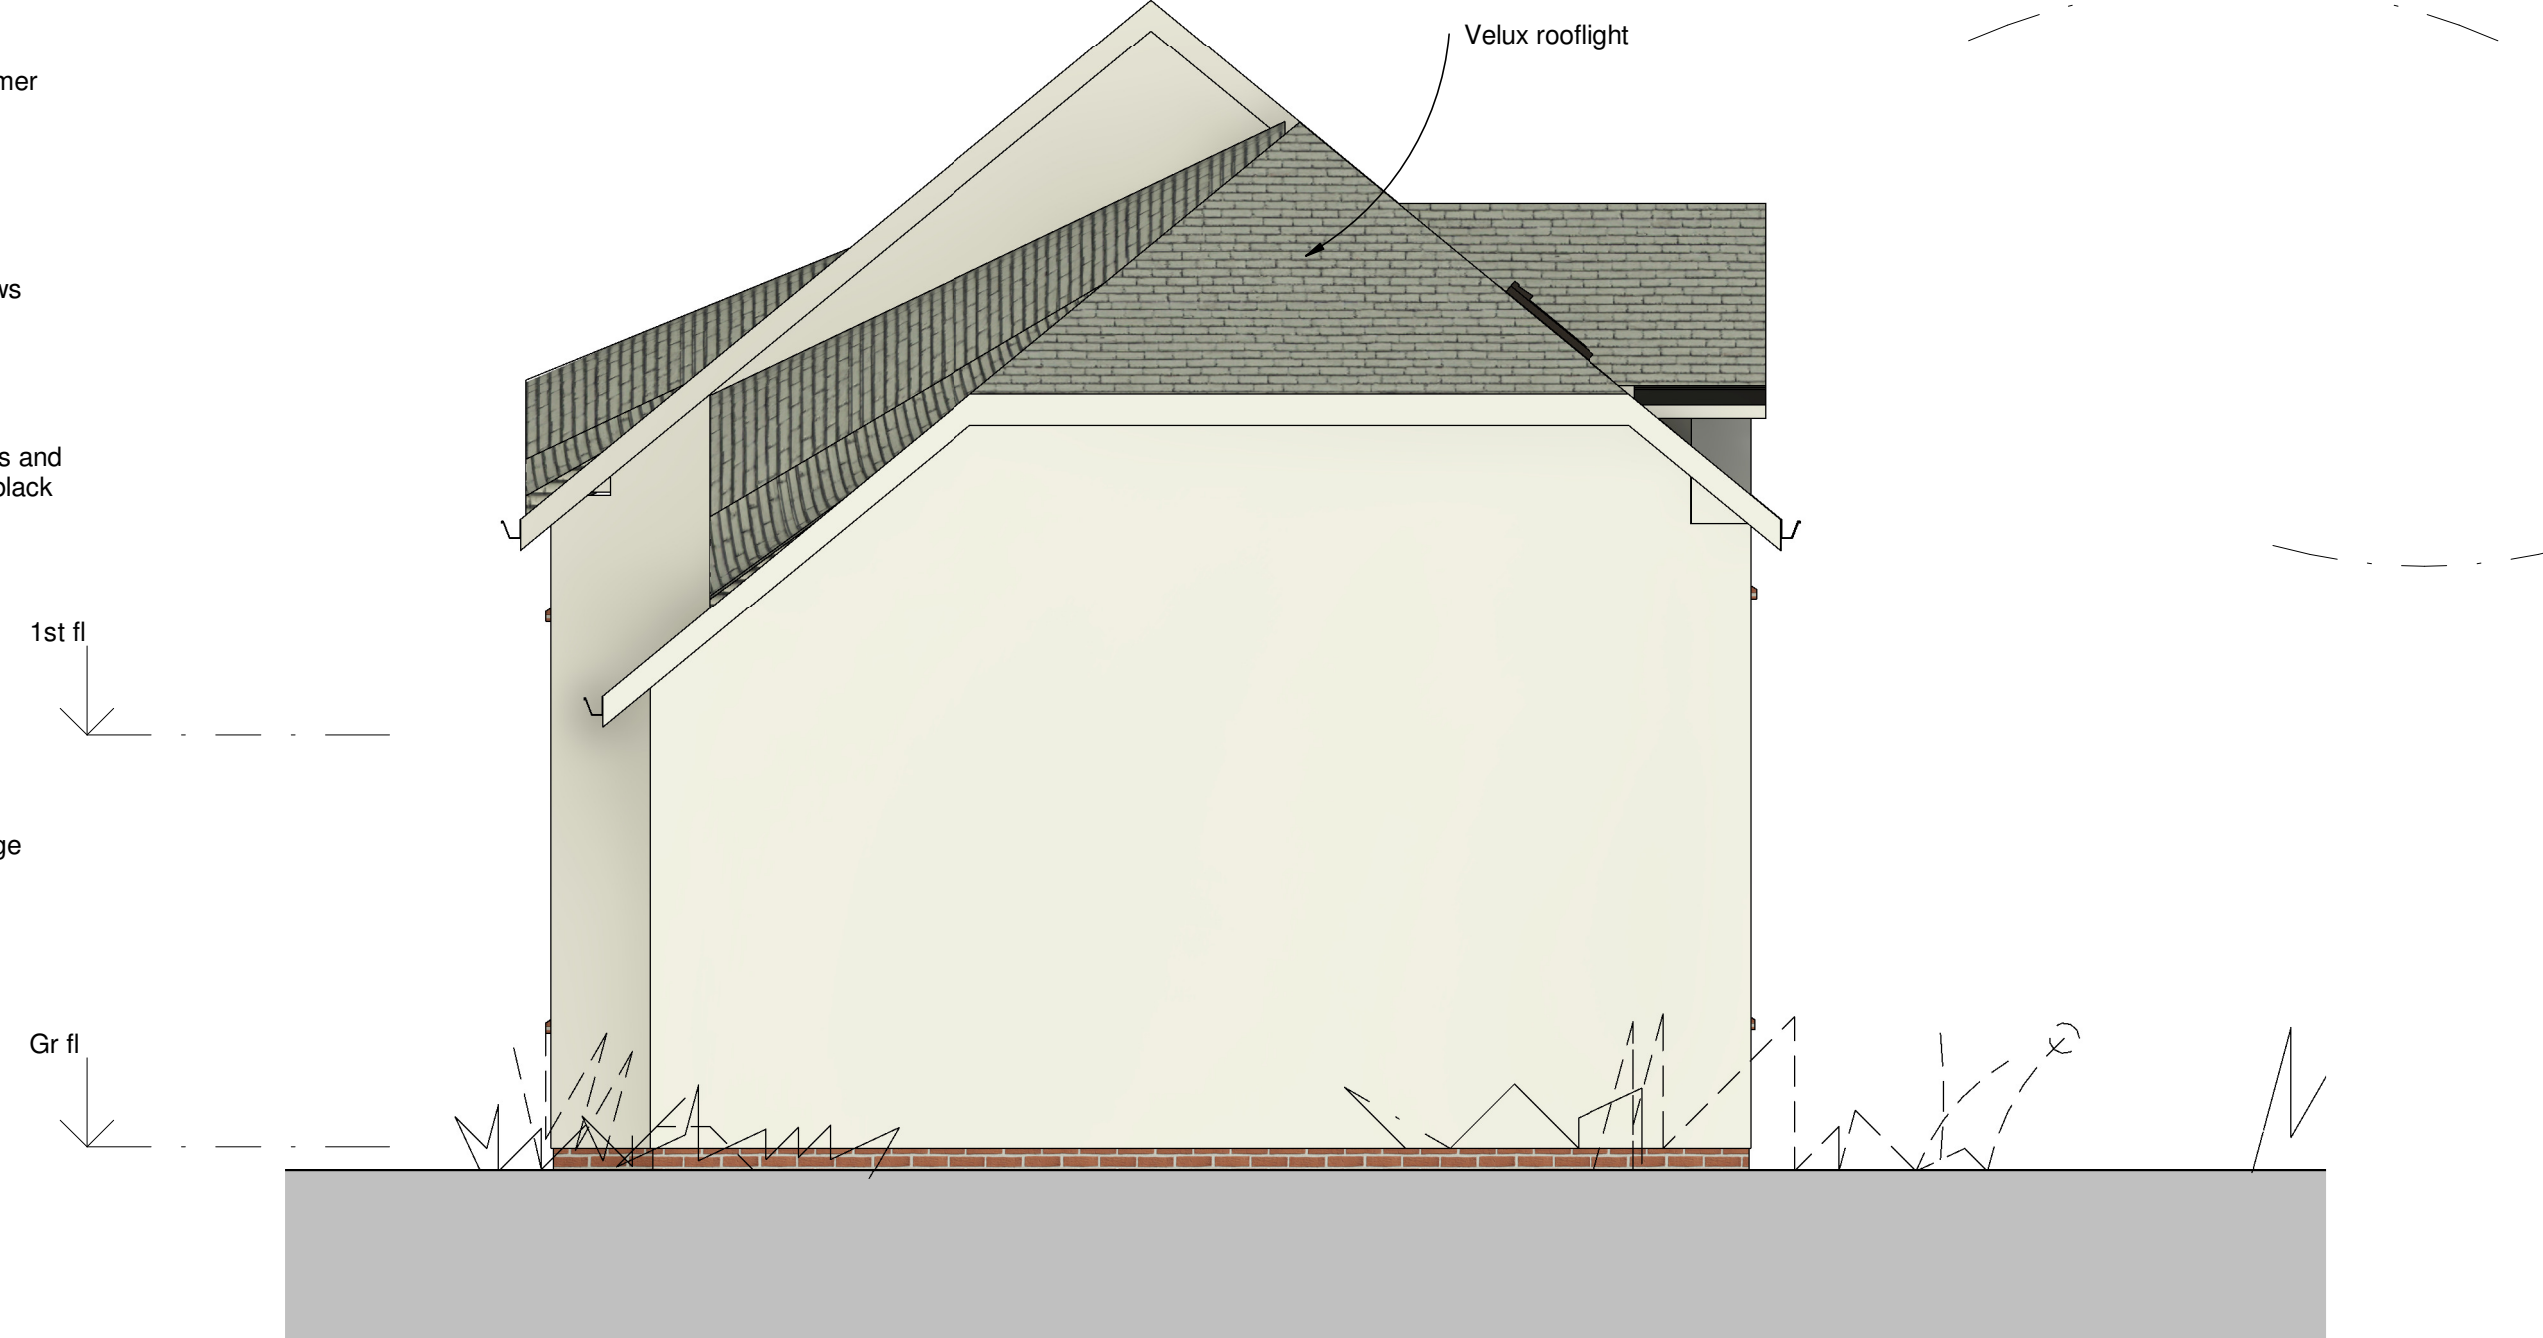

PROPOSED SOUTH ELEVATION
scale 1:50

Rev.	Date	Description	By	Ckd
A	26.04.23	Alterations following client feedback	RD	LW
B	02.05.23	Rear chimney omitted	RD	LW
C	03.05.23	Roof lowered rear dormer added	RD	LW
D	09.05.23	Roof lowered dormers added	RD	LW
E	26.06.23	Roof lowered length of building reduced, chimney lowered	RD	LW

0m 1m 2m 3m 4m 5m
SCALE 1:50 @ A2

Client Mr and Mrs Rumble			hayward ARCHITECTS LTD 19 Station Road Hinckley Leicestershire LE10 1AW Tel: 01455 635 665 Fax: 01455 616 971 www.hayward-architects.co.uk	
Project Title Proposed new house Station RD Stoke Golding				
Drawing Title House Elevations				
Scale 1:50	Date 29.03.23	Sheet A1	Job No. 22-62	Drawing No. 16E
Author RD	Checked by LW		Status COMMENT	