




EXISTING REAR ELEVATION



EXISTING SIDE ELEVATION

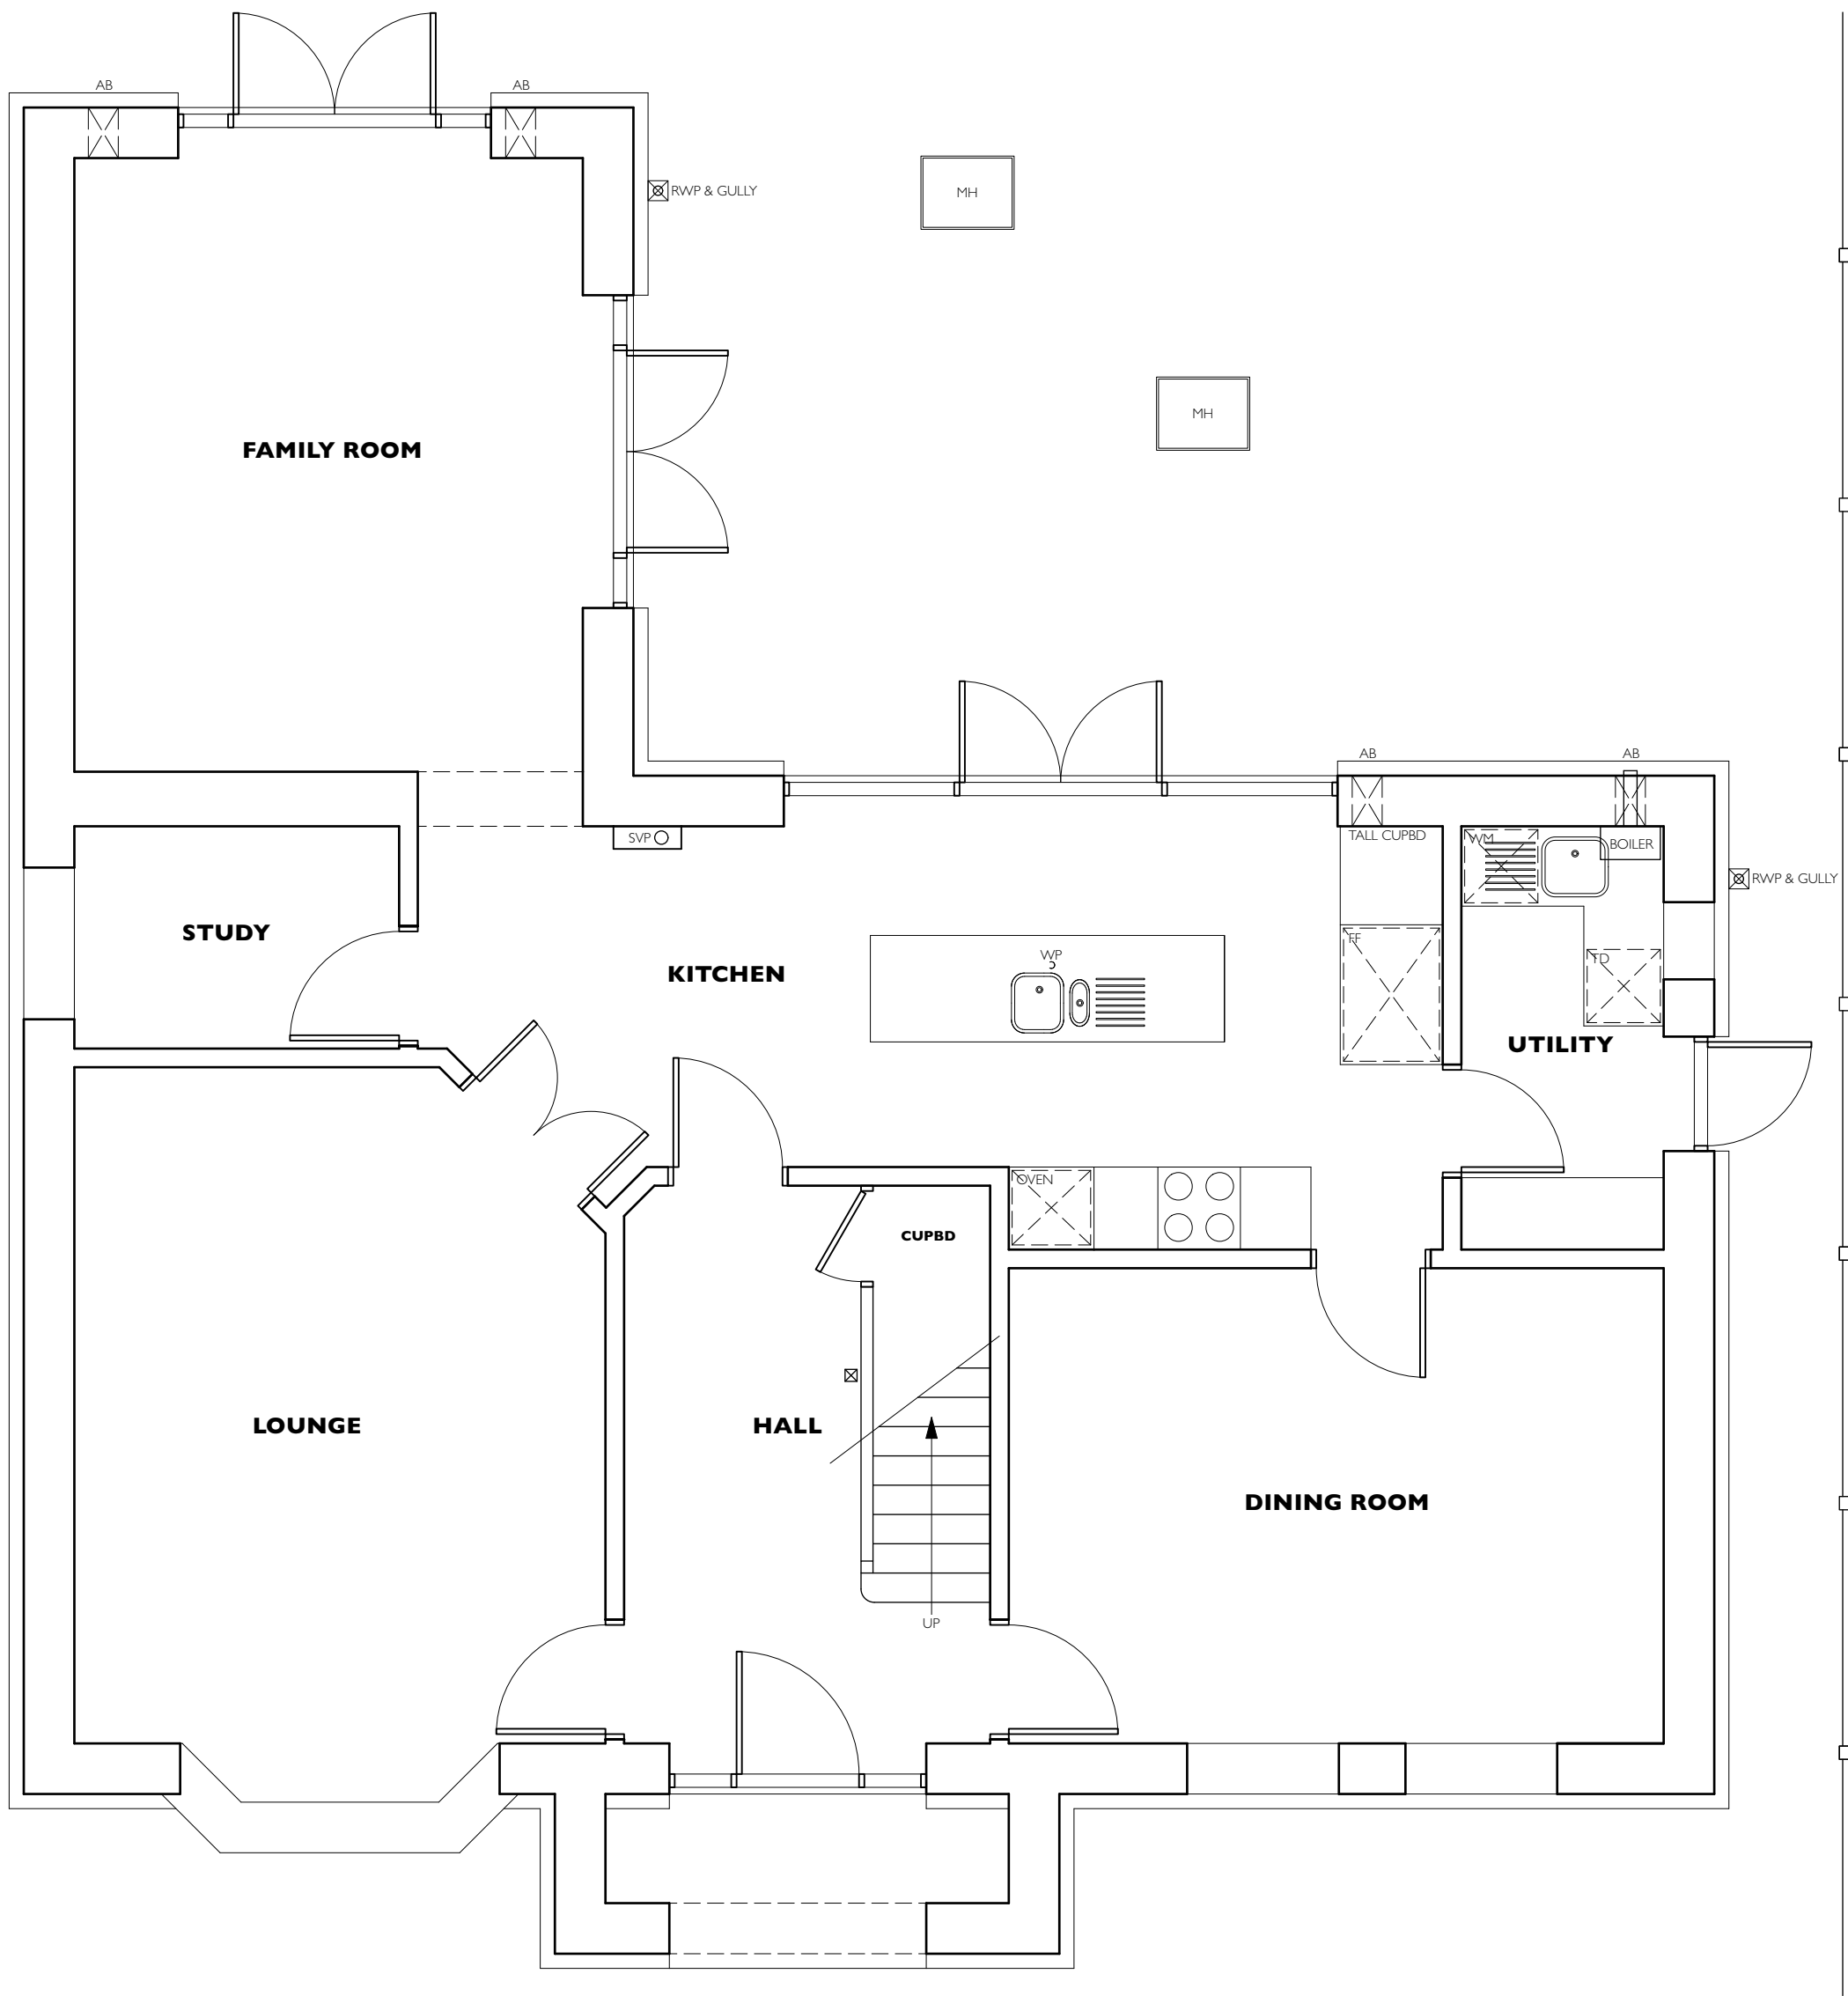

EXISTING GROUND FLOOR PLAN

REVISIONS			
DRAWING TITLE		EXISTING PLANS & ELEVATIONS	
PROJECT TITLE		PROPOSED SINGLE STOREY REAR EXTENSION CHERRY TREE HOUSE, HINCKLEY ROAD, STOKE GOLDING. CV13 6HT	
DRAWING NUMBER		24044-01	
SCALE	A1:1:50 A3:1:100	DATE	02.09.2024
PETER THOMPSON ARCHITECTURAL SERVICES T 01455 284921 E MAIL@PETERTHOMPSONADT.CO.UK W PETERTHOMPSONADT.CO.UK A PROVIDENCE HOUSE 49 LEICESTER RD BROUGHTON ASTLEY LEICESTERSHIRE LE9 6QE Figural dimensions must be taken in preference to scaled dimensions and any discrepancies or errors are to be referred to PTADT Contractors, sub-contractors and suppliers must verify all dimensions on site before commencing work or producing any workshop drawings. Copyright Peter Thompson			
		</	