





PROPOSED REAR ELEVATION

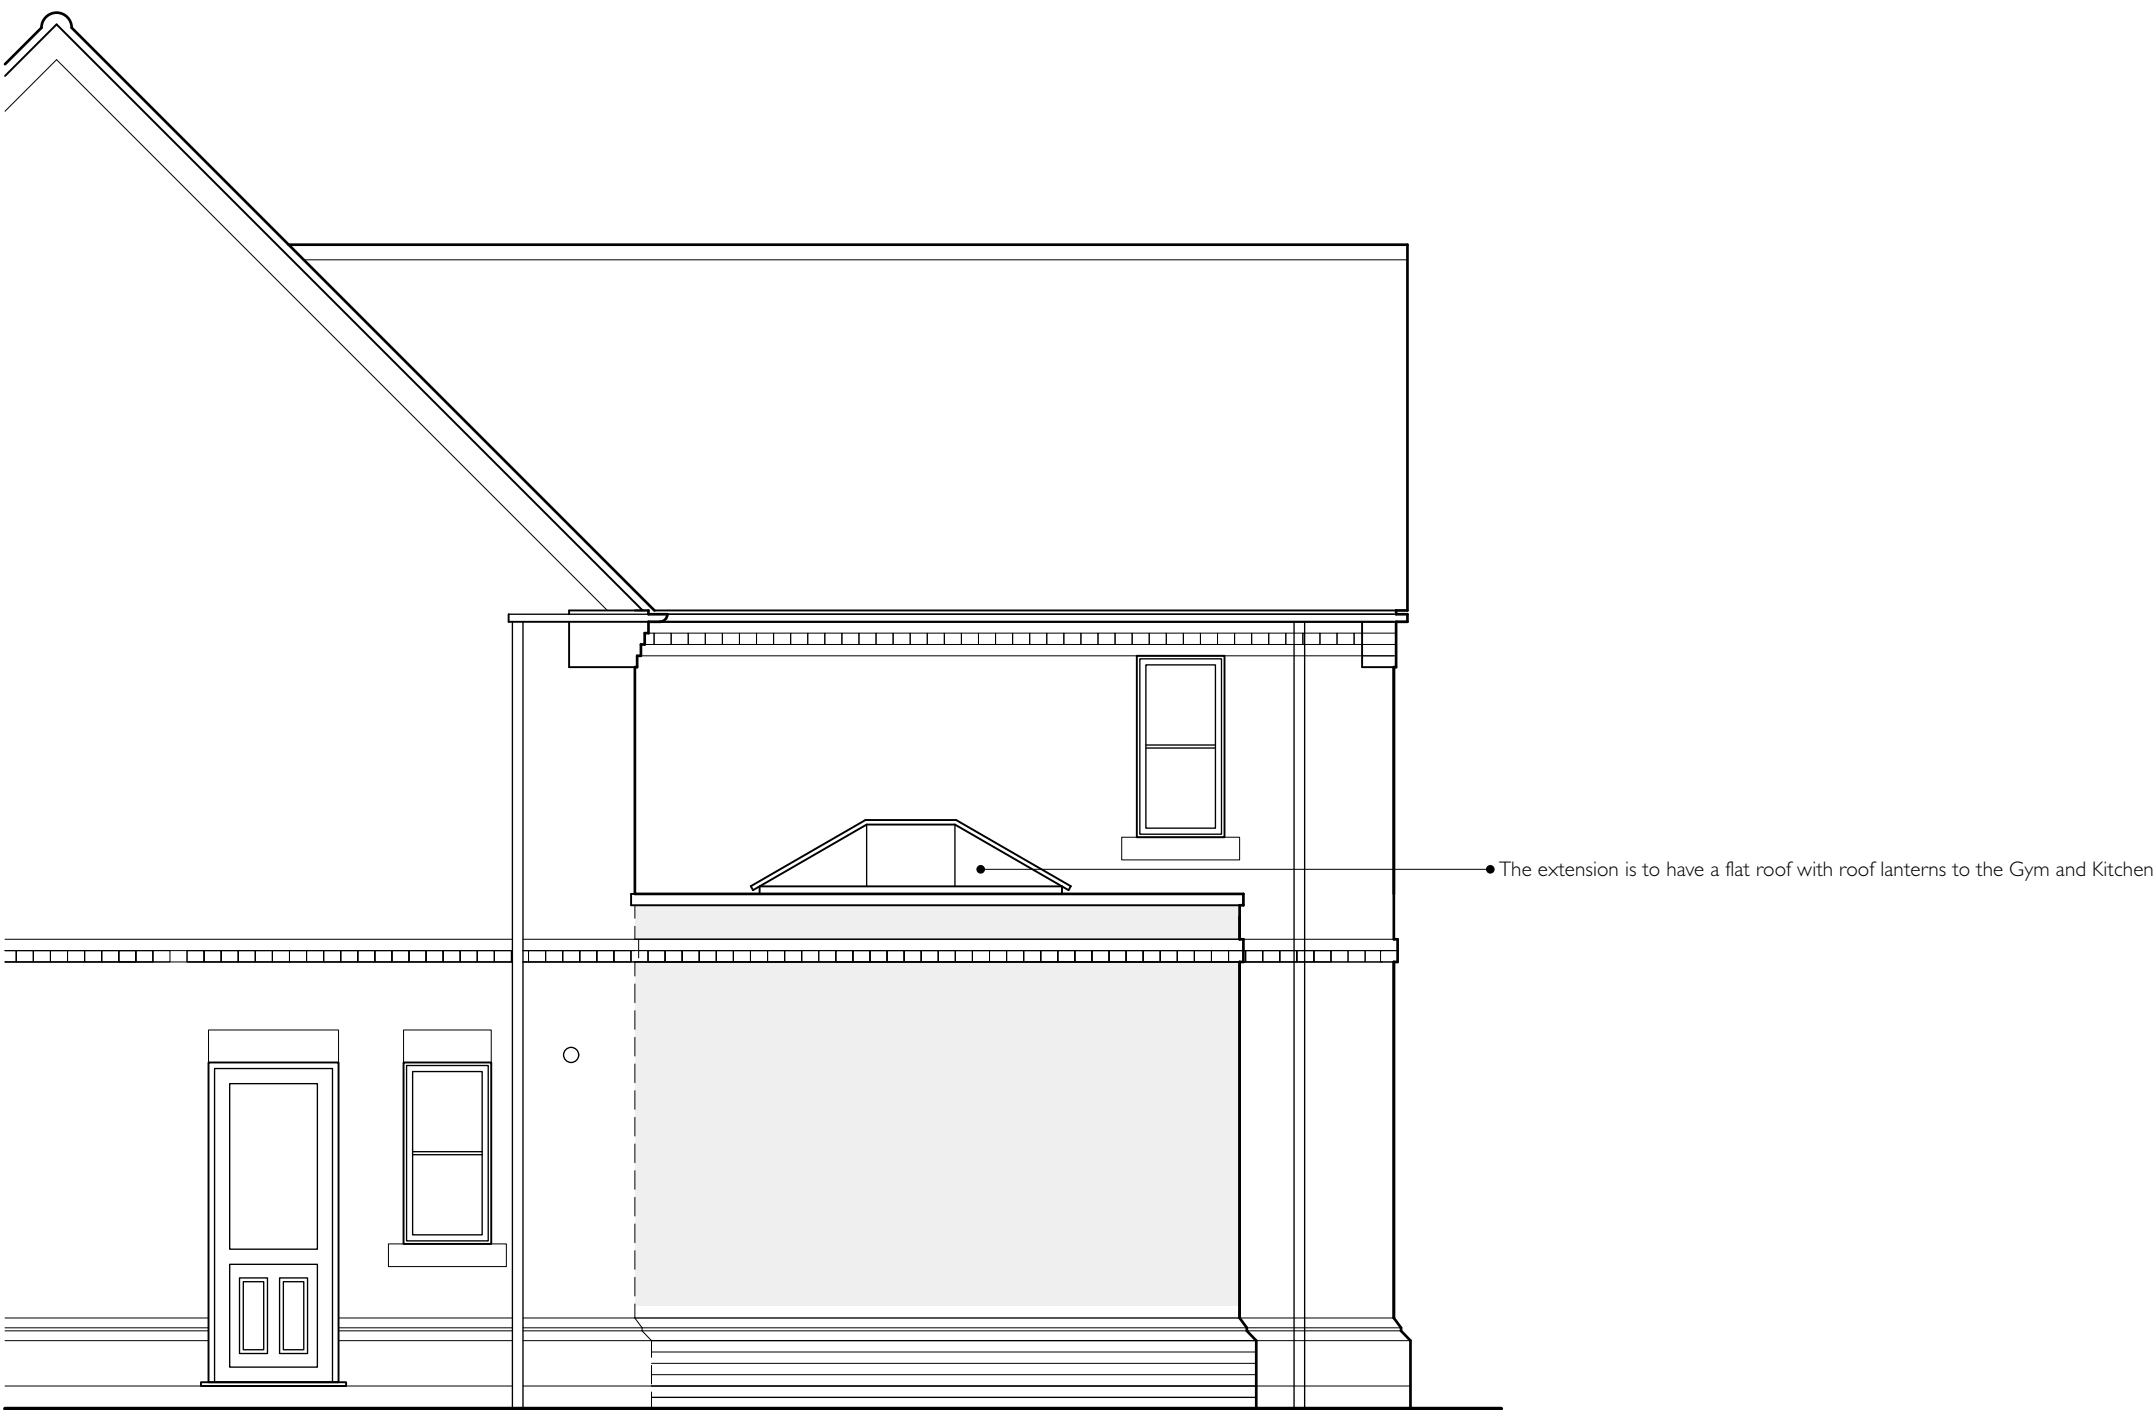

PROPOSED SIDE ELEVATION

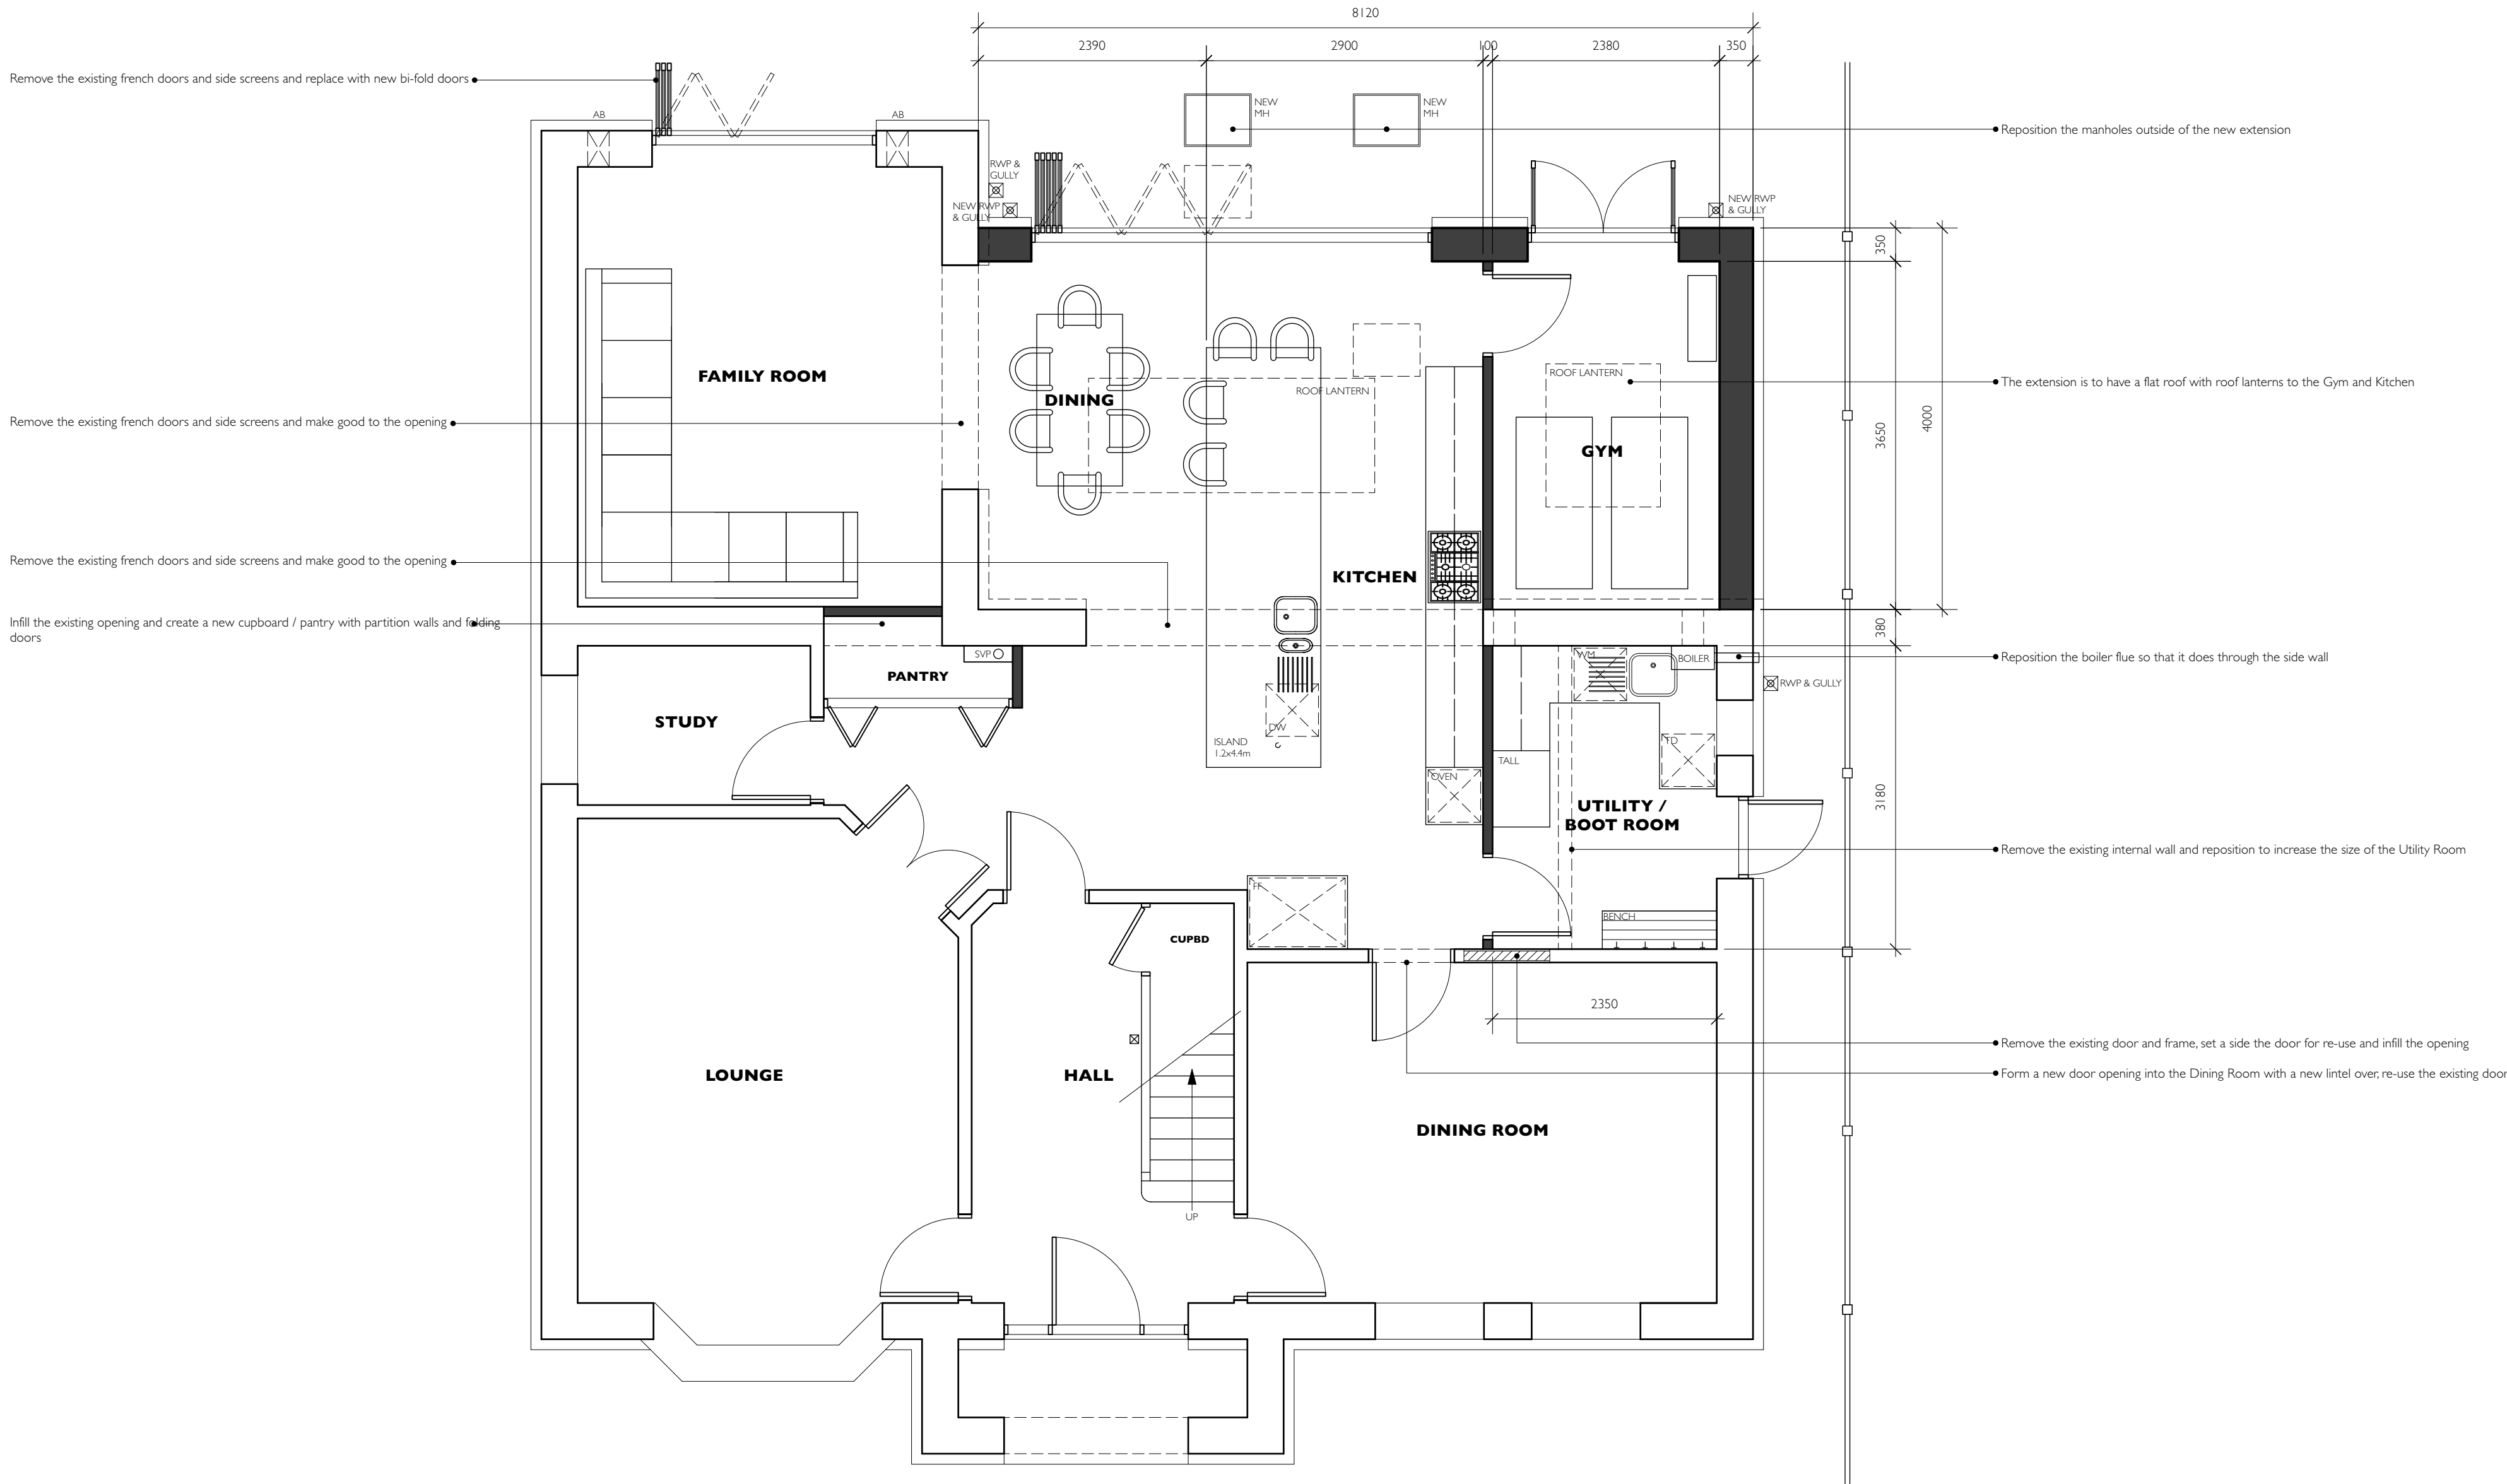

PROPOSED GROUND FLOOR PLAN

REVISIONS	REVA 30/09/2024 OPENINGS INTO THE EXTENSION REVISED		
DRAWING TITLE	PROPOSED PLANS & ELEVATIONS DESIGN DRAWING		
PROJECT	PROPOSED SINGLE STOREY REAR EXTENSION CHERRY TREE HOUSE, HINCKLEY ROAD, STOKE GOLDING. CV13 6HT		
DRAWING NUMBER	24044-02A		
SCALE	A1:1:50 A3:1:100	DATE	09.09.2024
PETER THOMPSON ARCHITECTURAL SERVICES			
T 01455 284921 E MAIL@PETERTHOMPSONADT.CO.UK W PETERTHOMPSONADT.CO.UK A PROVIDENCE HOUSE 49 LEICESTER RD BROUGHTON ASTLEY LEICESTERSHIRE LE9 6QE			
Figured dimensions must be taken in preference to scaled dimensions and any discrepancies or errors are to be referred to PTADT Contractors, sub-contractors and suppliers must verify all dimensions on site before commencing work or producing any workshop drawings. Copyright Peter Thompson			
0 1m 2m 3m 4m 5m			