




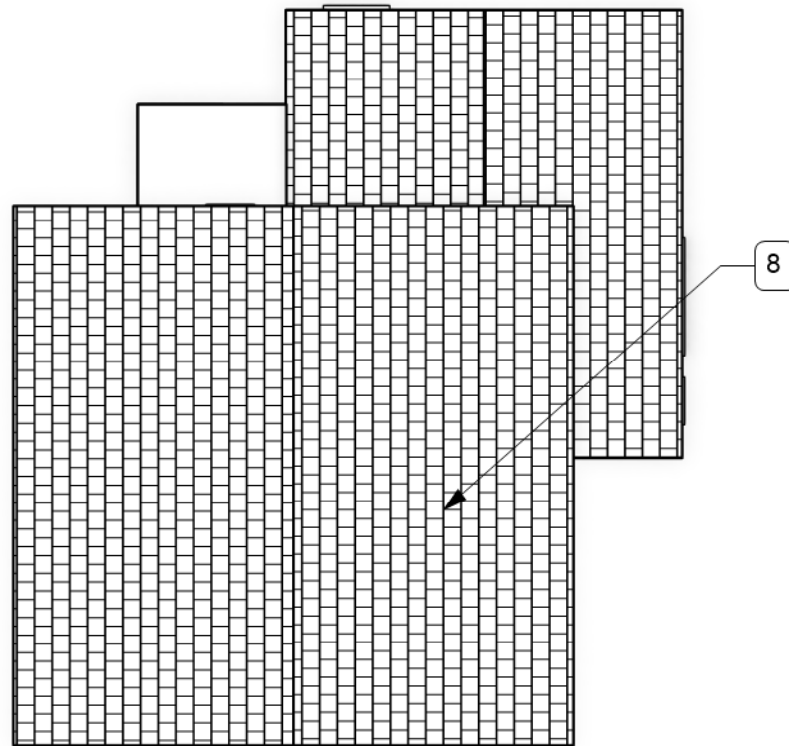


3 Roof Plan - Existing
Scale: 1:100

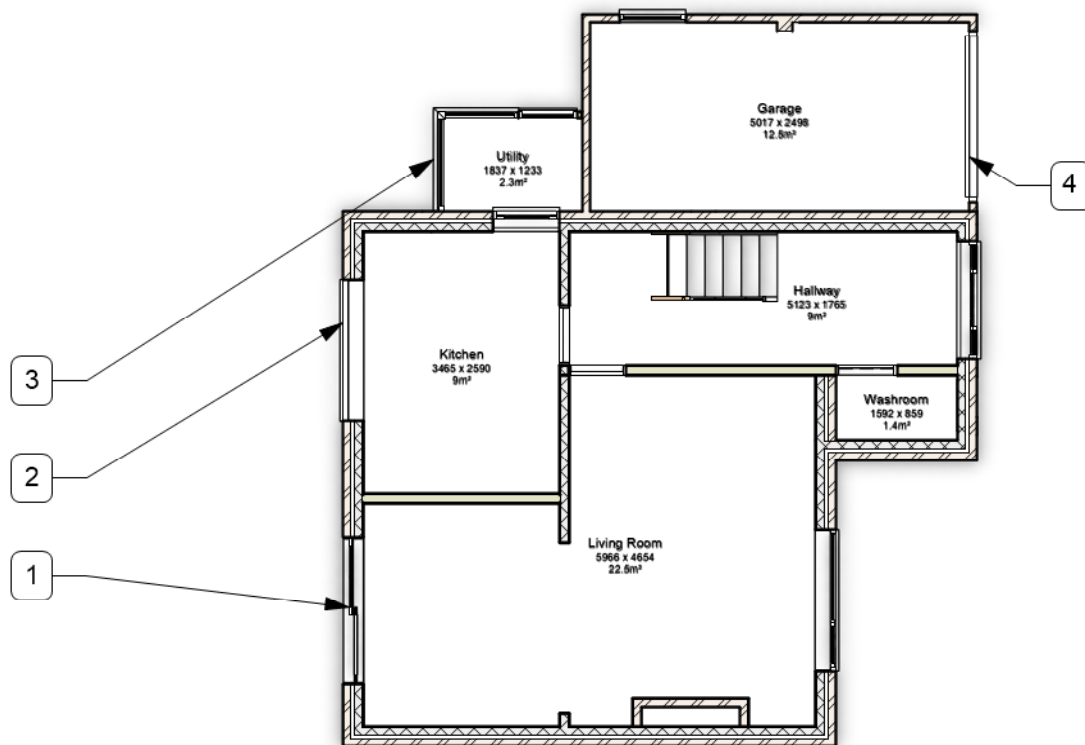

1 Ground Floor Plan - Existing
Scale: 1:100

 

2 First Floor Plan - Existing
Scale: 1:100

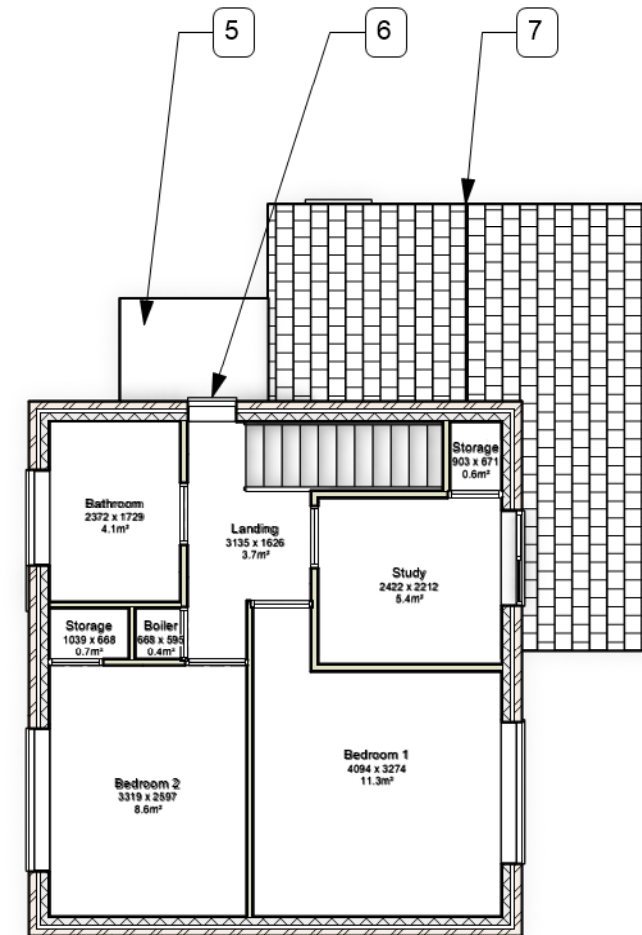

Existing Floor Plan Notes

- Existing door to be converted into larger opening.
- Existing window to be converted into larger opening.
- Existing utility space to be removed.
- Existing garage to be extended.
- Existing roof over single storey portion of building to be removed.
- Existing window to be removed & replaced with door into the proposed extension.
- Existing roof over single storey portion of building to be modified.
- Existing roof to be extended over.

THE DESIGN SOCIAL

134 Kirkby Road Barwell LE9 8FN UK
T: +44 (0)1455 446521 F: +44 (0)1455 446521
E: admin@thedesignsocial.com

GENERAL DRAWING NOTES

© This drawing is not to be shown to any Third Party unless agreed by The Design Social.

This drawing shows 'design intent' only.
It is the responsibility of the appointed contractor to finalise development, using specialists approved by The Design Social, & produce detailed working drawings.
ALL working drawings to be approved by The Design Social prior to manufacture.

REV.	DATE	NOTES	REV.
			BY

THE DESIGN SOCIAL

Rebecca Colledge

9 Barlestone Drive, Hinckley, LE10 0XZ

Existing Floor Plans

AUTHOR	L.R.	DATE	30/09/2024	APPROVED	R.C.
SCALE	1:100	@	A3	READ WITH	0357 (A) GA 001
DRAWING NO.	0357	(A)	GA	004	
Project No.	Type	Area	Number	Rev	
DRAWING STATUS	For Approval				