



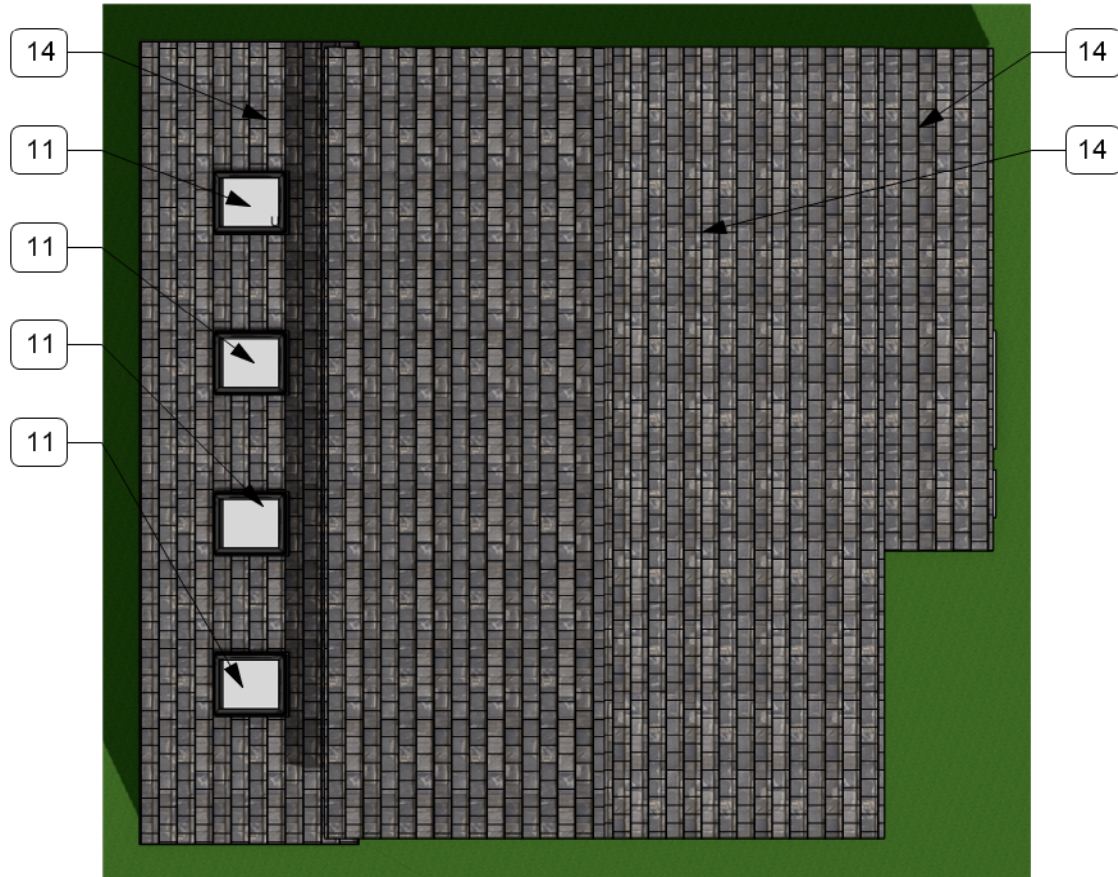

3 Roof Plan - Proposed
Scale: 1:100

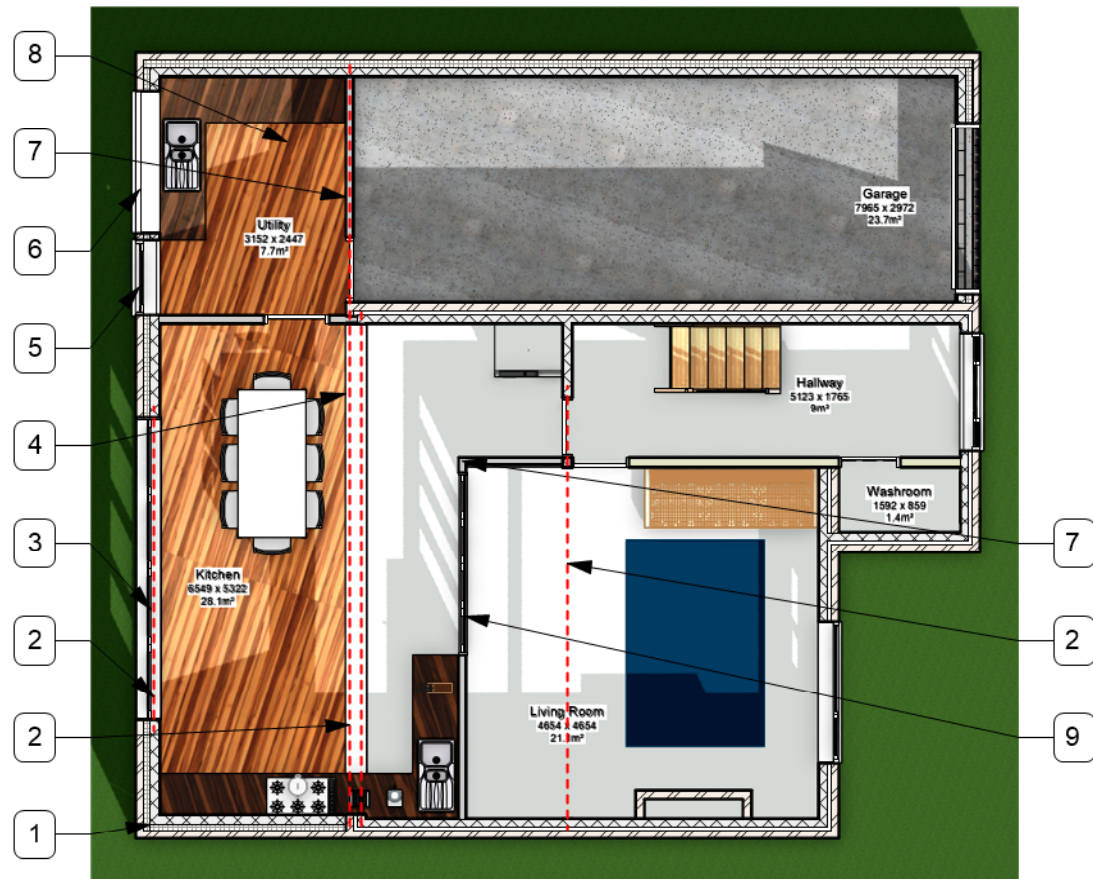

1 Ground Floor Plan - Proposed
Scale: 1:100



2 First Floor Plan - Proposed
Scale: 1:100

Proposed Floor Plan Notes

1. Proposed extension to side & rear of property. Extension to be of insulated cavity brick & block construction.
2. Steels placed overhead.
3. New uPVC sliding folding doors to be double glazed.
4. New structural opening into new extension.
5. New uPVC double glazed door to rear elevation of property.
6. New uPVC double glazed window.
7. New stud wall constructed of timber frame.
8. Proposed new utility.
9. New timber framed sliding folding doors to be glazed.
10. New roof over proposed rear extension. Tiling to match that of the original property.
11. New Velux windows in extension roof.
12. Proposed new en suite.
13. Proposed new bedroom.
14. Proposed roof to be slate grey tiles.

THE DESIGN SOCIAL

134 Kirkby Road Barwell LE9 8FN UK
T: +44 (0)1455 446521 F: +44 (0)1455 446521
E: admin@thedesignsocial.com

GENERAL DRAWING NOTES

© This drawing is not to be shown to any Third Party unless agreed by The Design Social.

This drawing shows 'design intent' only.
It is the responsibility of the appointed contractor to finalise development, using specialists approved by The Design Social, & produce detailed working drawings.
ALL working drawings to be approved by The Design Social prior to manufacture.

REV.	DATE	NOTES	REV.	BY
------	------	-------	------	----

THE DESIGN SOCIAL

Rebecca Colledge				
9 Barlestone Drive, Hinckley, LE10 0XZ				
Proposed Floor Plans				
AUTHOR	L.R.	DATE	30/09/2024	APPROVED
SCALE	1:100	@	A3	READ WITH
DRAWING NO.	0357	(A)	GA	006
DRAWING STATUS	For Approval			