

GENERAL DRAWING NOTES

© This drawing is not to be shown to any Third Party unless agreed by The Design Social.


This drawing shows 'design intent' only.
It is the responsibility of the appointed contractor to finalise development, using specialists approved by The Design Social, & produce detailed working drawings.
ALL working drawings to be approved by The Design Social prior to manufacture.

REV.	DATE	NOTES	REV.
			BY


Rebecca Colledge		
9 Barlestone Drive, Hinckley, LE10 0XZ		
Existing Elevations		
AUTHOR	DATE	APPROVED
L.R.	30/09/2024	R.C.
SCALE	1:100 @ A3	READ WITH 0357 (A) GA 001
DRAWING No.	0357 (L) GA 005	
Project No.	Type	Area Number Rev
DRAWING STATUS For Approval		

Existing Elevation Notes


- Existing garage to be extended.
- Existing roof over single storey portion of building to be modified.
- Existing utility to be demolished.
- Existing roof over single storey portion of building to be removed.
- Existing window to be converted into larger opening.
- Existing roof to be extended over.

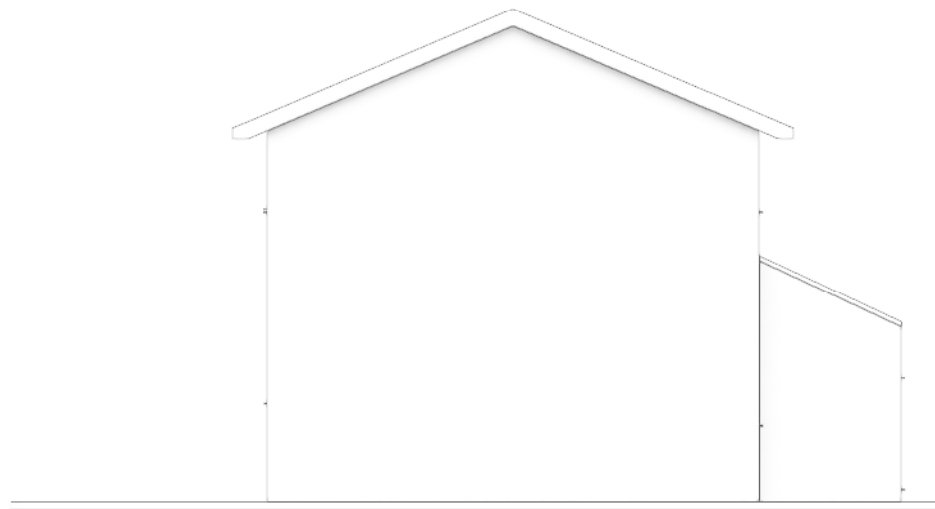



3 West Elevation - Existing
Scale: 1:100

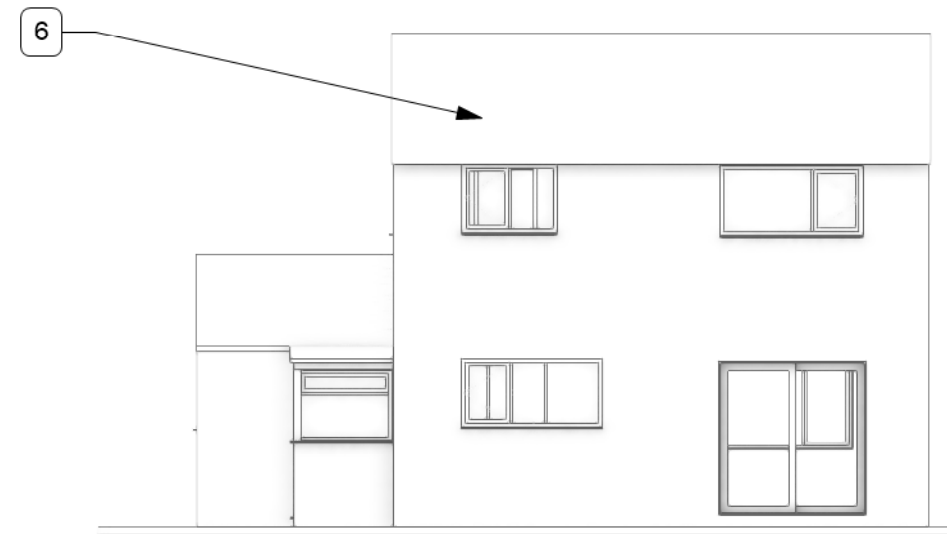

4 North Elevation - Existing
Scale: 1:100

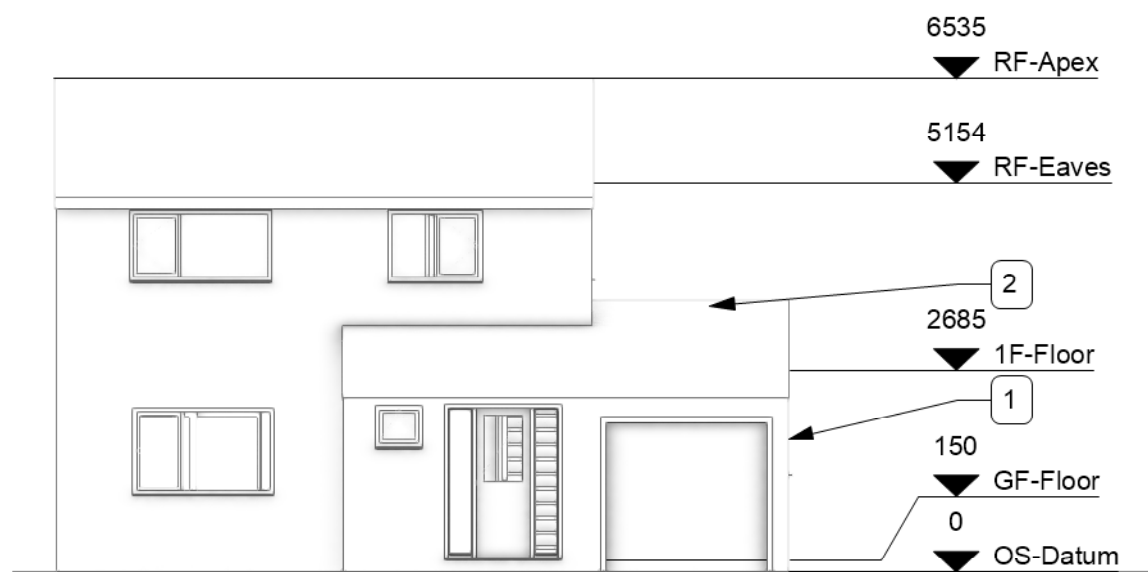

1 South Elevation - Existing
Scale: 1:100

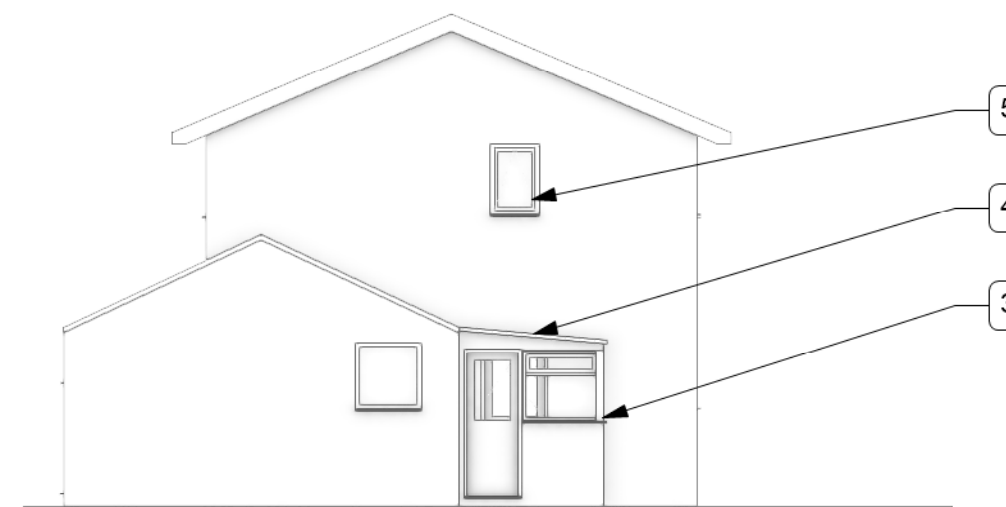 

2 East Elevation - Existing
Scale: 1:100