






3 West Elevation - Proposed
Scale: 1:100

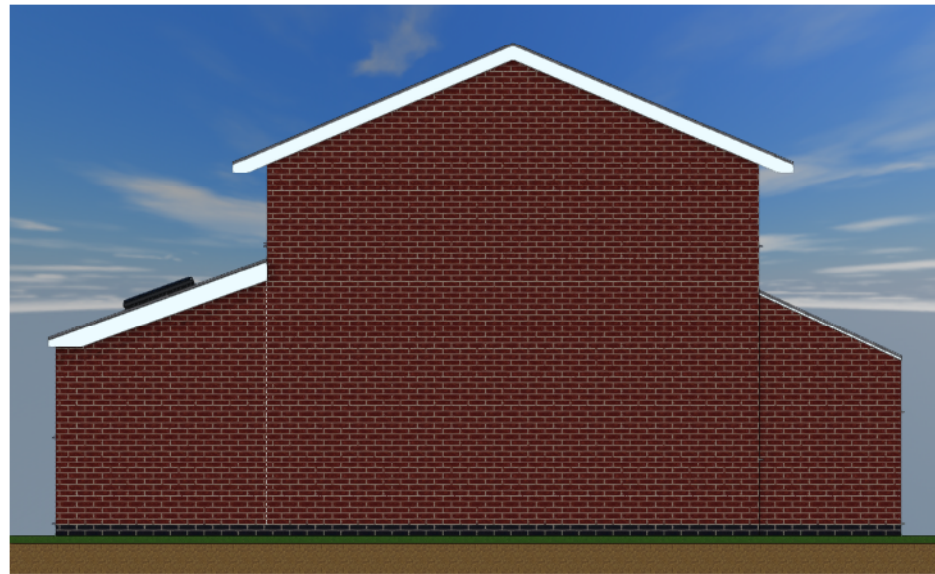

1 South Elevation - Proposed
Scale: 1:100

 

4 North Elevation - Proposed
Scale: 1:100

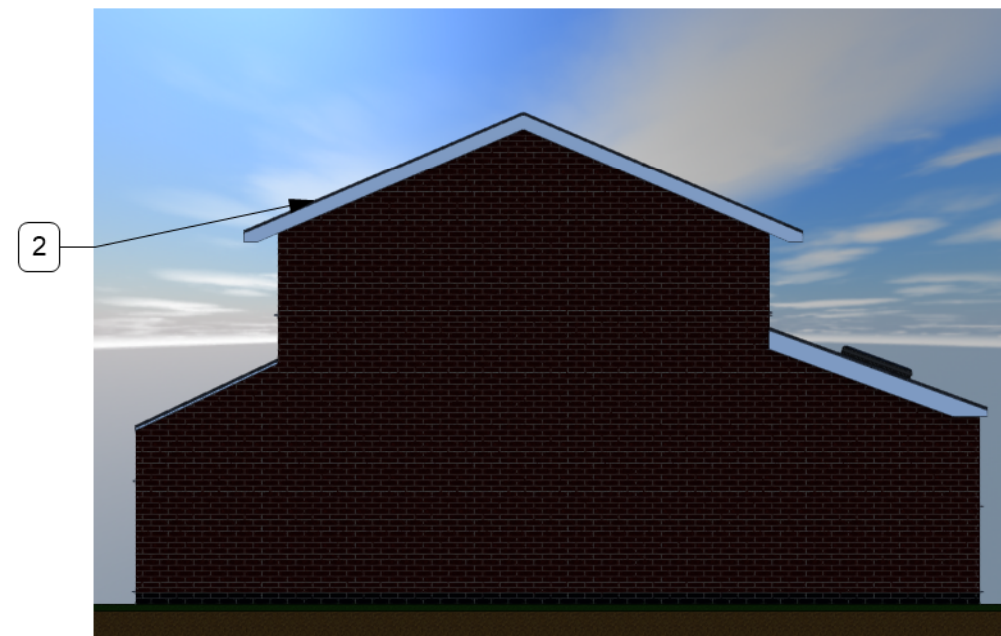

2 East Elevation - Proposed
Scale: 1:100

Proposed Elevation Notes

1. Proposed extension to side & rear of property. Extension to be of insulated cavity brick & block construction.
2. Proposed roof to be slate grey tiles.
3. New uPVC double glazed window.
4. New uPVC double glazed door to rear elevation of property.
5. New Velux windows in extension roof.
6. New uPVC sliding folding doors to be double glazed.

THE DESIGN SOCIAL

134 Kirkby Road Barwell LE9 8FN UK
T: +44 (0)1455 446521 F: +44 (0)1455 446521
E: admin@thedesignsocial.com

GENERAL DRAWING NOTES

© This drawing is not to be shown to any Third Party unless agreed by The Design Social.

This drawing shows 'design intent' only.
It is the responsibility of the appointed contractor to finalise development, using specialists approved by The Design Social, & produce detailed working drawings.
ALL working drawings to be approved by The Design Social prior to manufacture.

REV.	DATE	NOTES	REV.
			BY

THE DESIGN SOCIAL

Rebecca Colledge			
9 Barlestone Drive, Hinckley, LE10 0XZ			
Proposed Elevations			
AUTHOR	L.R.	DATE	30/09/2024
APPROVED	R.C.	SCALE	1:100 @ A3
READ WITH	0357 (A) GA 001	DRAWING No.	0357 (L) GA 007
Project No.	Type	Area	Number
DRAWING STATUS			
For Approval			