



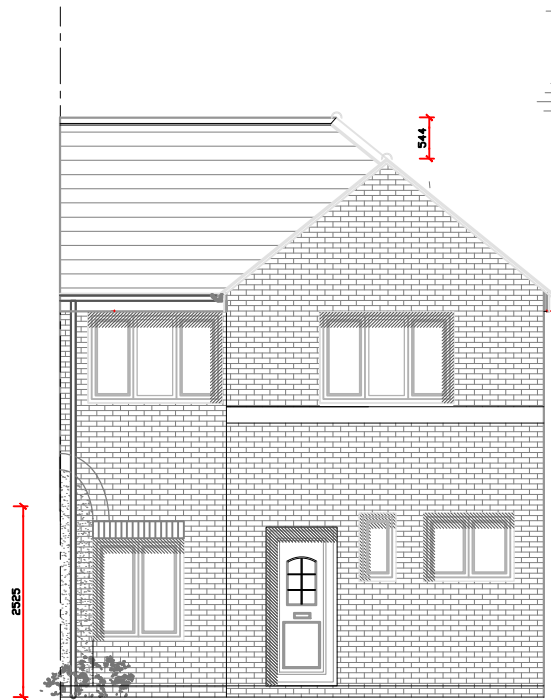


FRONT ELEVATION




REAR ELEVATION

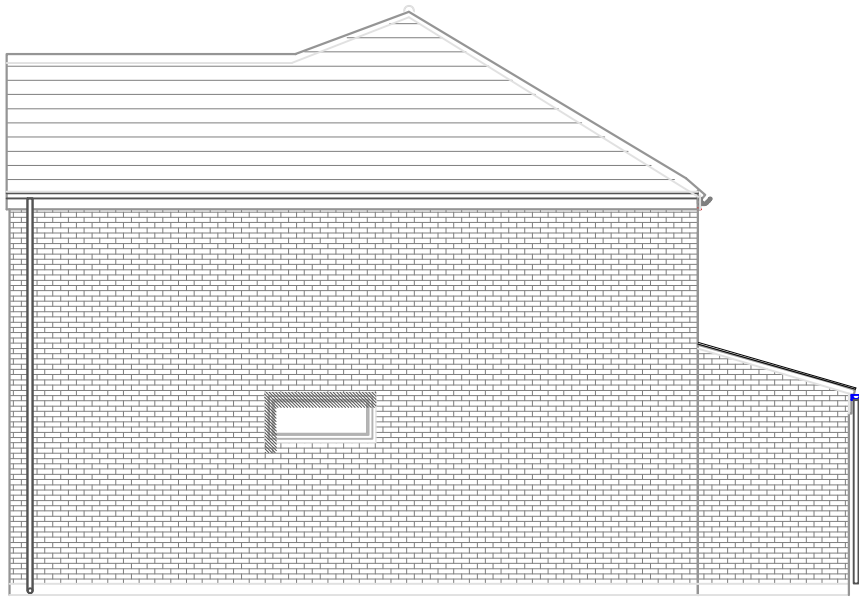

SIDE ELEVATION

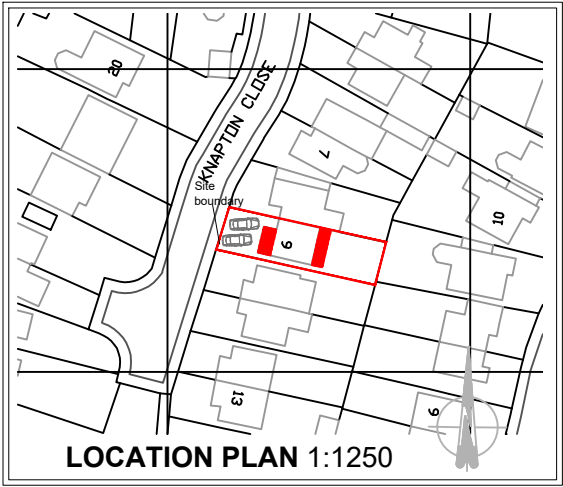


LOCATION PLAN 1:1250

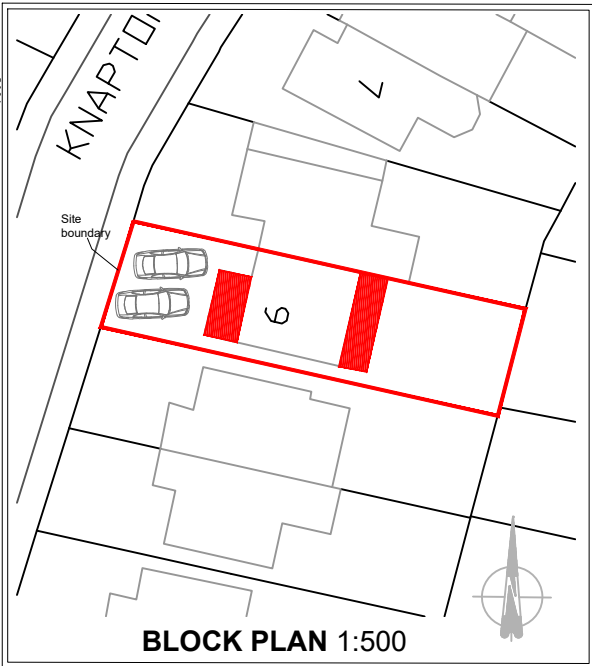


BLOCK PLAN 1:500

Produced on 24 May 2022 from the Ordnance Survey National Geographic Database
This map shows the area bounded by 445674 256919, 445816 256919, 445816 257061, 445674 257061, 445674 256919
Reproduction in whole or part is prohibited without the prior permission of Ordnance Survey.
Crown copyright 2022. Supplied by copix ltd trading as UKPlanningMaps.com a licensed Ordnance Survey partner

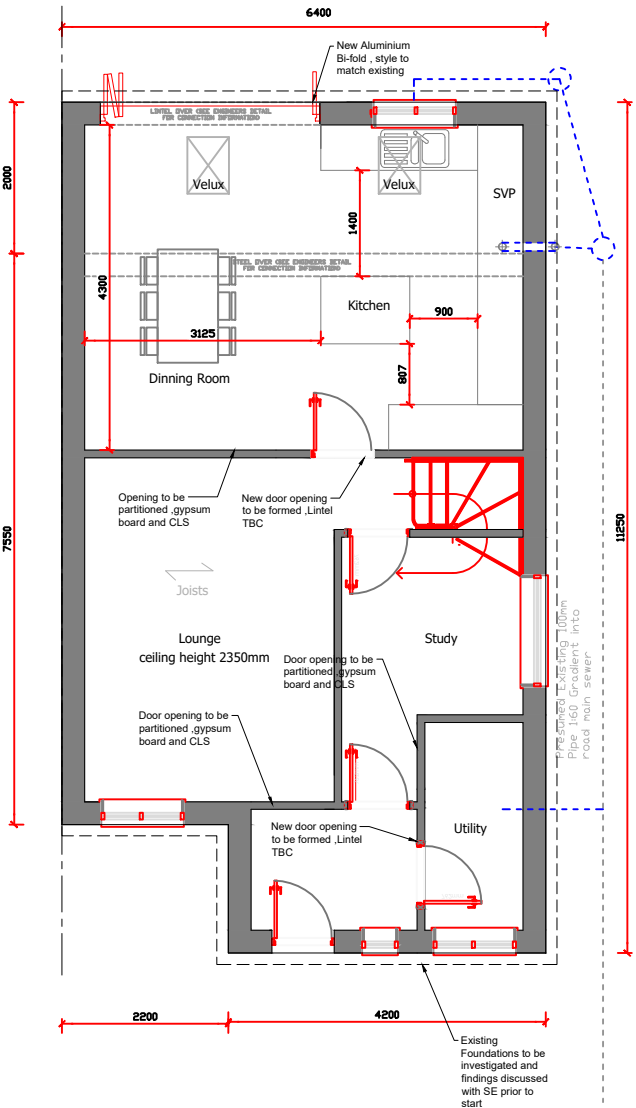


GROUND FLOOR PLAN

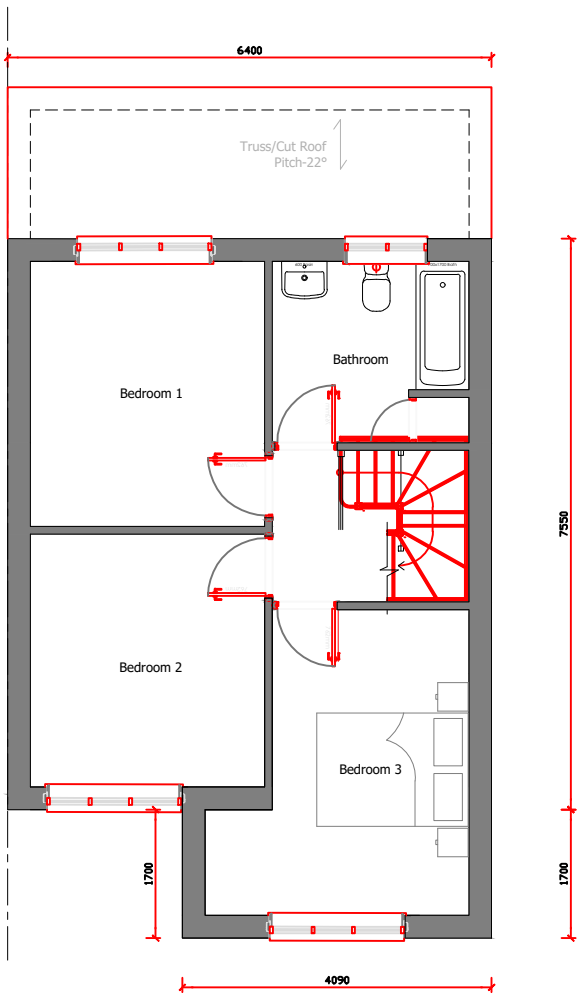

UPPER FLOOR PLAN

FLOOR AREA		
GROUND	58.33m²	627.86sq.ft
FIRST	46.10m²	496.22sq.ft
TOTAL	104.42m²	1124.08sq.ft

 

Rev A Issued in accordance with the planners comments - 13.04.23

PRELIMINARY ISSUE FOR PLANNING APPLICATION - 16.03.23

Proposed Elevations & Plans

CLIENT: Matthew matthewjpalmerrrowe@gmail.com	
JOB DESCRIPTION: PROPOSED REAR AND FRONT EXTENSION TO 9 Knapton Close, Hinckley, Leicestershire LE10 0EN	
SCALE 1:100 @ A3	DATE 10.03.23
DRAWN BY JTC	DRAWING No: 002
ALL DIMENSIONS TO BE CHECKED ON SITE BEFORE CONSTRUCTION. ANY DISCREPANCIES TO BE DISCUSSED AND AGREED WITH JC PRIOR TO PROCEEDING.	
THIS DRAWING IS THE PROPERTY OF JC AND MUST NOT BE COPIED OR REPRODUCED WITHOUT PRIOR WRITTEN CONSENT.	
HEALTH AND SAFETY (EXECUTIVE (HSE)) WILL NEED TO BE NOTIFIED PRIOR TO COMMENCEMENT OF THE PROJECT.	