





Proposed FF Plan - 1:100

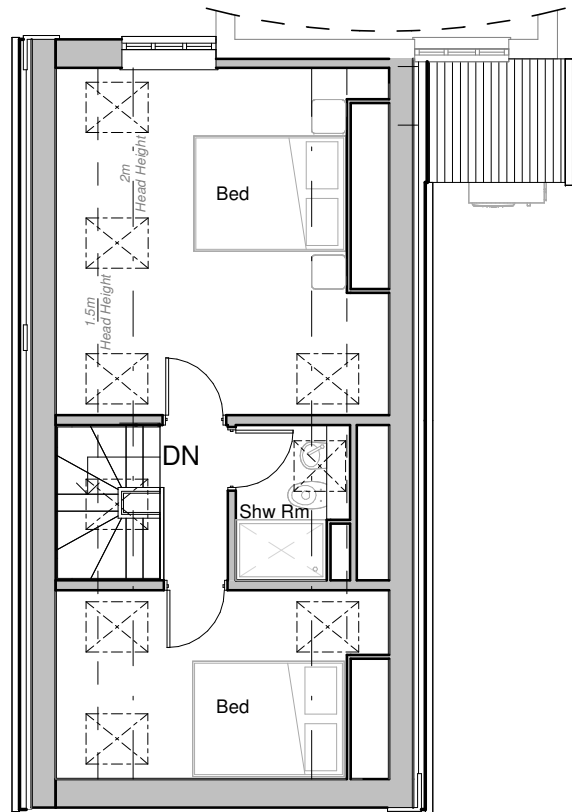

Proposed Front Elevation - 1:100

 


Proposed Side Elevation 1 - 1:100



Proposed Rear Elevation - 1:100




Proposed Side Elevation 2 - 1:100

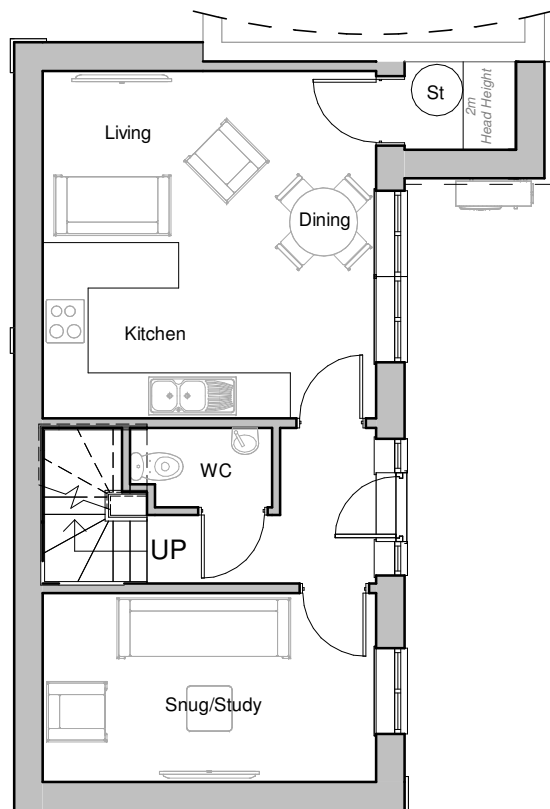

Proposed GF Plan - 1:100



3D View

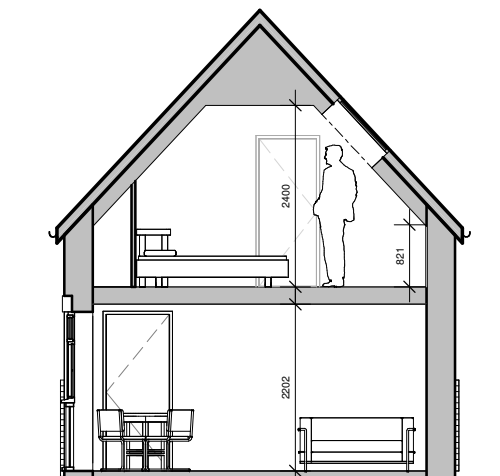

Proposed Section - 1:100

hayward
ARCHITECTS LTD

19 Station Road
Hinckley
Leicestershire
LE10 1AW
Tel: 01455 635 665
Fax: 01455 618 971
www.hayward-architects.co.uk

Client Naylor		
Project Proposed Rebuild Wharf Farm Shakerstone		
Drawing Proposed New Build Scheme		
Scale As Indicated		Sheet A3
Date March 2022	Author SS	Checked by LJW
Job No. 22/02	Drawing No. 06A	
Drawing Status Planning Stage		

THE COPYRIGHT OF THIS DRAWING IS VESTED IN HAYWARD ARCHITECTS LTD.
REPRODUCTION IN ANY FORM, EITHER IN WHOLE OR IN PART IS FORBIDDEN
WITHOUT THE PRIOR WRITTEN PERMISSION
OF THE COPYRIGHT HOLDER. DO NOT SCALE FROM DRAWING AND ONLY
FIGURED DIMENSIONS ARE TO BE USED