



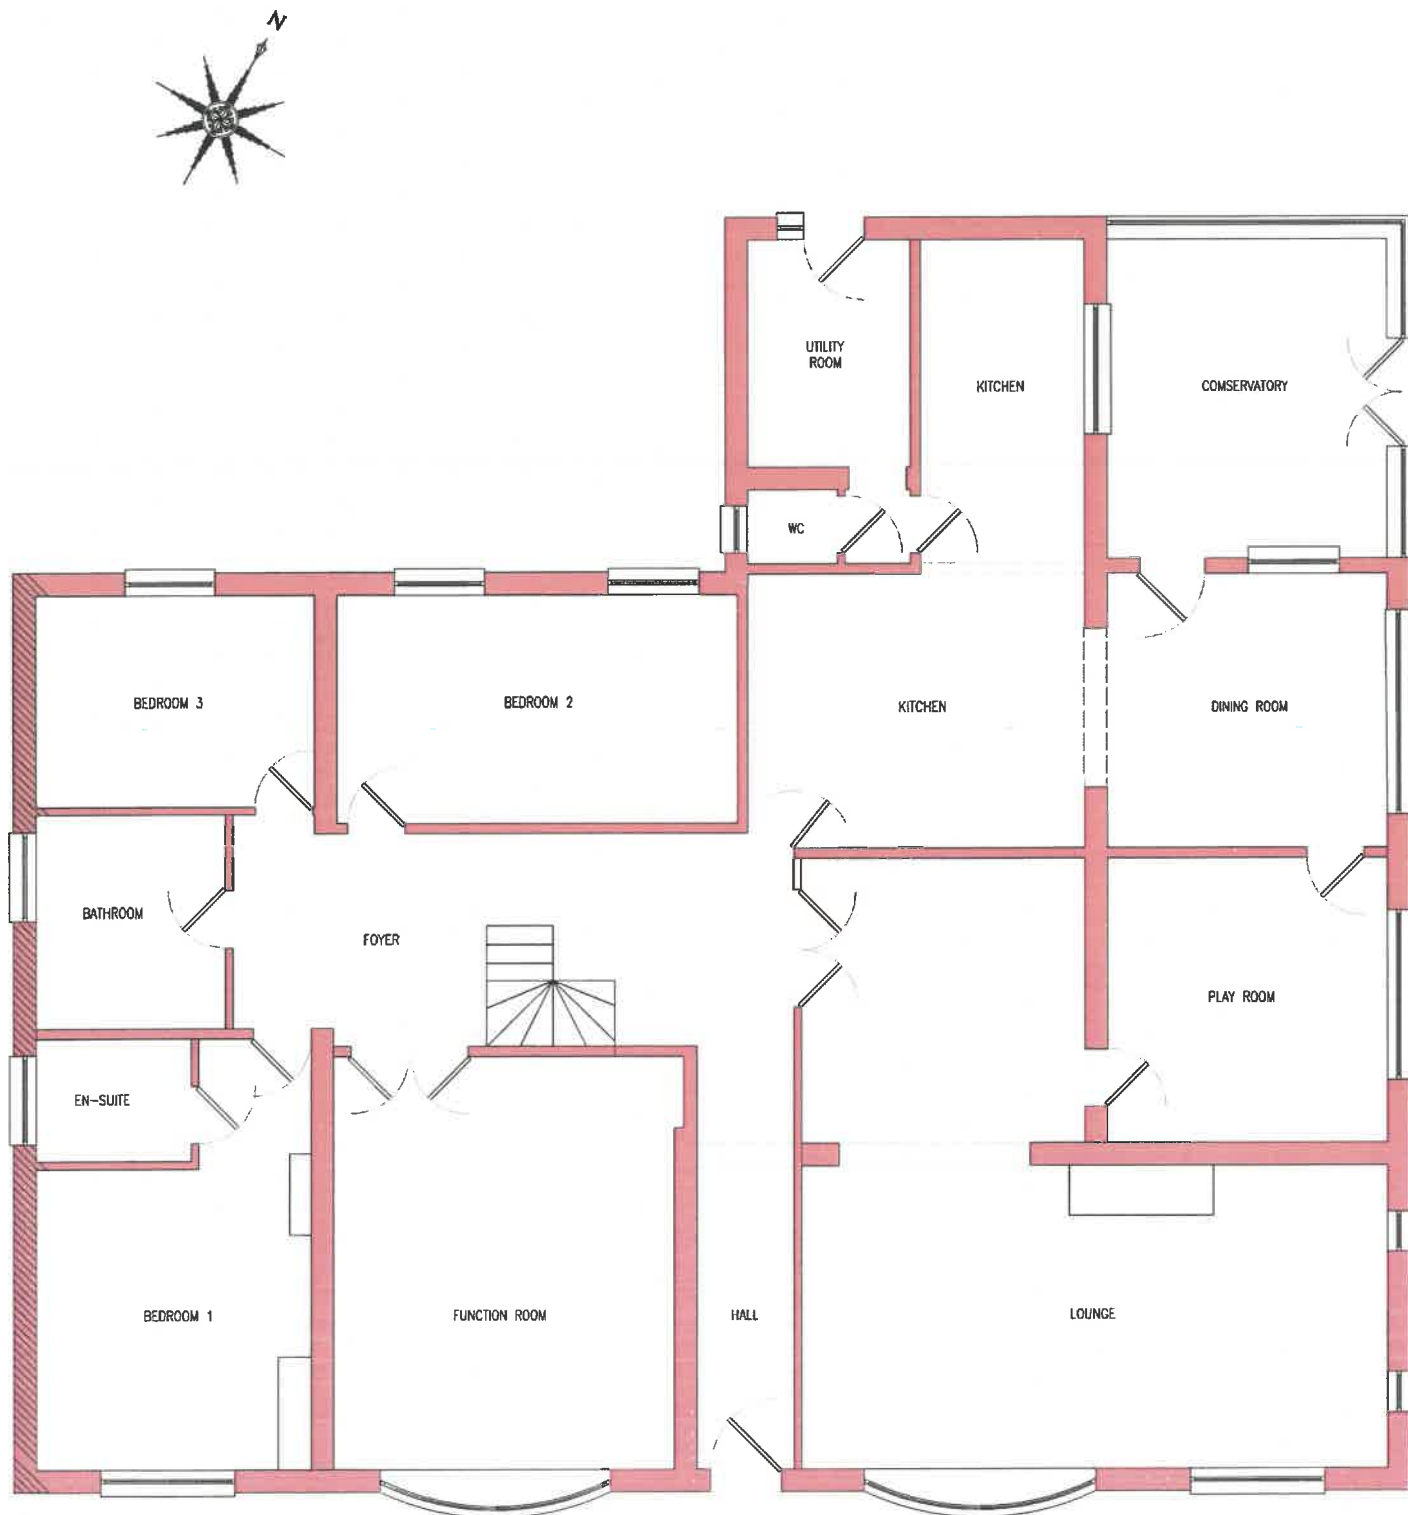

EXISTING GROUND FLOOR LAYOUT
SCALE 1:100

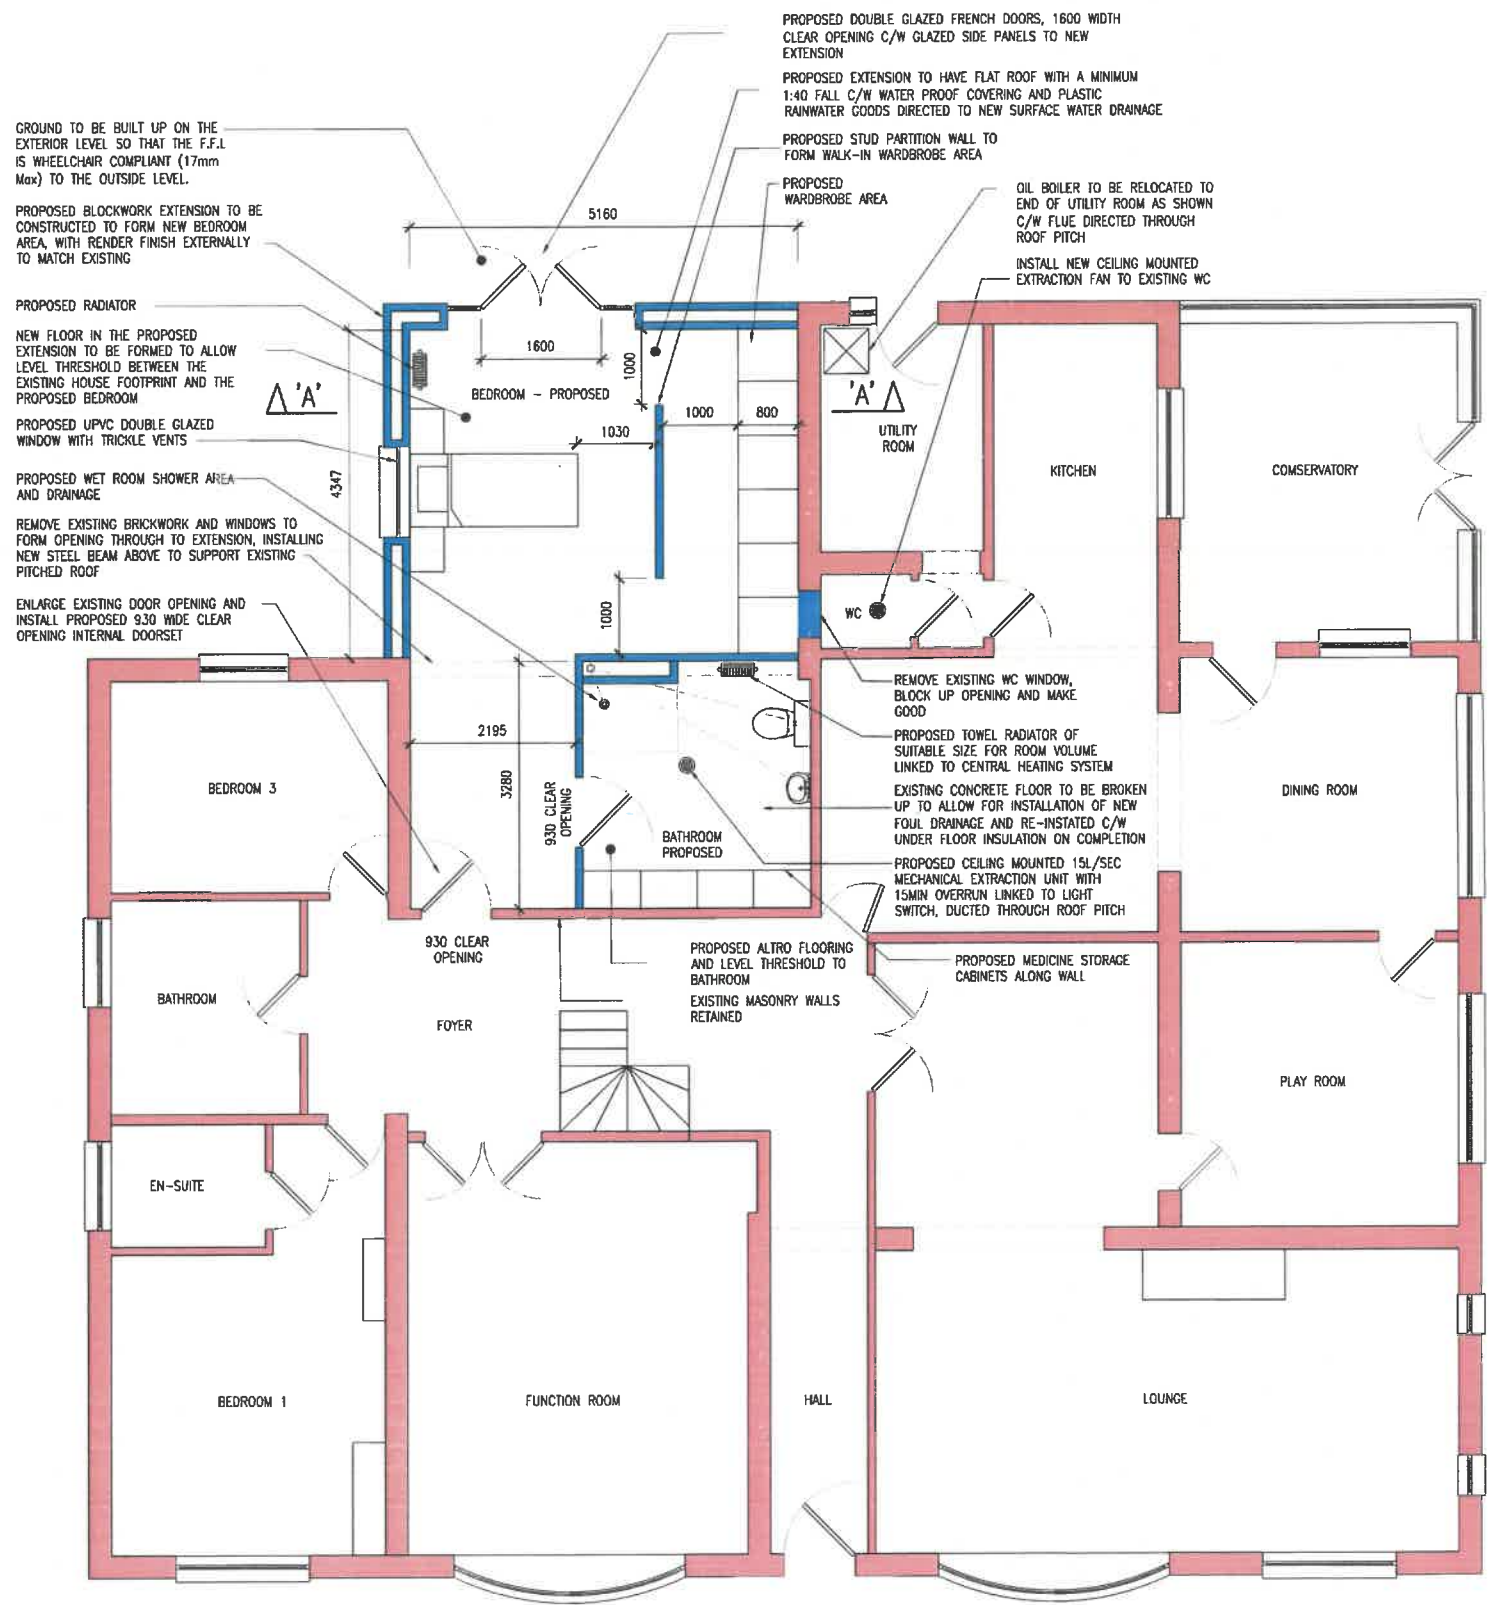

PROPOSED GROUND FLOOR LAYOUT
SCALE 1:100

EXISTING & PROPOSED GROUND FLOOR LAYOUT
SCALE 1:100

REV.	DESCRIPTION	DATE	CHK.	APP.

ARCHITECTURAL SERVICES 87 KIRKBY ROAD BARWELL, LEICS LE9 8PR
WWW.LOGICDESIGN.CO.UK SDAVENPORT@LOGICDESIGN.CO.UK ENQUIRIES@LOGICDESIGN.CO.UK TEL: 07966285908

CLIENT:-	MR S.LLOYD
ADDRESS:-	PECKLETON ROAD KIRBY MALLORY LEICESTERSHIRE LE9 7QH
SUBJECT:-	FLOOR PLANS
DWG No:-	LD0034/PL/002