
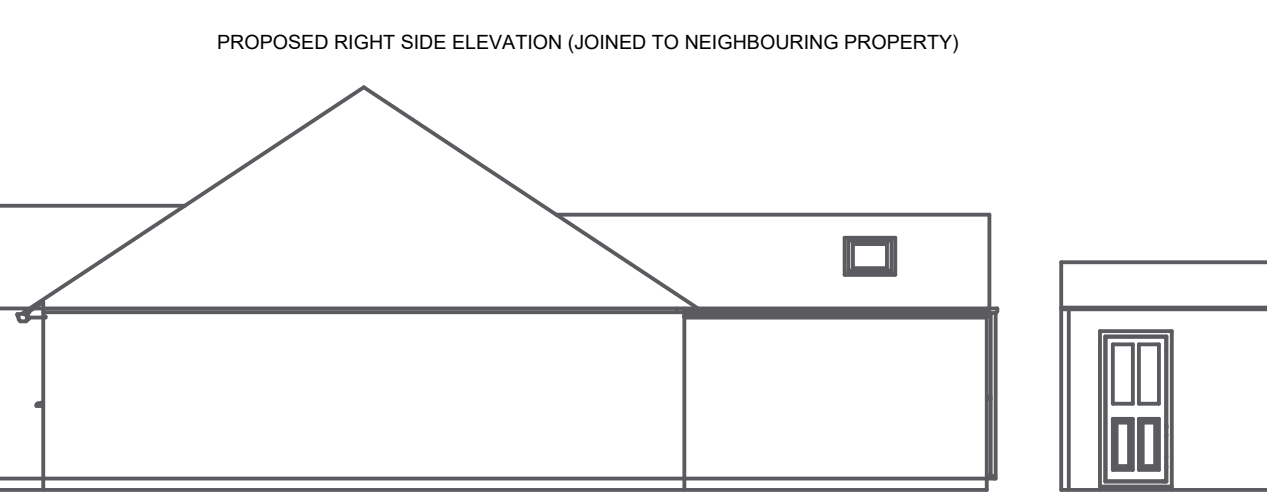
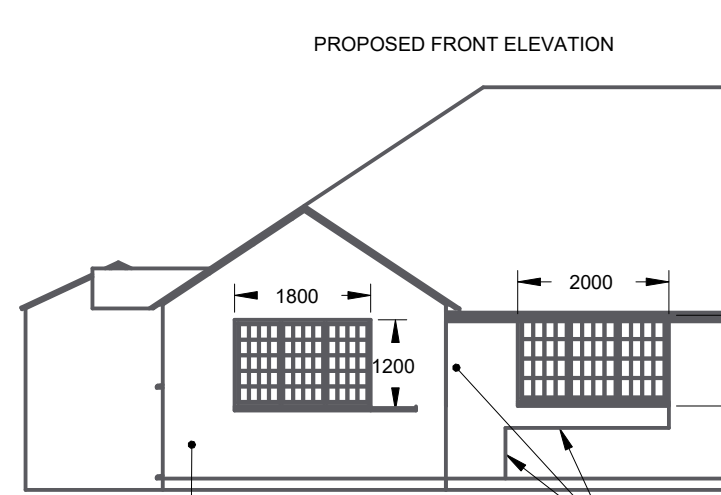
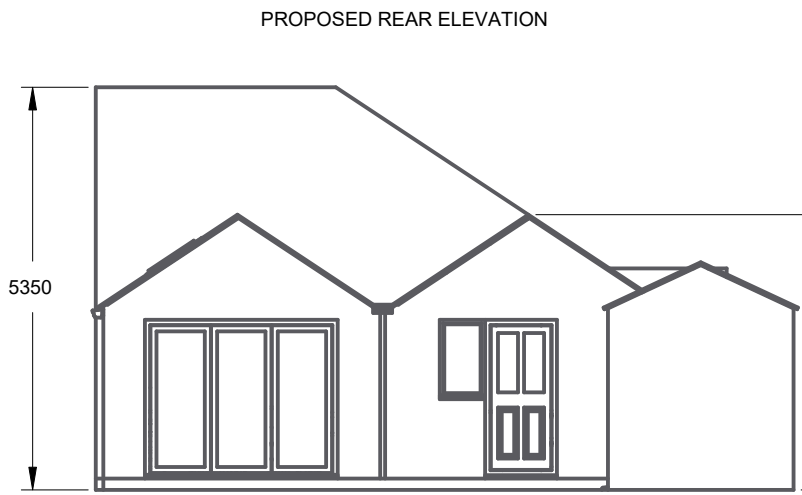
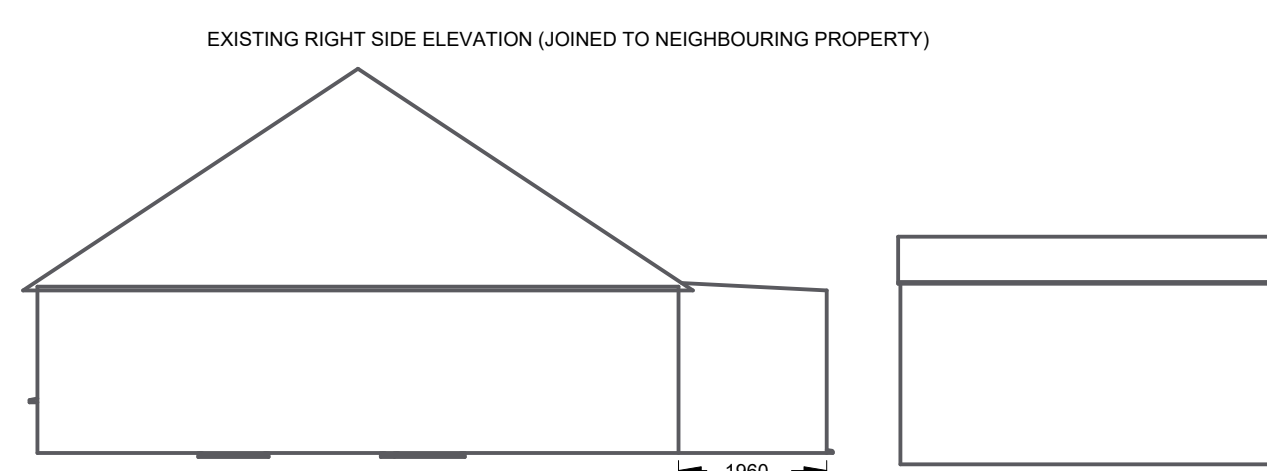


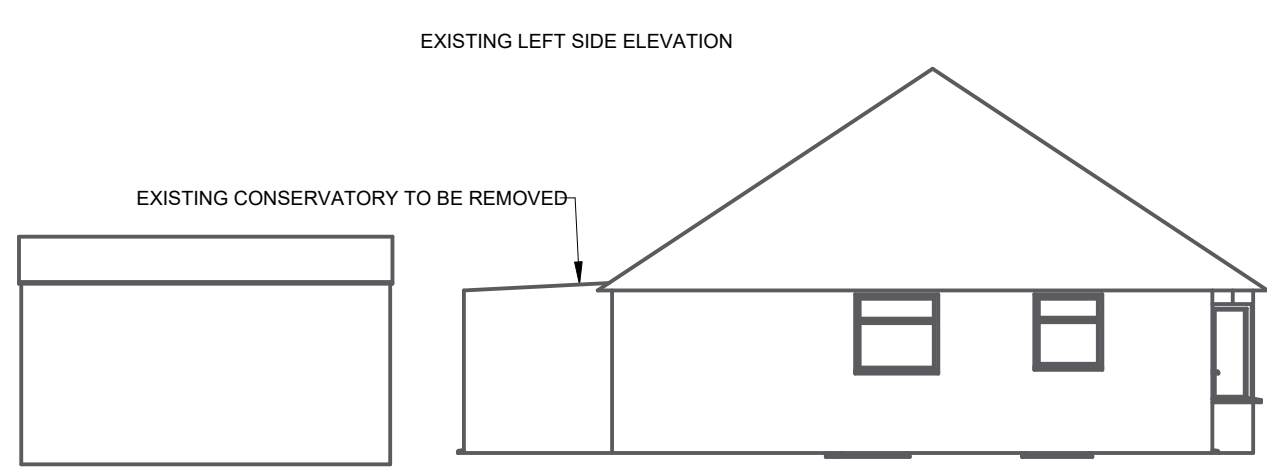

REDUCE THE LENGTH OF THE
EXISTING GARAGE AND CONVERT TO
A UTILITY ROOM OUT BUILDING

FRONT DOOR MOVED TO THE SIDE



BATHROOM WINDOW OBSCURED GLASS

RENDER FINISH

SCALE 1:100



SCALE 0,010

BLOCK UP AND REDUCE
OPENING OF FRONT WINDOW.
FINISH RENDER WITH THE
EXTENSION.

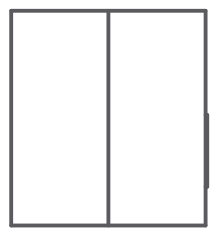
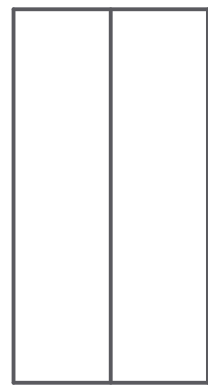


EXISTING PLAN VIEW
SCALE 1:100
SCALE 0,010

PROPOSED PLAN VIEW
SCALE 1:100
SCALE 0,010

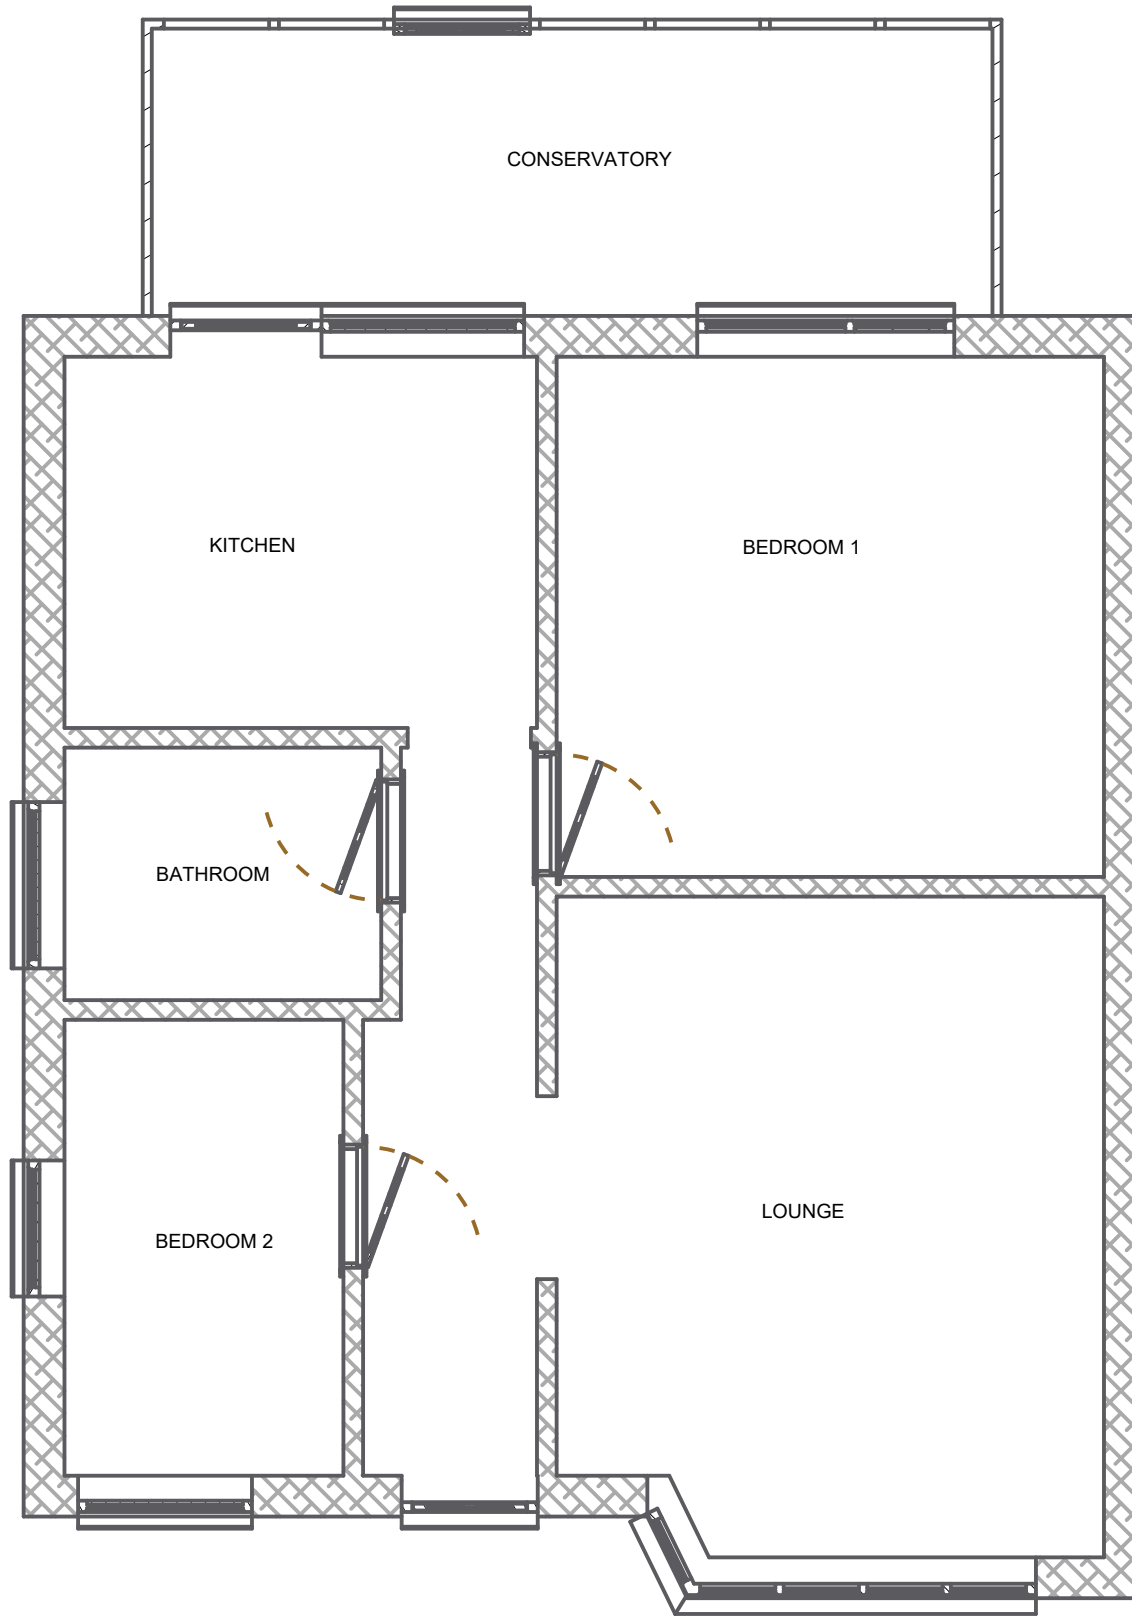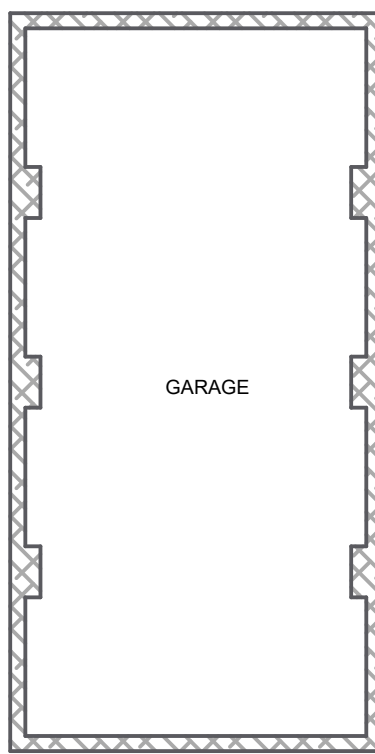

EXISTING GROUND FLOOR PLAN
SECTION A-A
SCALE 1:100
SCALE 0,020

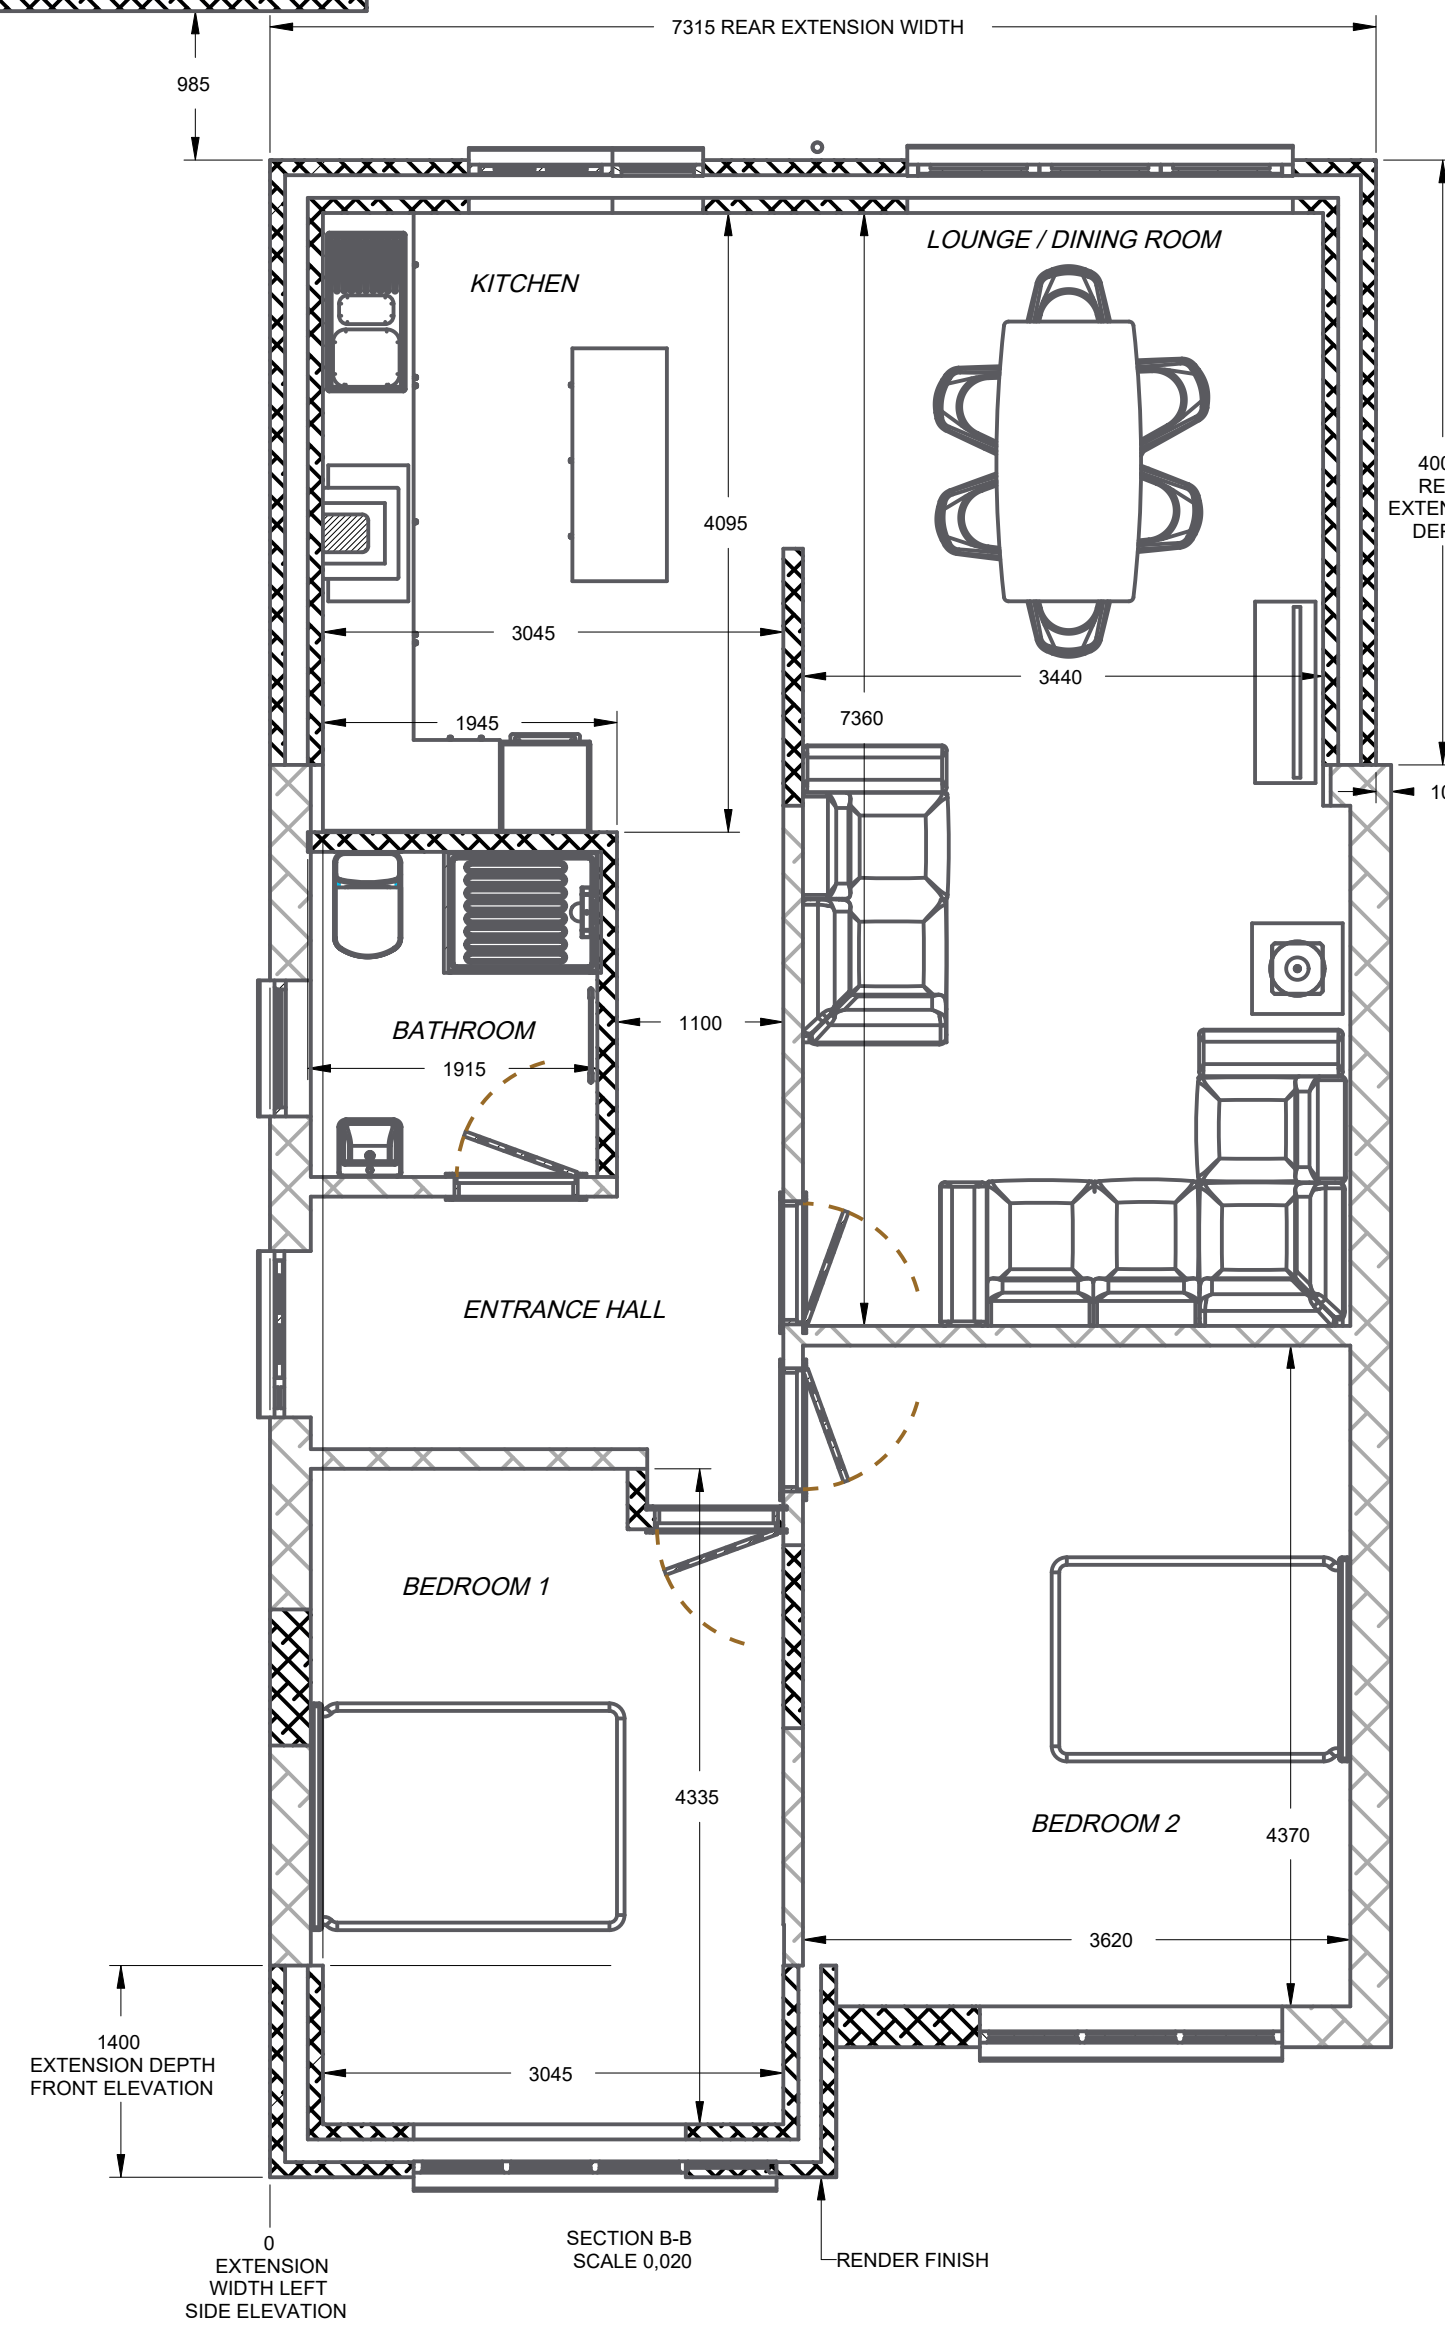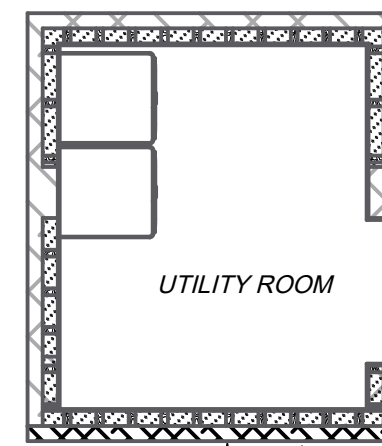

0 EXTENSION
WIDTH LEFT
SIDE ELEVATION

SECTION B-B

SCALE 0,020

RENDER FINISH