


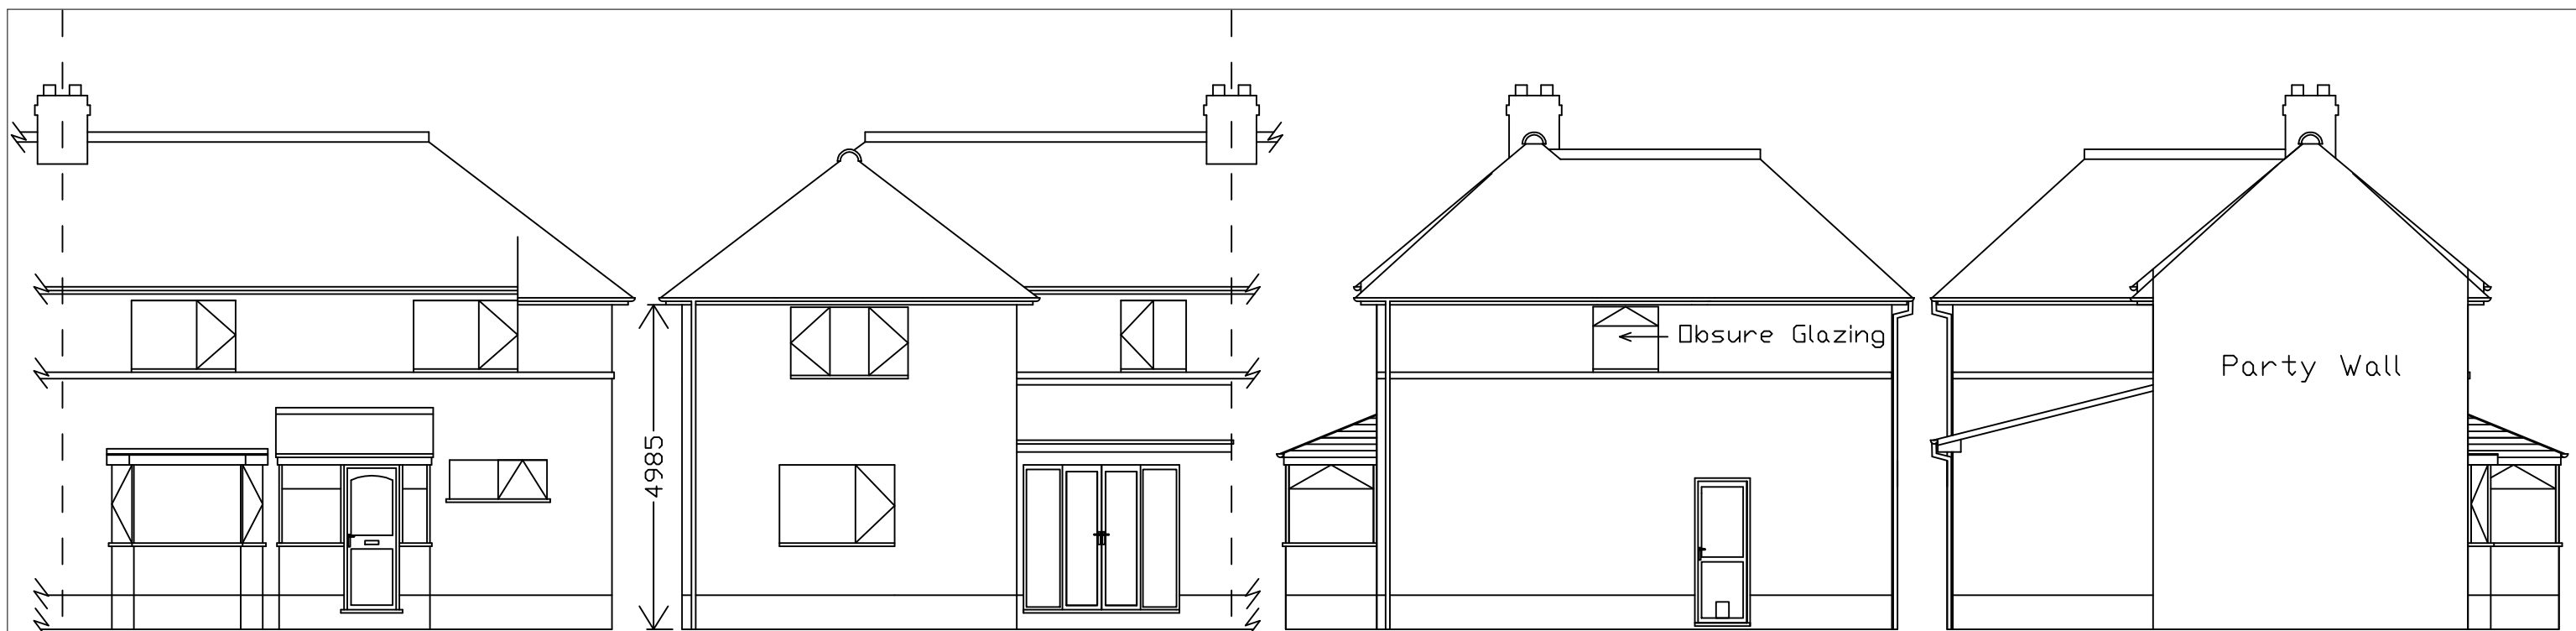


Proposed Front Elevation

Proposed Rear Elevation

Proposed Right Elevation

Proposed Left Elevation

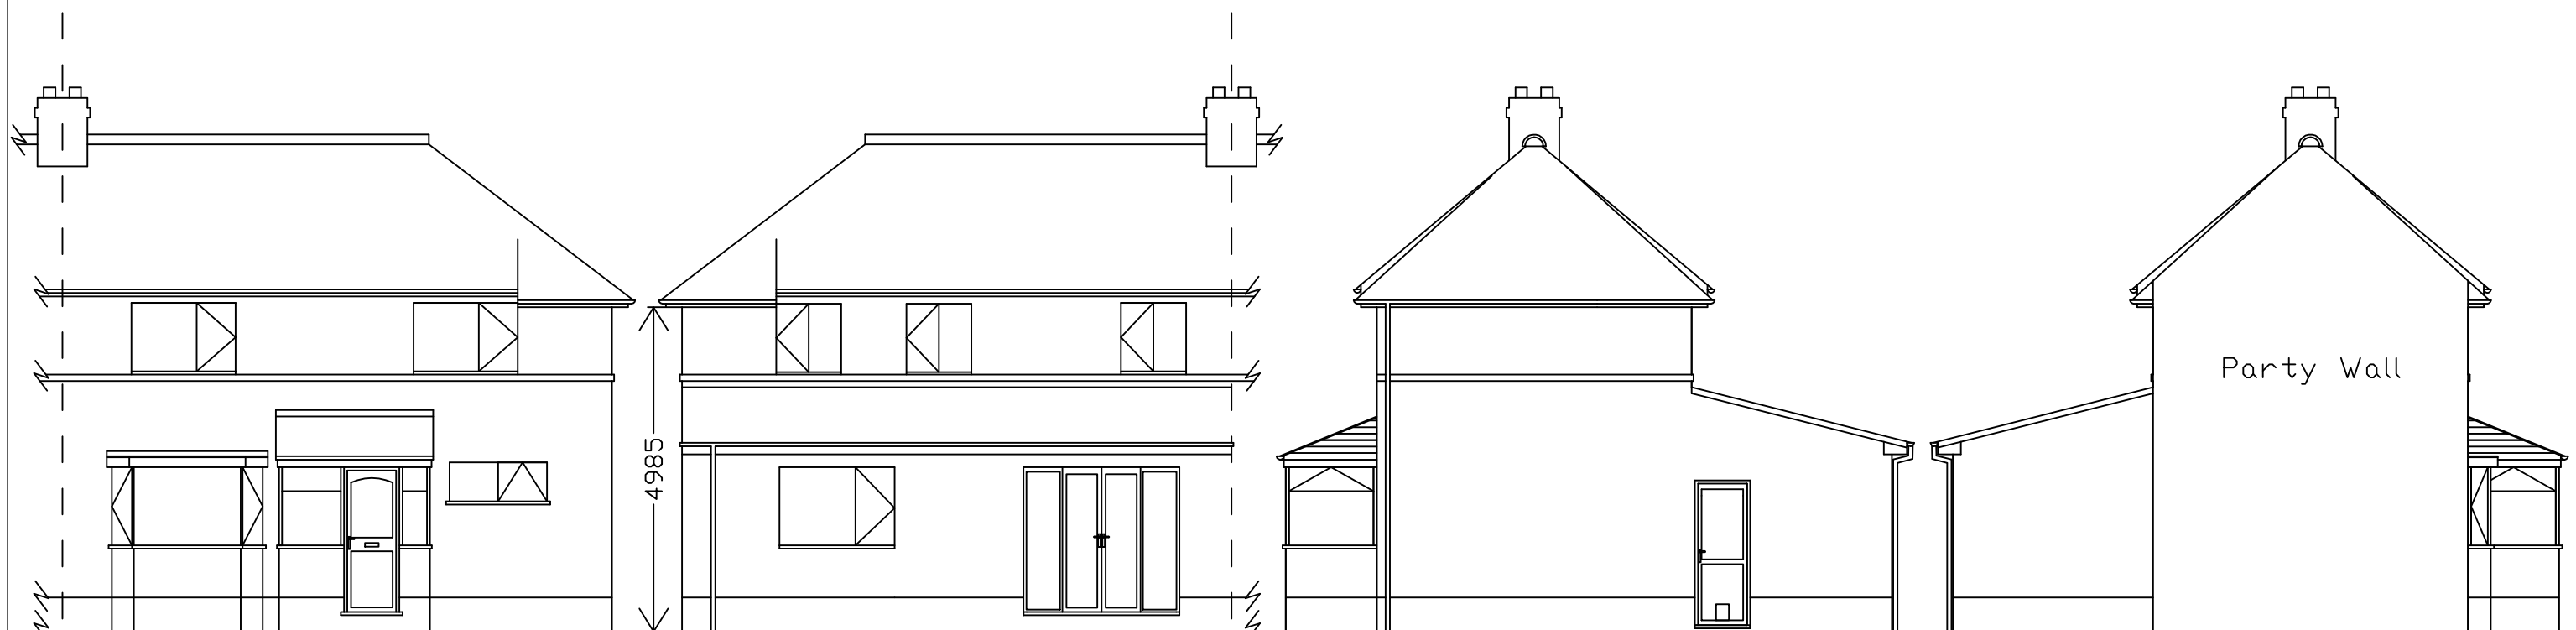


Existing Front Elevation

Existing Rear Elevation

Existing Right Elevation

Existing Left Elevation

 

Scale Bar

Scale 1:100 @ A3

Proposed Second Floor
Rear Extension
109 Wykin Road
Hinckley LE10 0HX