



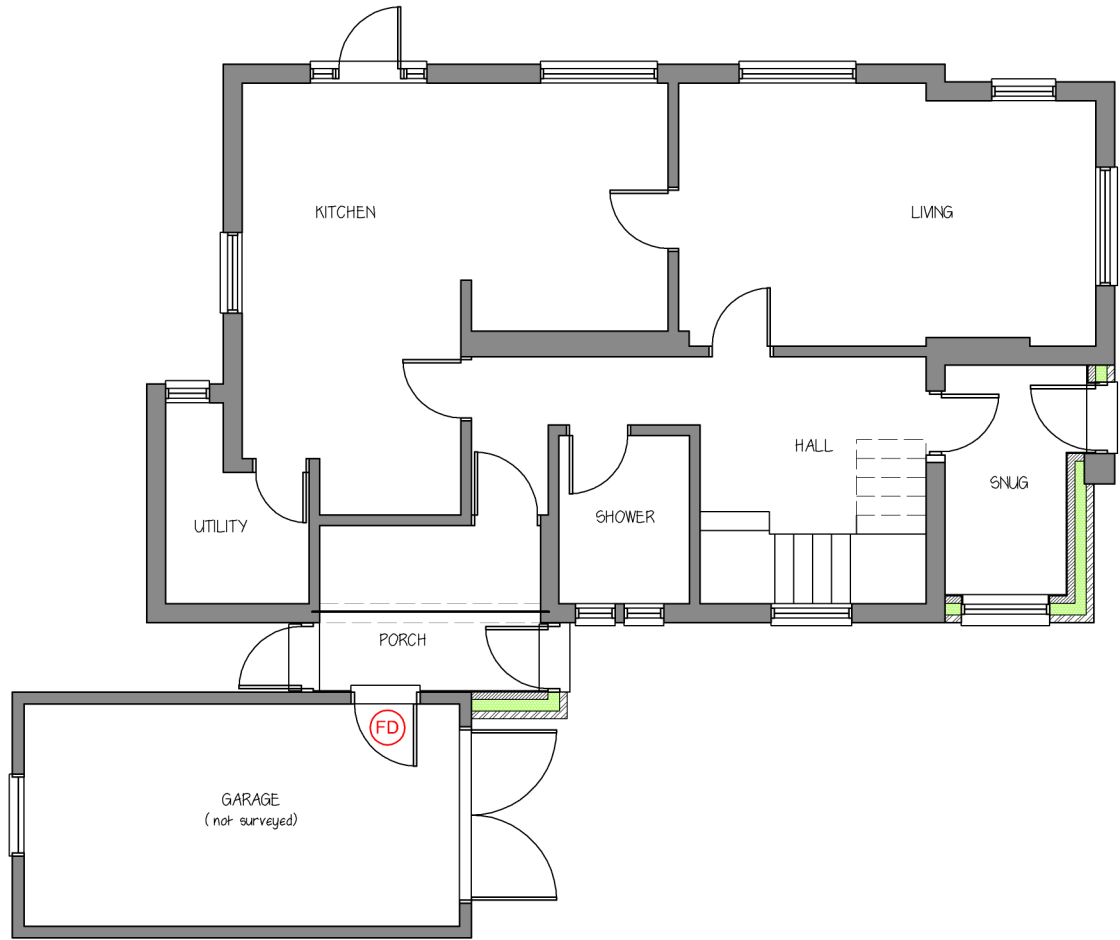

Ground Floor Plan

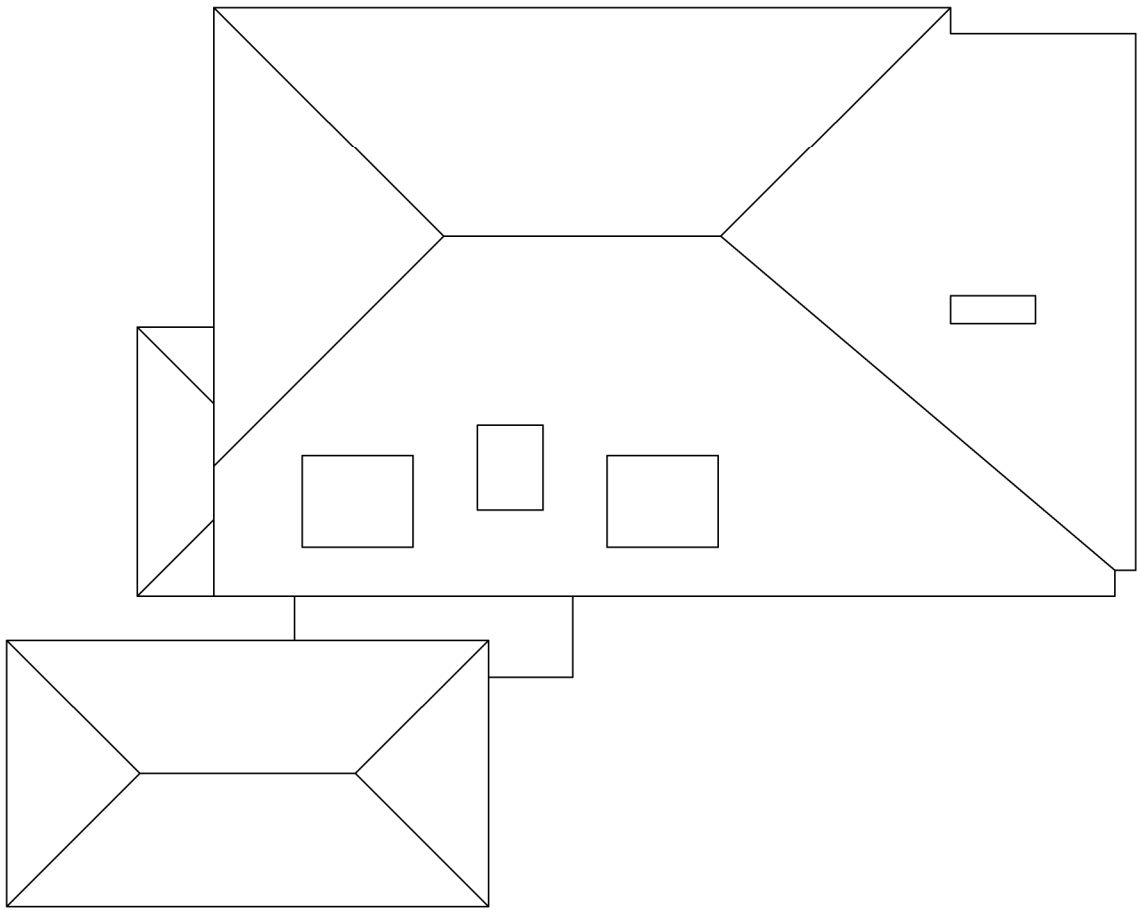

Roof Plan




Front (NW) Elevation



Side (SW) Elevation



Rear (SE) Elevation

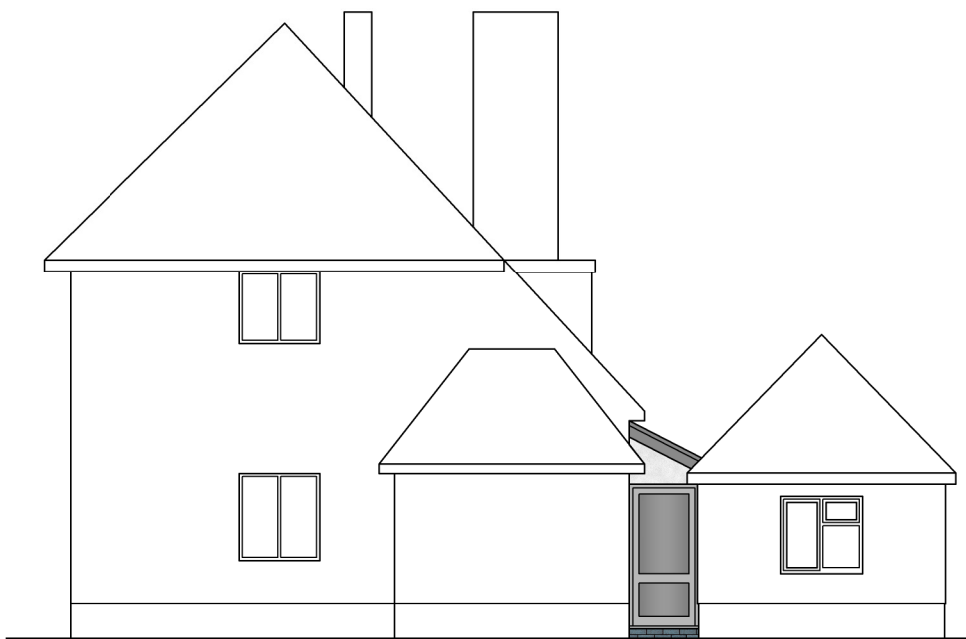

Side (NE) Elevation

Printed or electronic copies of the plan can be scaled for planning purposes.
This drawing is issued for the sole and exclusive use of the named recipient. Distribution to any third party is on the strict understanding that no liability is accepted by Stuarth for any discrepancies, errors or omissions that may be present, and no guarantee is offered as to the accuracy of information shown.
© Crown Copyright 2007. All rights reserved. Licence number 100020449

Rev	Date	Description	By
A	05.03.23	Snug window amended	sAh

Notes

stuarth
Tel: 07948 382917 e:lstuarth@gmail.com

Project
Proposed Extensions and Alterations
8 Desford Lane
Kirkby Mallory

Client
Mr H Ward

Drawing
Proposed Plans and Elevations

Drg No: 02-2342 Rev A

Scale 1:100 UOS @A2 Date 01.02.24



1:100 Scale m