




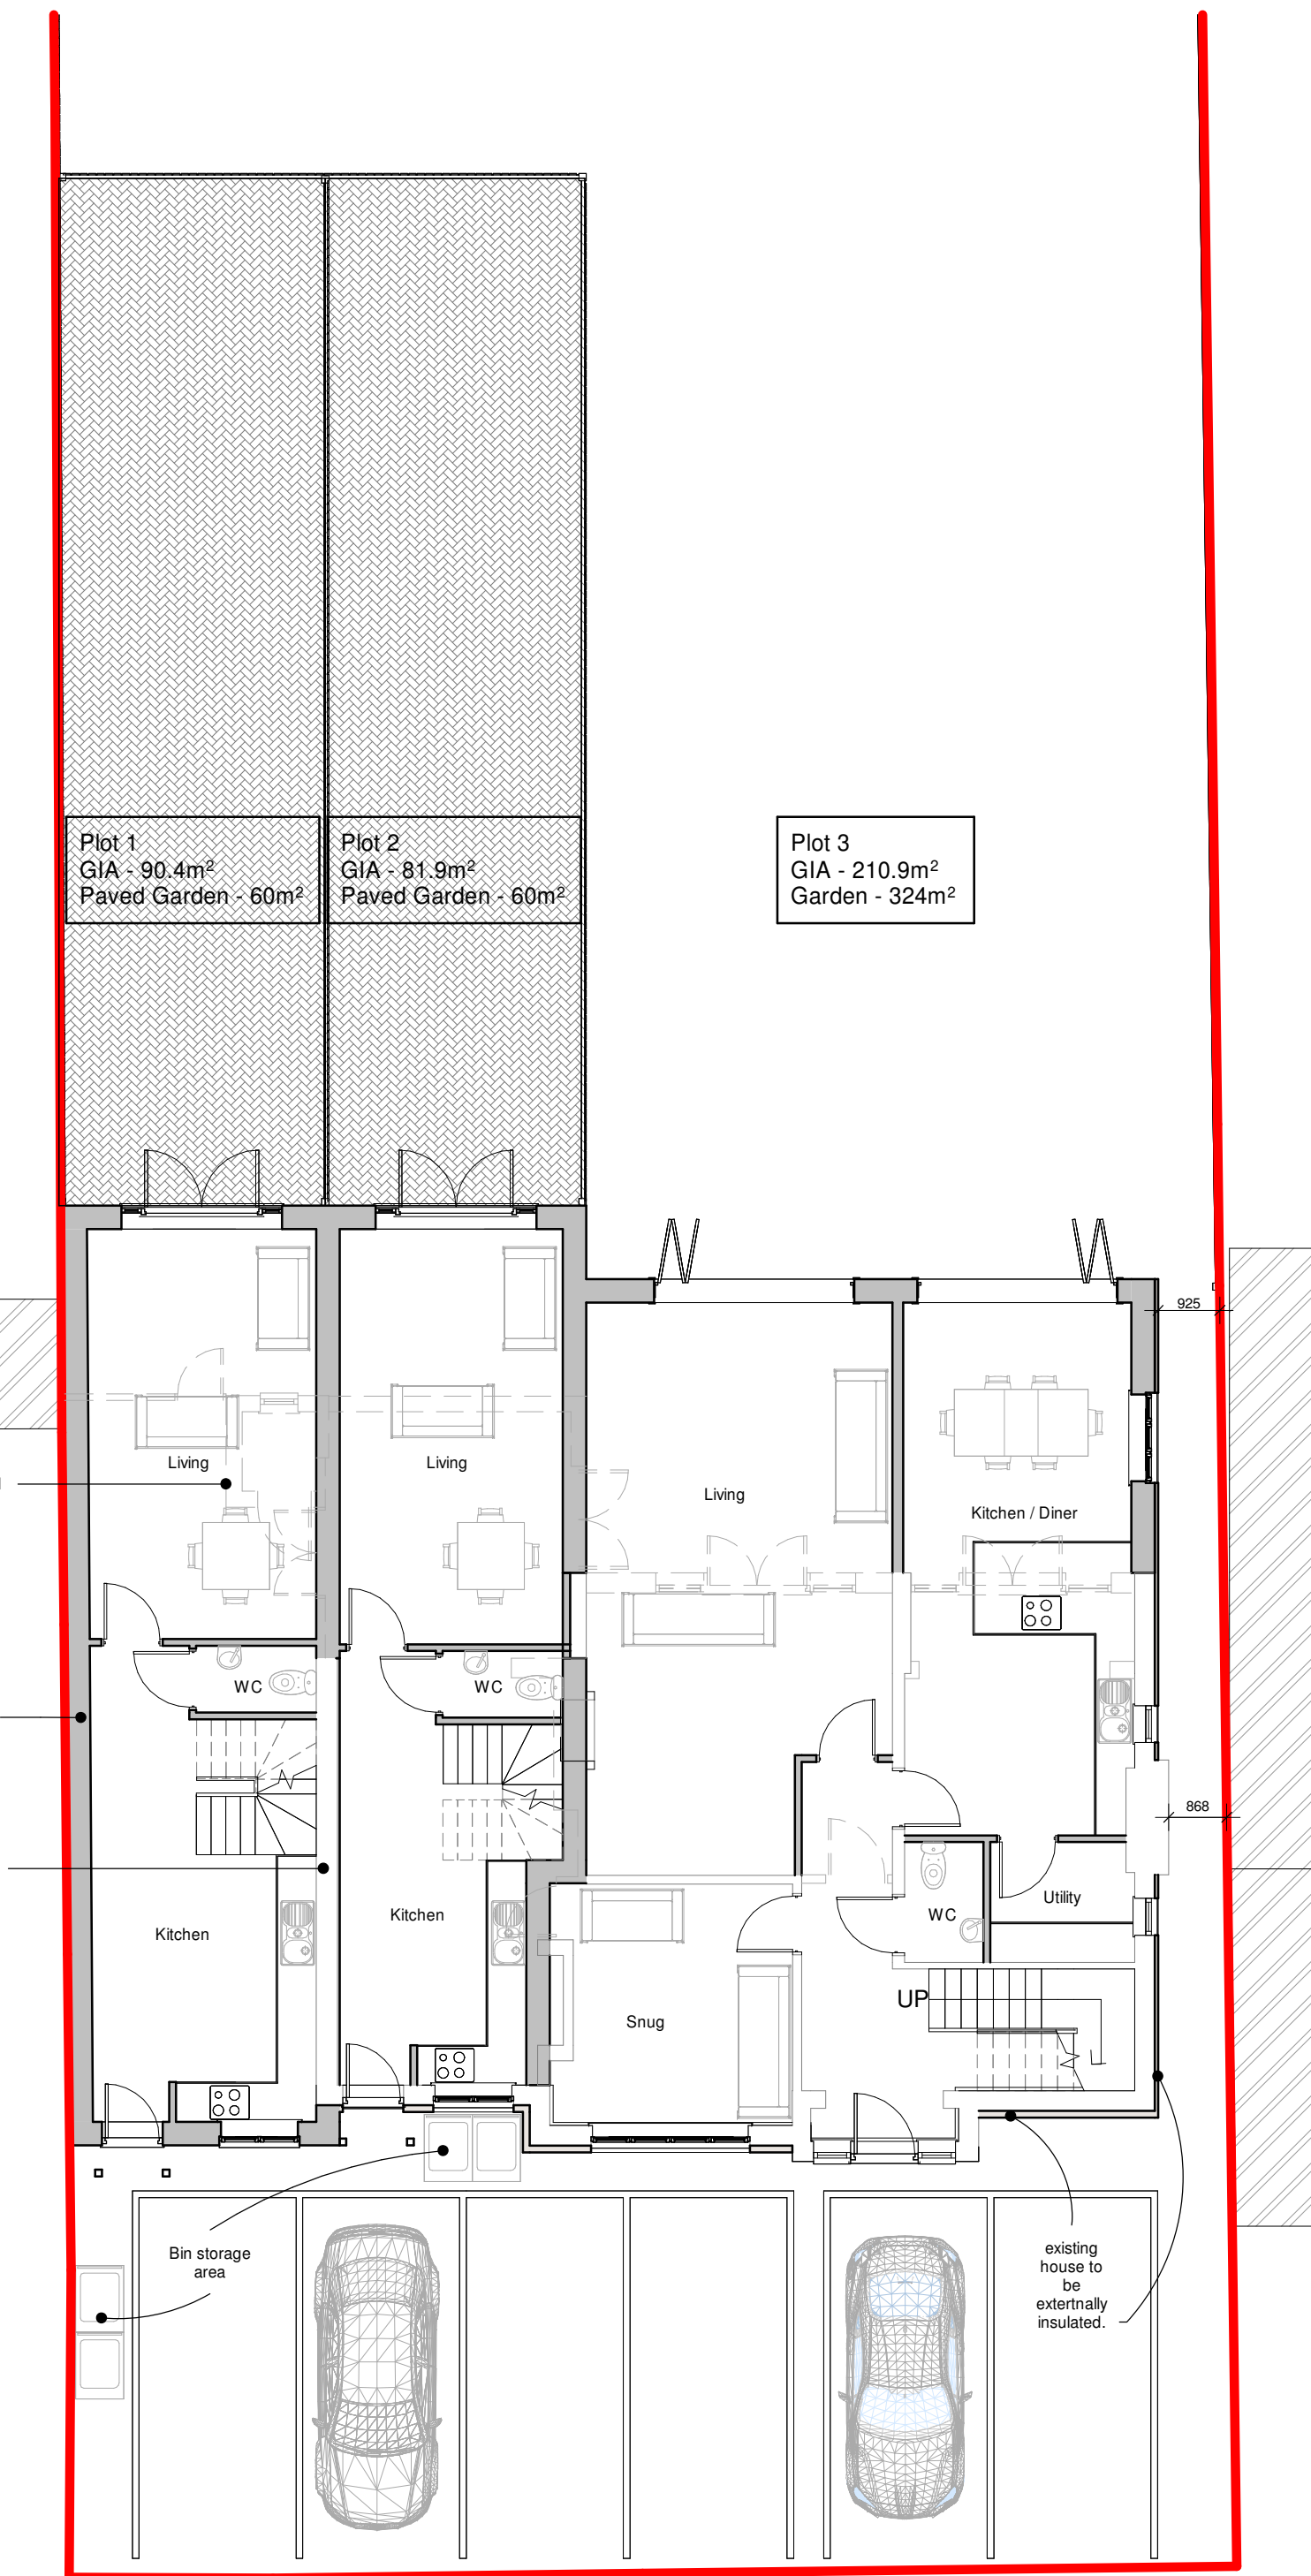


Ground Floor Plan

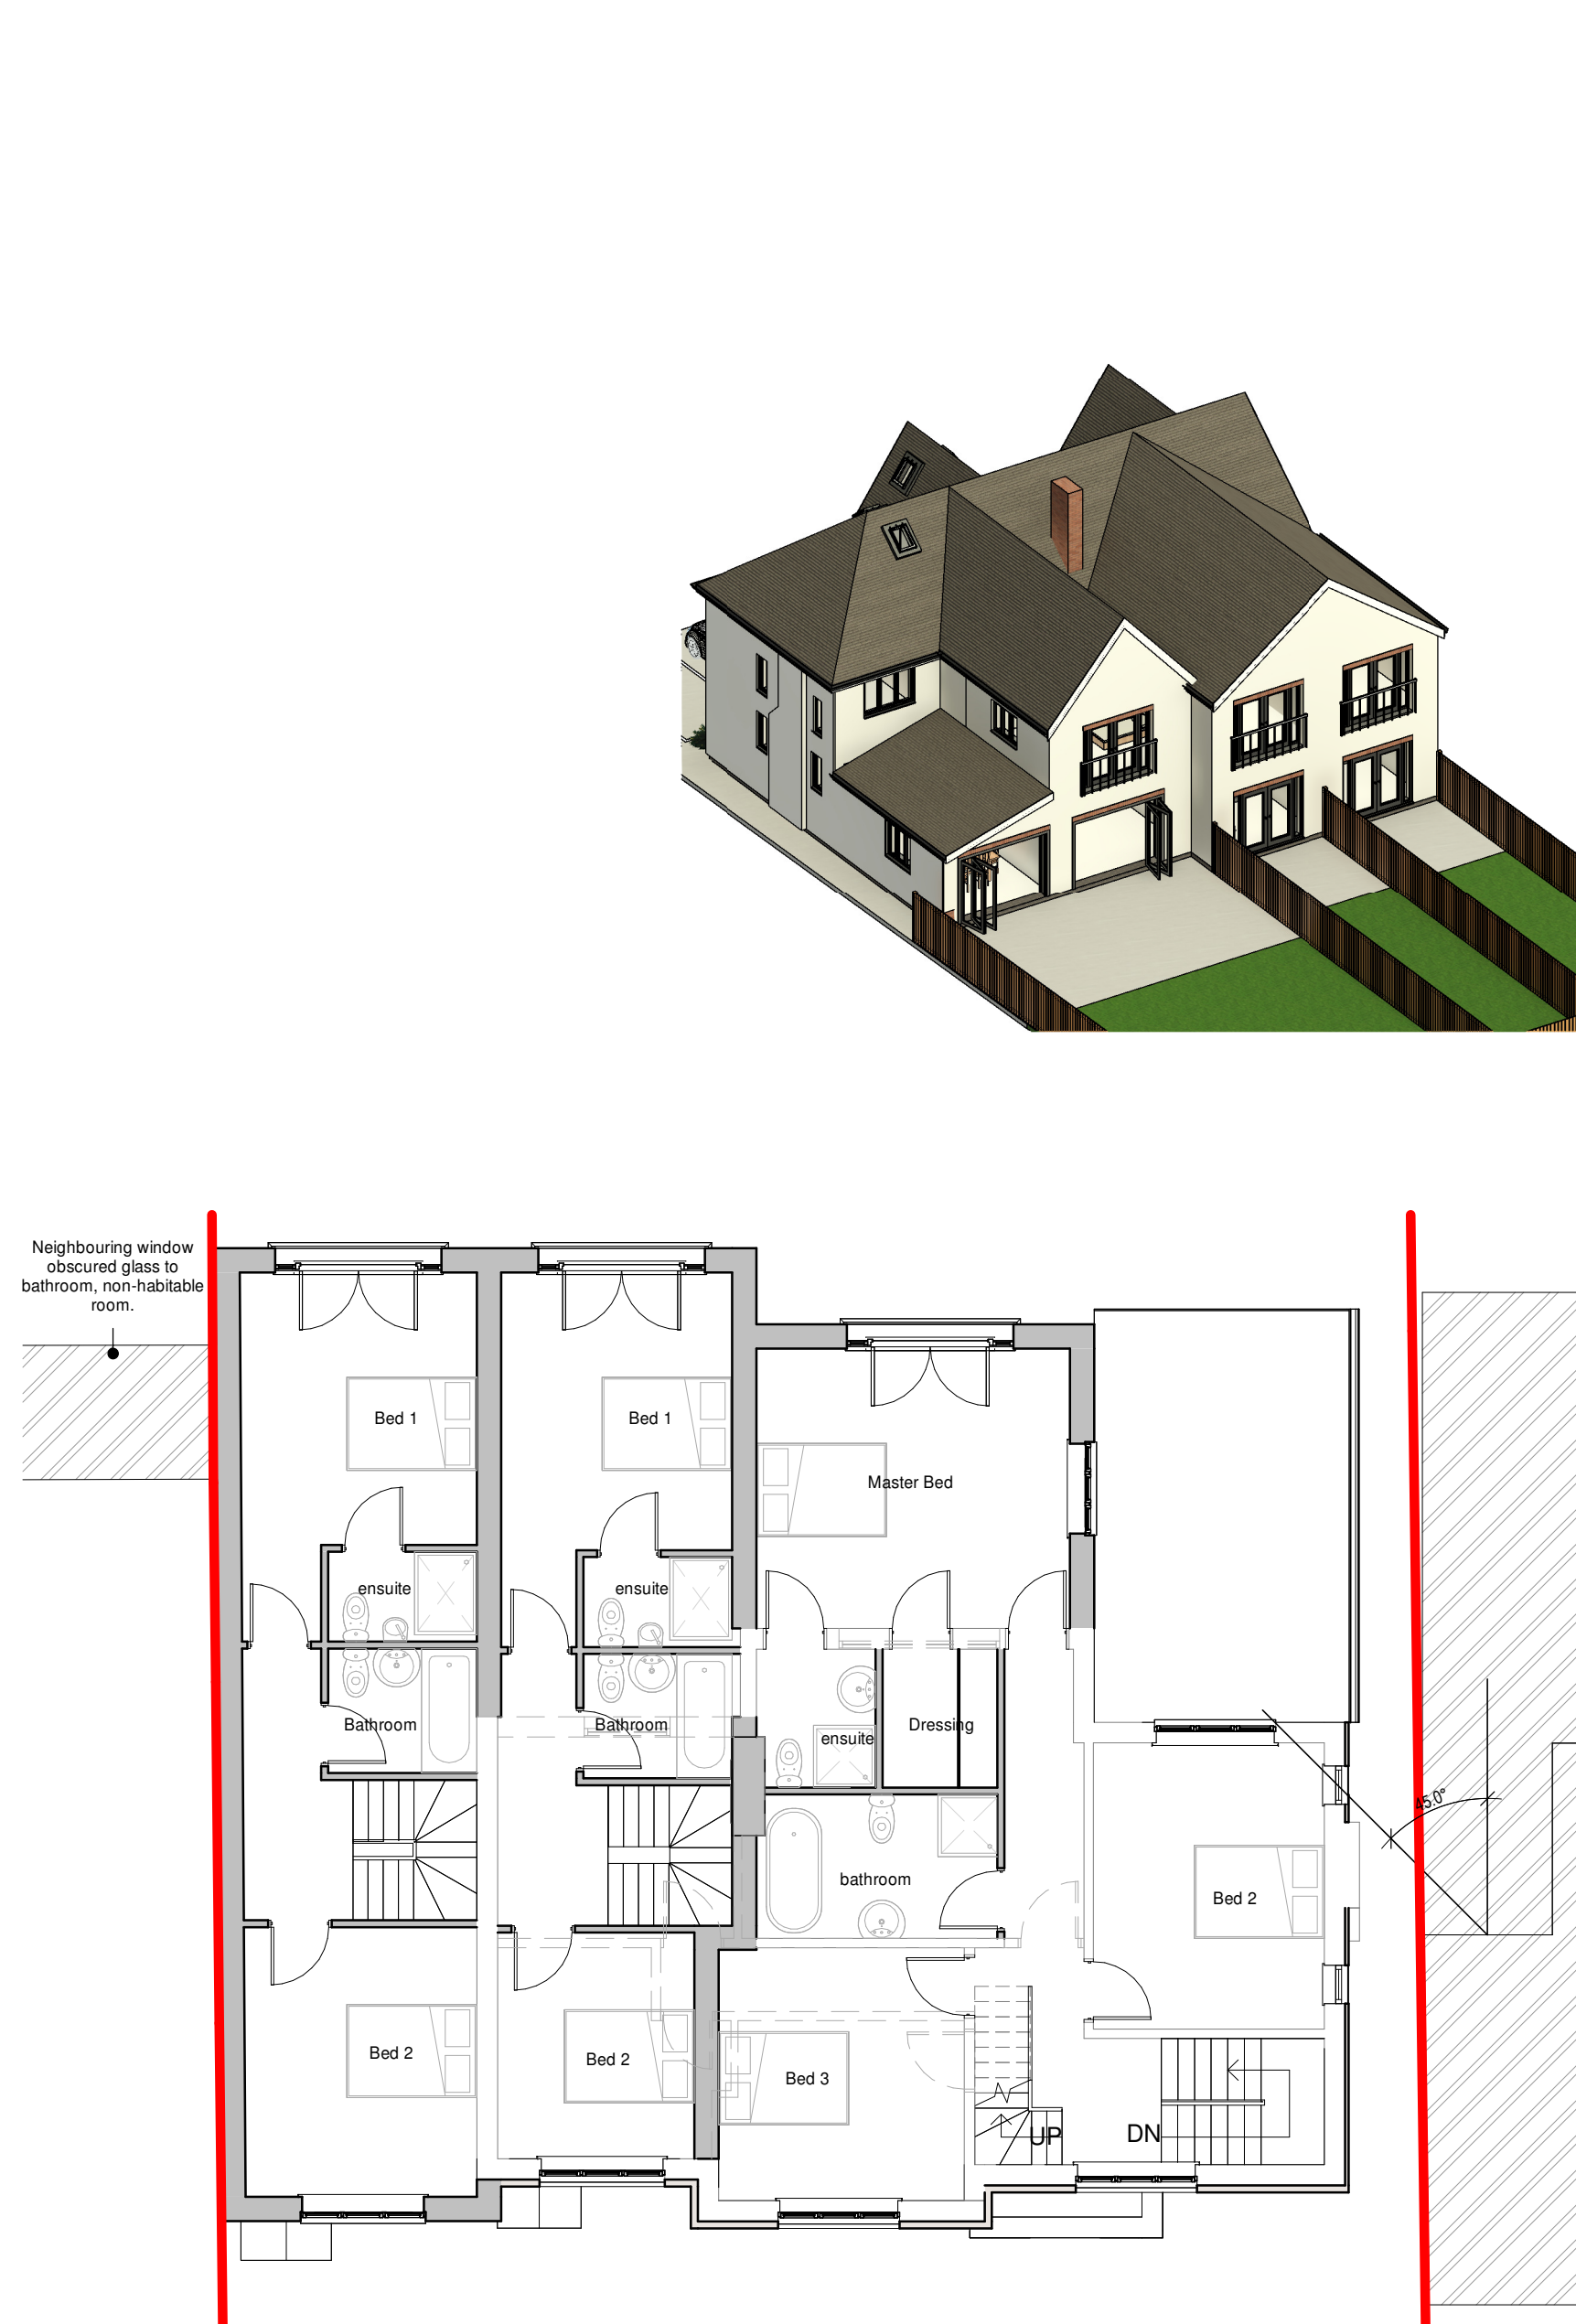


First Floor Plan

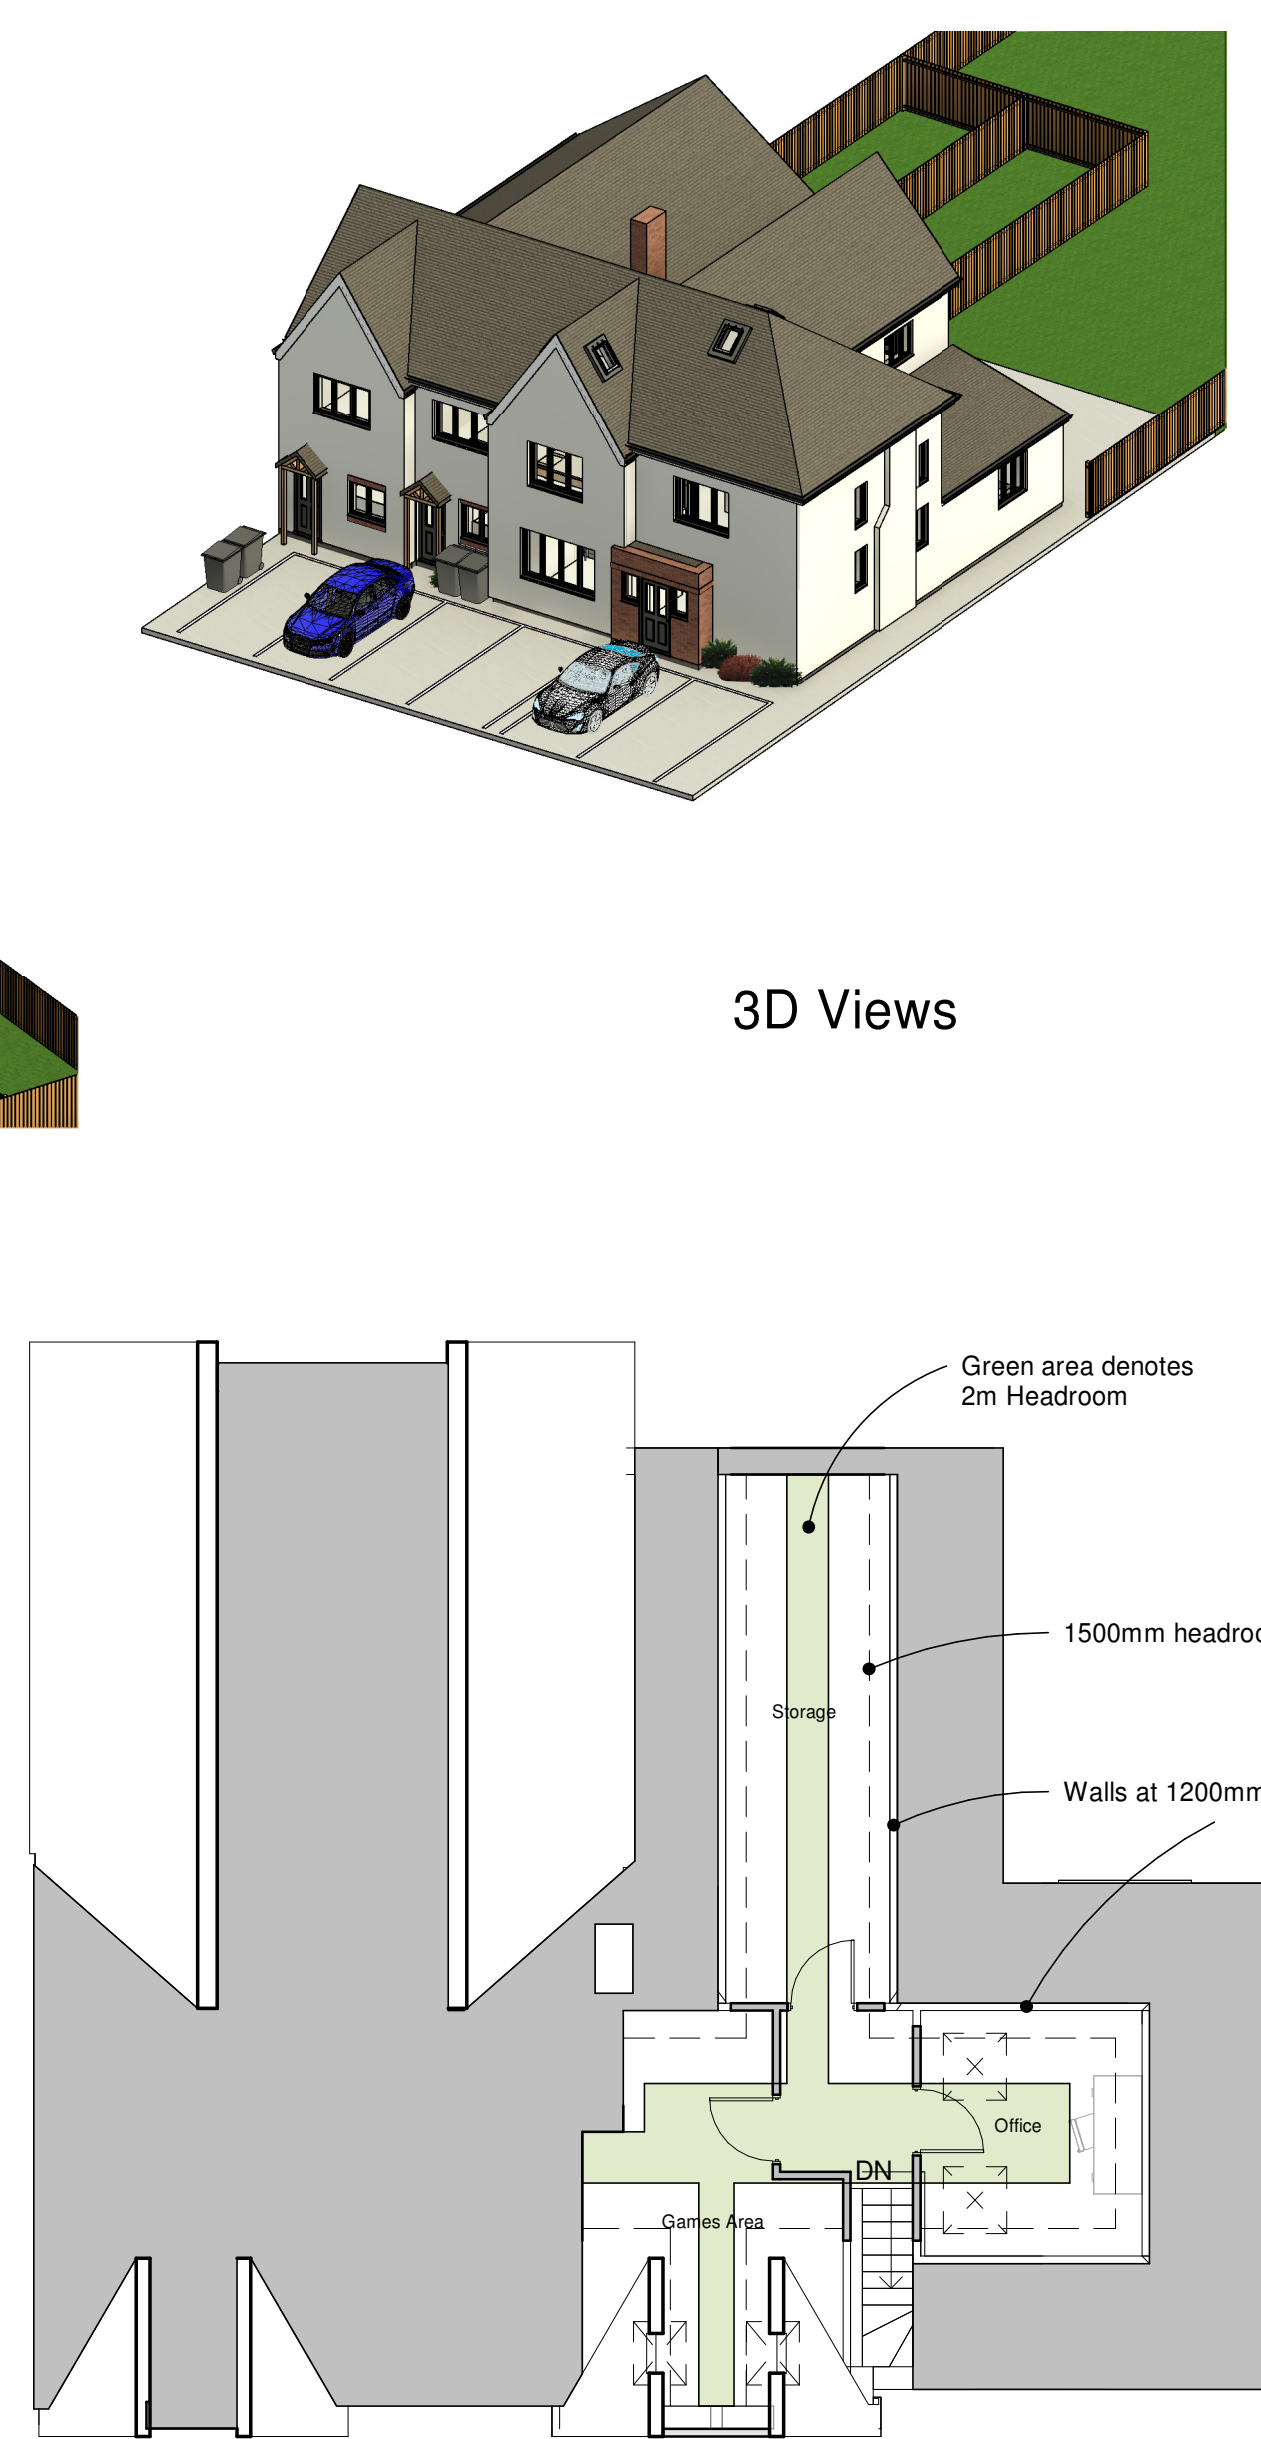


Second Floor Plan

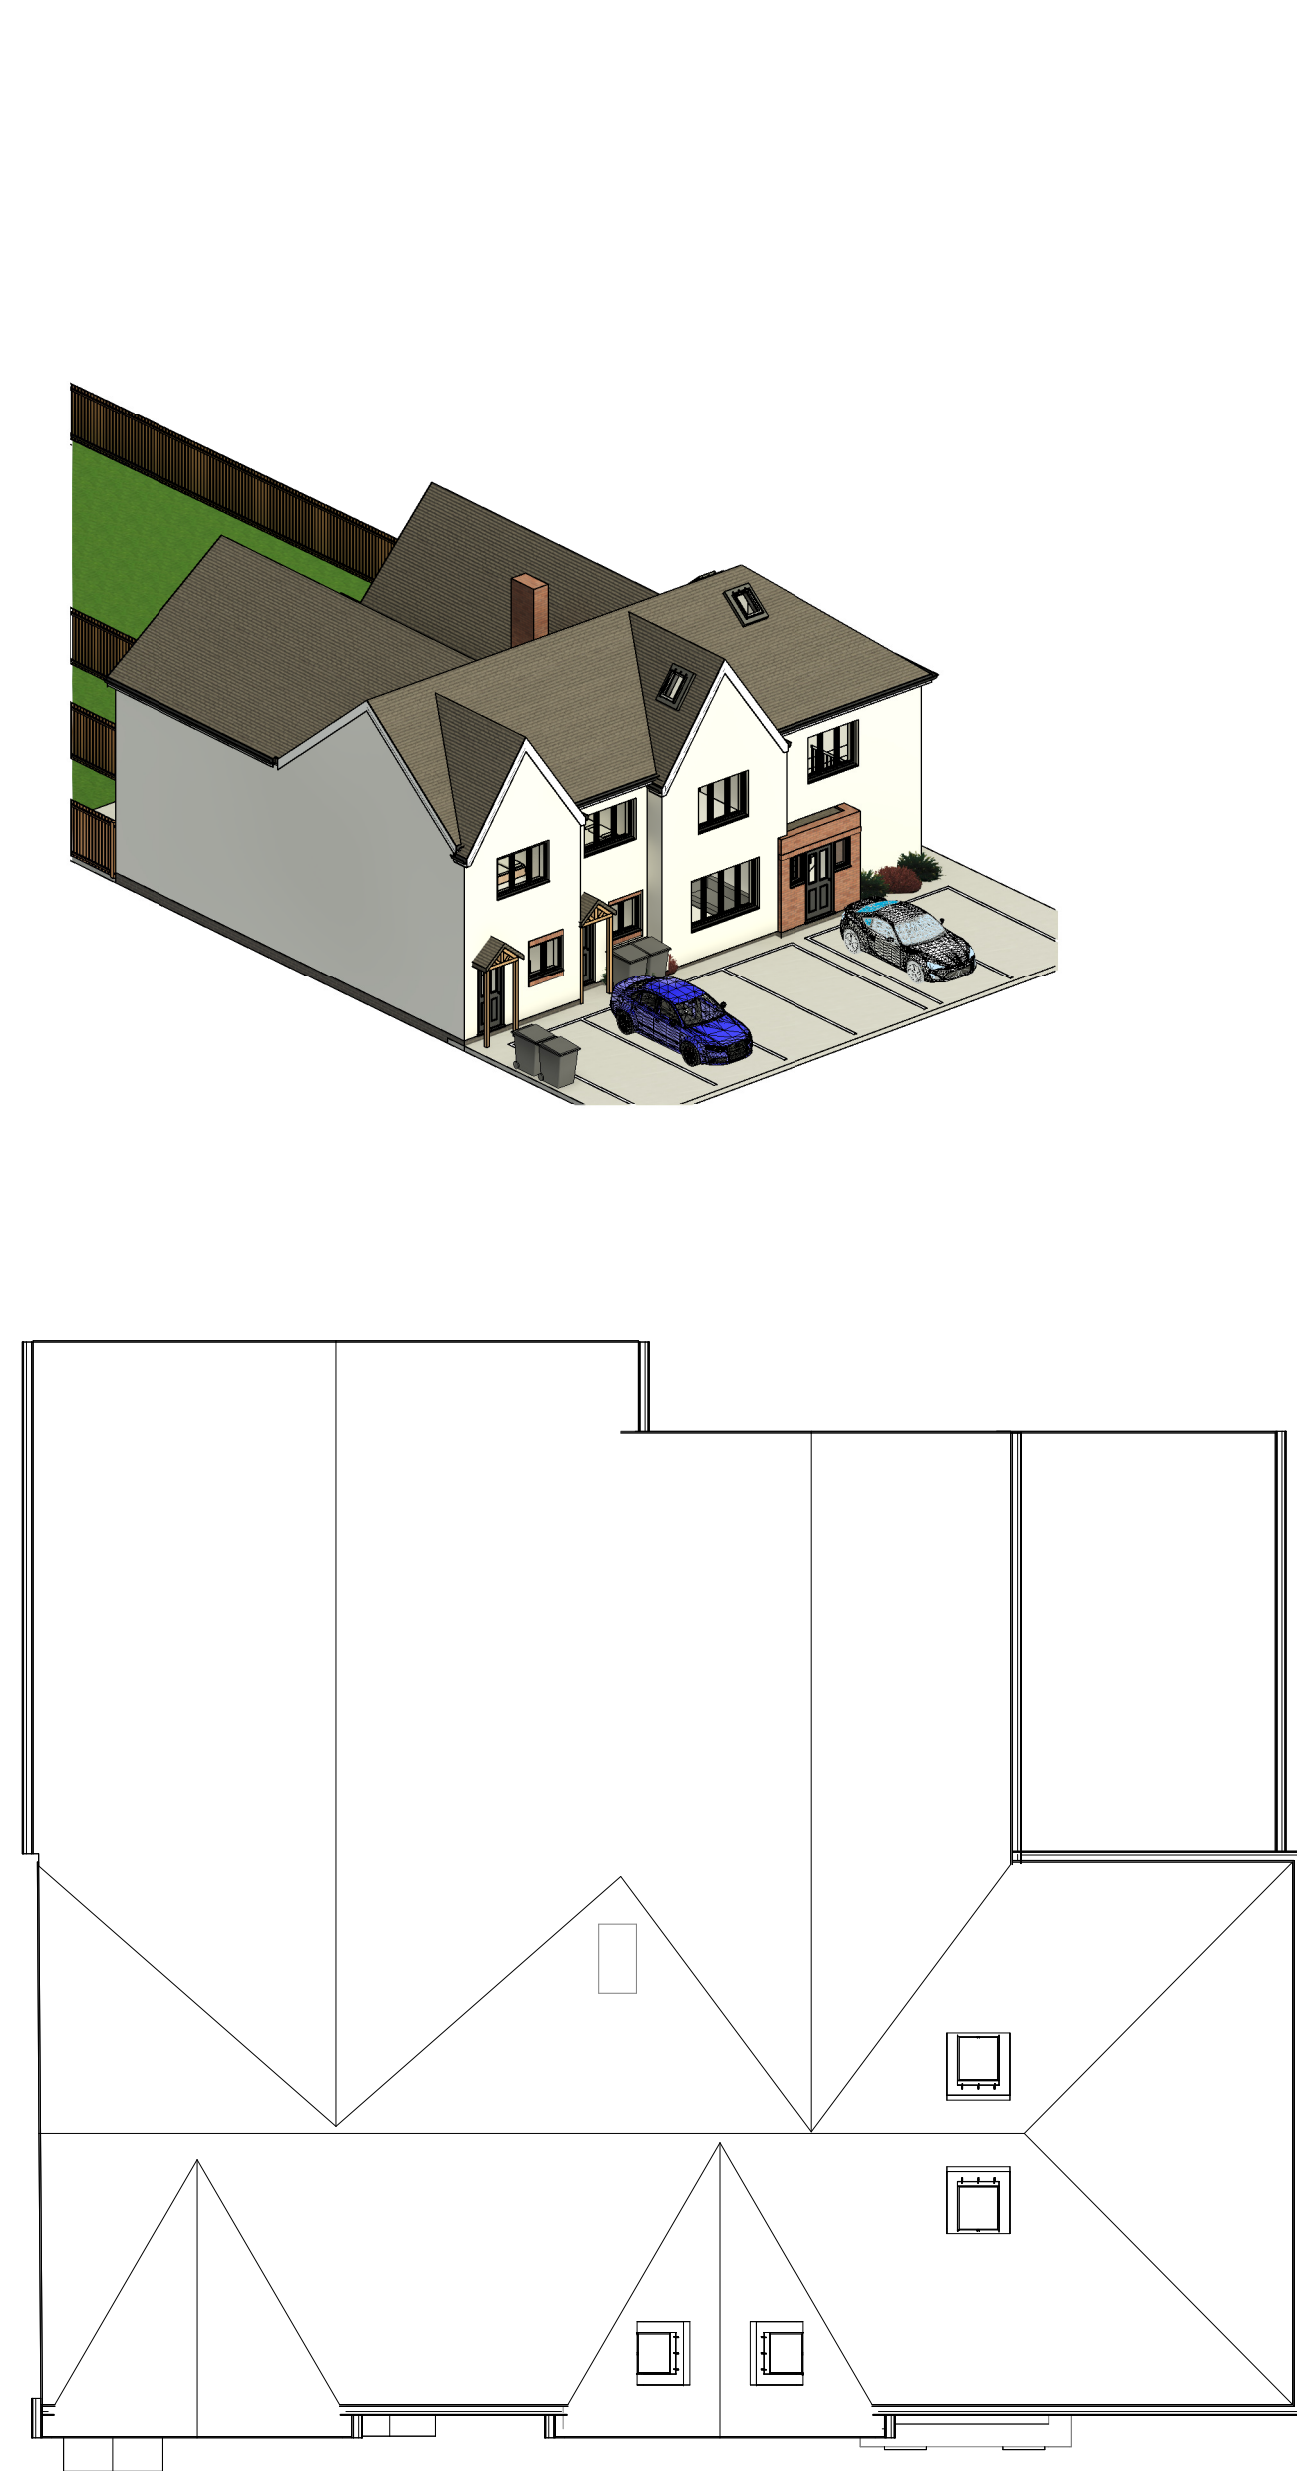

Roof Plan

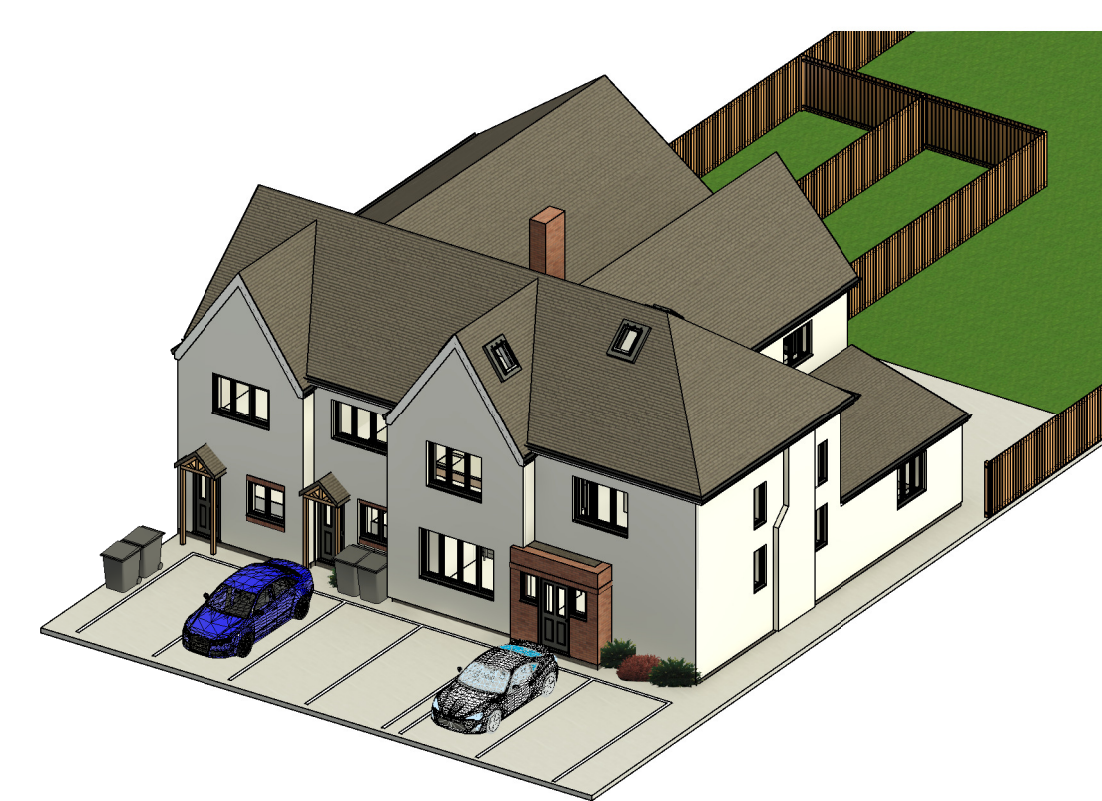

3D Views

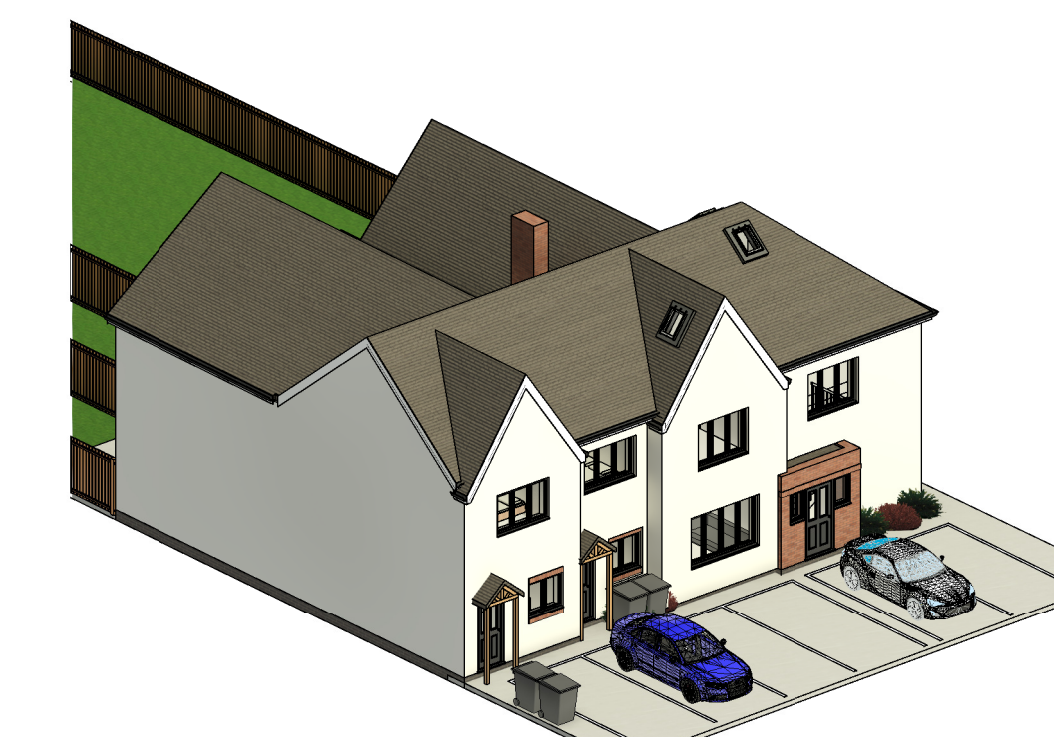

Client Dev Patel		hayward ARCHITECTS LTD 19 Station Road Hinckley Leicestershire LE10 1AW Tel: 01455 635 665 Fax: 01455 618 971 www.hayward-architects.co.uk	
Project Title Proposed Houses 84 Mount Road Hinckley			
Drawing Title Scheme 01		Date Sept 2023	Sheet A1
Scale 1:100	Author MO	Checked by ZLM	Job No. 23 58
Status Planning			Drawing No. 04 D