


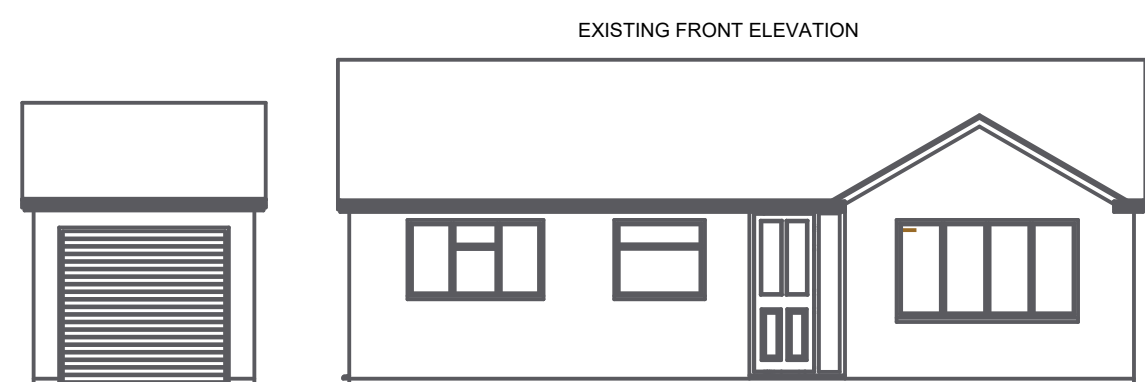
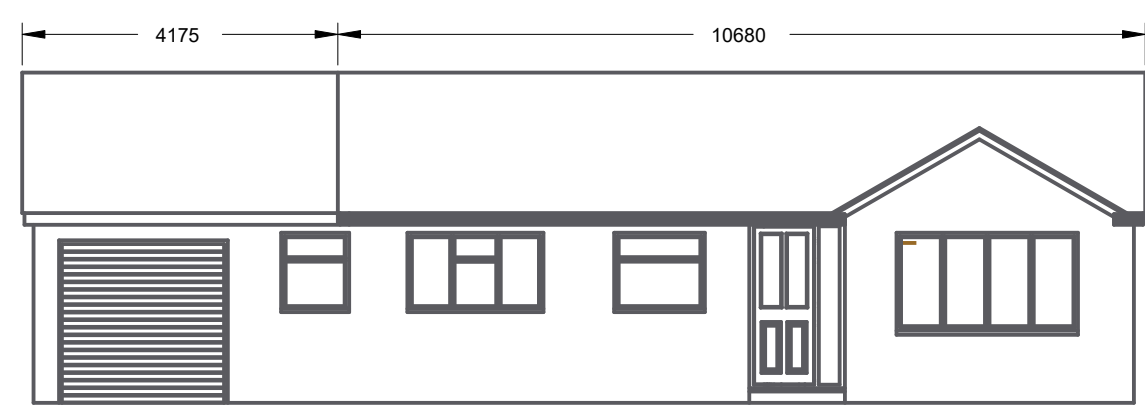
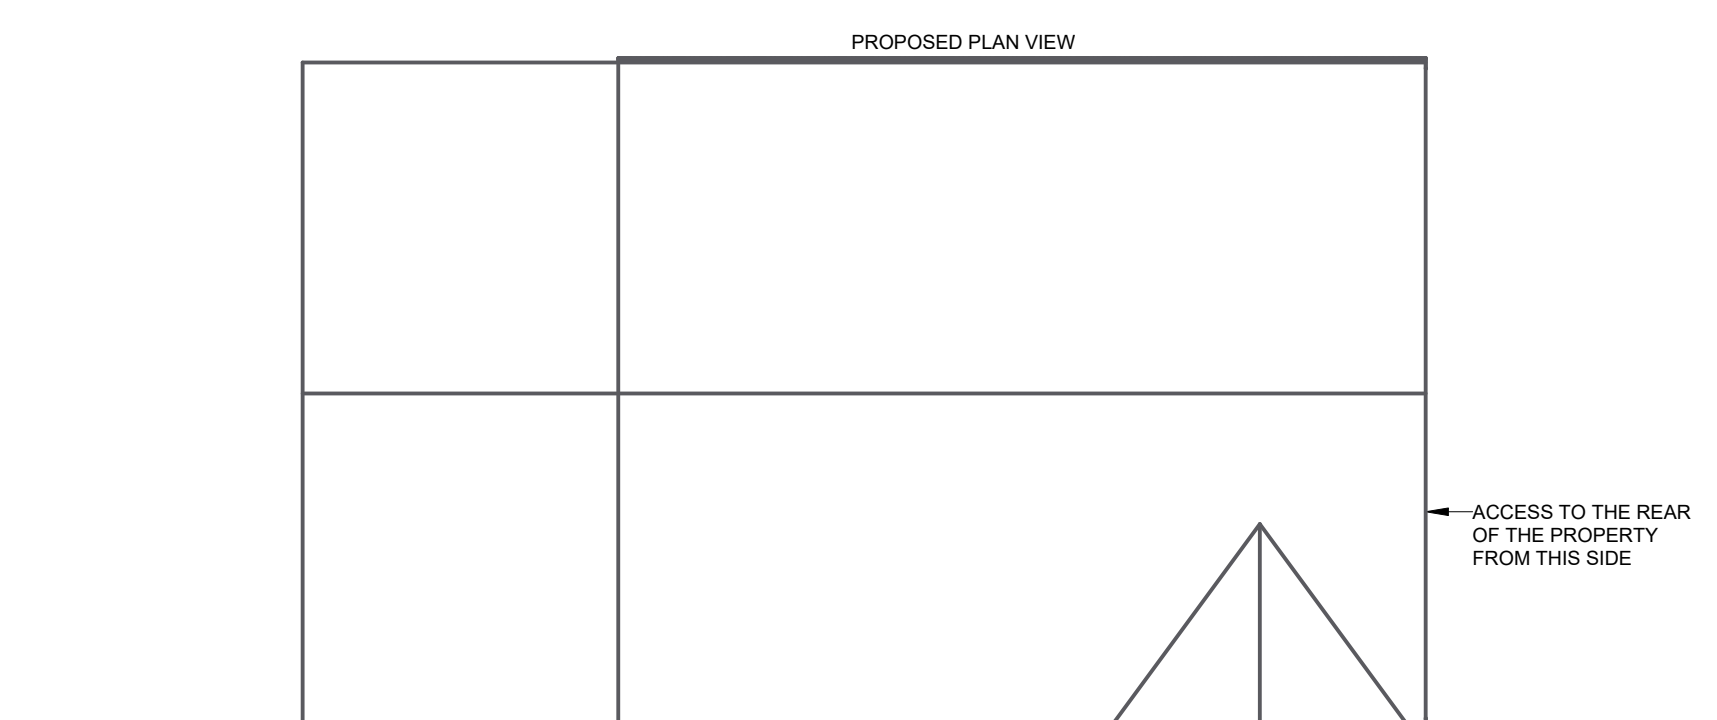
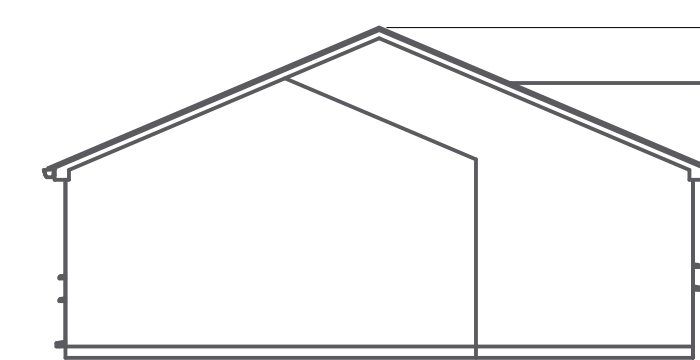
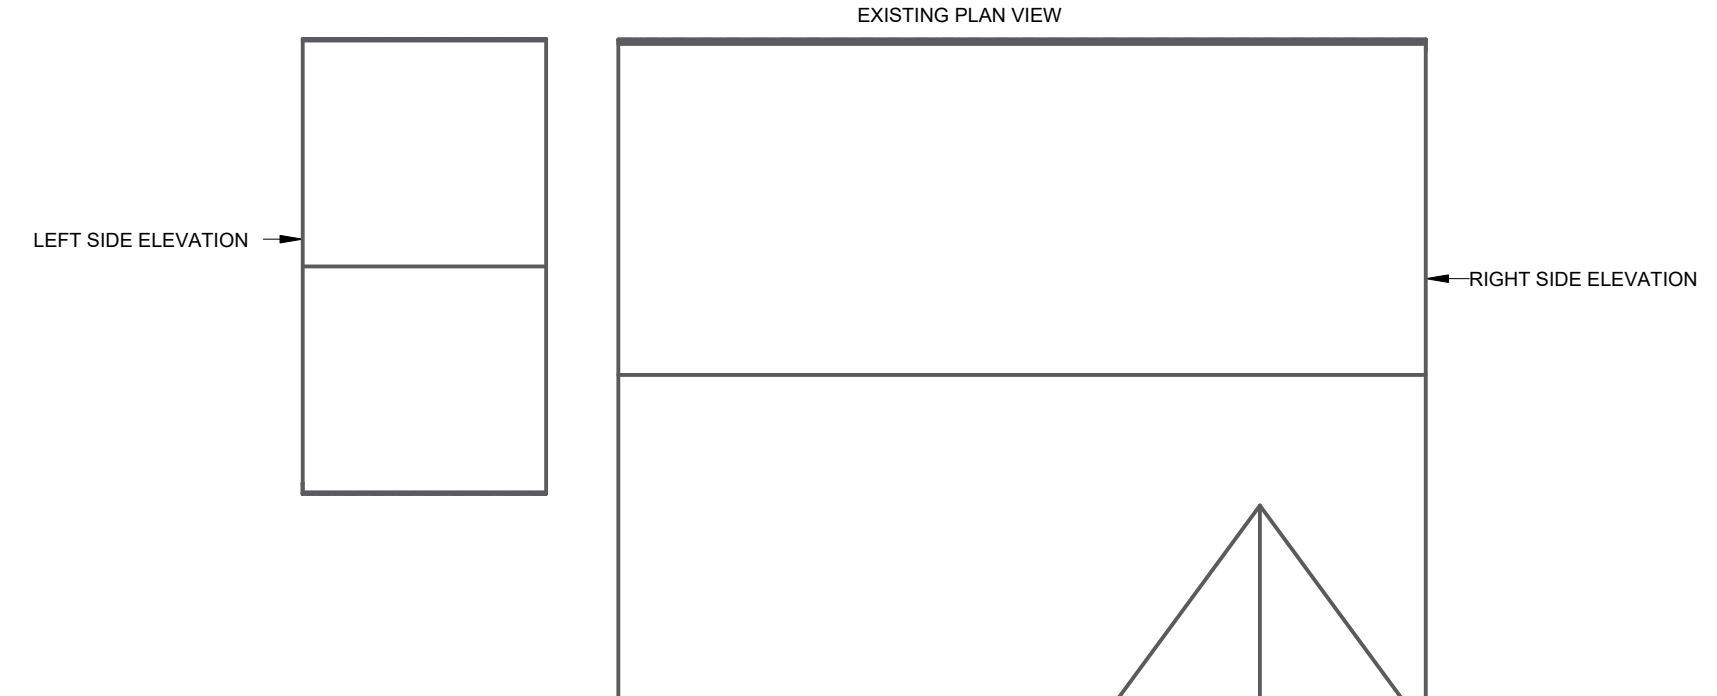


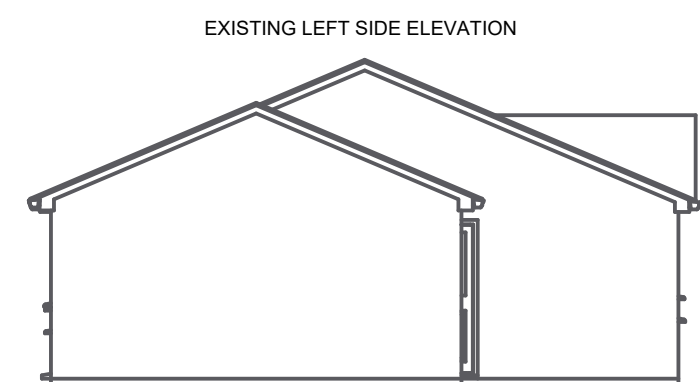


SCALE 1:100
SCALE 0,010

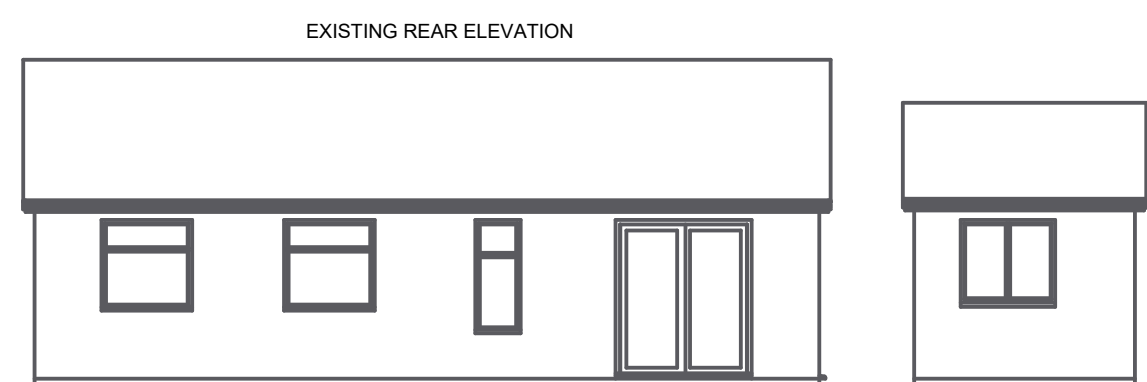



SCALE 1:100
SCALE 0,010

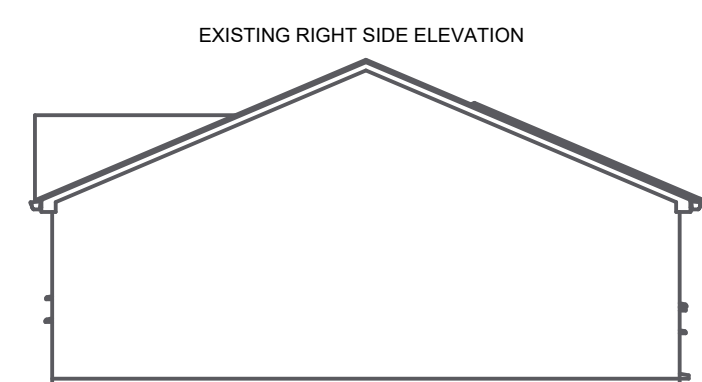


EXISTING GROUND FLOOR PLAN
SECTION A-A
SCALE 1:50
SCALE 0,020

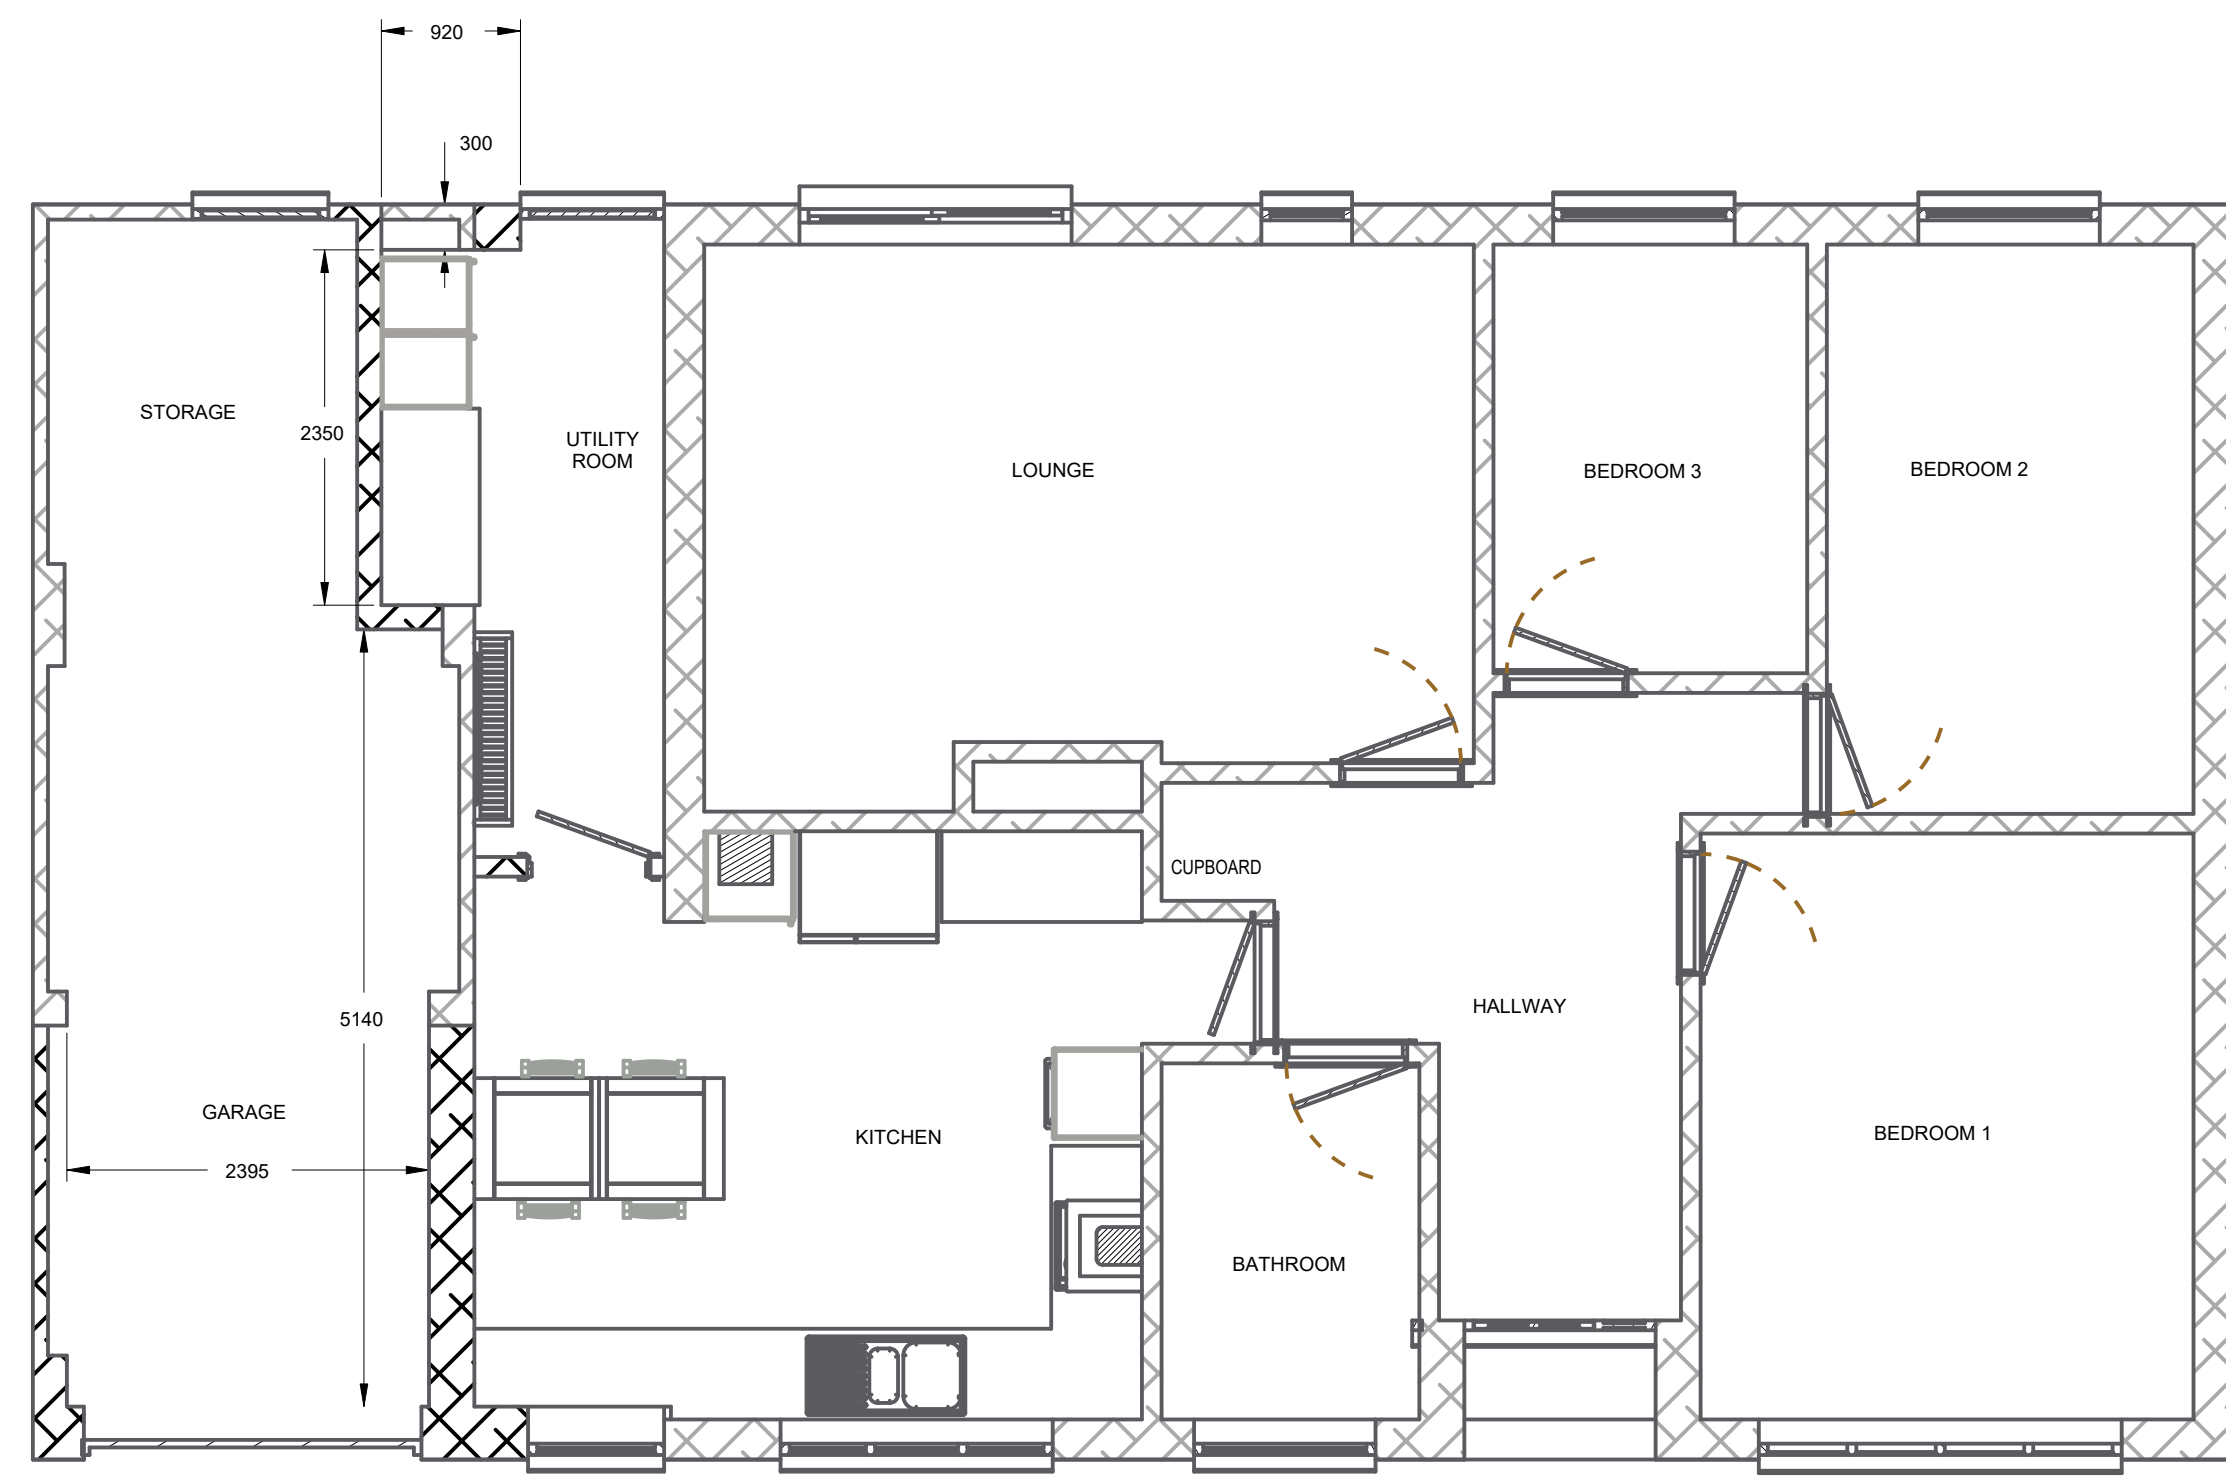

PROPOSED GROUND FLOOR PLAN
SECTION B-B
SCALE 1:50
SCALE 0,020

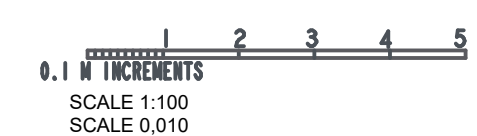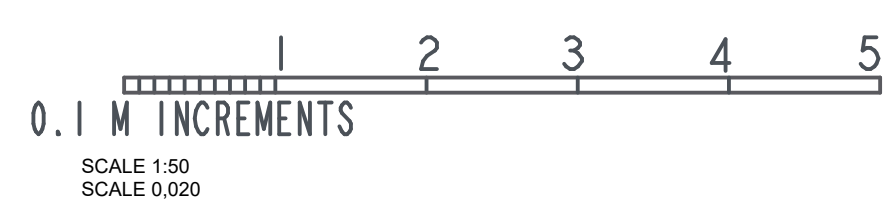

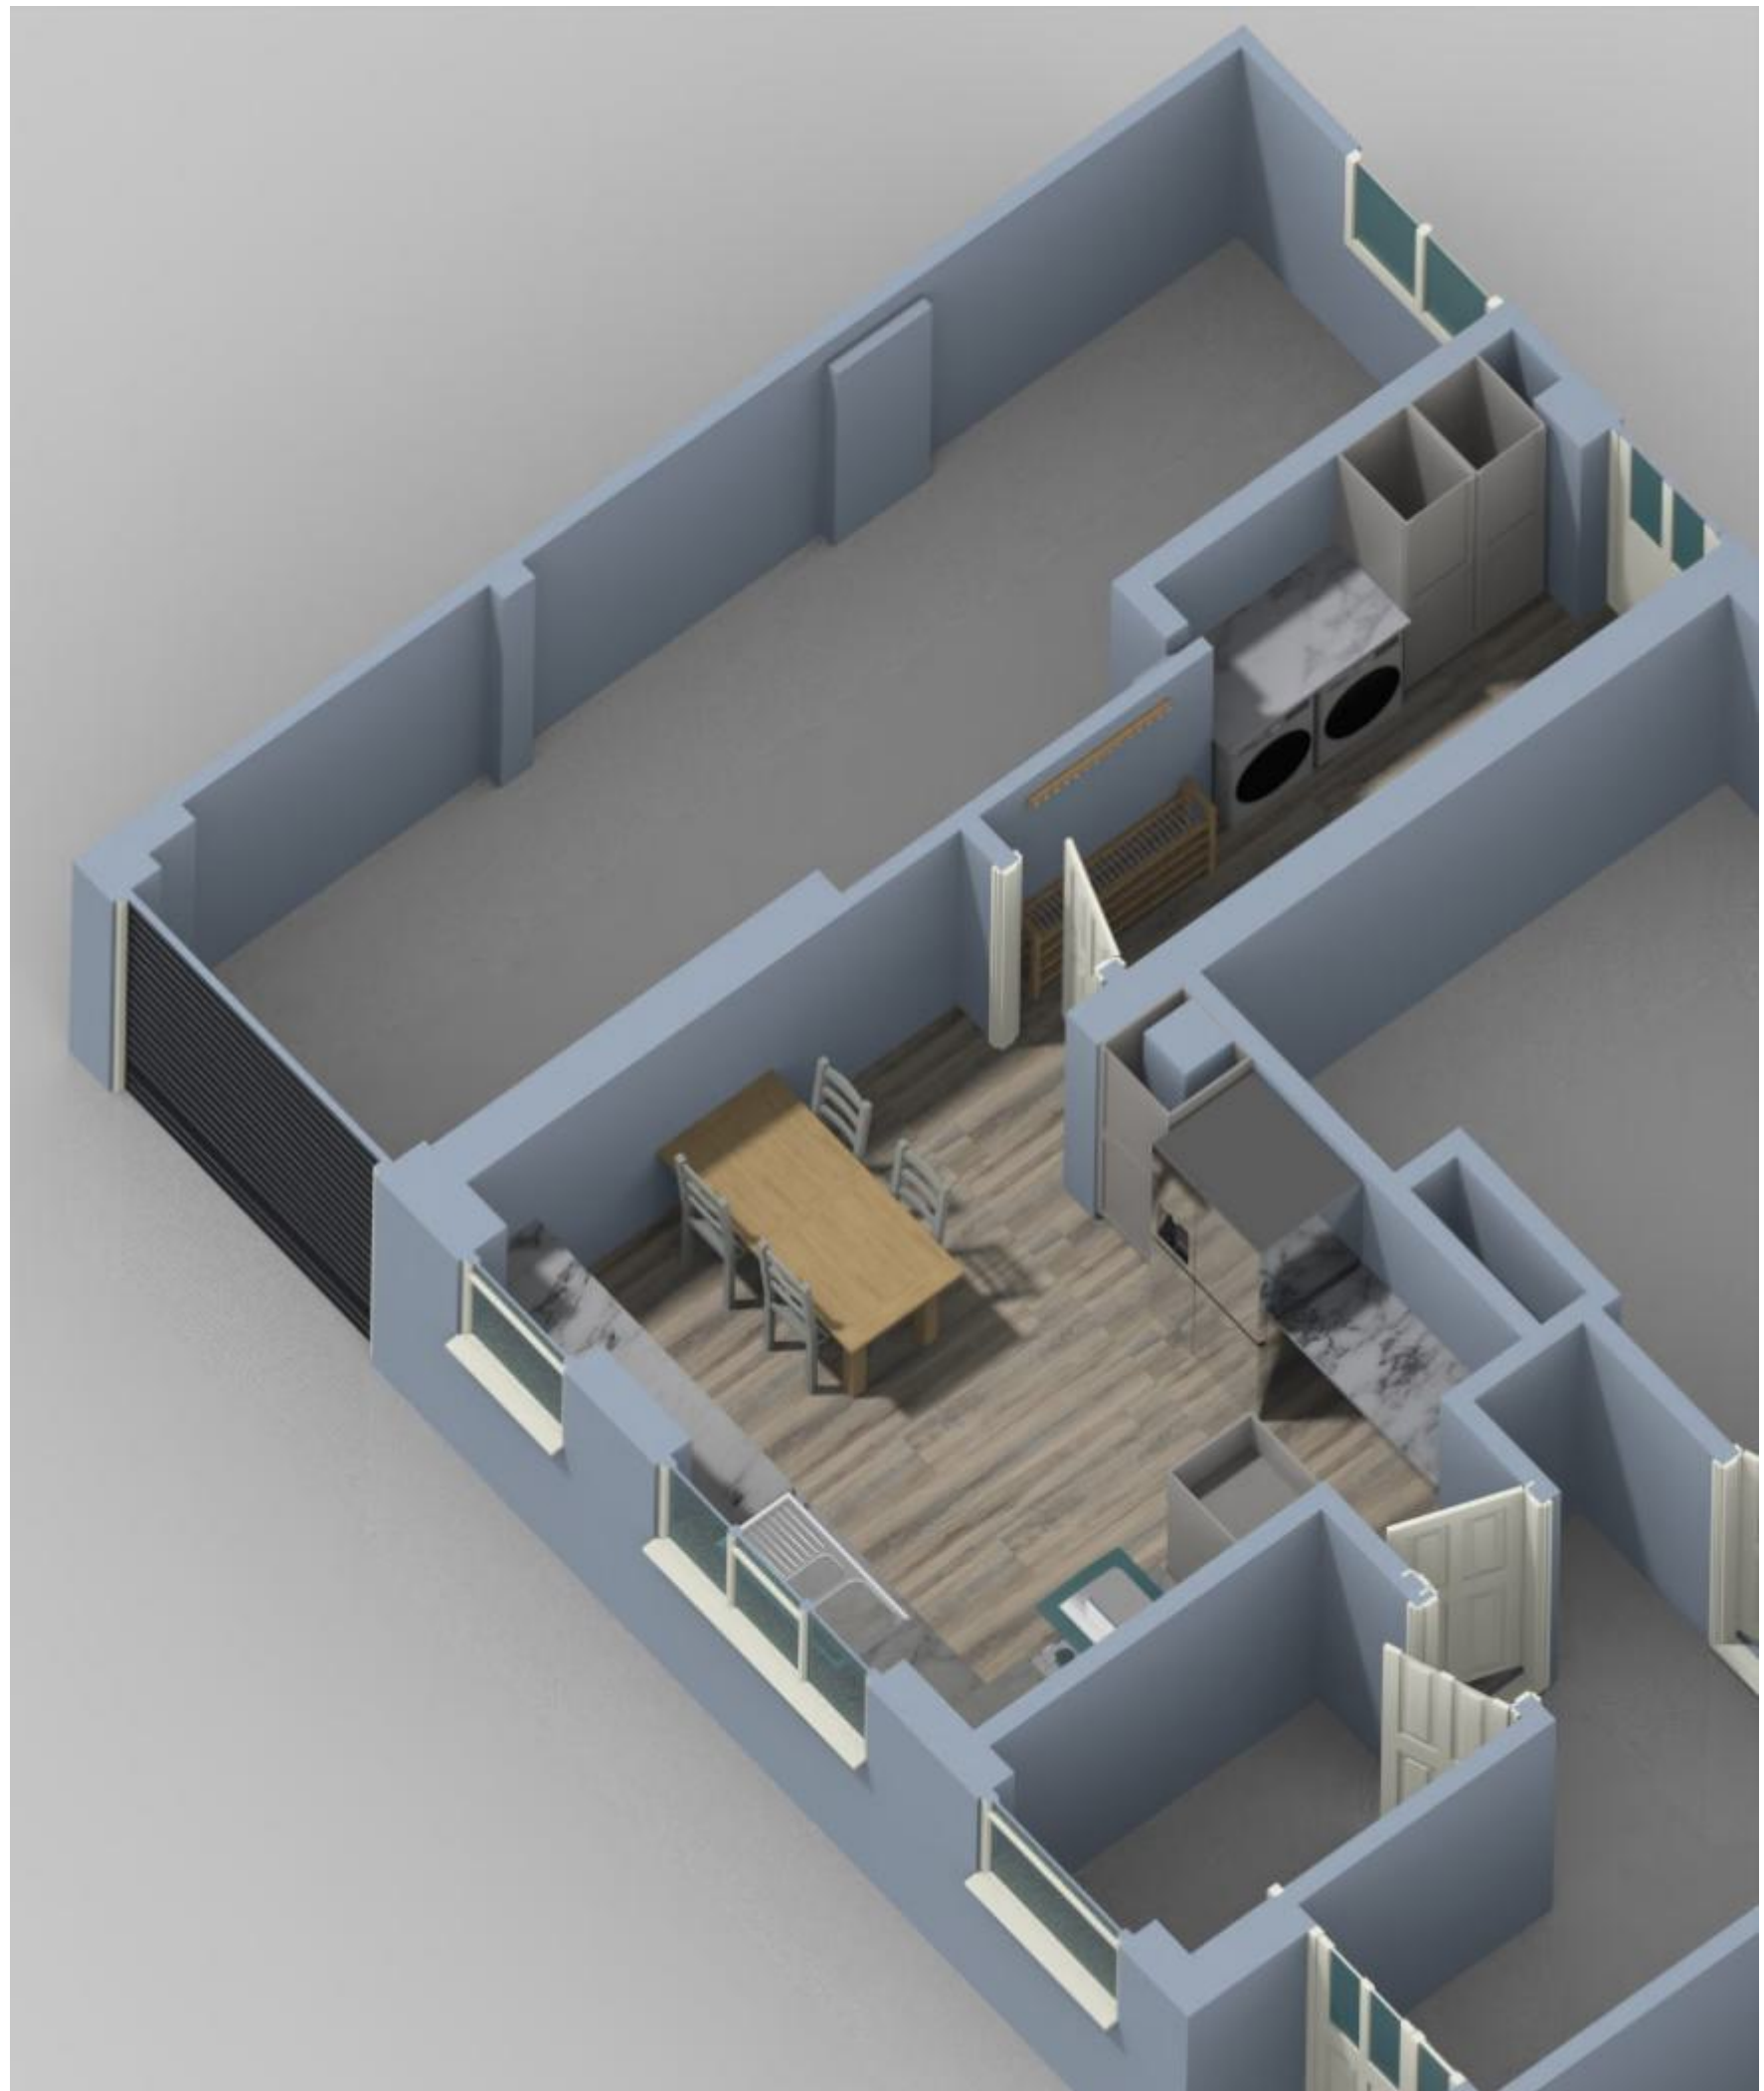

Structural Innovation Design Ltd. Architectural Design & structural Engineering
39, Cambourne Road, Burbage, LE10 2BG - www.my-design.co.uk - 07891 996832

Jim Hall - 3, Crownhill, Road Burbage, LE10 2LD.			
PROPOSED ALTERATIONS : Garage and kitchen extension.			
Third Angle Projection		AUTHOR : M.Flower	ALL DIMENSIONS IN MM
		DATE : 21 Jan 2025	SHEET 1 OF 1
© Copyright Structural Innovation Design 2024. All Rights Reserved			REVISION: 00
			DRW No. 000_GA_JHall_LE102LD