



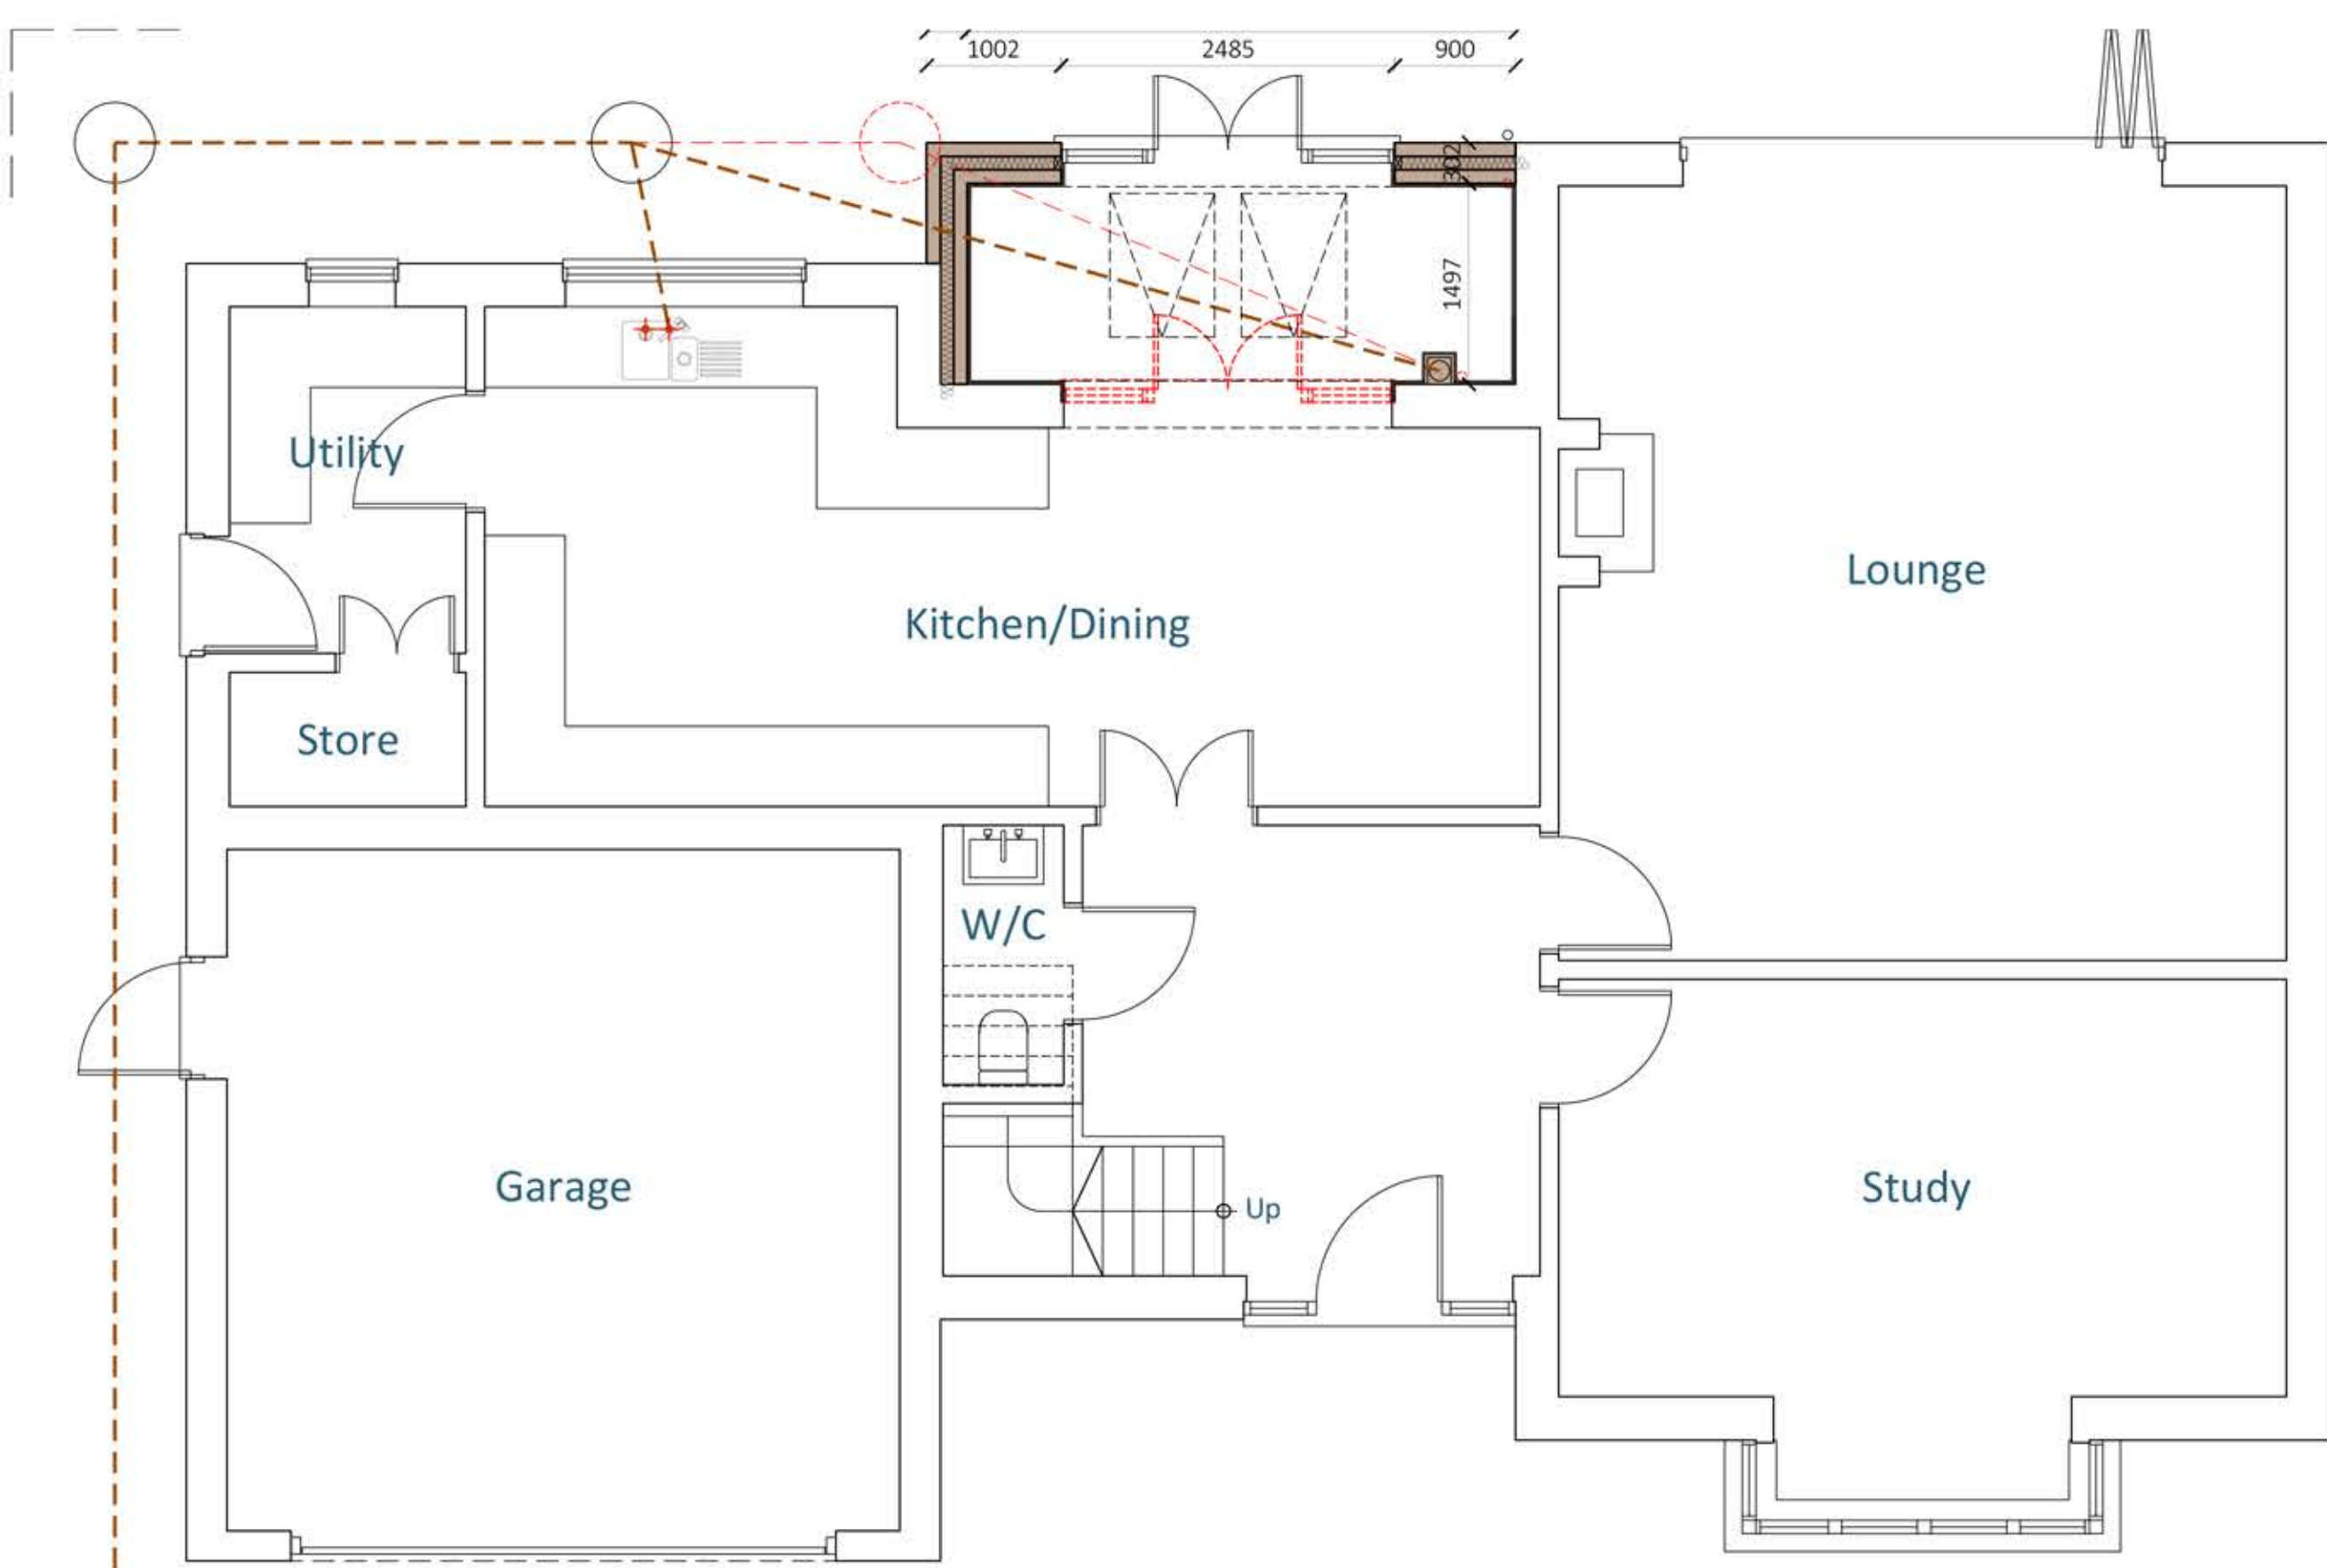

Proposed Ground Floor Plan
Scale 1:50

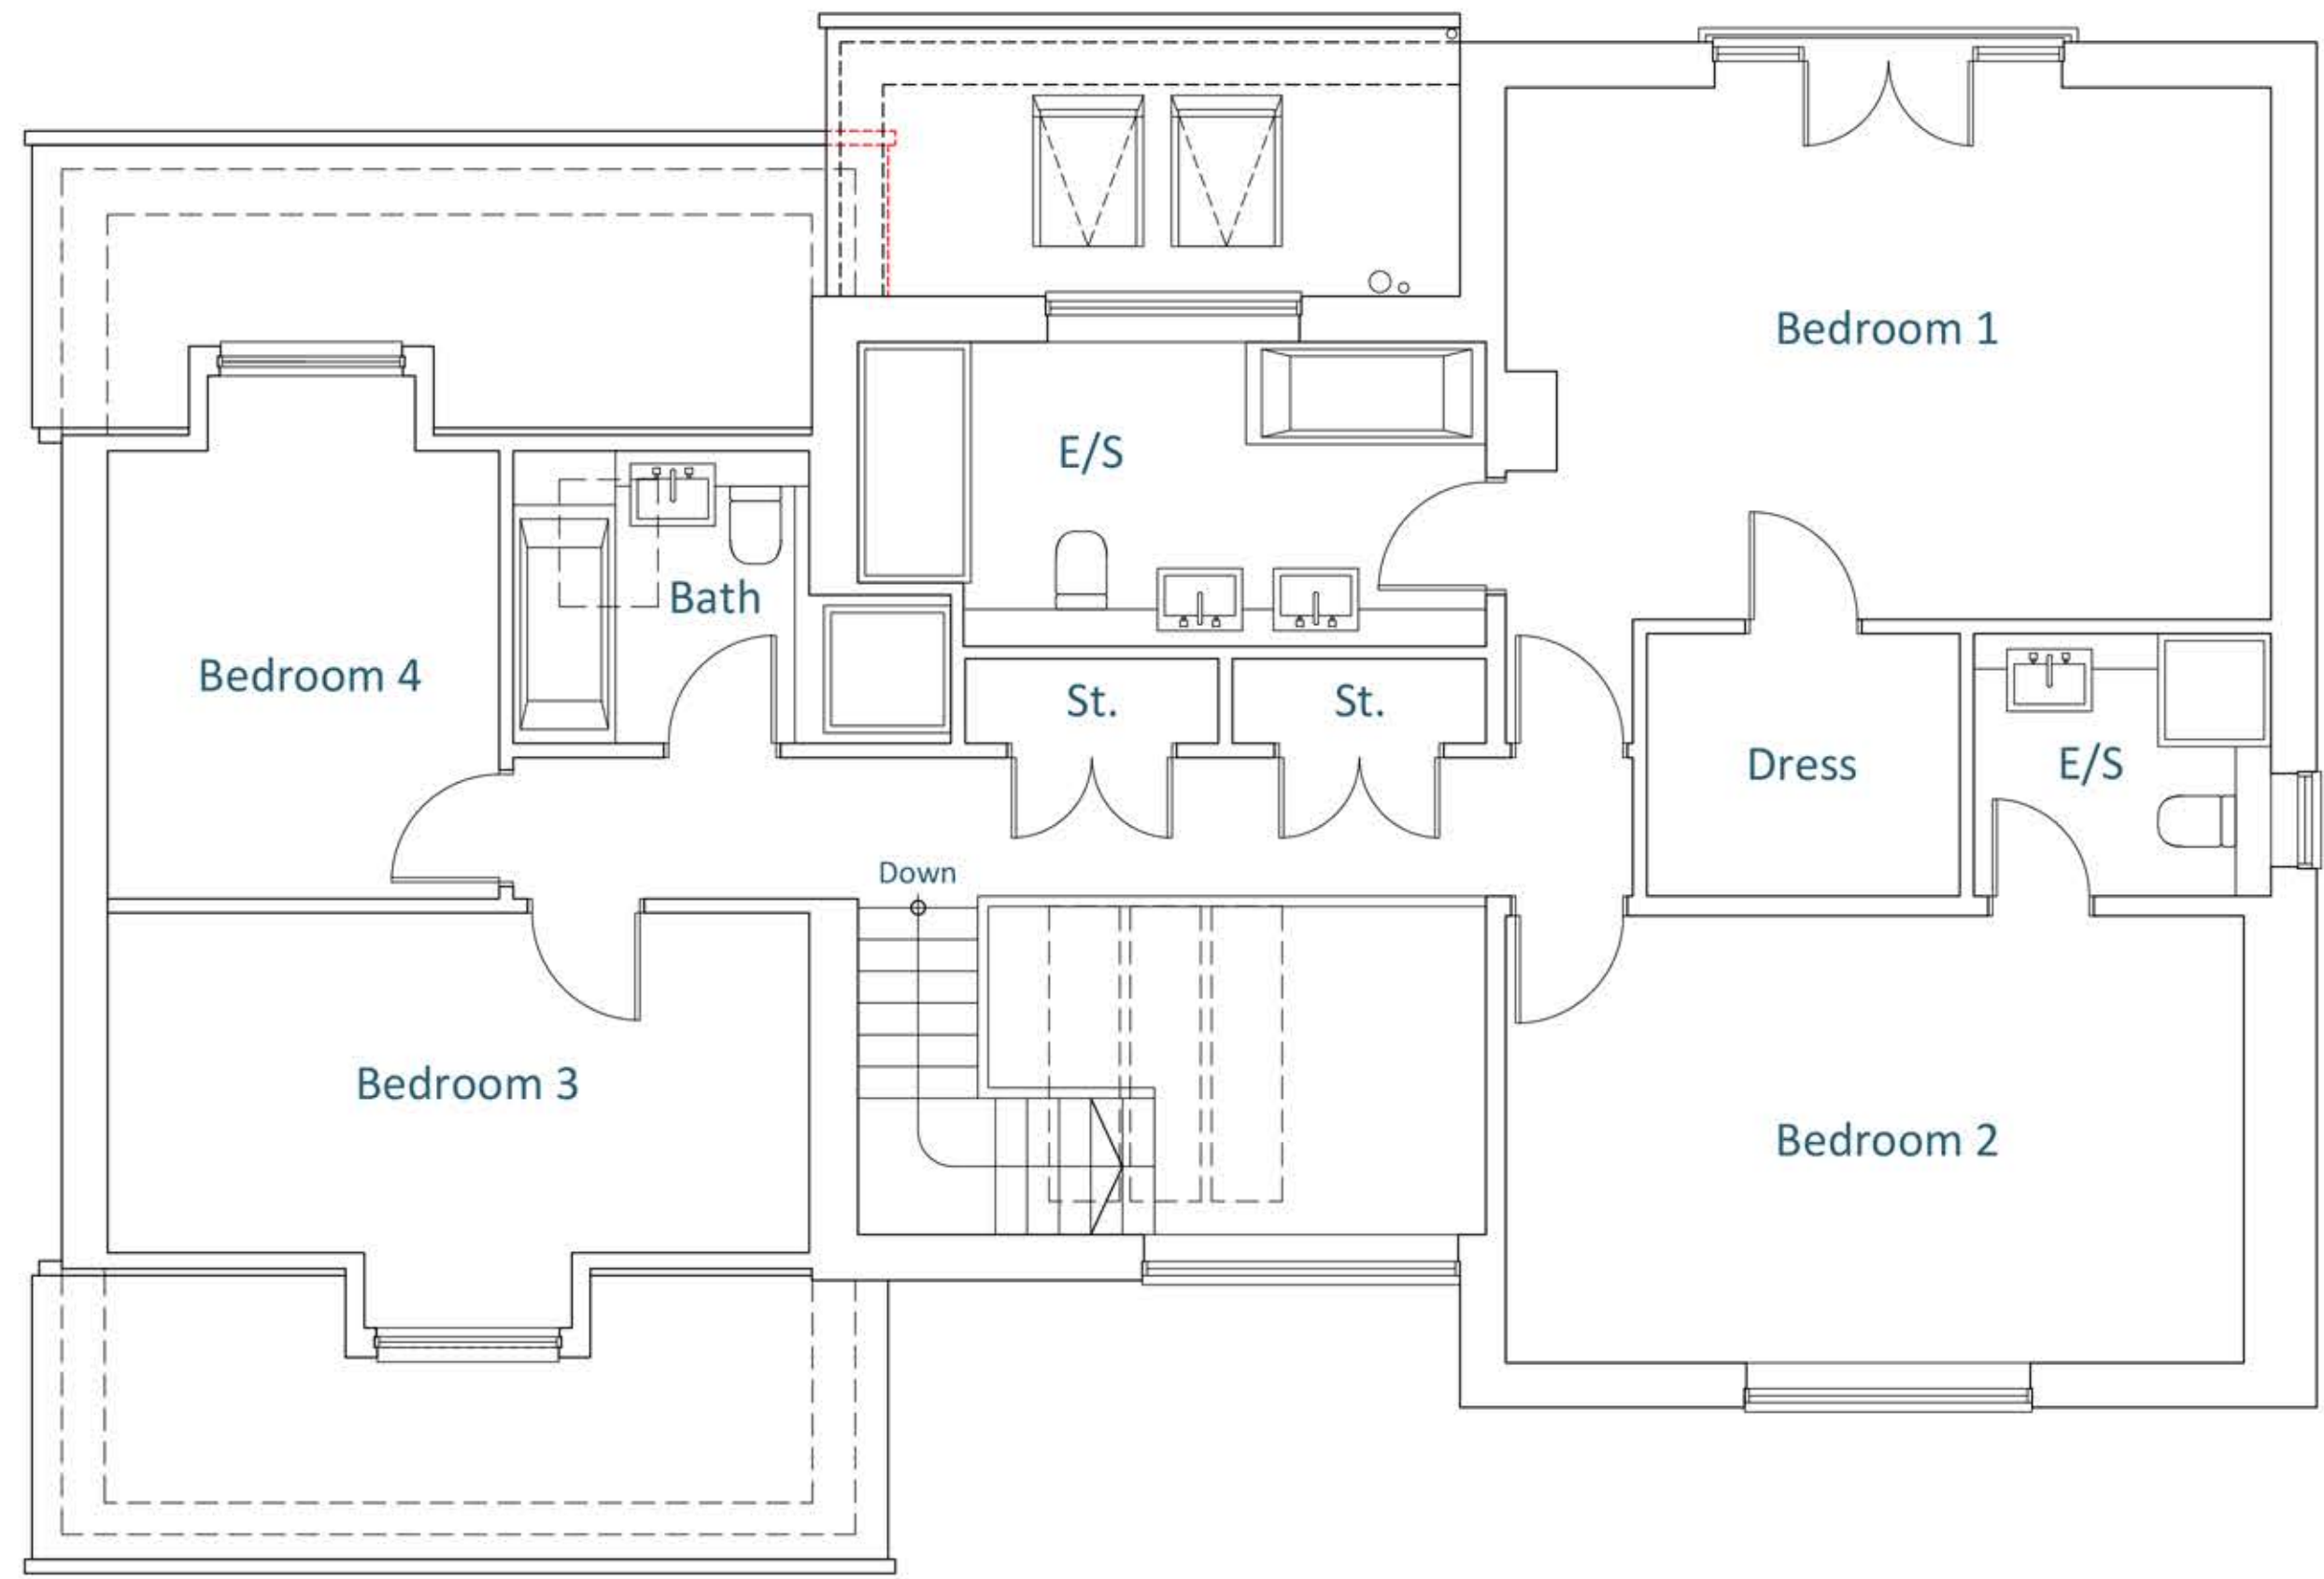


Proposed First Floor Plan
Scale 1:50



Proposed Front Elevation
Scale 1:50



Proposed Side Elevation
Scale 1:100

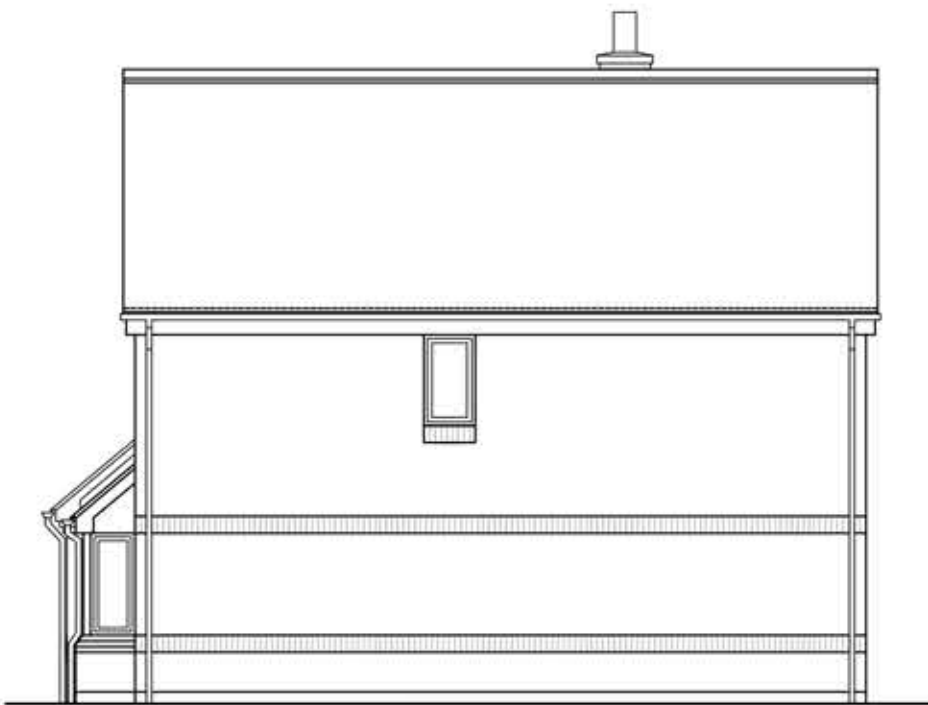

Proposed Side Elevation
Scale 1:100



Proposed Rear Elevation
Scale 1:50

Notes

Existing Survey Drawings Provided By Client.

Disclaimer

© This drawing is the copyright of Lawrence & Finley Architects Ltd. and may not be reproduced or used except by written permission.
Figured dimensions to have precedence over scaling.
Please read this drawing in conjunction with the specification.
Check all site dimensions prior to any construction.
Refer any discrepancies found to the Architects.

Revisions

A	Revised In Line With Clients Comments	06/02/2025
B	Revised In Line With Clients Comments	07/02/2025

Contact + Location

T 07974 834305
E kristian@lfarchitects.co.uk

Lawrence & Finley Architects Ltd.
27 Templar Road,
Ashby-De-La-Zouch,
Leicestershire, LE65 2AD

Details

Client
Job Title
Job Type
Drawing Title

Job Number
Drawing Number
Scale
Status

Mr & Mrs Tupling
4 Orton Close Carlton
Residential Extension
Proposed Plans + Elevations

319
PL-03B
1:50 + 1:100 A1
PLANNING

0 0.5 1 2 5 10



LAWRENCE | FINLEY
ARCHITECTS