



Drawings are for L.A. approval only and do not constitute construction drawings.
All dimensions to be checked on site before works commence. Agent to be advised of any discrepancies.

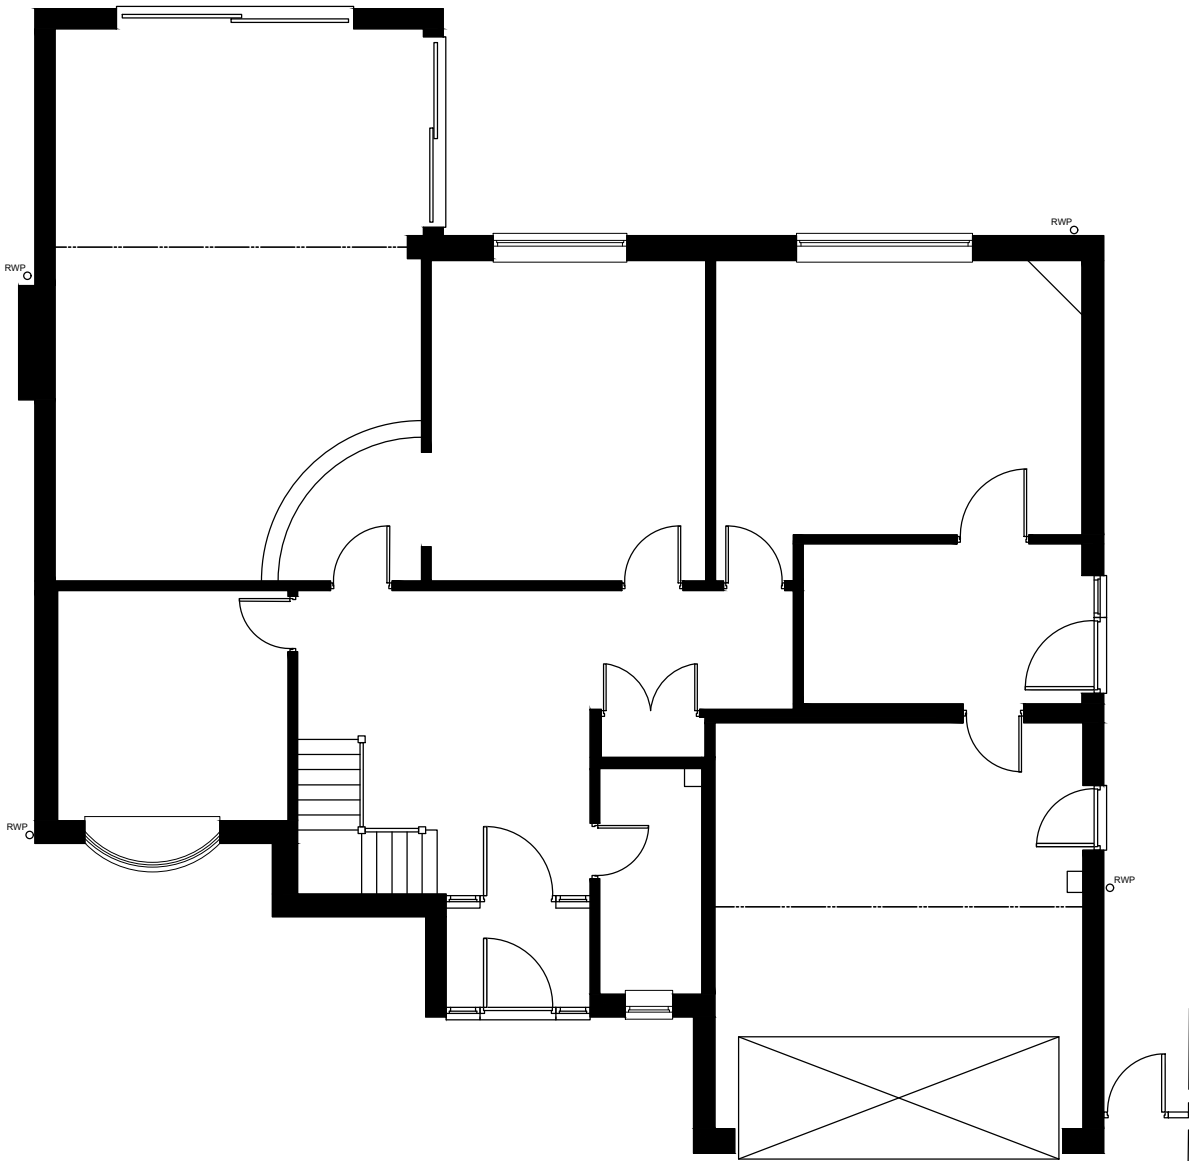

GROUND FLOOR

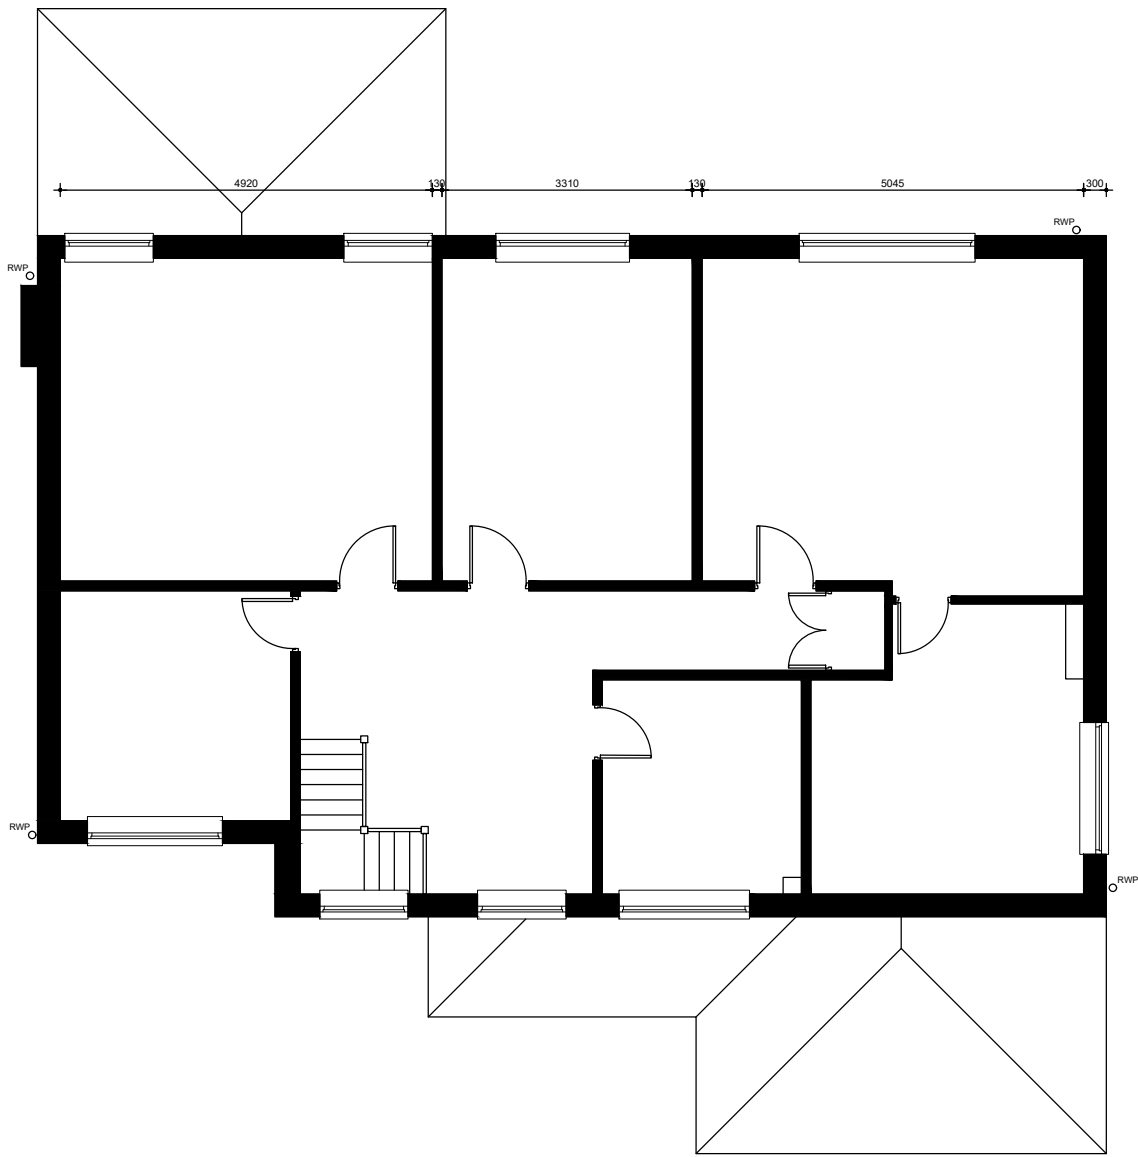

FIRST FLOOR

Existing Floor Plans

0 500 1000 2000
SCALE: 1:100 @ A3



Revision Notes: -	
Client: Mr & Mrs Forster-Smith	
Project: 3 Cambourne Road, Burbage. LE10 2BG	
Drawing Title: Existing Floor Plans	
Drawing Number: Forster-Smith-001	Revision: -
Scale: 1:100@A3	Date: July 2024
Drawn By: lgb	Checked By: lgb