


Drawings are for L.A. approval only and do not constitute construction drawings.  
All dimensions to be checked on site before works commence. Agent to be advised of any discrepancies.



Front Elevation

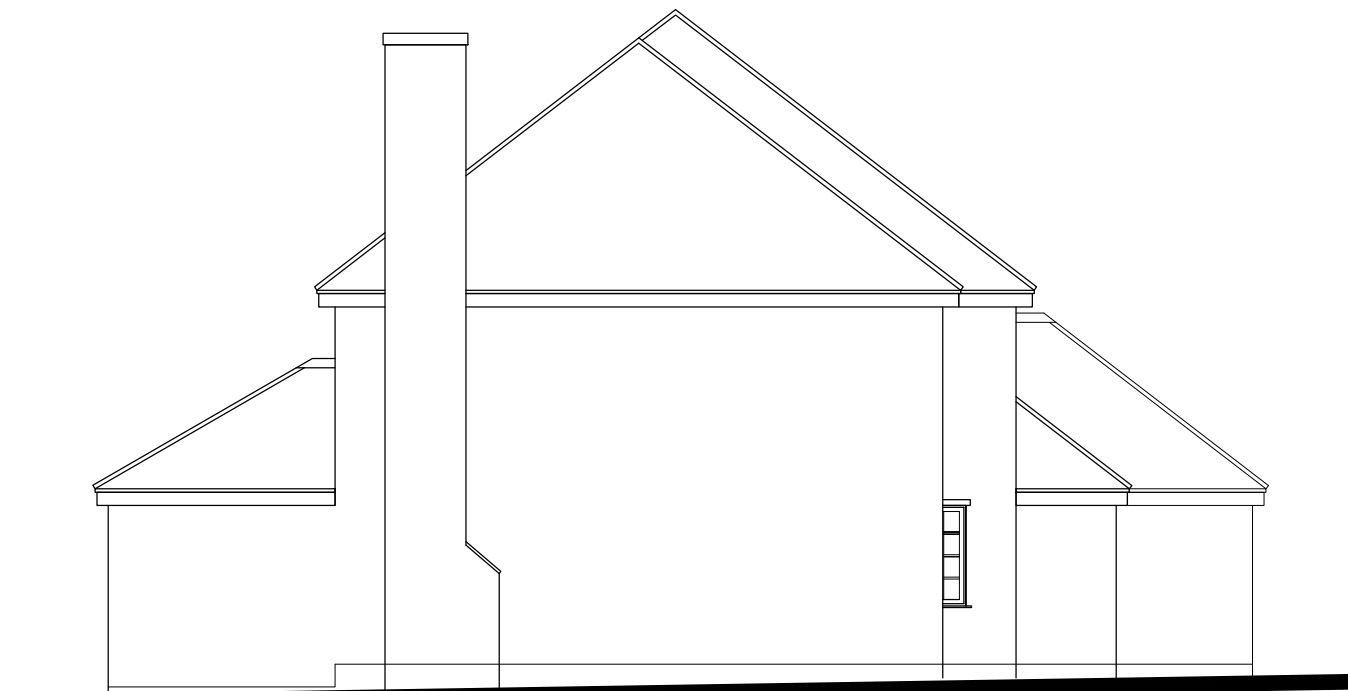

Side Elevation



Rear Elevation



Side Elevation

Existing Elevations

0 500 1000 2000

SCALE: 1:100 @ A3



|                                                 |  |
|-------------------------------------------------|--|
| Revision Notes:<br>-                            |  |
| Client:<br>Mr & Mrs Forster-Smith               |  |
| Project:<br>3 Cambourne Road, Burbage. LE10 2BG |  |

|                                       |                    |
|---------------------------------------|--------------------|
| Drawing Title:<br>Existing Elevations |                    |
| Drawing Number:<br>Forster-Smith-002  | Revision:<br>-     |
| Scale:<br>1:100@A3                    | Date:<br>July 2024 |
| Drawn By:<br>lgb                      | Checked By:<br>lgb |