


Drawings are for L.A. approval only and do not constitute construction drawings.
All dimensions to be checked on site before works commence. Agent to be advised of any discrepancies.

LEGEND.

EXISTING WALL

NEW EXTERNAL WALL

NON-LOADBEARING STUD PARTITION

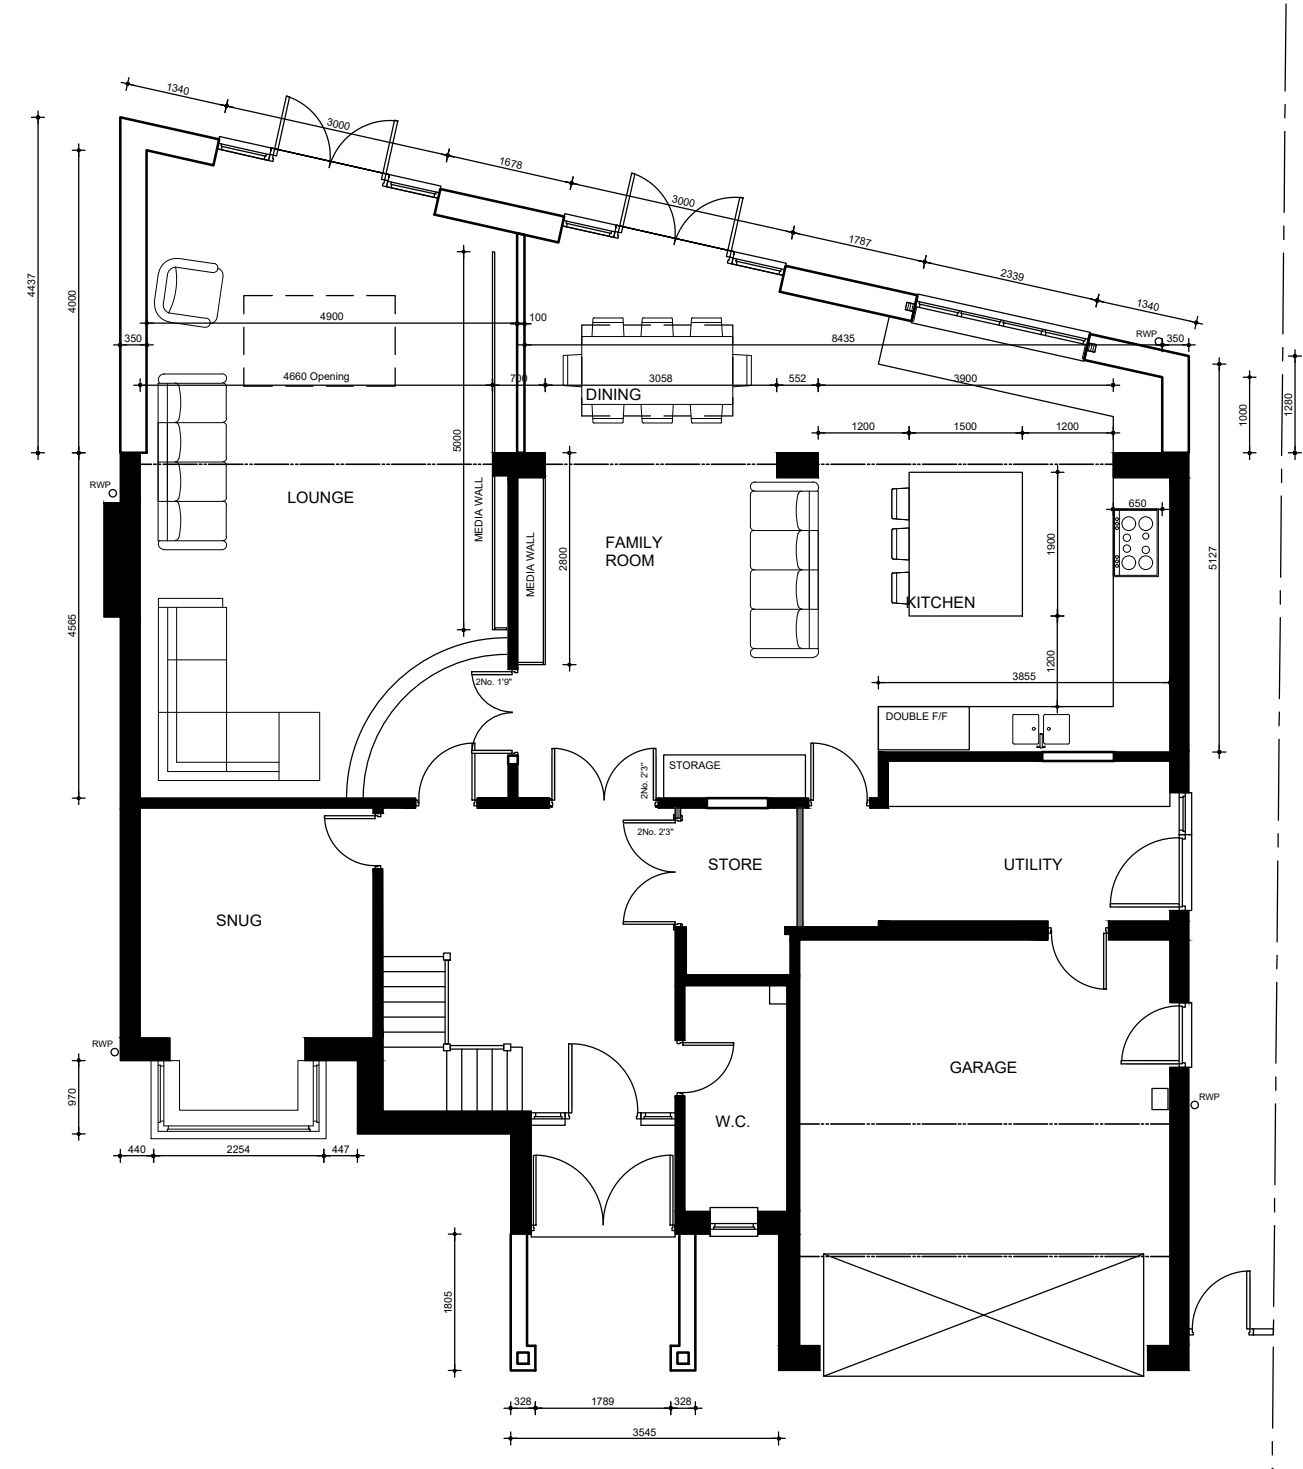

SCALE: 1:100 @ A3



Drawing Status:		PLANNING	
Revision Notes: Rev.A - 10.07.2024 - Amendments as discussed with client. Rev.B - 20.07.2024 - Amendments as per client meeting. Rev.C - 30.07.2024 - Doors added to Lounge.			
Client: Mr & Mrs Forster-Smith			
Project: 3 Cambourne Road, Burbage. LE10 2BG			
Drawing Title: Proposed Ground Floor Plan			
Drawing Number: Forster-Smith-011		Revision: C	
Scale: 1:100@A3		Date: July 2024	
Drawn By: lgb		Checked By: lgb	

Proposed Ground Floor Plan