


Drawings are for L.A. approval only and do not constitute construction drawings.
All dimensions to be checked on site before works commence. Agent to be advised of any discrepancies.

LEGEND:

EXISTING WALL

NEW EXTERNAL WALL

NON-LOADBEARING STUD PARTITION

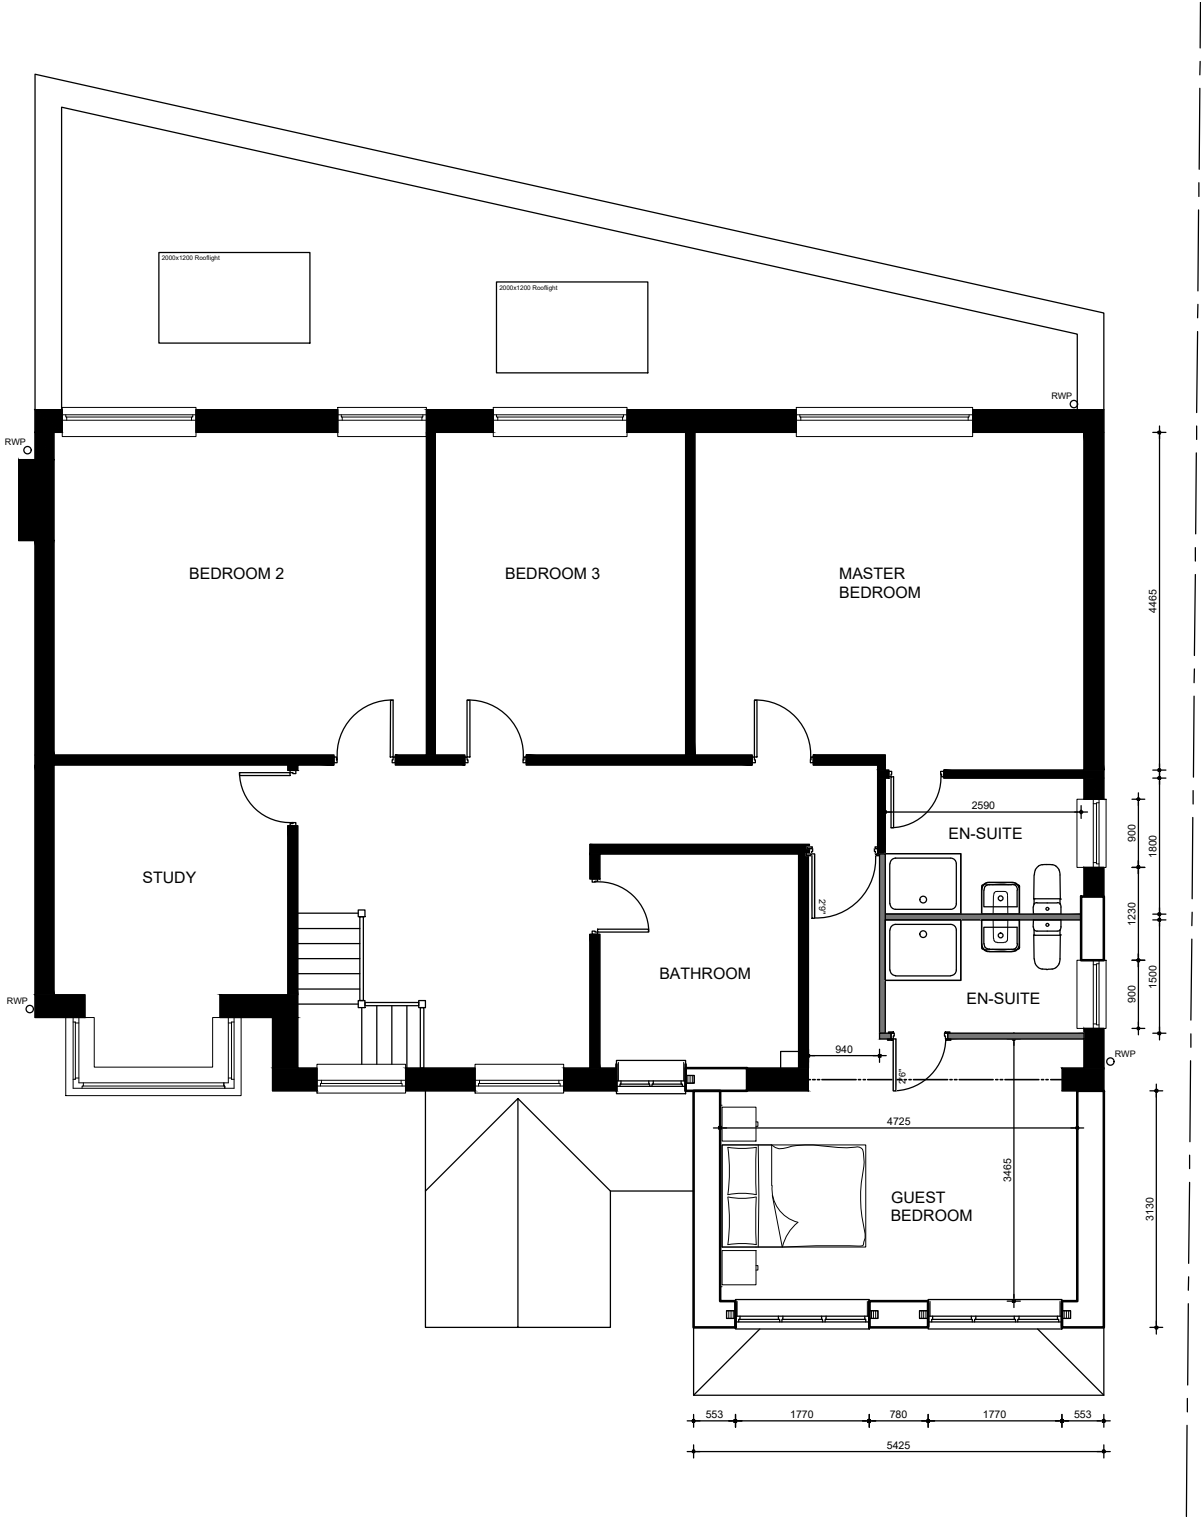

SCALE: 1:100 @ A3



Drawing Status:	
PLANNING	
Revision Notes: Rev.A - 10.07.2024 - Amendments as discussed with client. Rev.B - 20.07.2024 - Amendments as per client meeting. Rev.C - 30.07.2024 - Window size amended and Juliette balcony added. Rev.D - 01.08.2024 - Juliette balcony omitted.	
Client:	
Mr & Mrs Forster-Smith	
Project:	
3 Cambourne Road, Burbage. LE10 2BG	
Drawing Title:	
Proposed First Floor Plan	
Drawing Number:	Revision:
Forster-Smith-013	D
Scale:	Date:
1:100@A3	July 2024
Drawn By:	Checked By:
lgb	lgb

Proposed First Floor Plan