






SITE LOCATION PLAN 1:1250

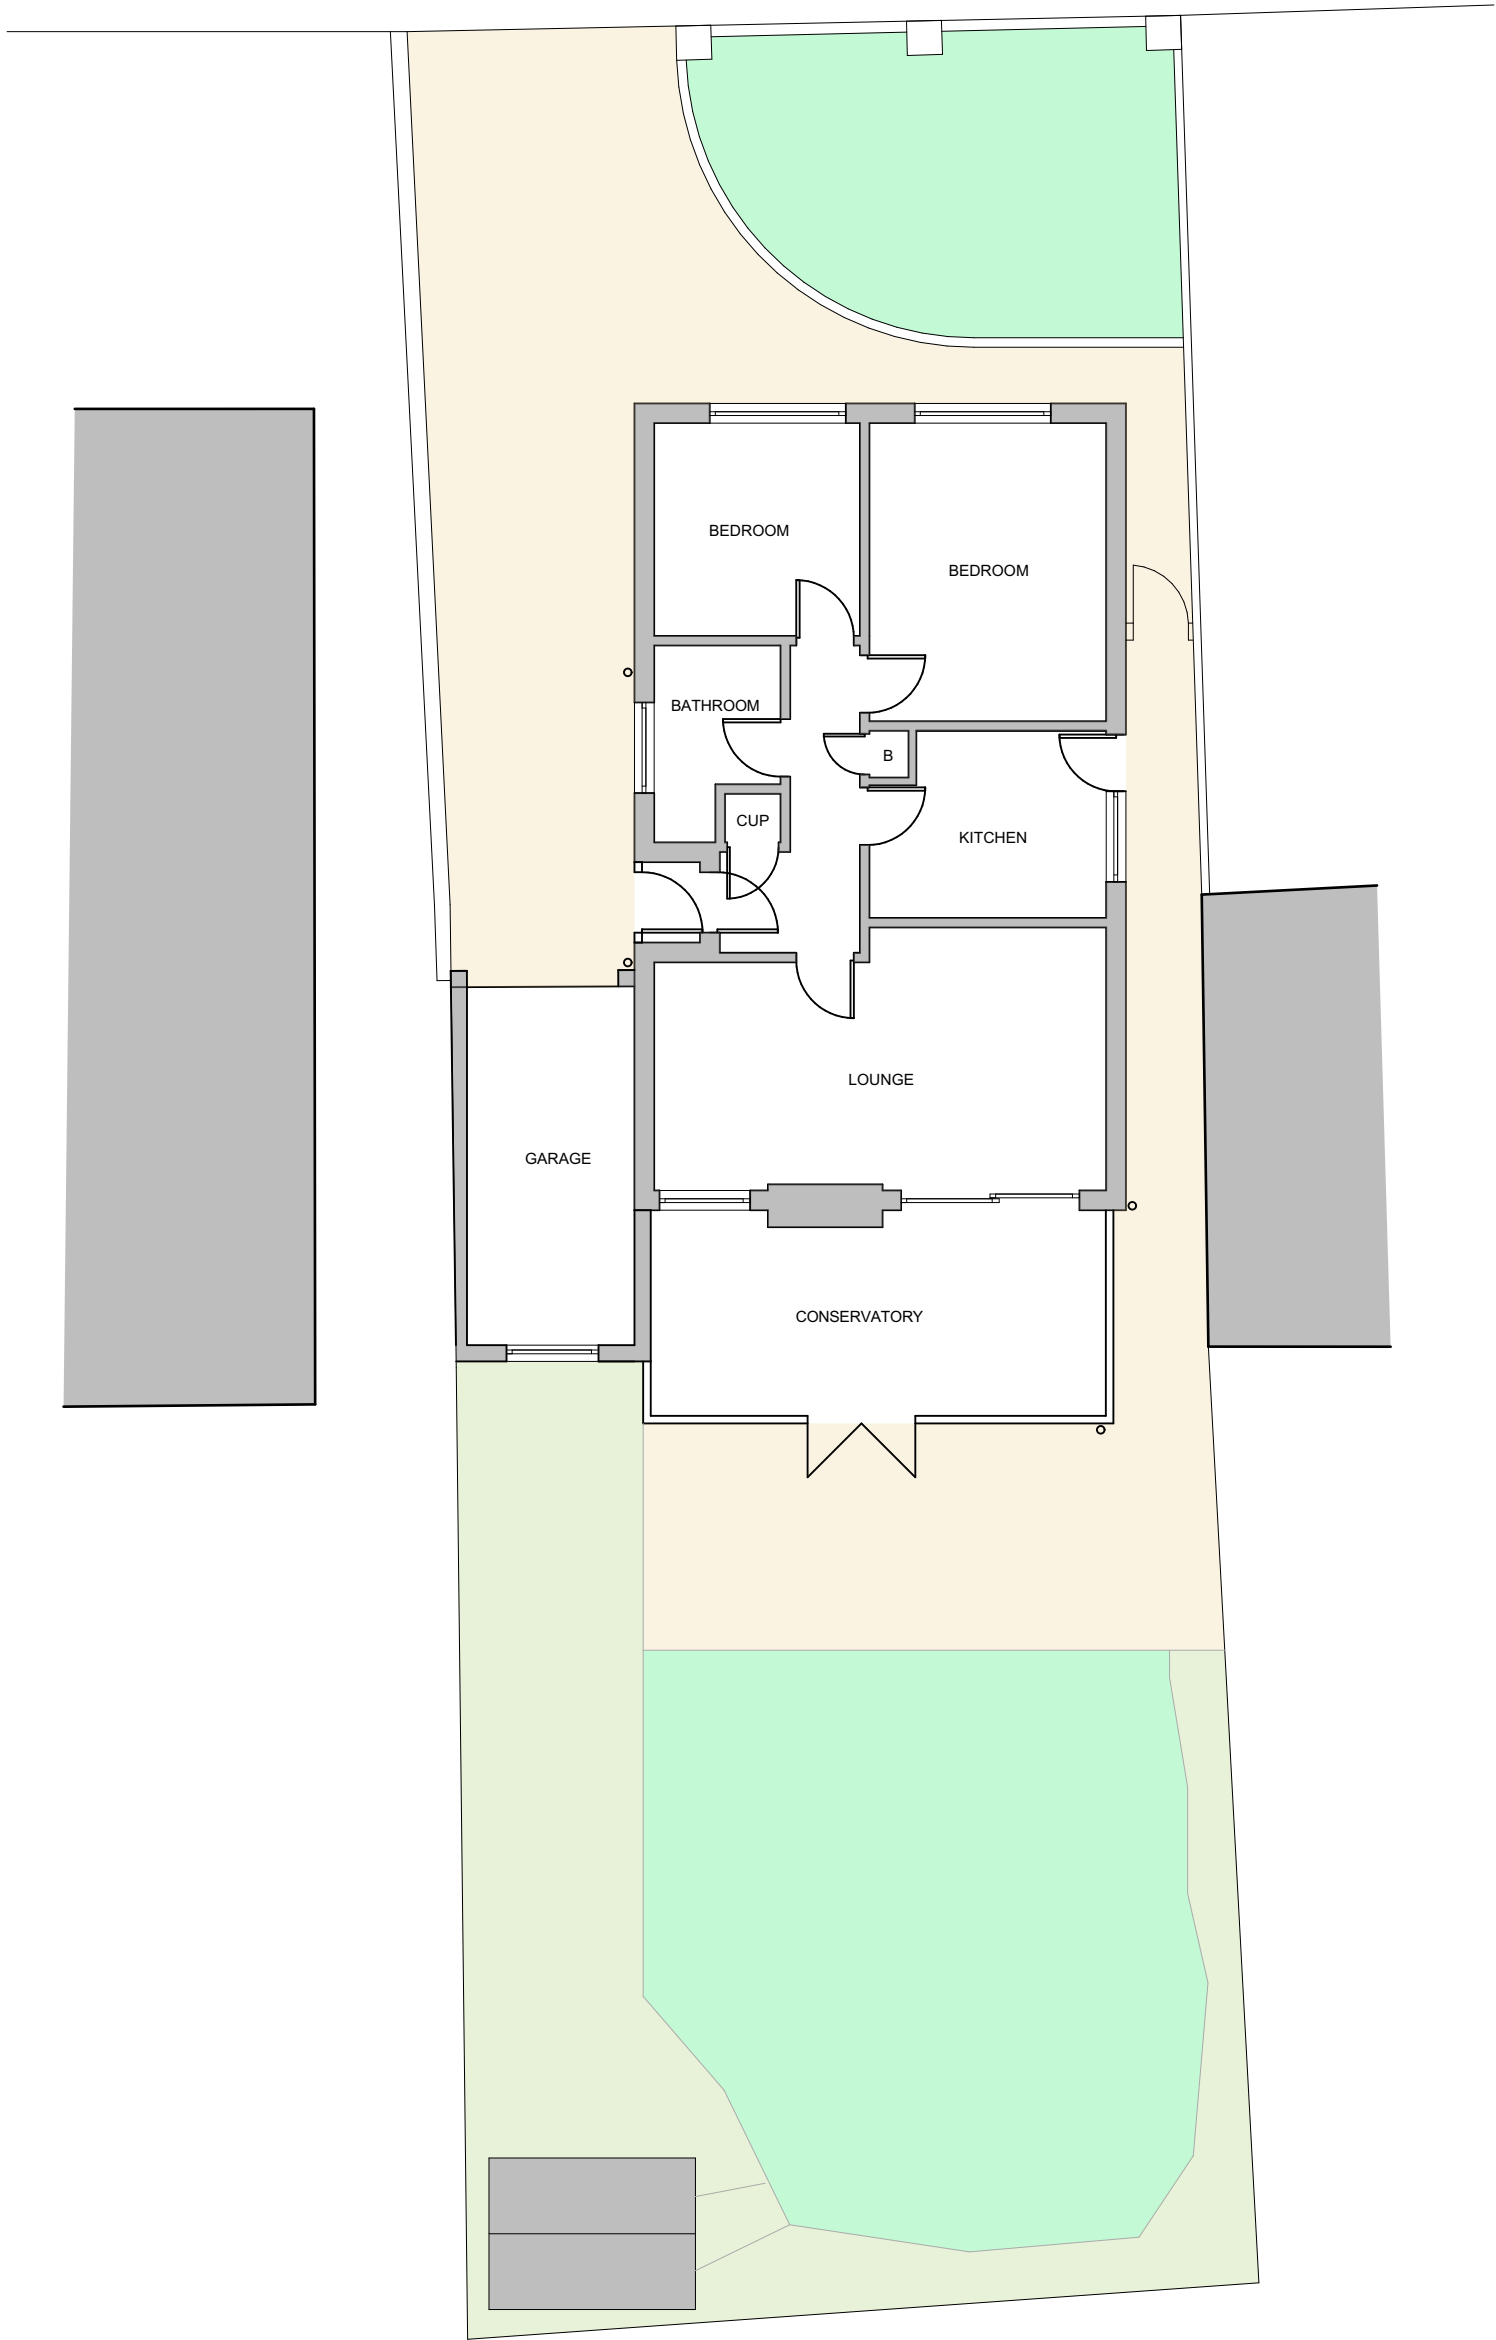

EXISTING GROUND FLOOR AND SITE PLAN 1:100

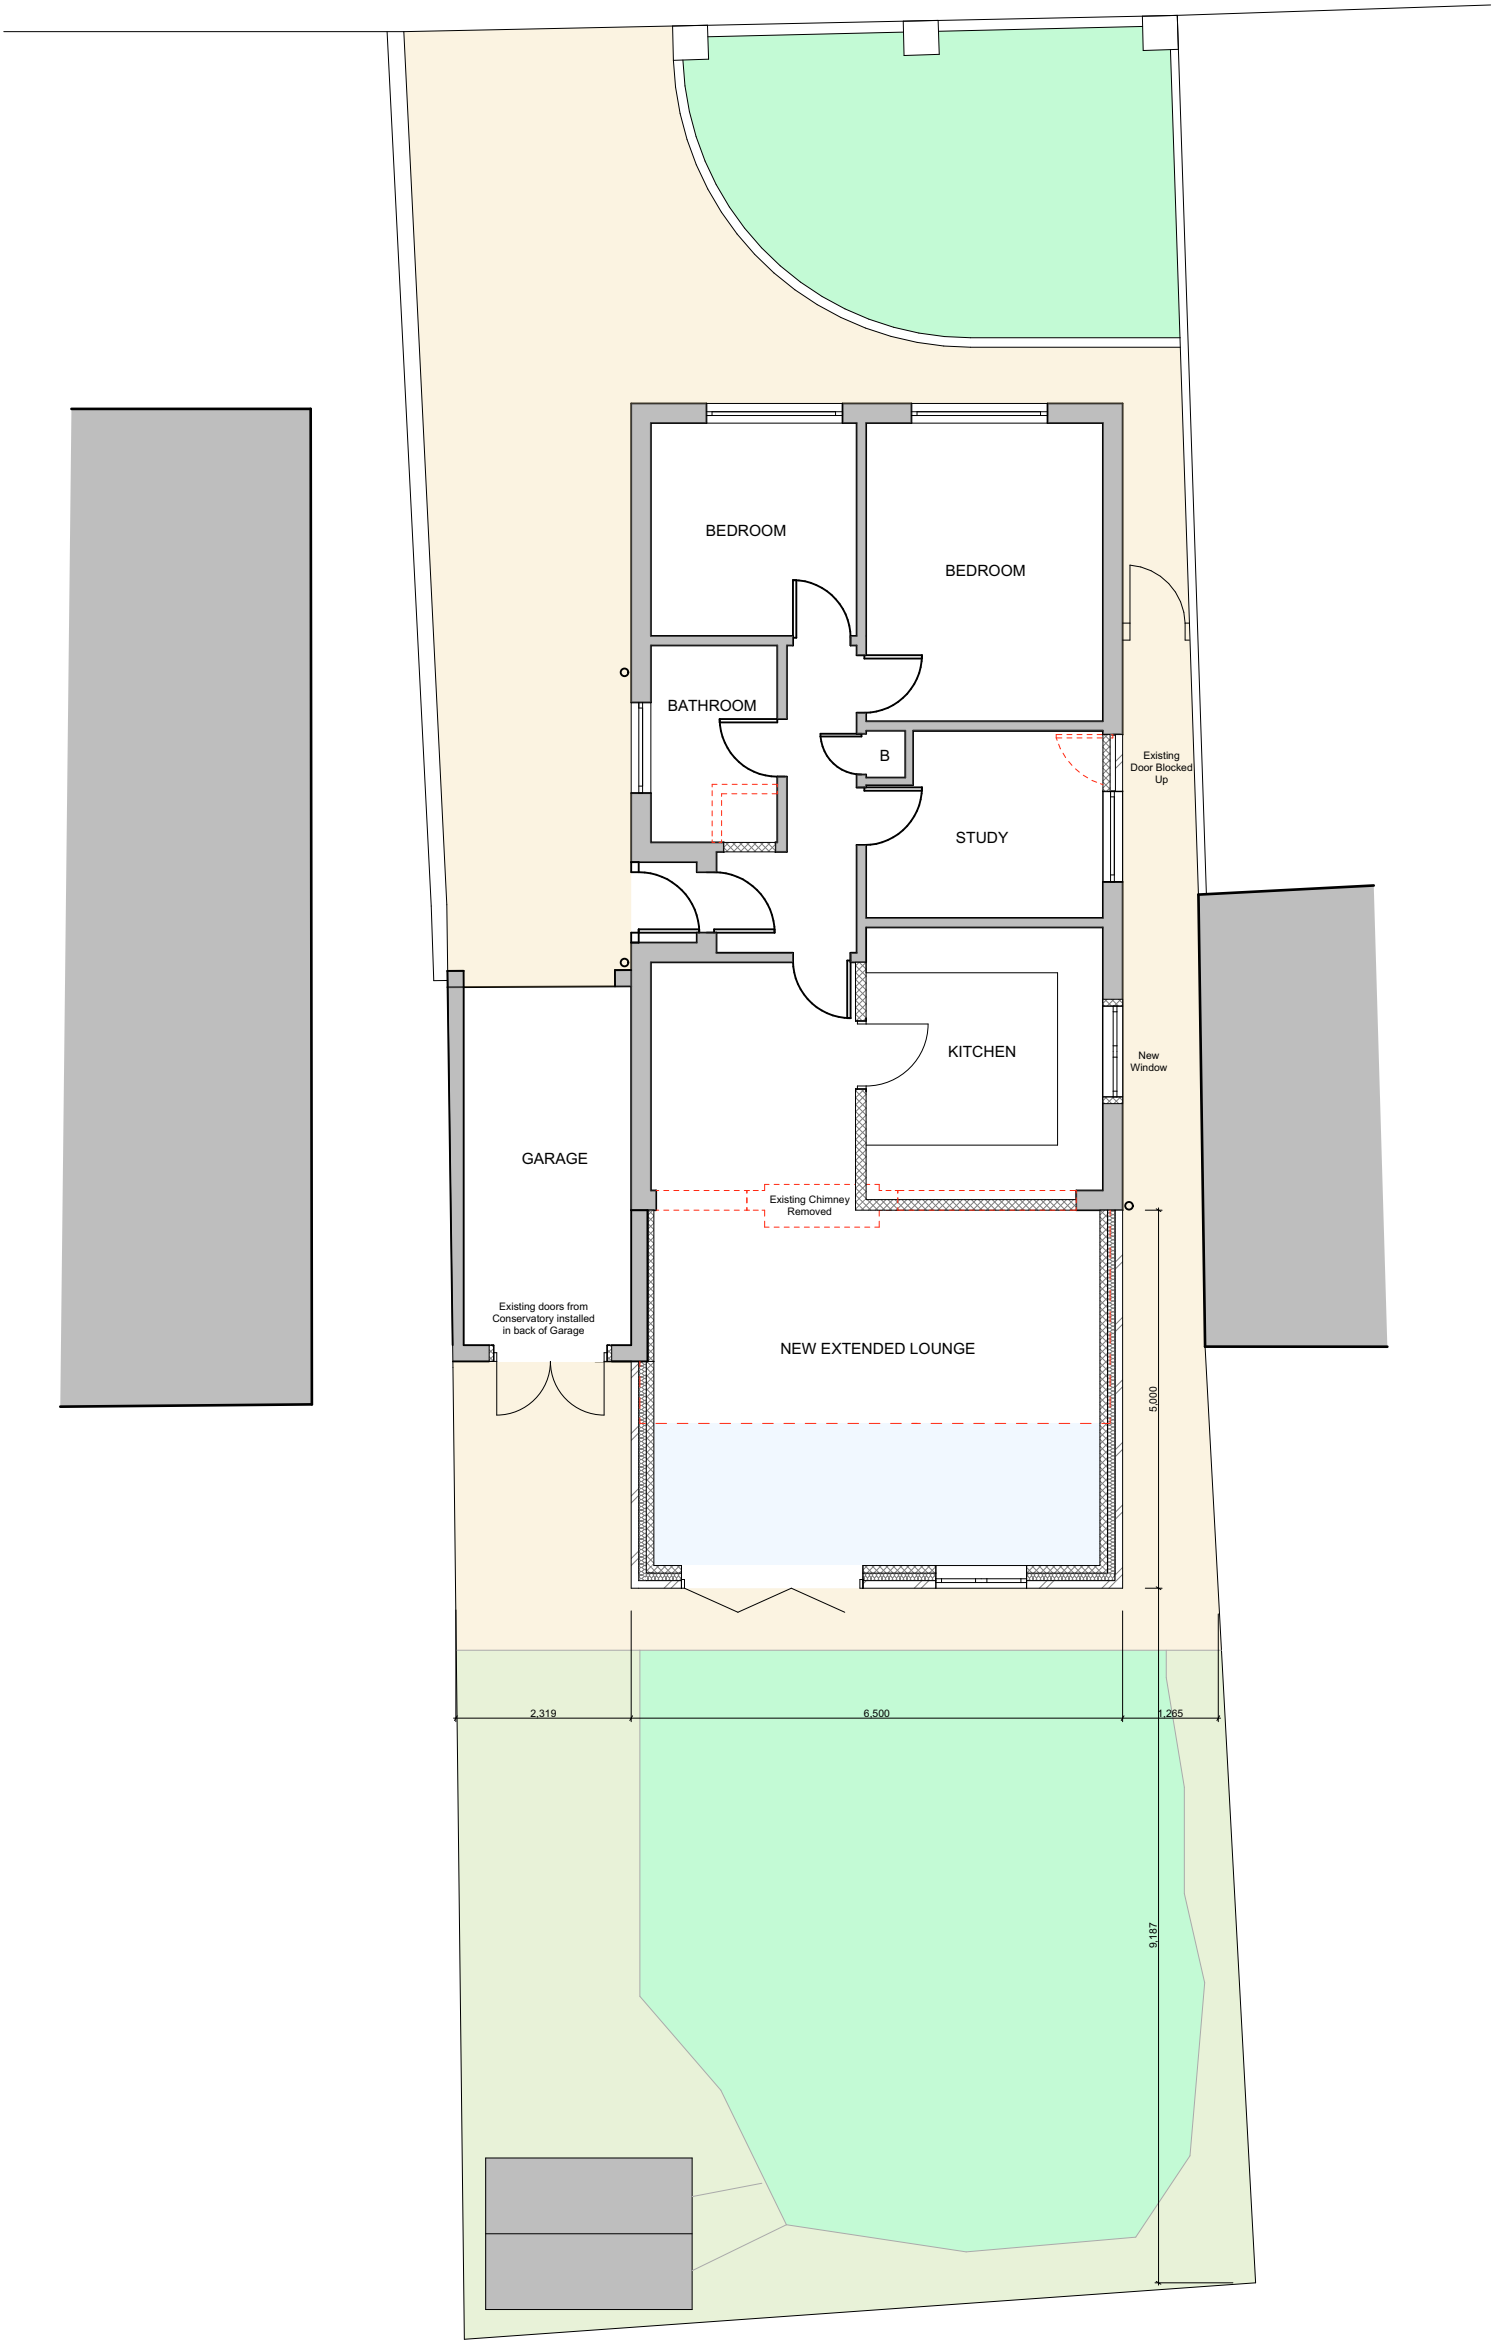


PROPOSED GROUND FLOOR AND SITE PLAN 1:100

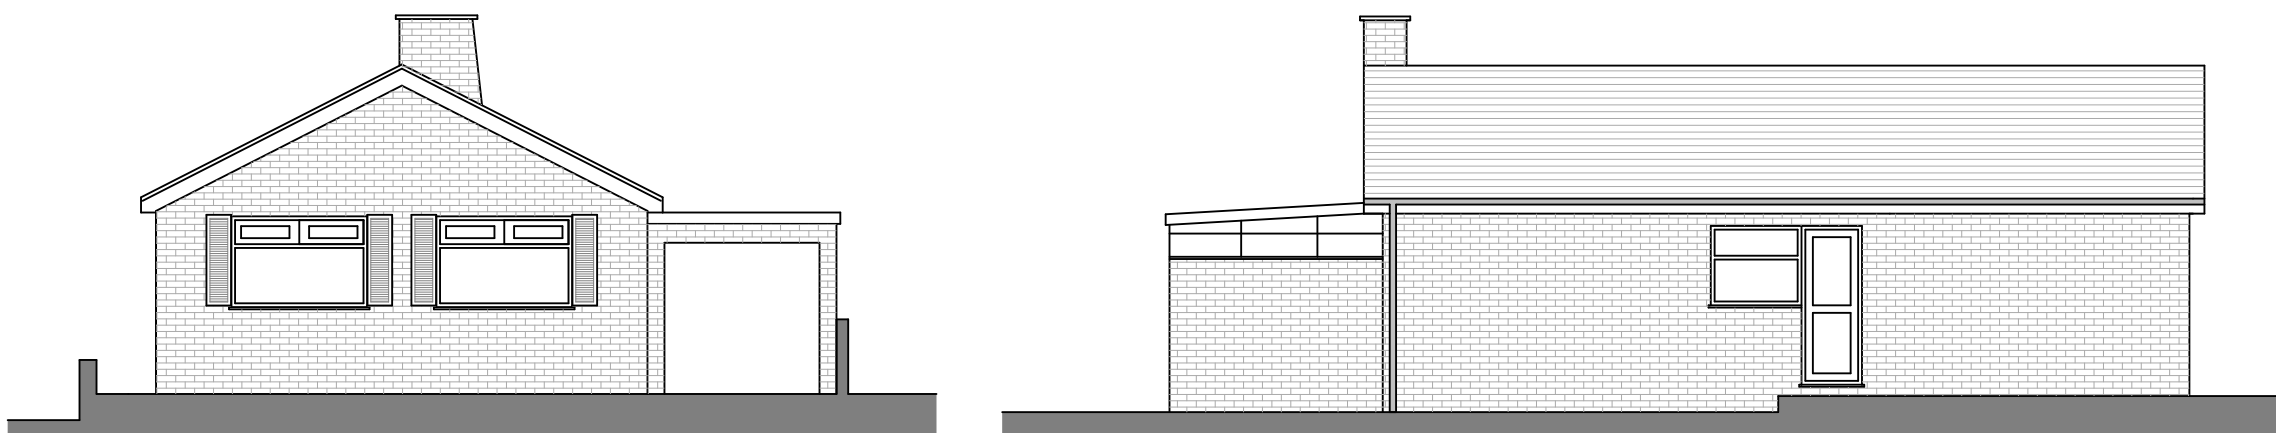

EXISTING FRONT ELEVATION


EXISTING SIDE ELEVATION

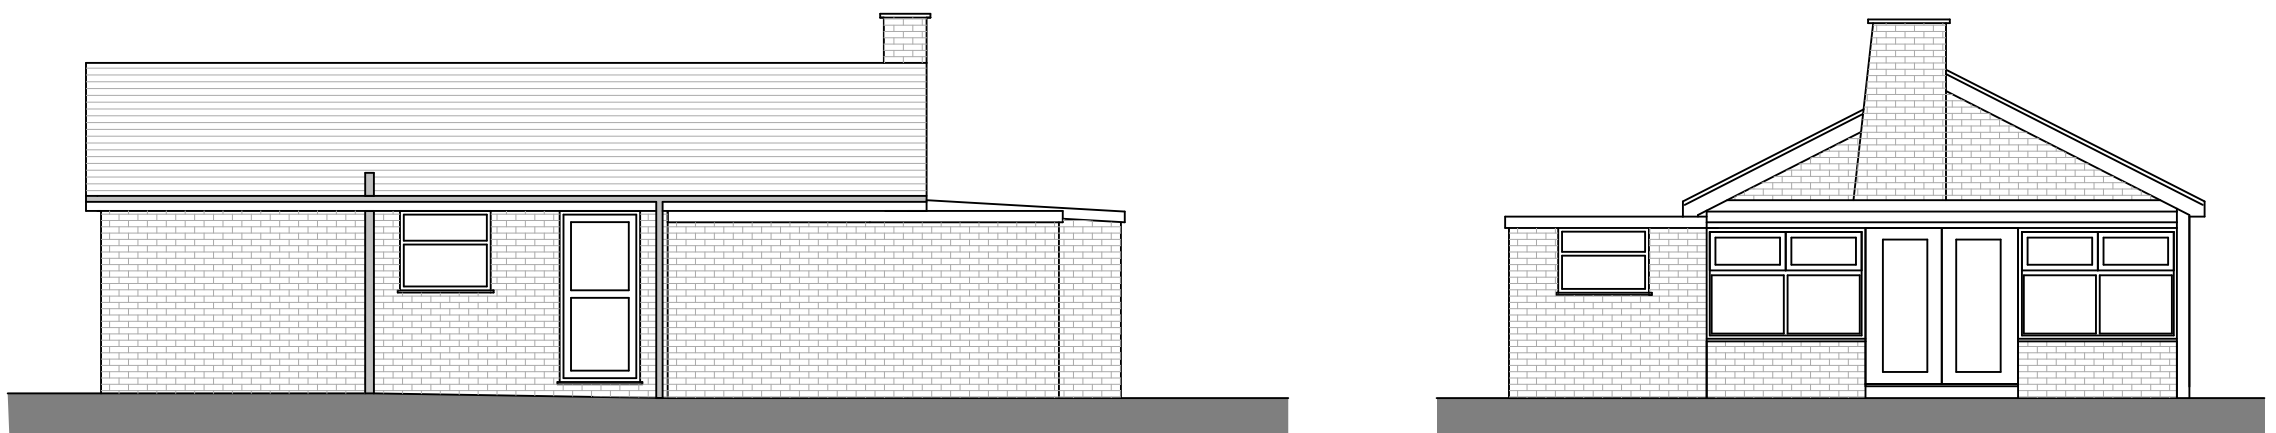

EXISTING SIDE ELEVATION


EXISTING REAR ELEVATION

EXISTING ELEVATIONS 1:100

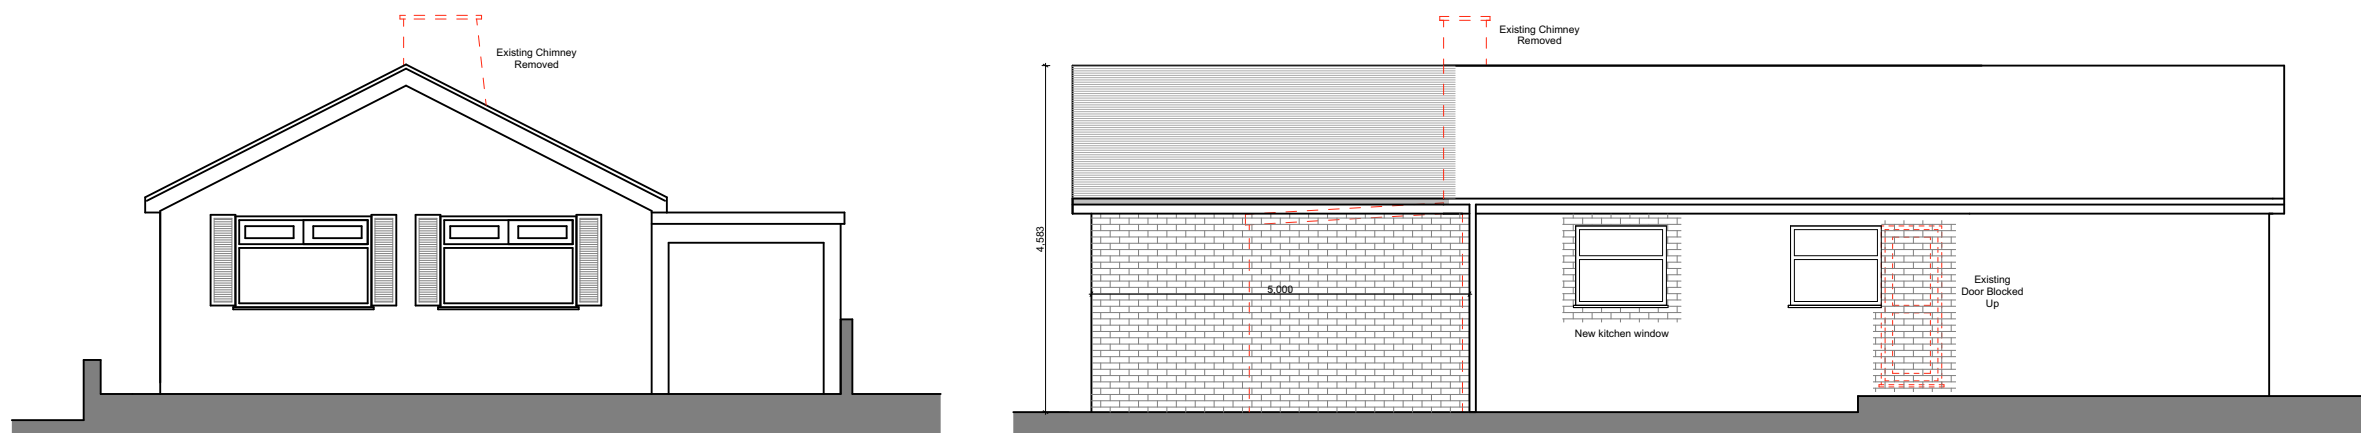

PROPOSED FRONT ELEVATION

PROPOSED SIDE ELEVATION

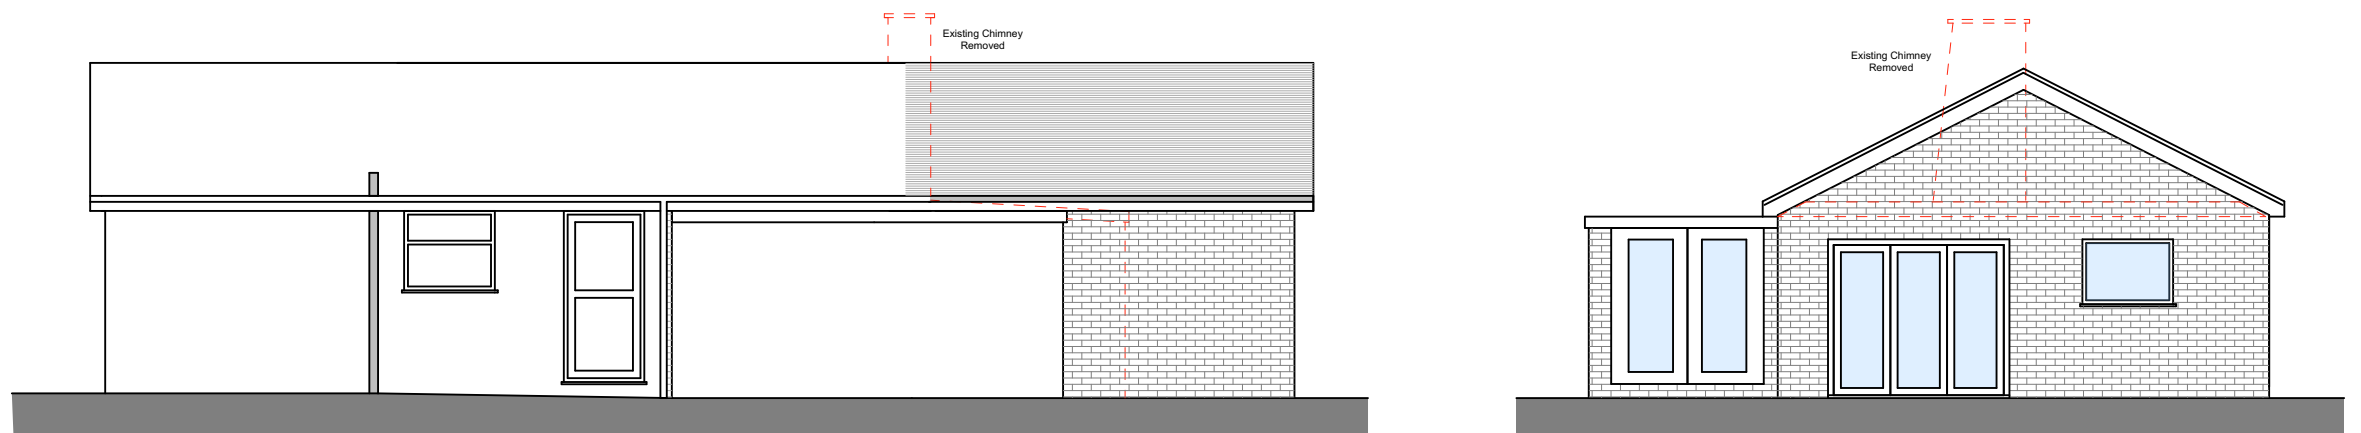

PROPOSED SIDE ELEVATION

PROPOSED REAR ELEVATION

PROPOSED ELEVATIONS 1:100

Notes

- 1) This drawing MUST NOT BE SCALED. Unless being used for planning purposes.
- 2) All dimensions to be CHECKED ON SITE and any DISCREPANCY reported to the Architects.
- 3) The site boundary shown is the best assumed from available data and does NOT represent legal ownership.

A: Window added to side elevation. 05.08.24

Revisions.

- | | |
|--------------------------------------|---|
| ☐ APPROVAL | ☐ INFORMATION |
| ☐ PRELIMINARY | ☐ FOR CONSTRUCTION |

Project

5 LEE RISE
RATBY
LE6 0NX

Client

MR O. OSHEA

Drawing Title

PROPOSED WORKS

Drawing By

PJT

Checked By

JHS

Date

AUGUST 2024

Scale

1:100 @ A1

Drawing Number

7993 / 01

Revision

A

UNIT 4B
FIR TREE LANE
GROBY
LEICESTERSHIRE
LE6 0PH
TEL: 0116 254 7868
EMAIL: enquiries@gwh.co.uk
www.gwh.co.uk

