



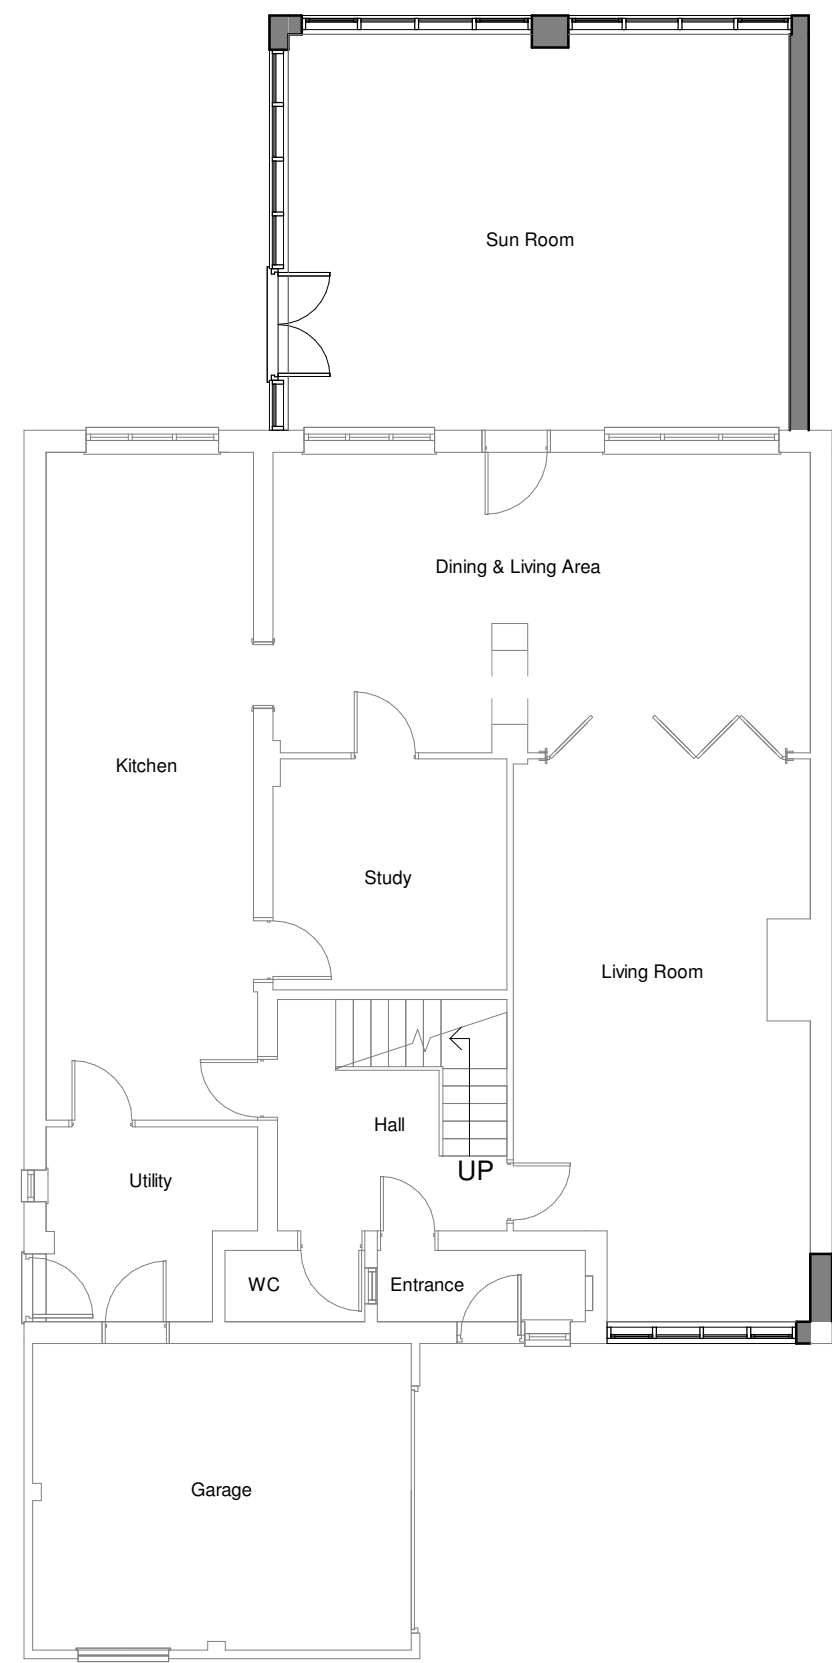

Ground Floor Plan

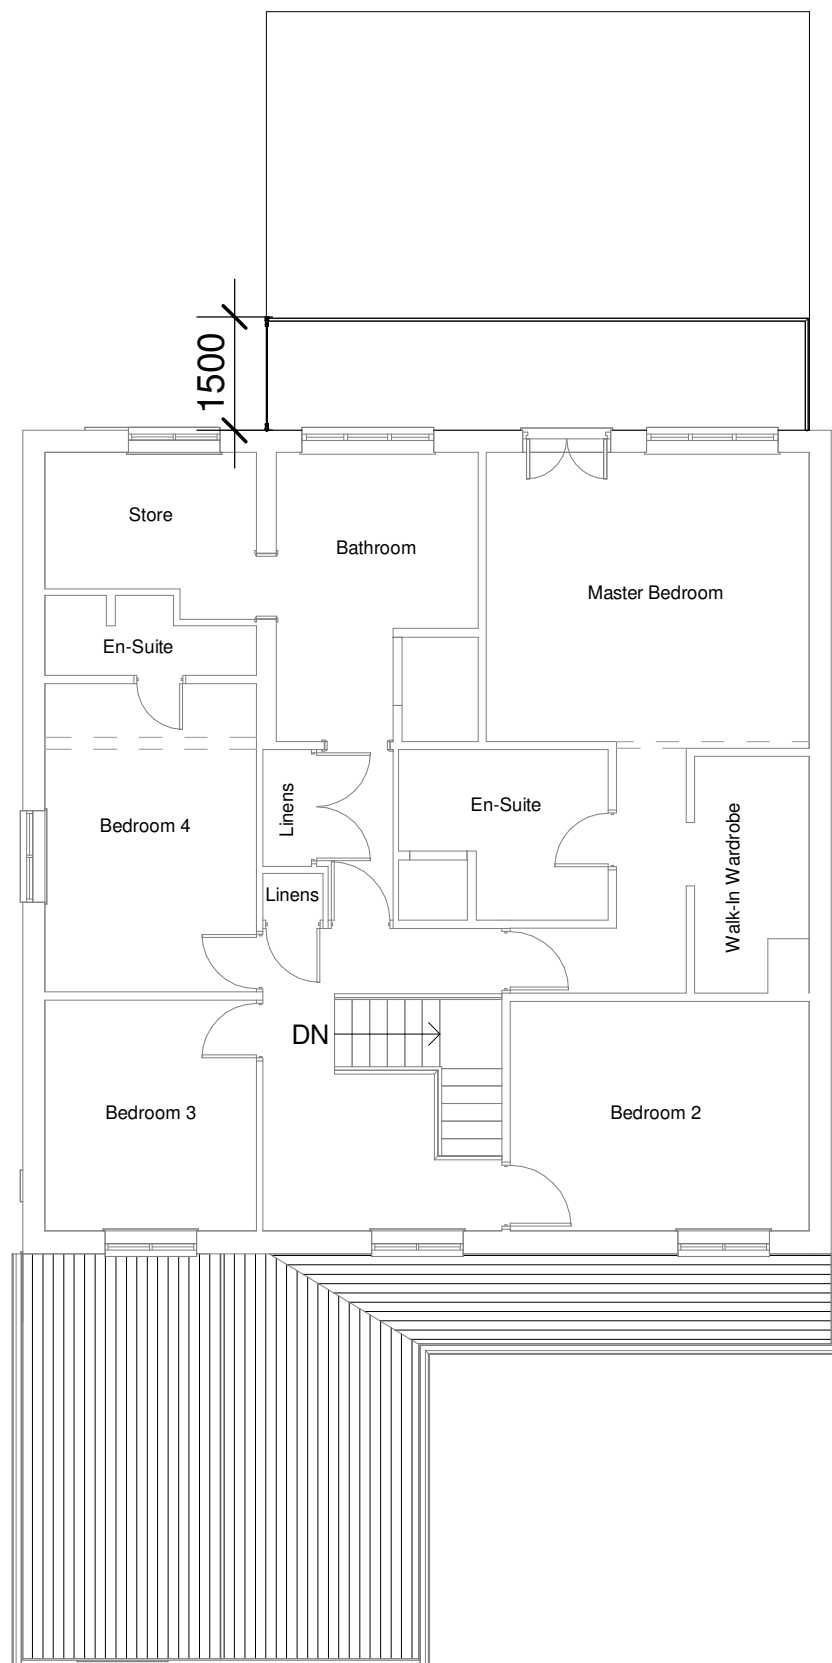


First Floor Plan




Front Elevation




Rear Elevation

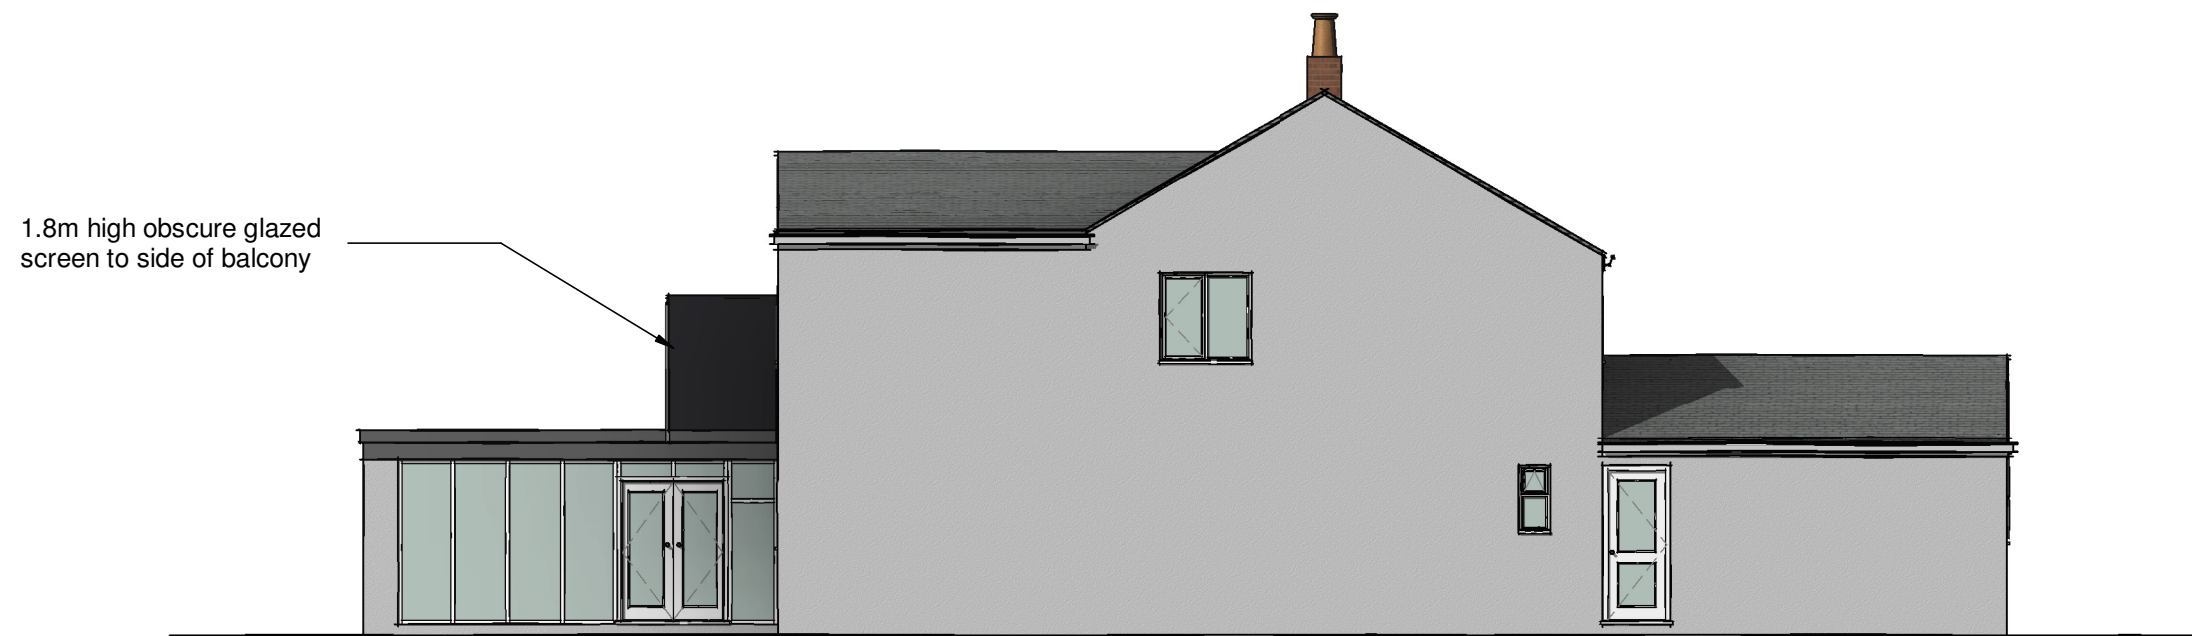

Side Elevation

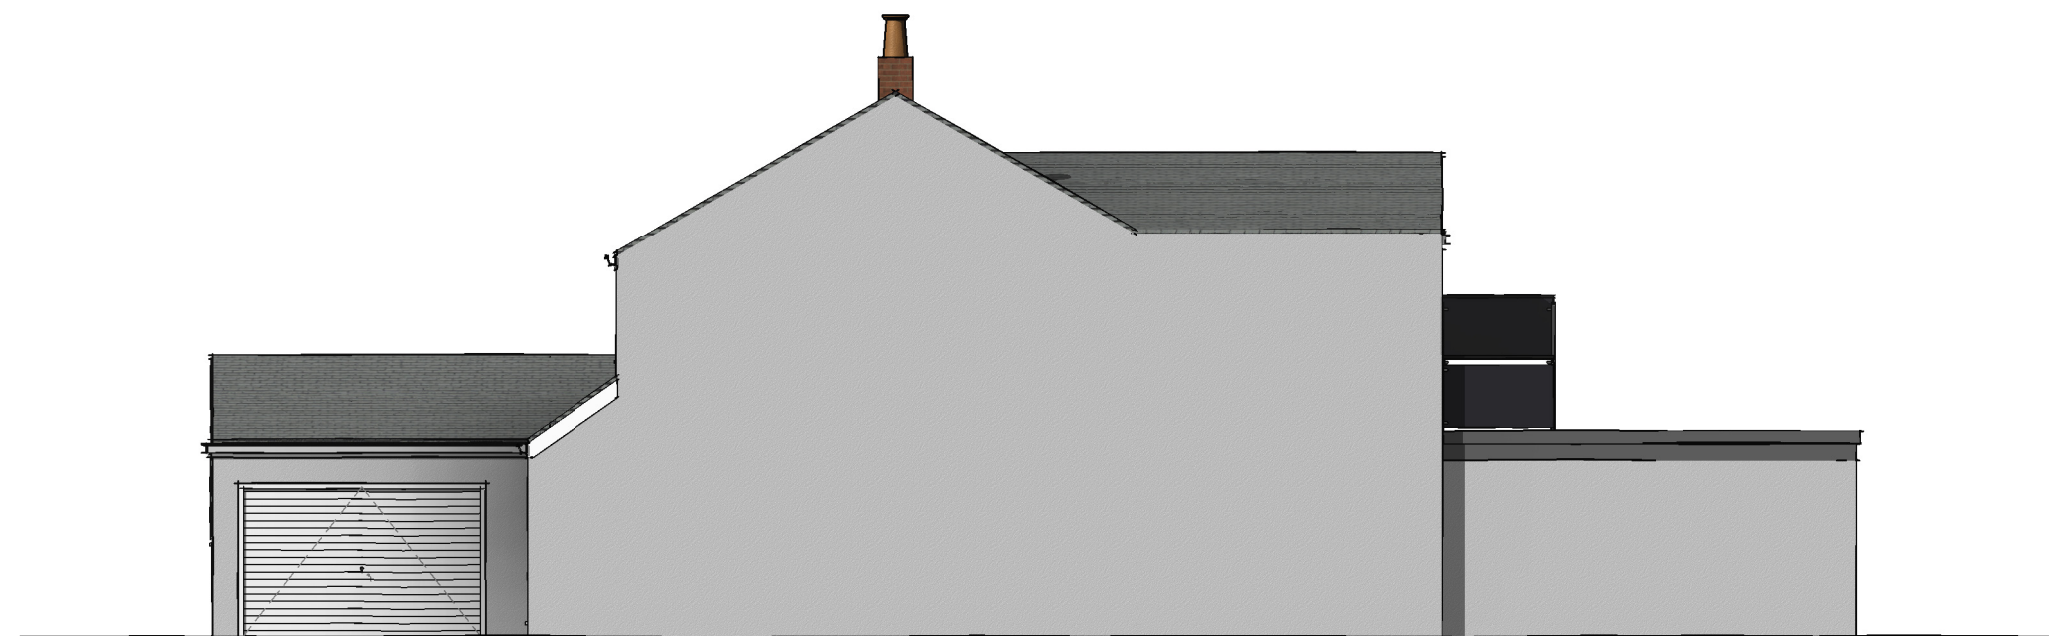

Side Elevation

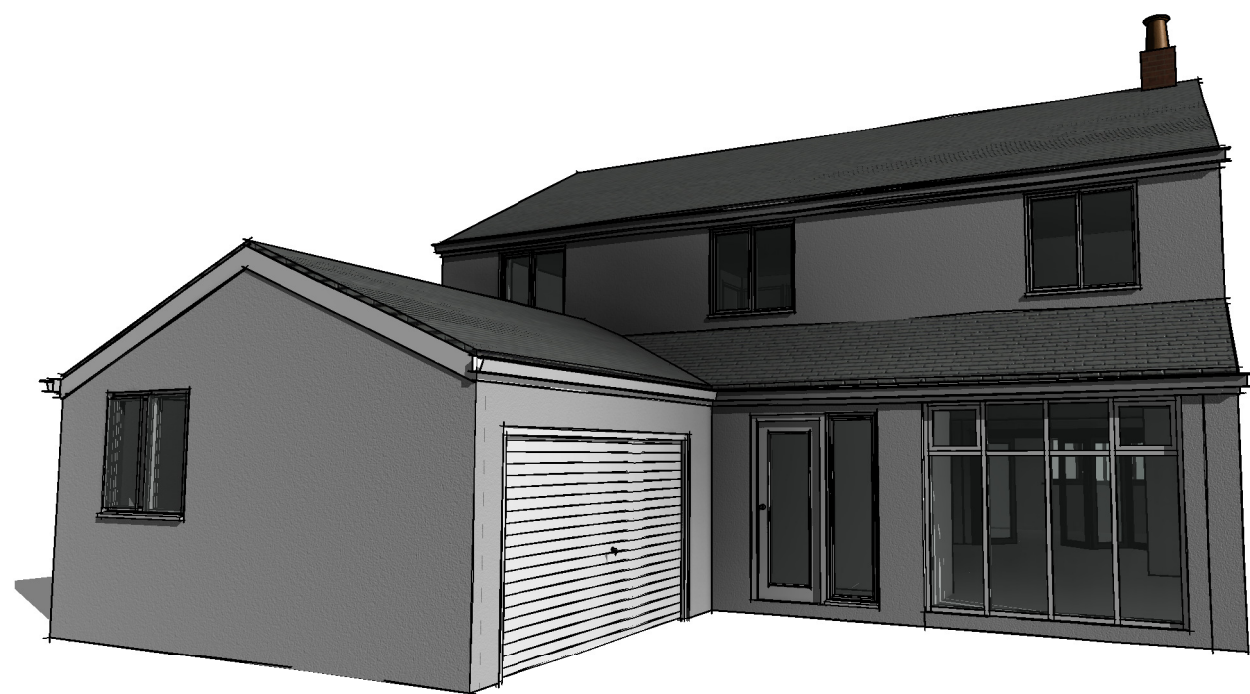

3D-Perspective Views



Note - This drawing illustrates the proposed extension, once completed.

A - Oct 19 - Balcony reduced in size - LJW

Client Mr. Pope		
Project Title Proposed Extension & Alterations 72 Clarence Road Hinckley		
Drawing Title As Proposed		
Scale 1:100	Date May 2019	Sheet A2
Author LJW/SRB	Status Planning	

hayward ARCHITECTS LTD	
19 Station Road Hinckley Leicestershire LE10 1AW	
Tel: 01455 635 665 Fax: 01455 618 971 www.hayward-architects.co.uk	
Job No. 19/51	Drawing No. 02A