





1 : 100 Front Elevation

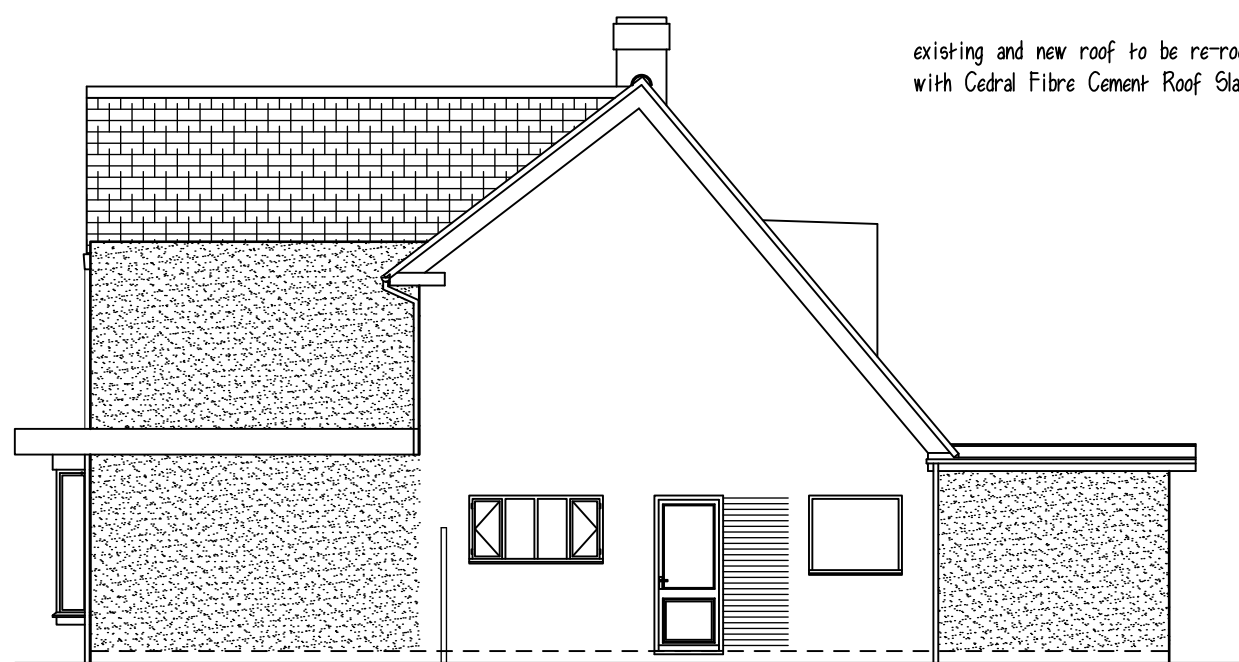



1 : 100 Side Elevation




1 : 100 Rear Elevation

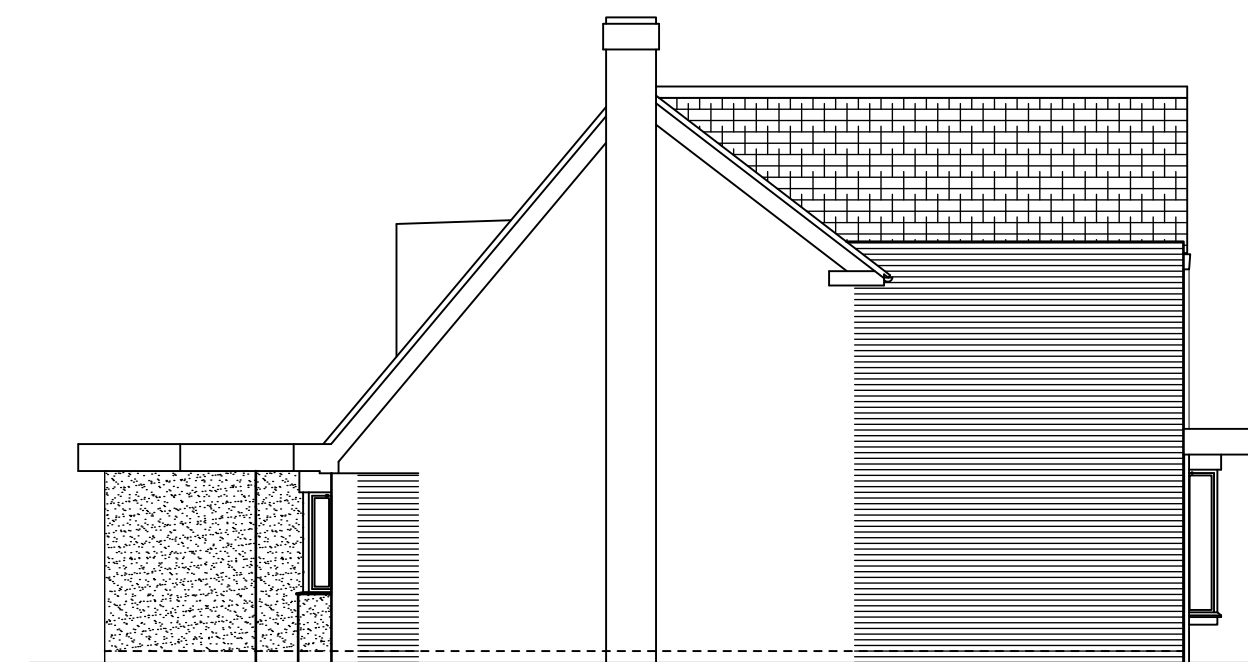

1 : 100 Side Elevation

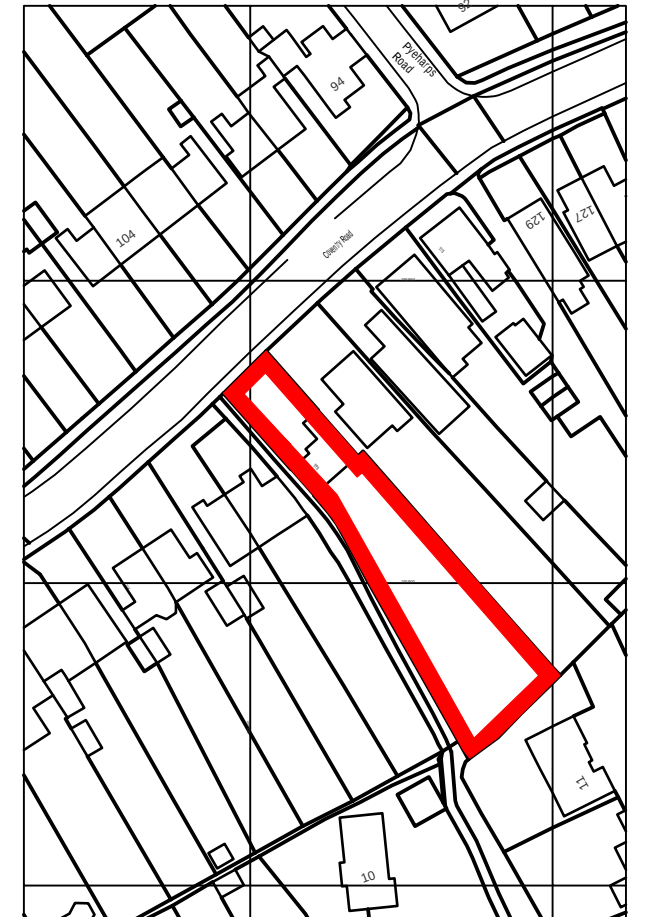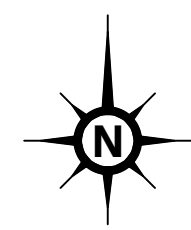


1 : 1250 Location Plan

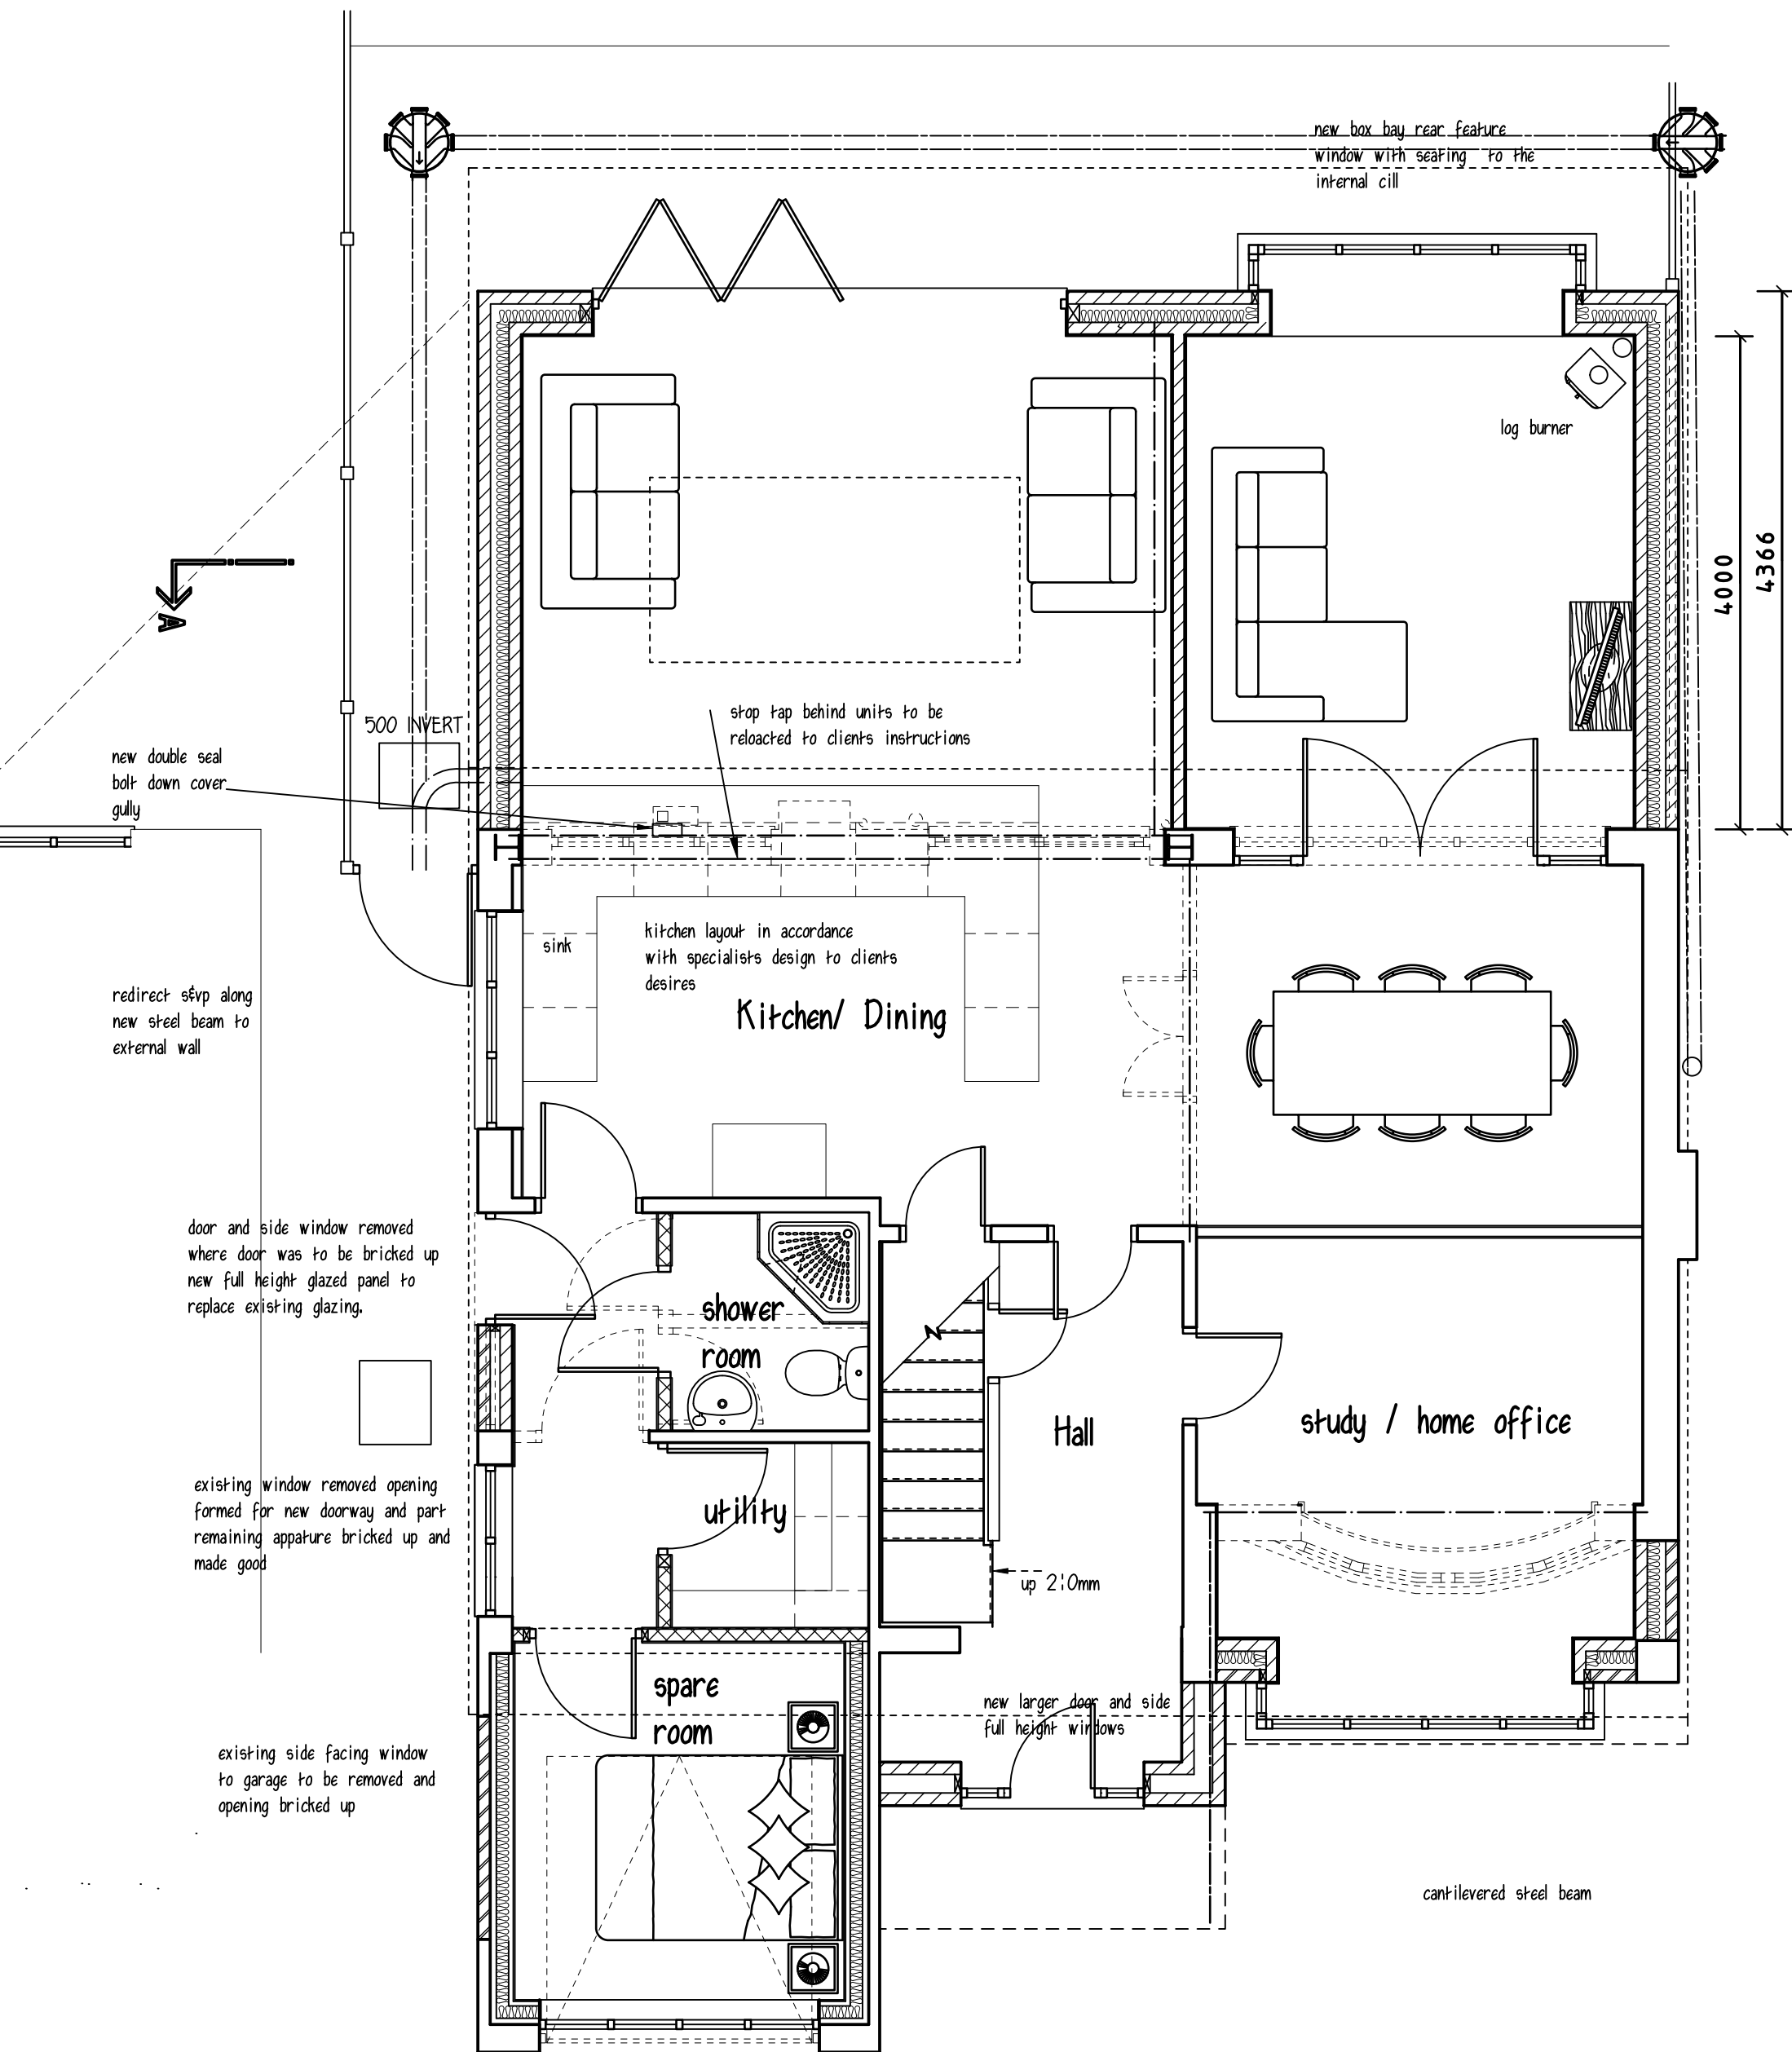


1 : 50 Ground Floor Plan

These drawings are to be read in conjunction with structural engineers drawings.

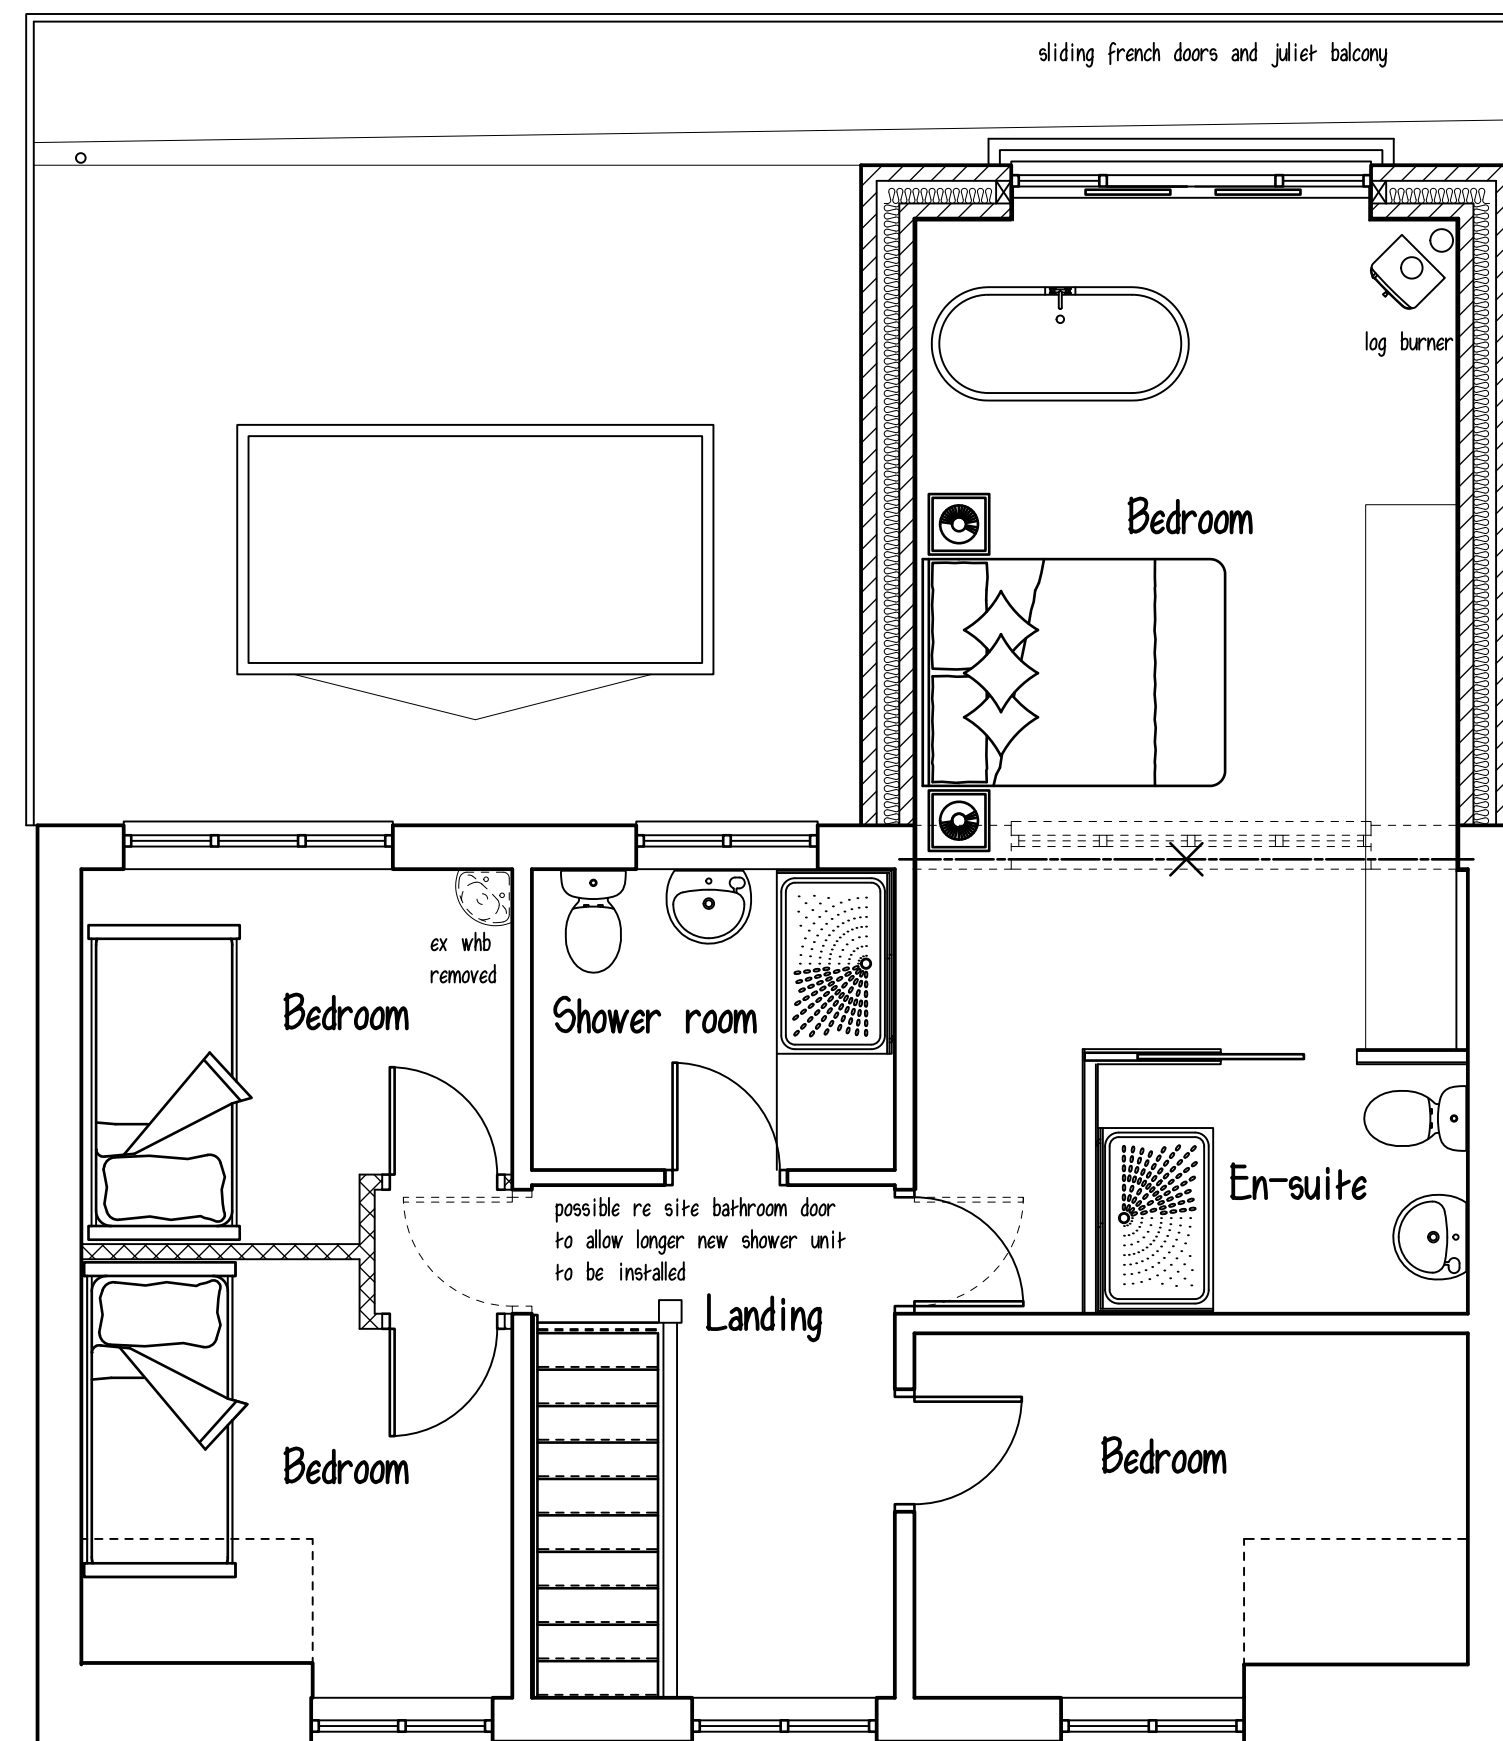

1 : 50 First Floor Plan

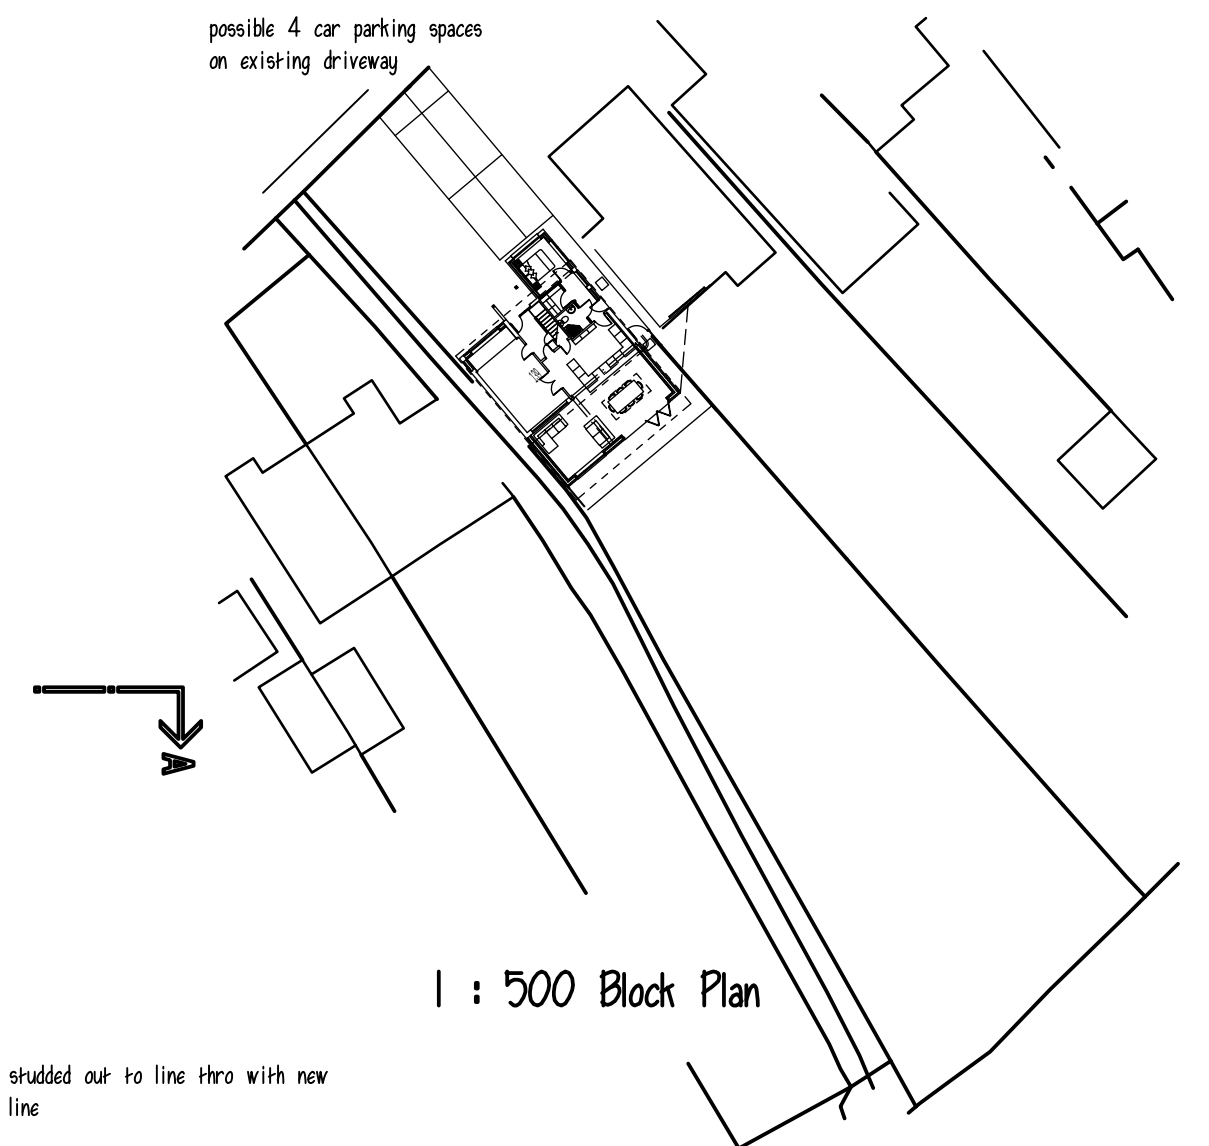


1 : 500 Block Plan

Disclaimer  
This drawing is accurate from the information that was available at the time of survey and is by no means a detailed representation. Due to the subterranean nature of storm and foul drainage, any drainage shown is an educated assessment of the drainage runs. All drainage shown to be assessed and confirmed on site before works commence.  
DO NOT SCALE FROM THIS DRAWING

|   |                   |                  |
|---|-------------------|------------------|
| Project <b>PROPOSED EXTENSIONS</b><br><b>139 COVENTRY ROAD</b><br><b>BURBAGE</b><br><b>HINCKLEY</b><br><b>LE10 2HW</b> |                   |                  |
| Client <b>MR H BURDUS &amp; MS H HOBBS</b>                                                                             |                   |                  |
| Drawing Title <b>SCHEME DRAWING</b>                                                                                    |                   |                  |
| Drawing No <b>1305-02</b>                                                                                              | Revision <b>K</b> | Date 06-11-2023  |
| Scale   |                   |                  |
| Drawn by : RMT   |                   | Checked by : ART |
| A.R.Taylor Ltd<br>7 Greenway, Nuneaton<br>arwicksire CV11 6NL<br>tel: 024 7636 6997<br>enquiries@taylordesignltd       |                   |                  |



1 : 100 Scale Bar

 

1 : 50 Scale Bar

© copyright  
This drawing is the property of A.R.Taylor Ltd until the full payment of the client. If the drawings are used with our payment they have been miss used and the client is liable for legal proceedings.