



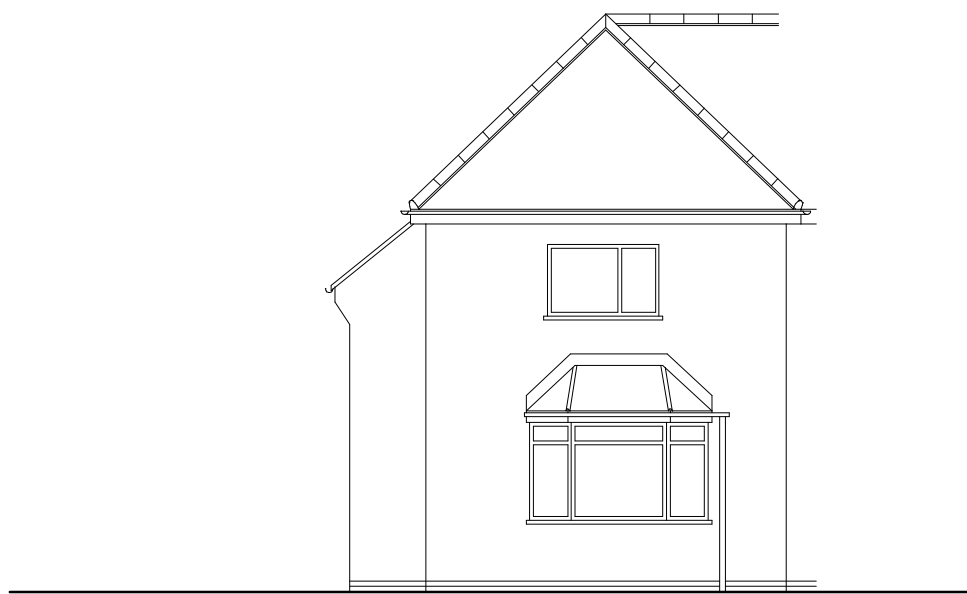


Existing Front Elevation

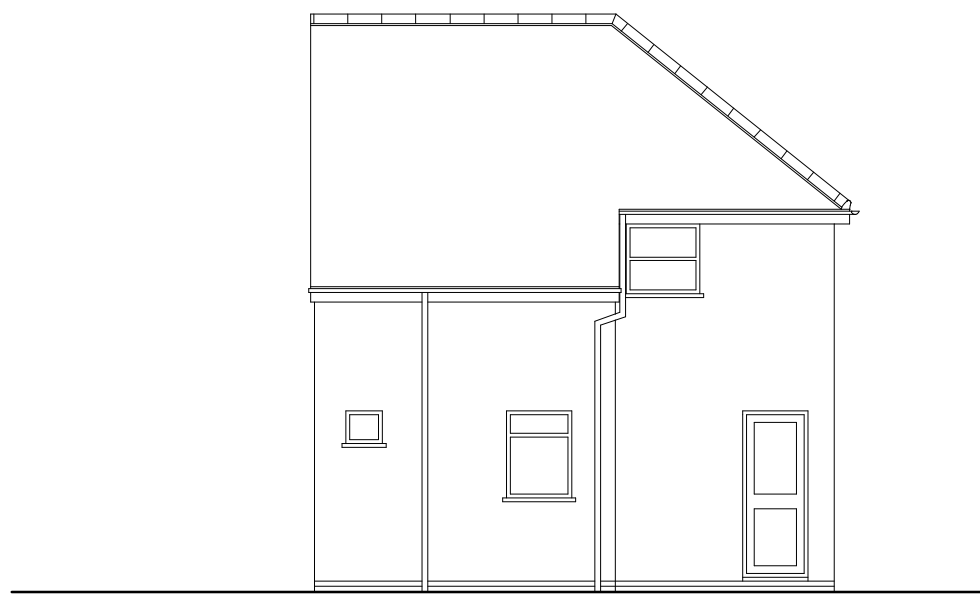


Existing Rear Elevation



Existing Elevation To Boundary

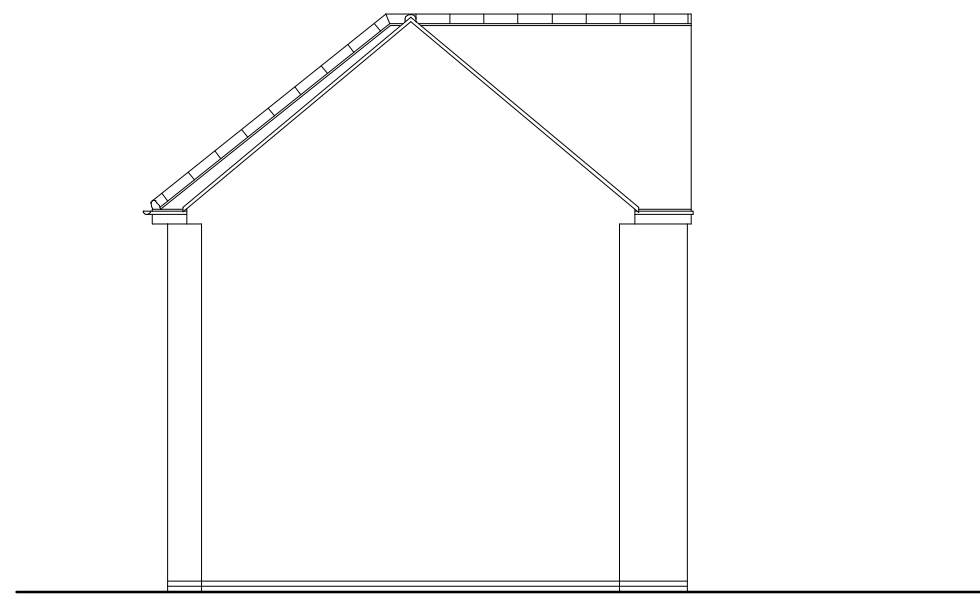

Existing Elevation To No 19

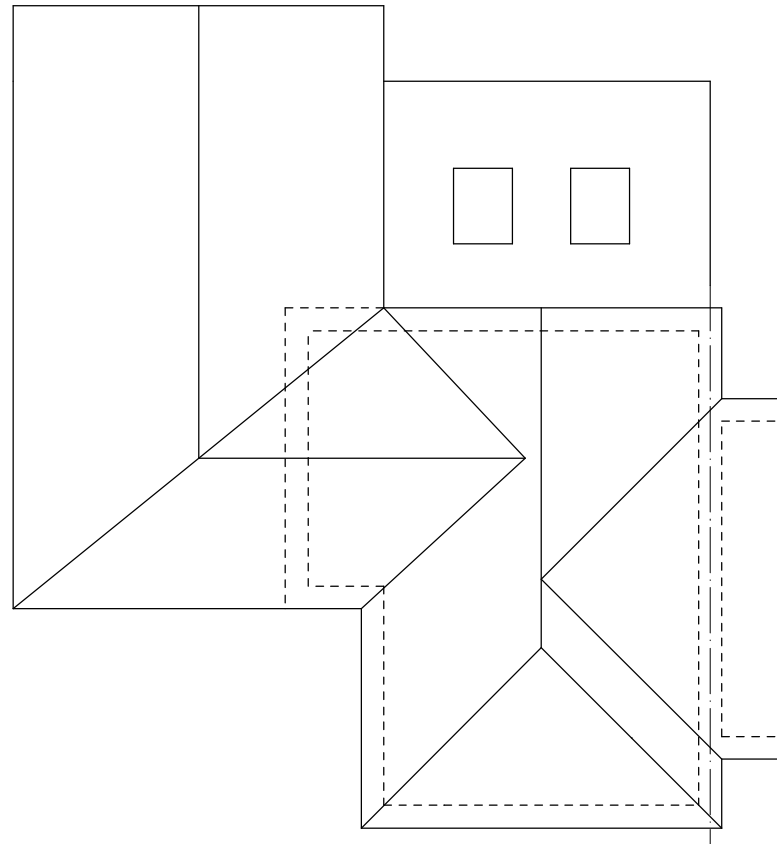


Roof Plan




Proposed Front Elevation




Proposed Rear Elevation

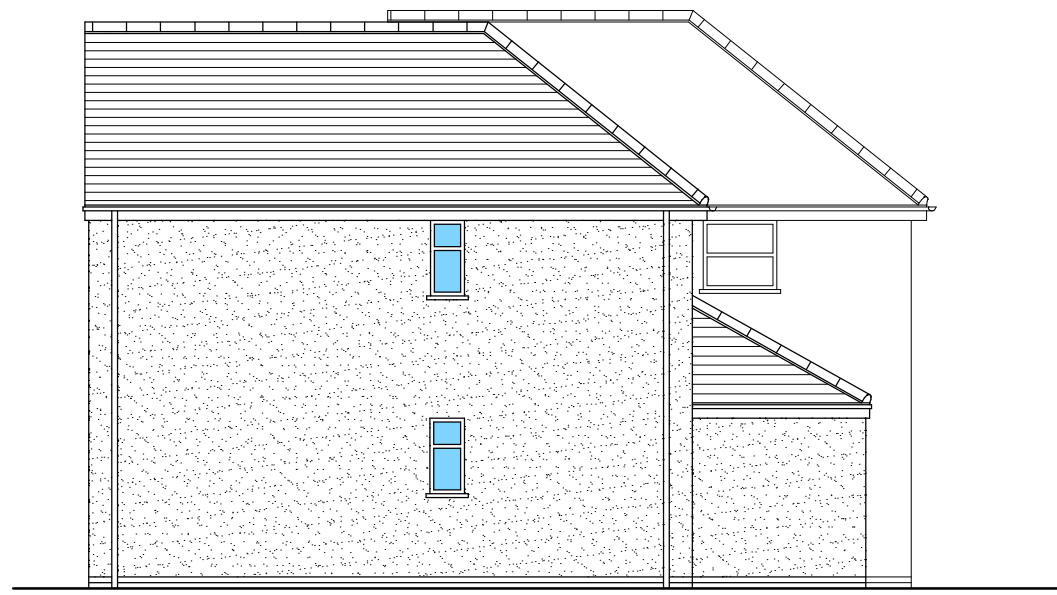


Proposed Elevation To Boundary

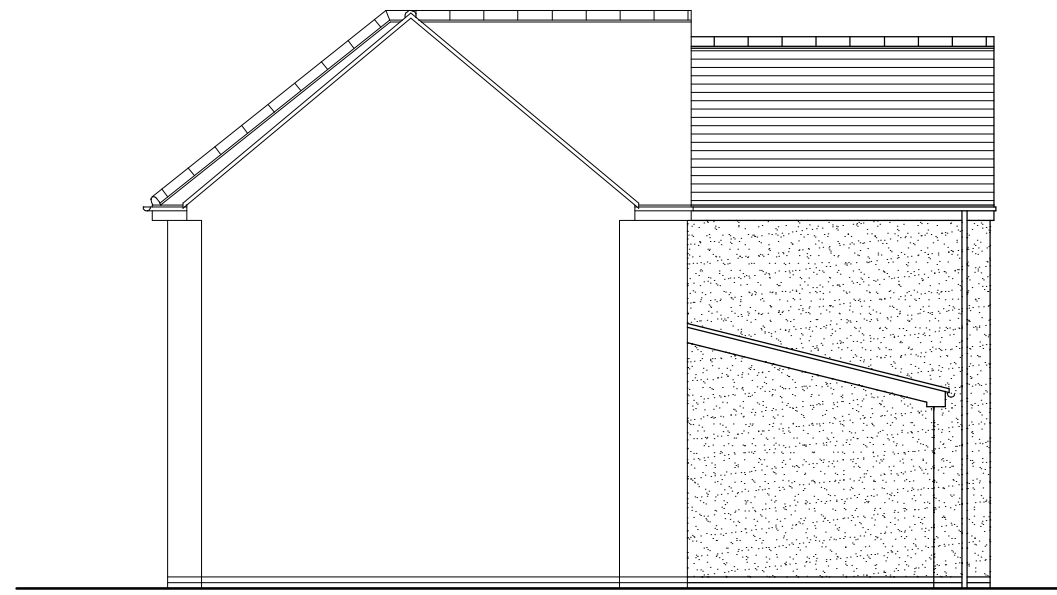


Proposed Elevation To No 19

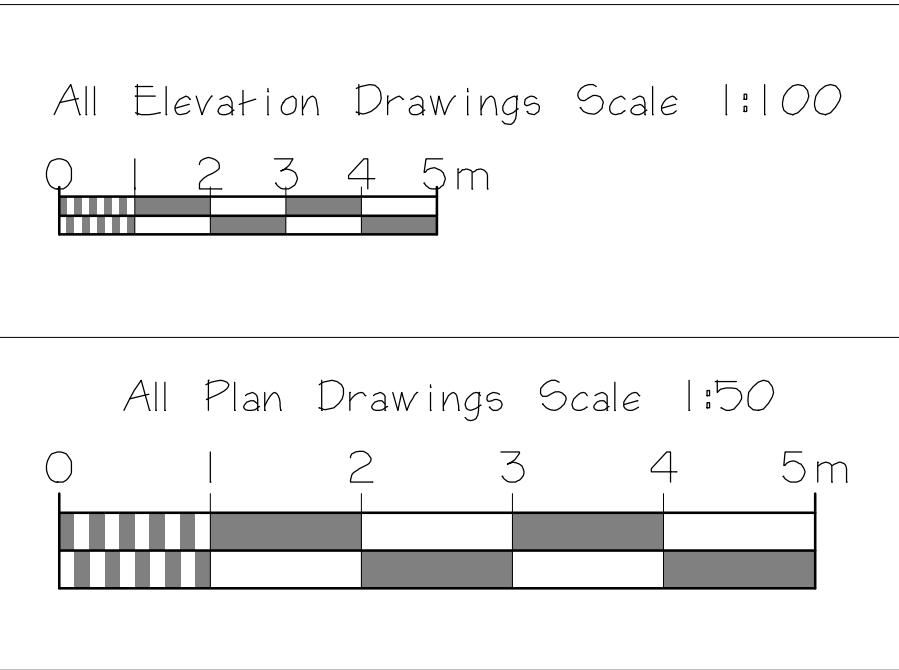


Scale Bars

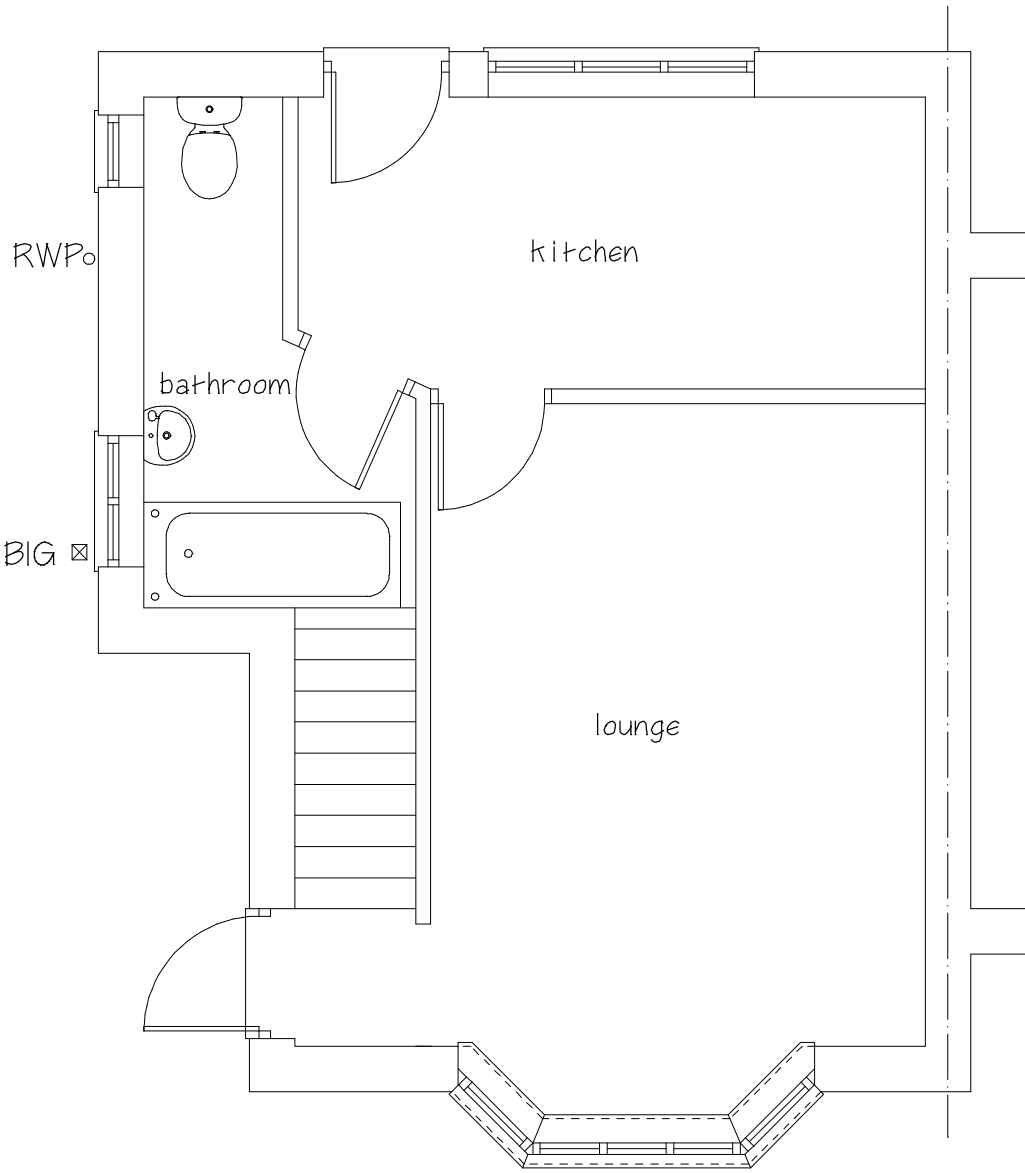


Existing Ground Floor Plan

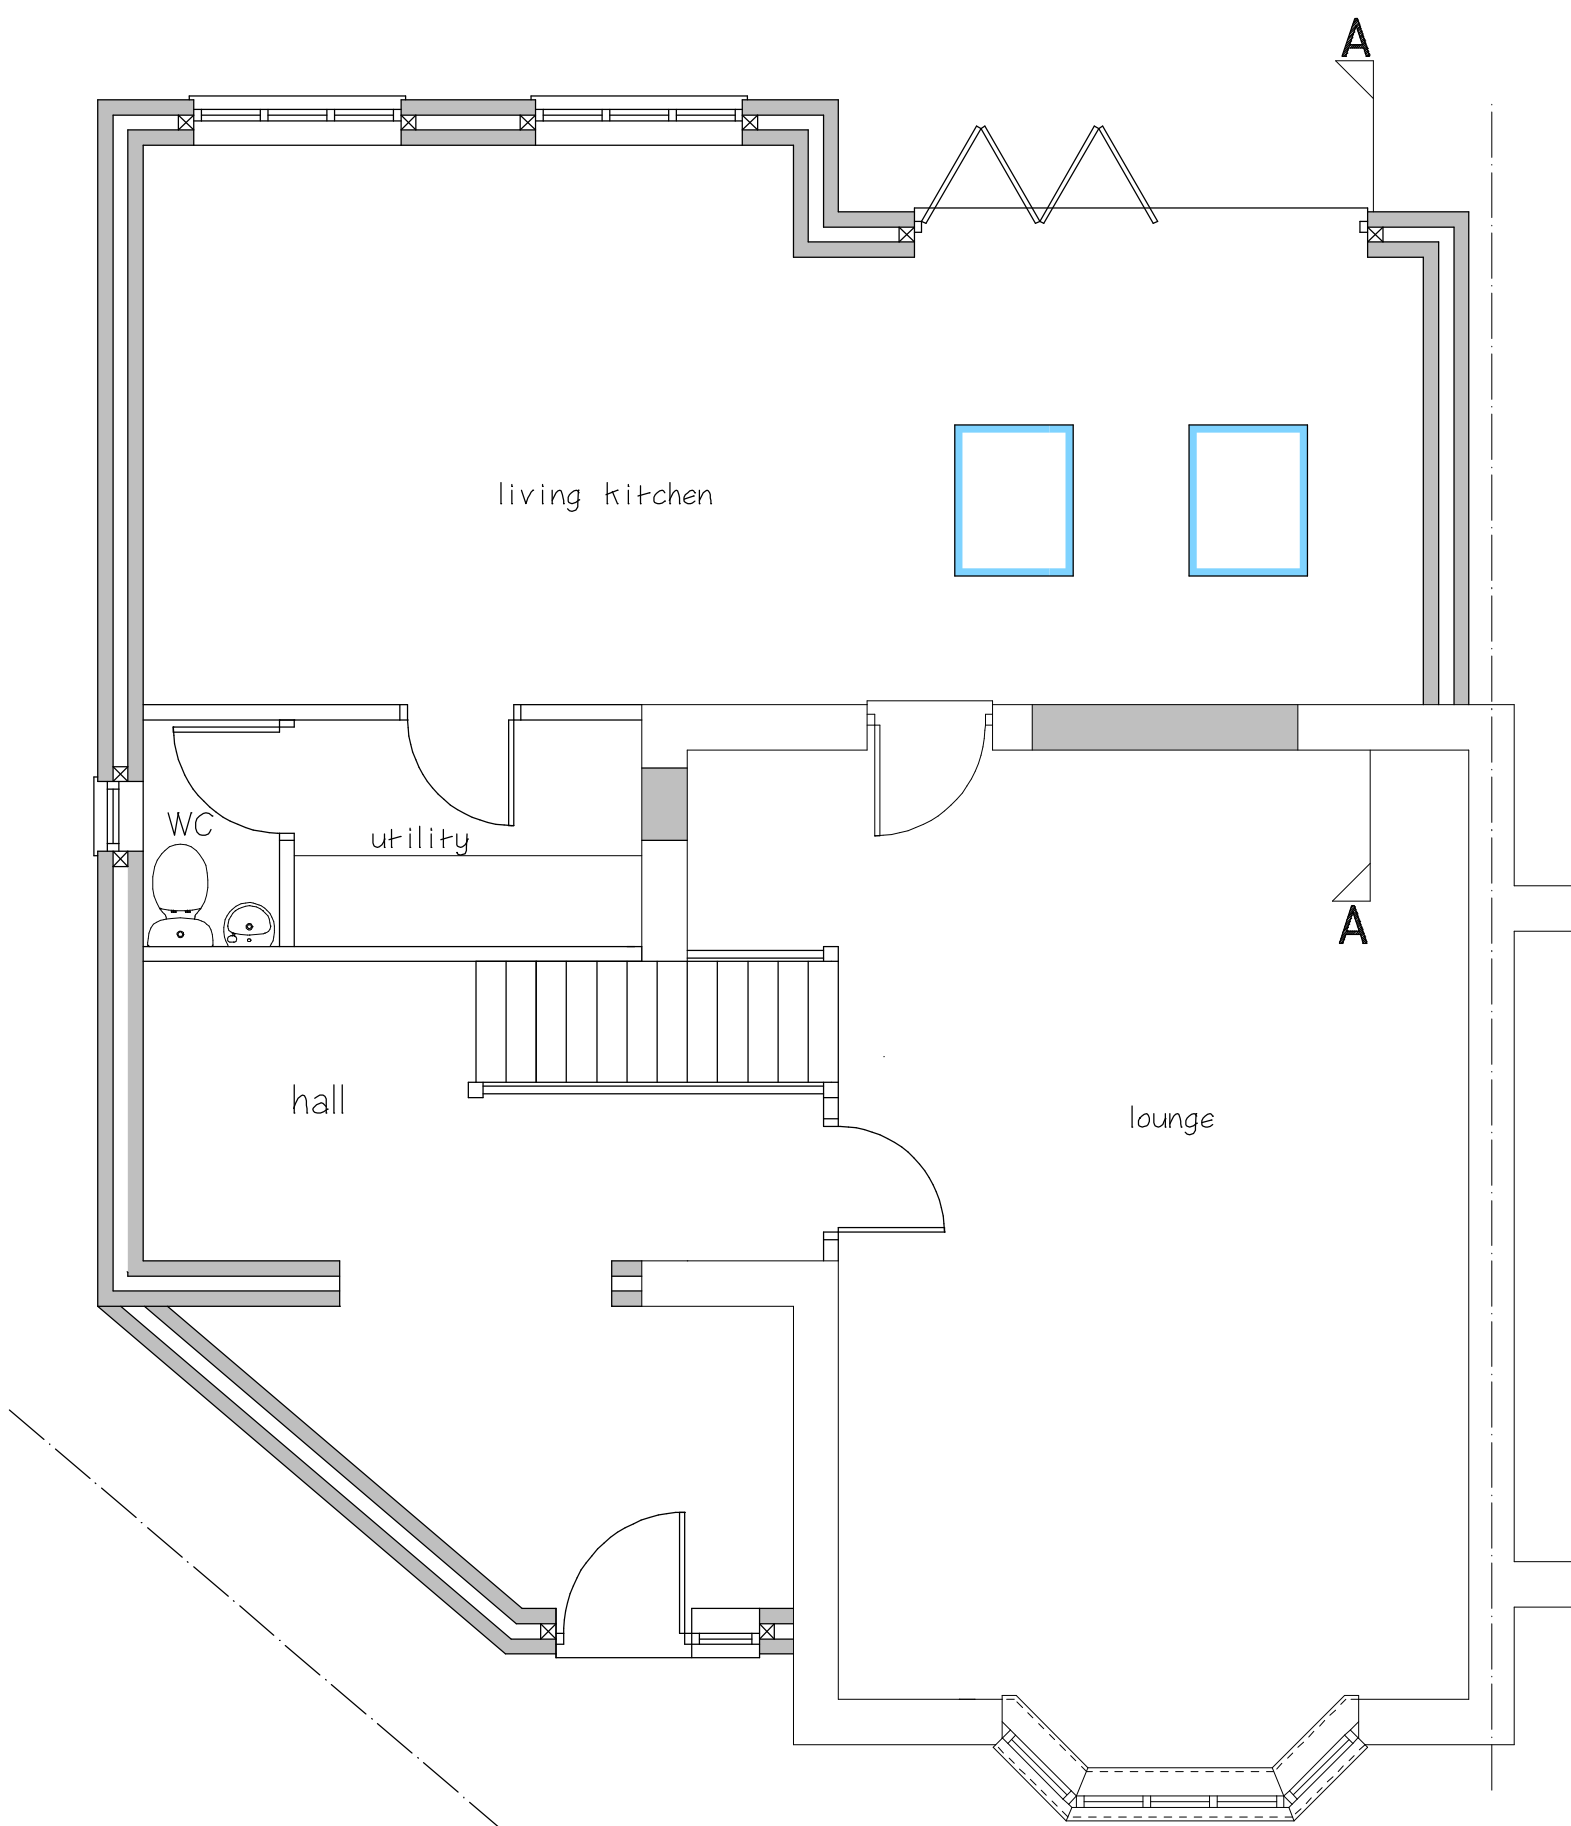

Proposed Ground Floor Plan

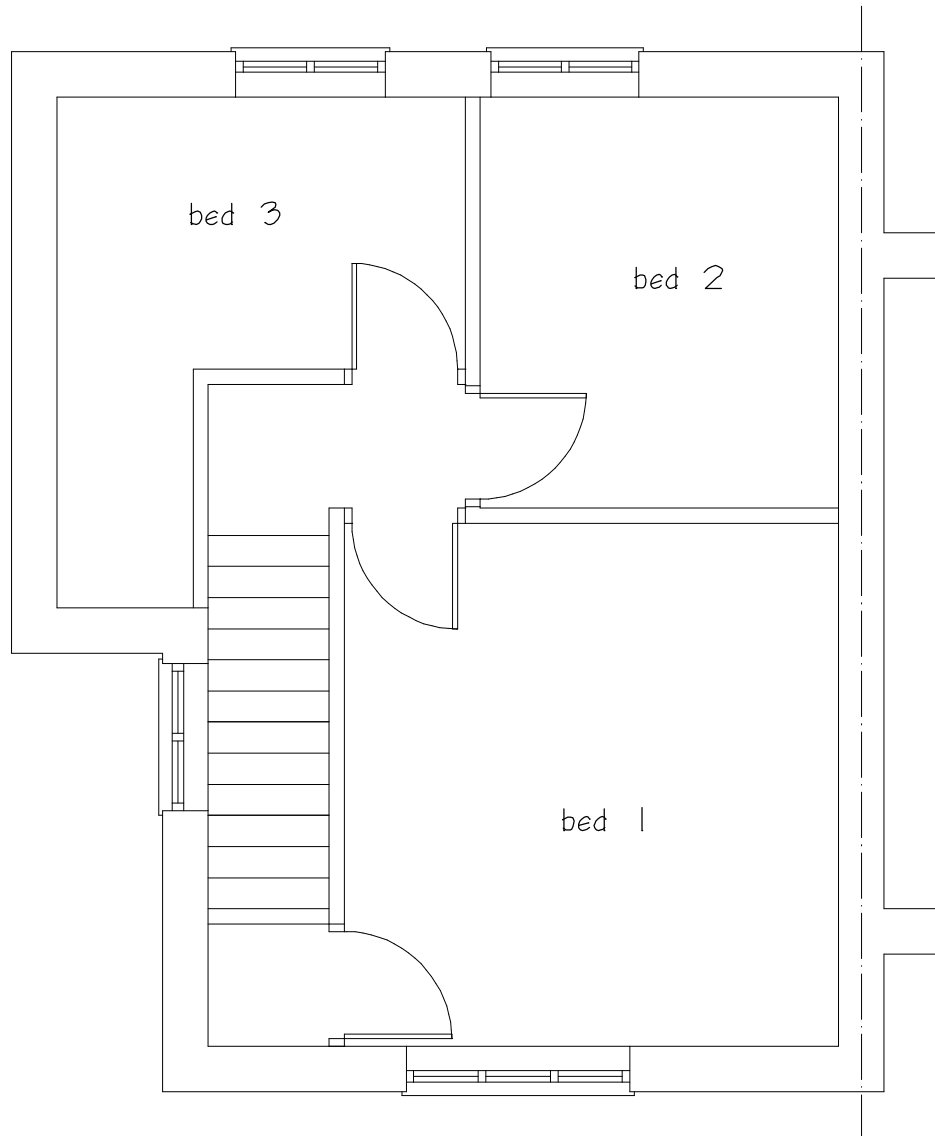

Existing First Floor Plan

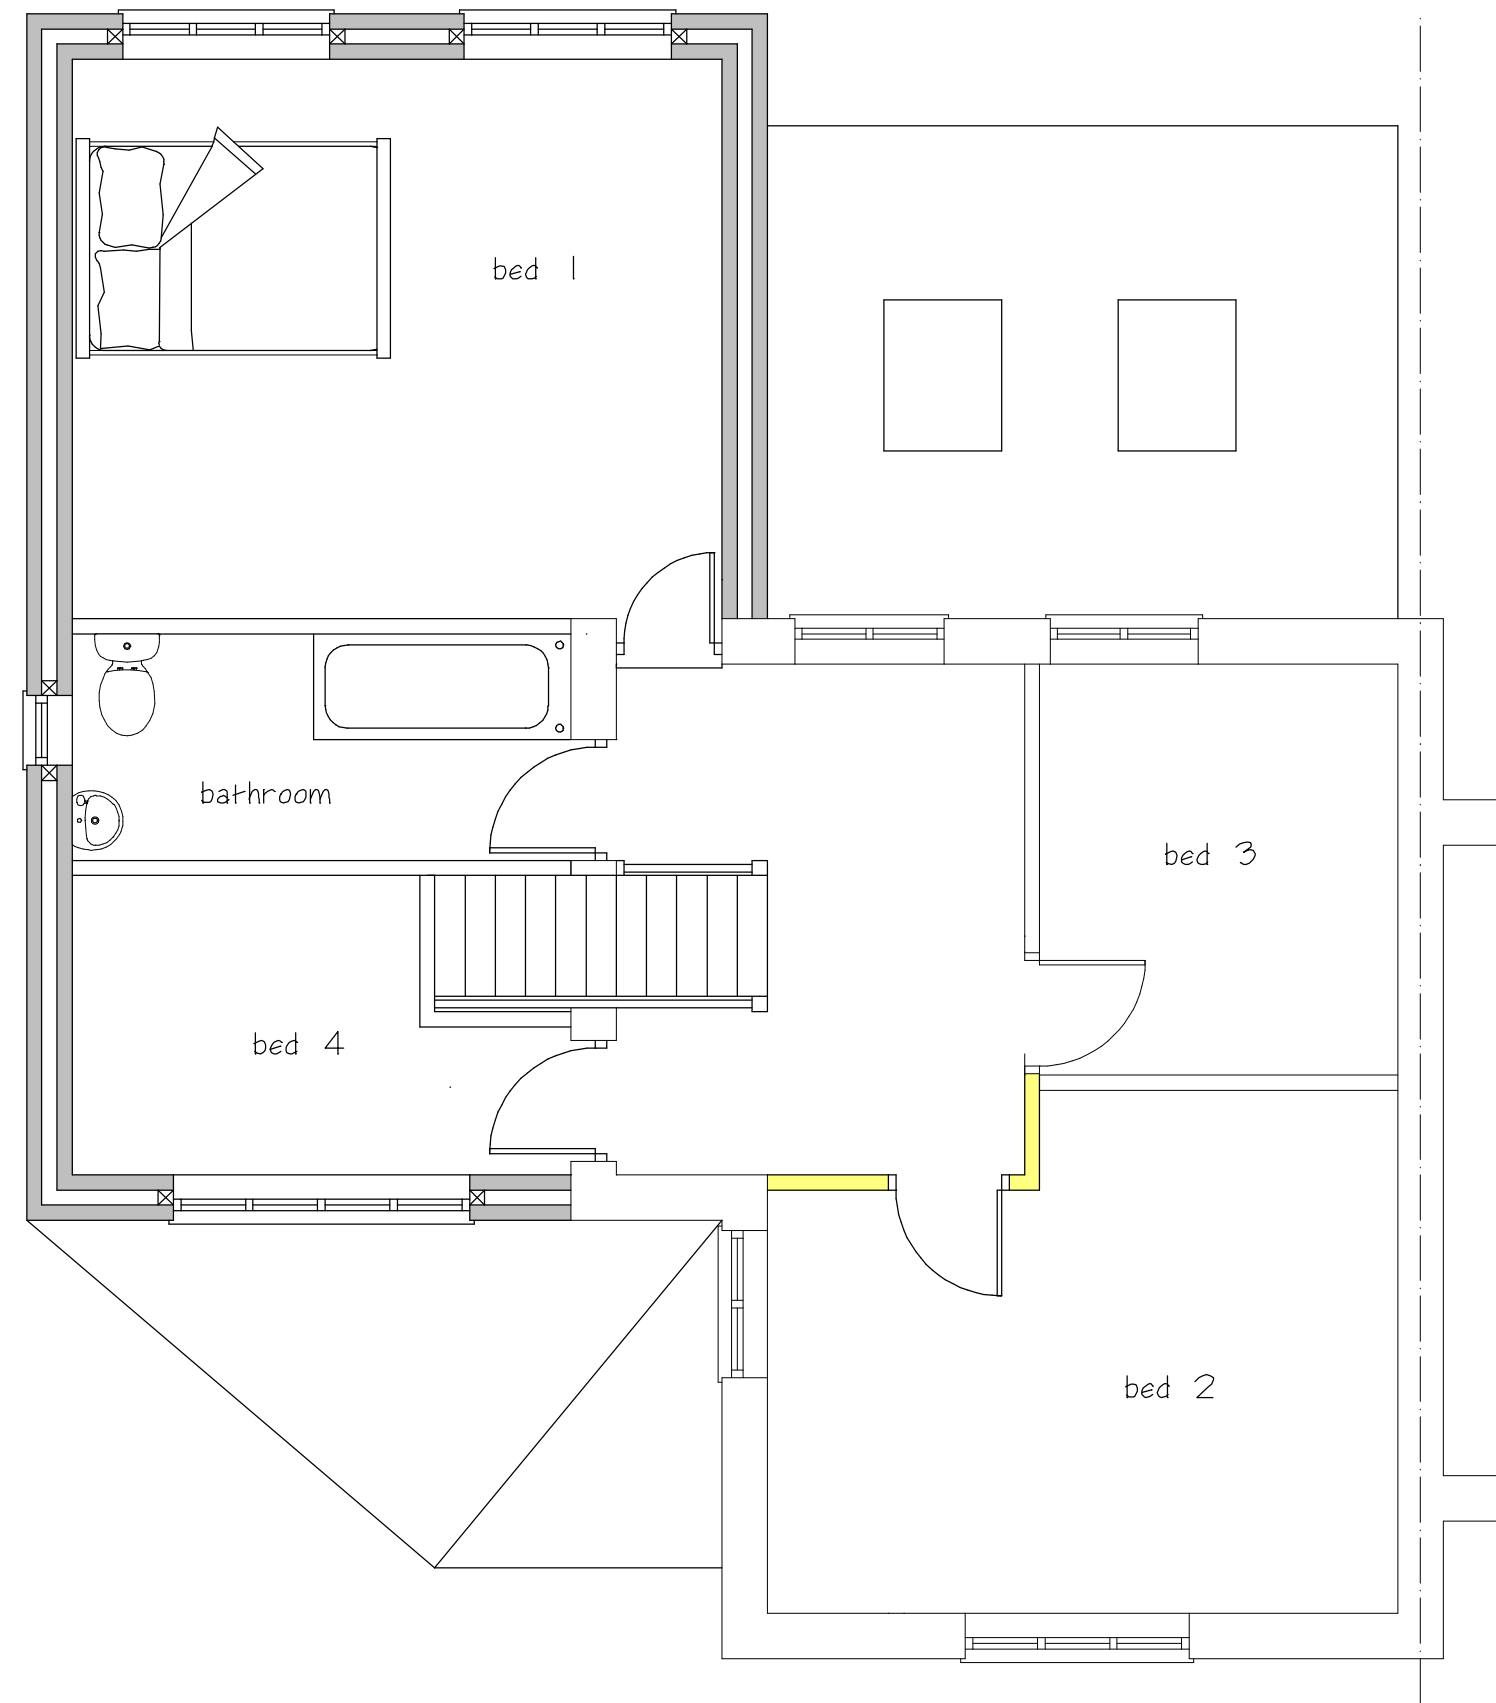

Proposed First Floor Plan

AMENDED PLAN

REV-A 6/11/2023

Dormer Removed From Elevations And Roof Plan

CLIENT
Mr & Mrs Blundred

JOB TITLE
**17 Beryl Avenue
Hinckley
Leicester
LE10 0ES**

DRAWING TITLE
**Proposed Extension
To The Rear And
Side Of
SemiDetached House**

SCALE 1:50 & 1:100	SHEET A1	DATE may 2022	DRAWN BY A Moore
-----------------------	-------------	------------------	---------------------

ANDREW MOORE
ARCHITECTURAL SERVICES
Tel; 0797339765
Email;andrewmoore@workmail.com

DRG NO 1620 REV-A	SHEET NO
-----------------------------	----------