




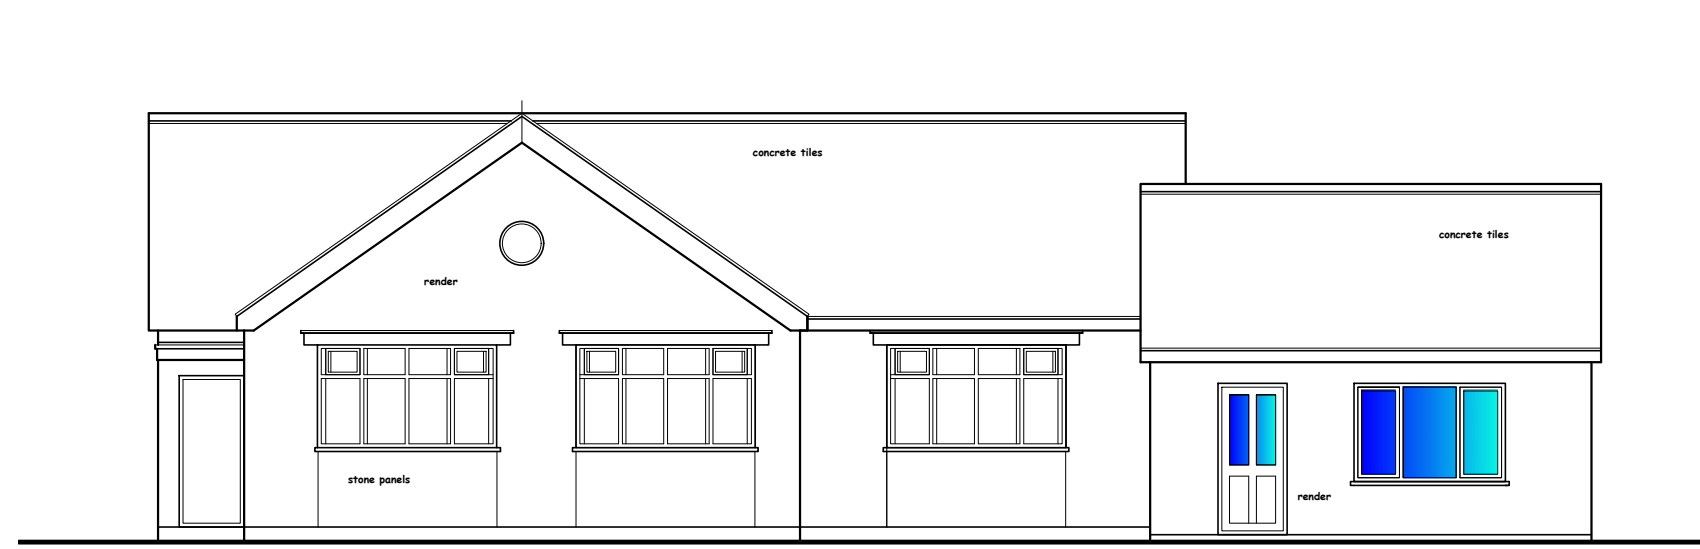


FRONT ELEVATION

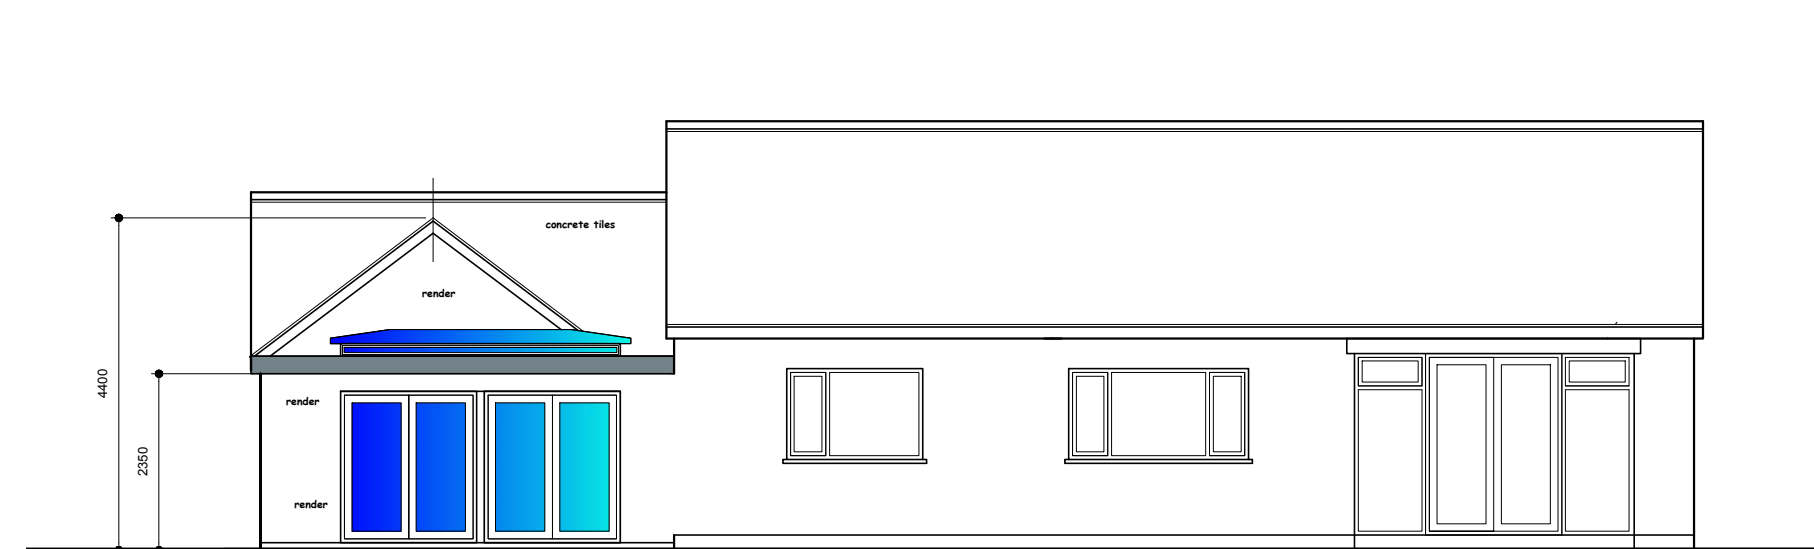

REAR ELEVATION

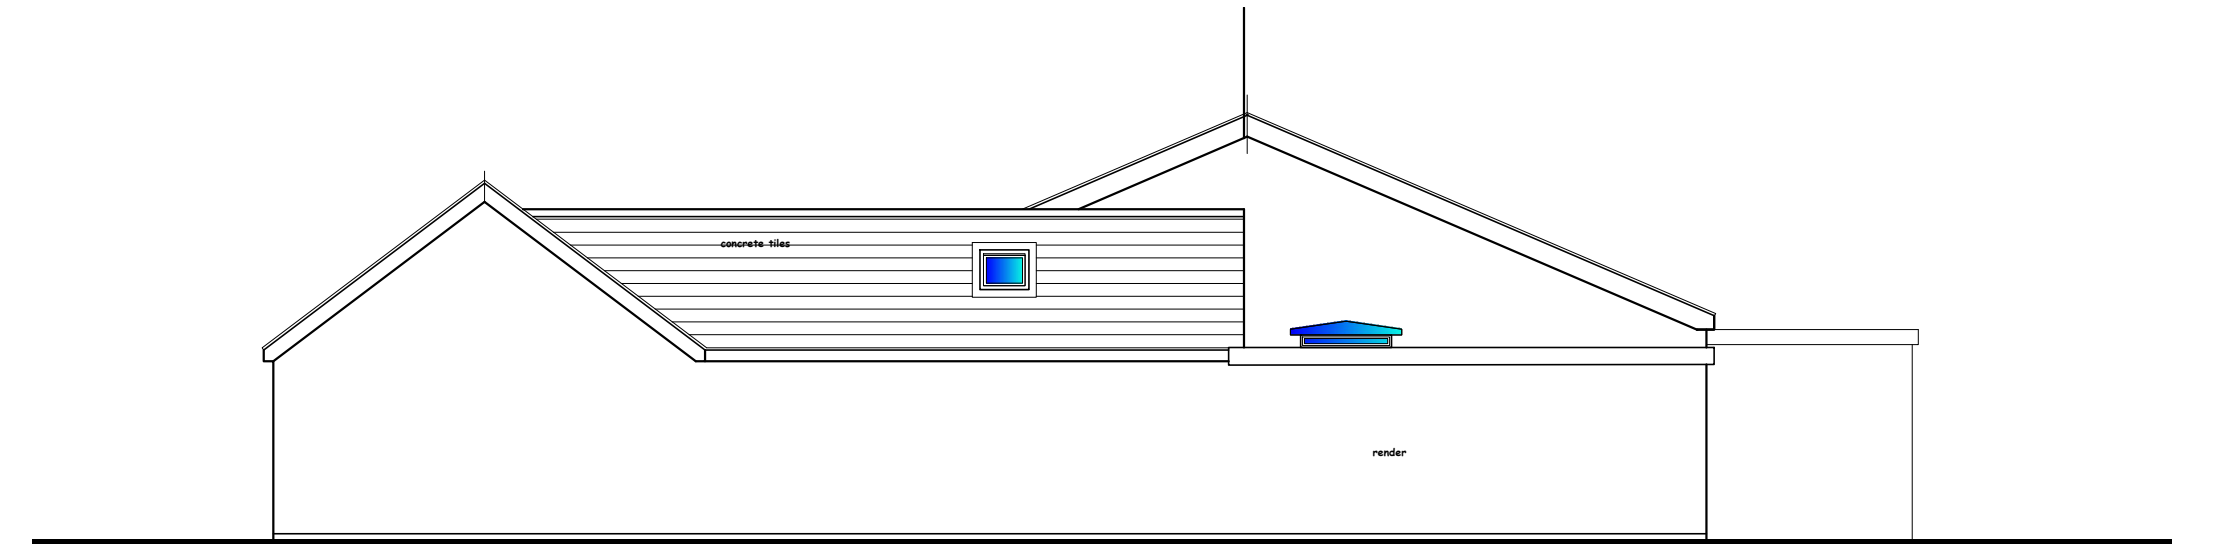


SIDE ELEVATION

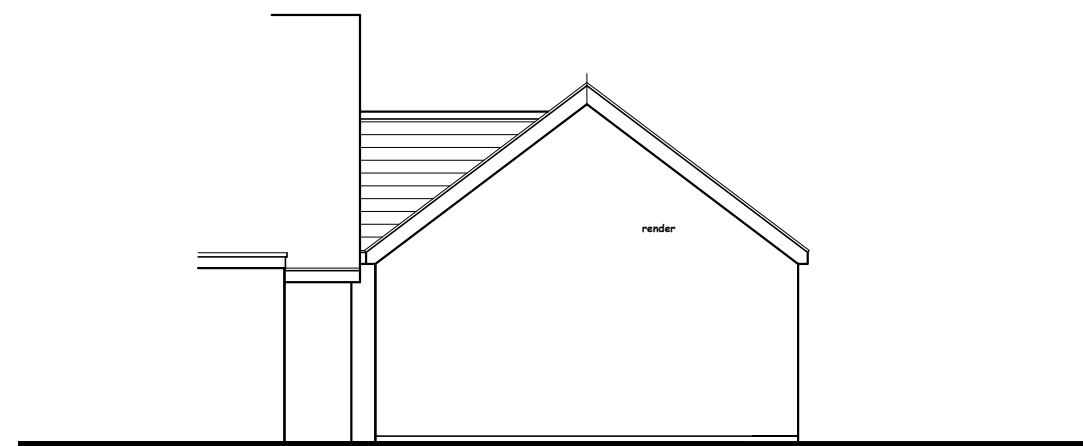


SIDE ELEVATION- FRONTAGE




GROUND FLOOR PLAN

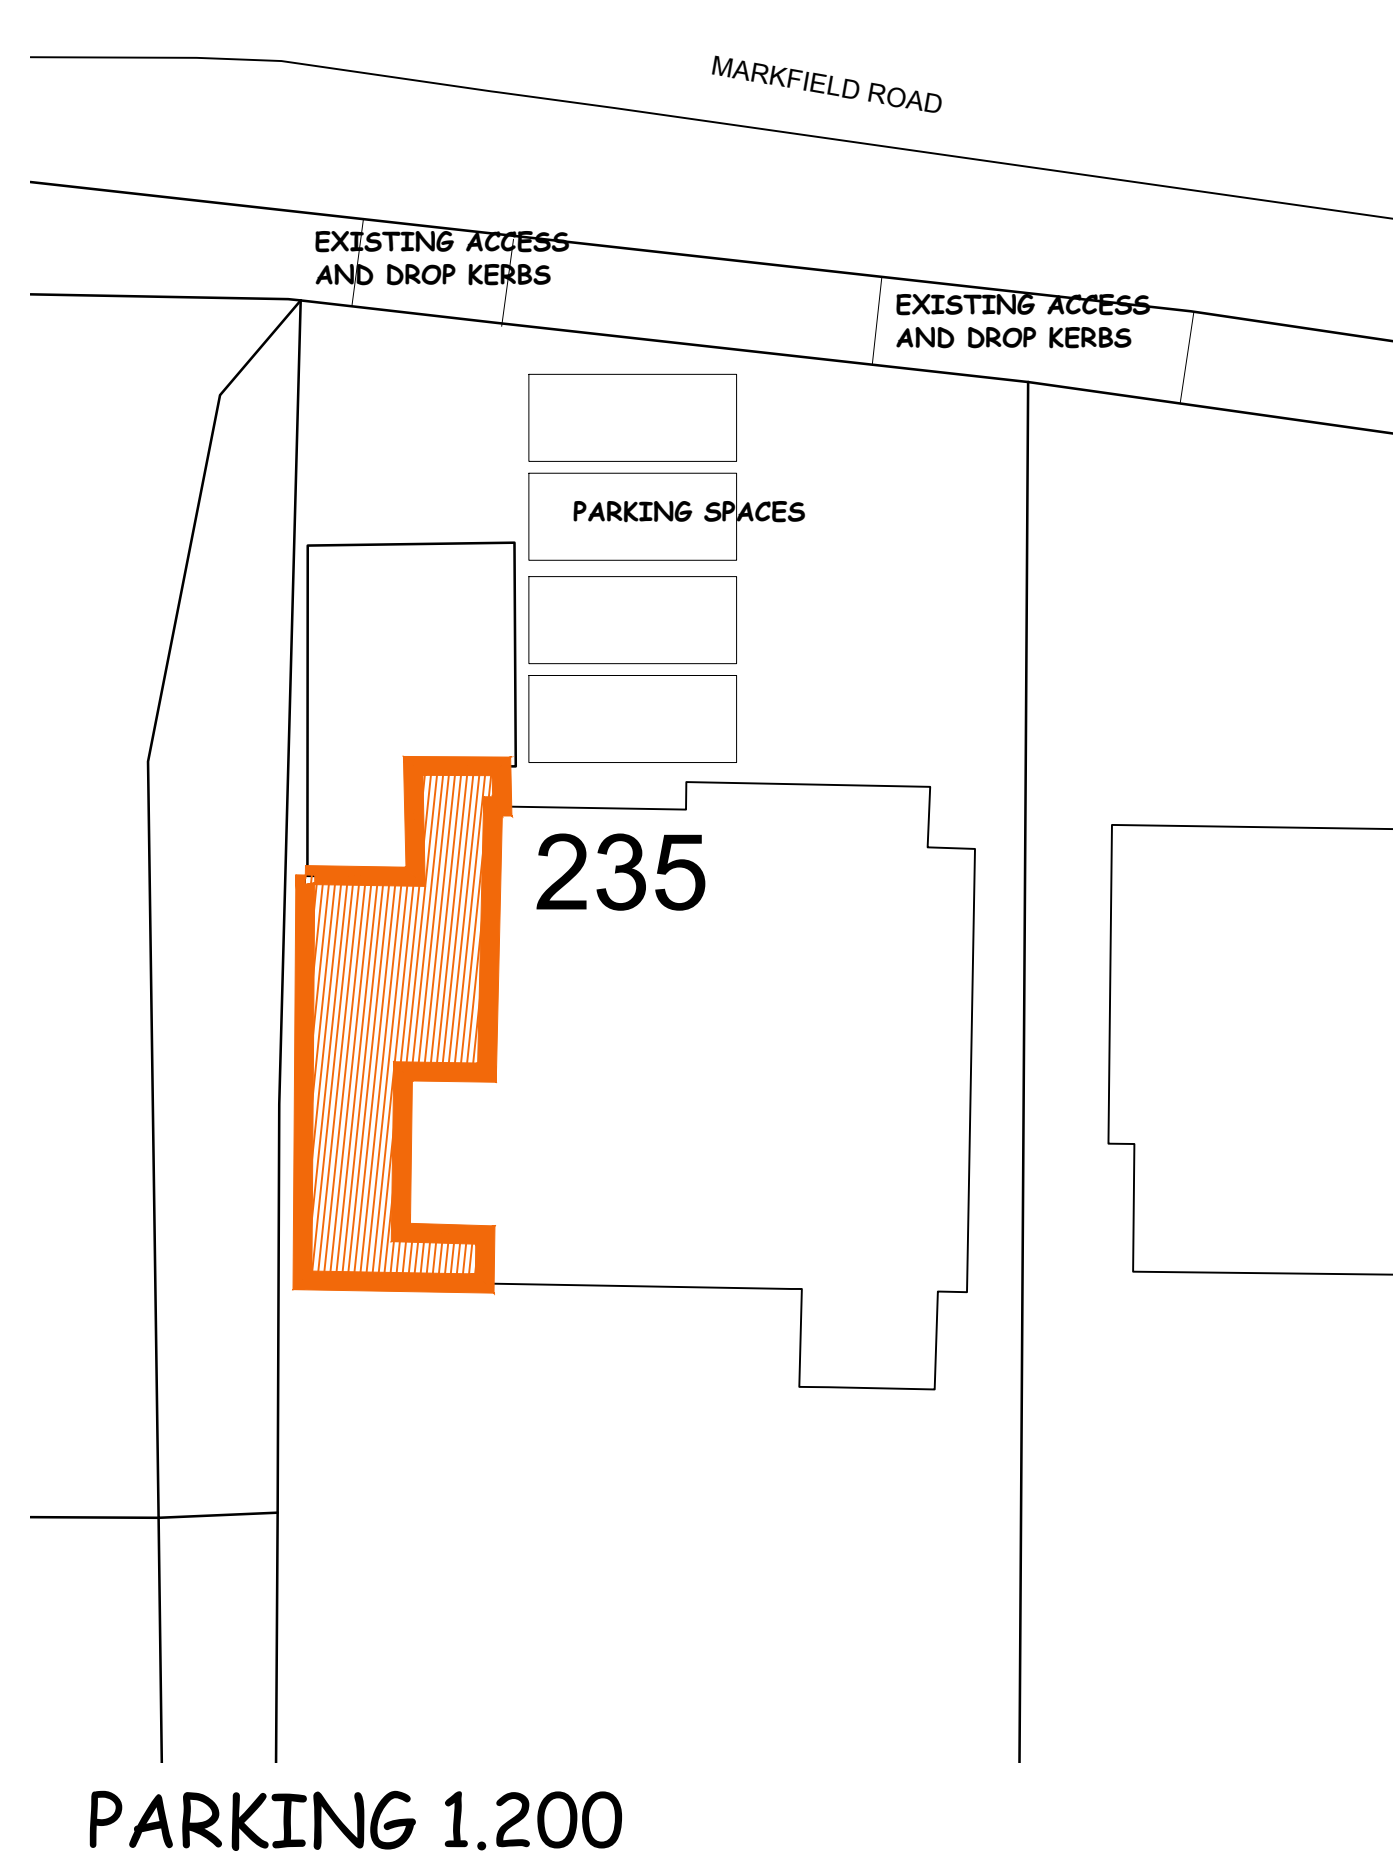

PARKING 1.200

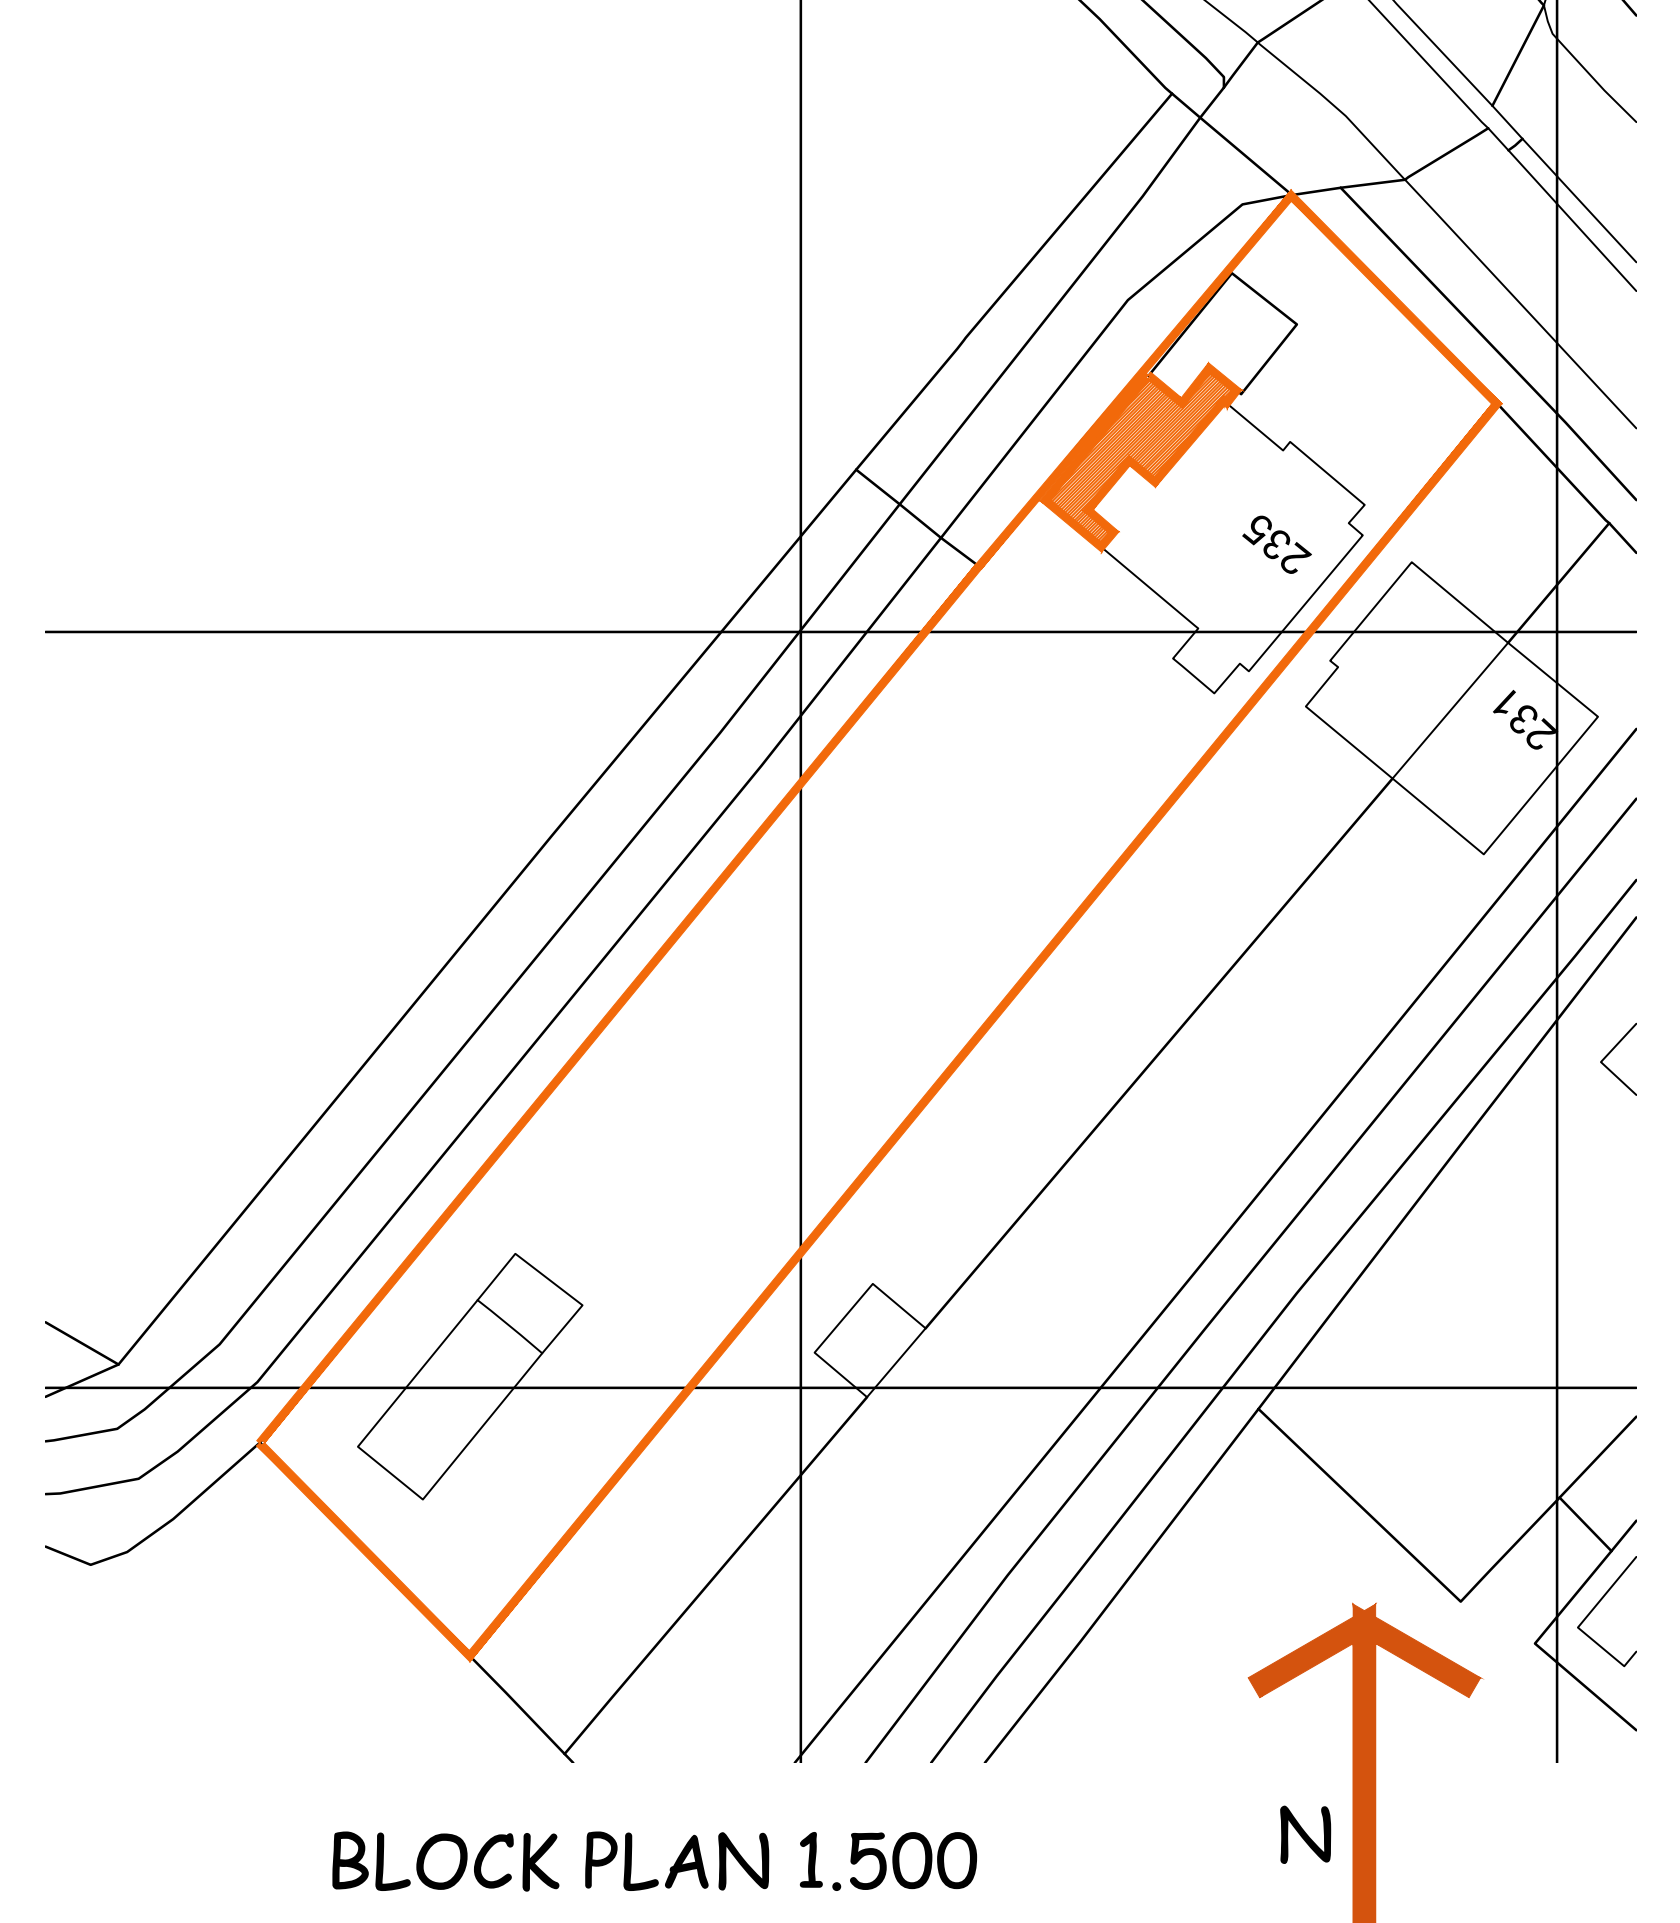

BLOCK PLAN 1.500

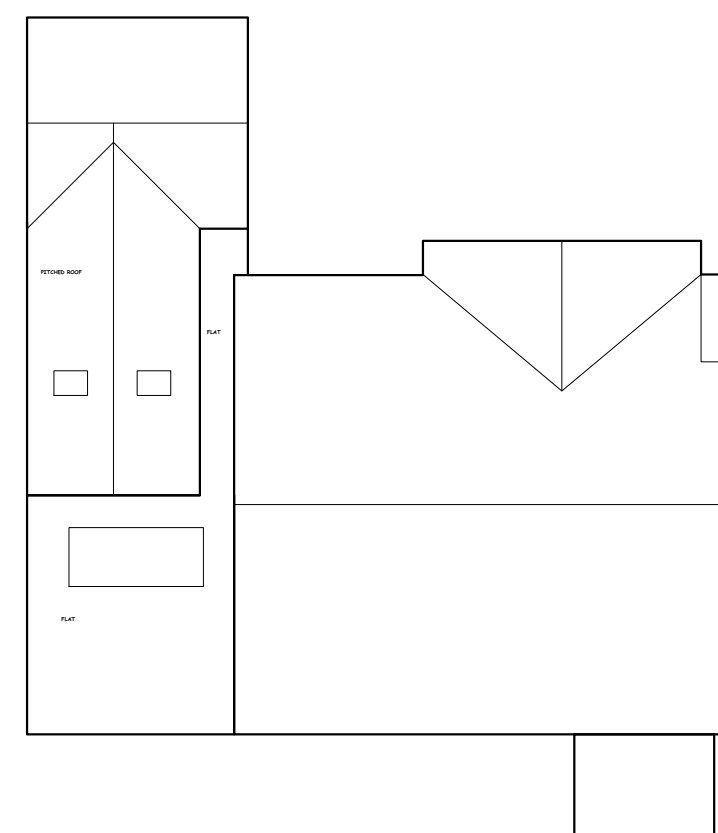

ROOF PLAN 1.200

NIGEL DUTTON
49 FALCON ROAD, ANSTEY, LE7 7FY
TEL: 07760 160572
0116 2365663
nigel.dutton88@gmail.com A1

this drawing is the copyright of NIGEL DUTTON
and should not be reproduced without permission.

client
MR M HAMILL

project
235 MARKFIELD ROAD GROBY
LE6 0FT

title
PLANNING

scale	date	drg. no	rev
1:50 1:100 1:200	JULY 24	ND/24/145/02	B