



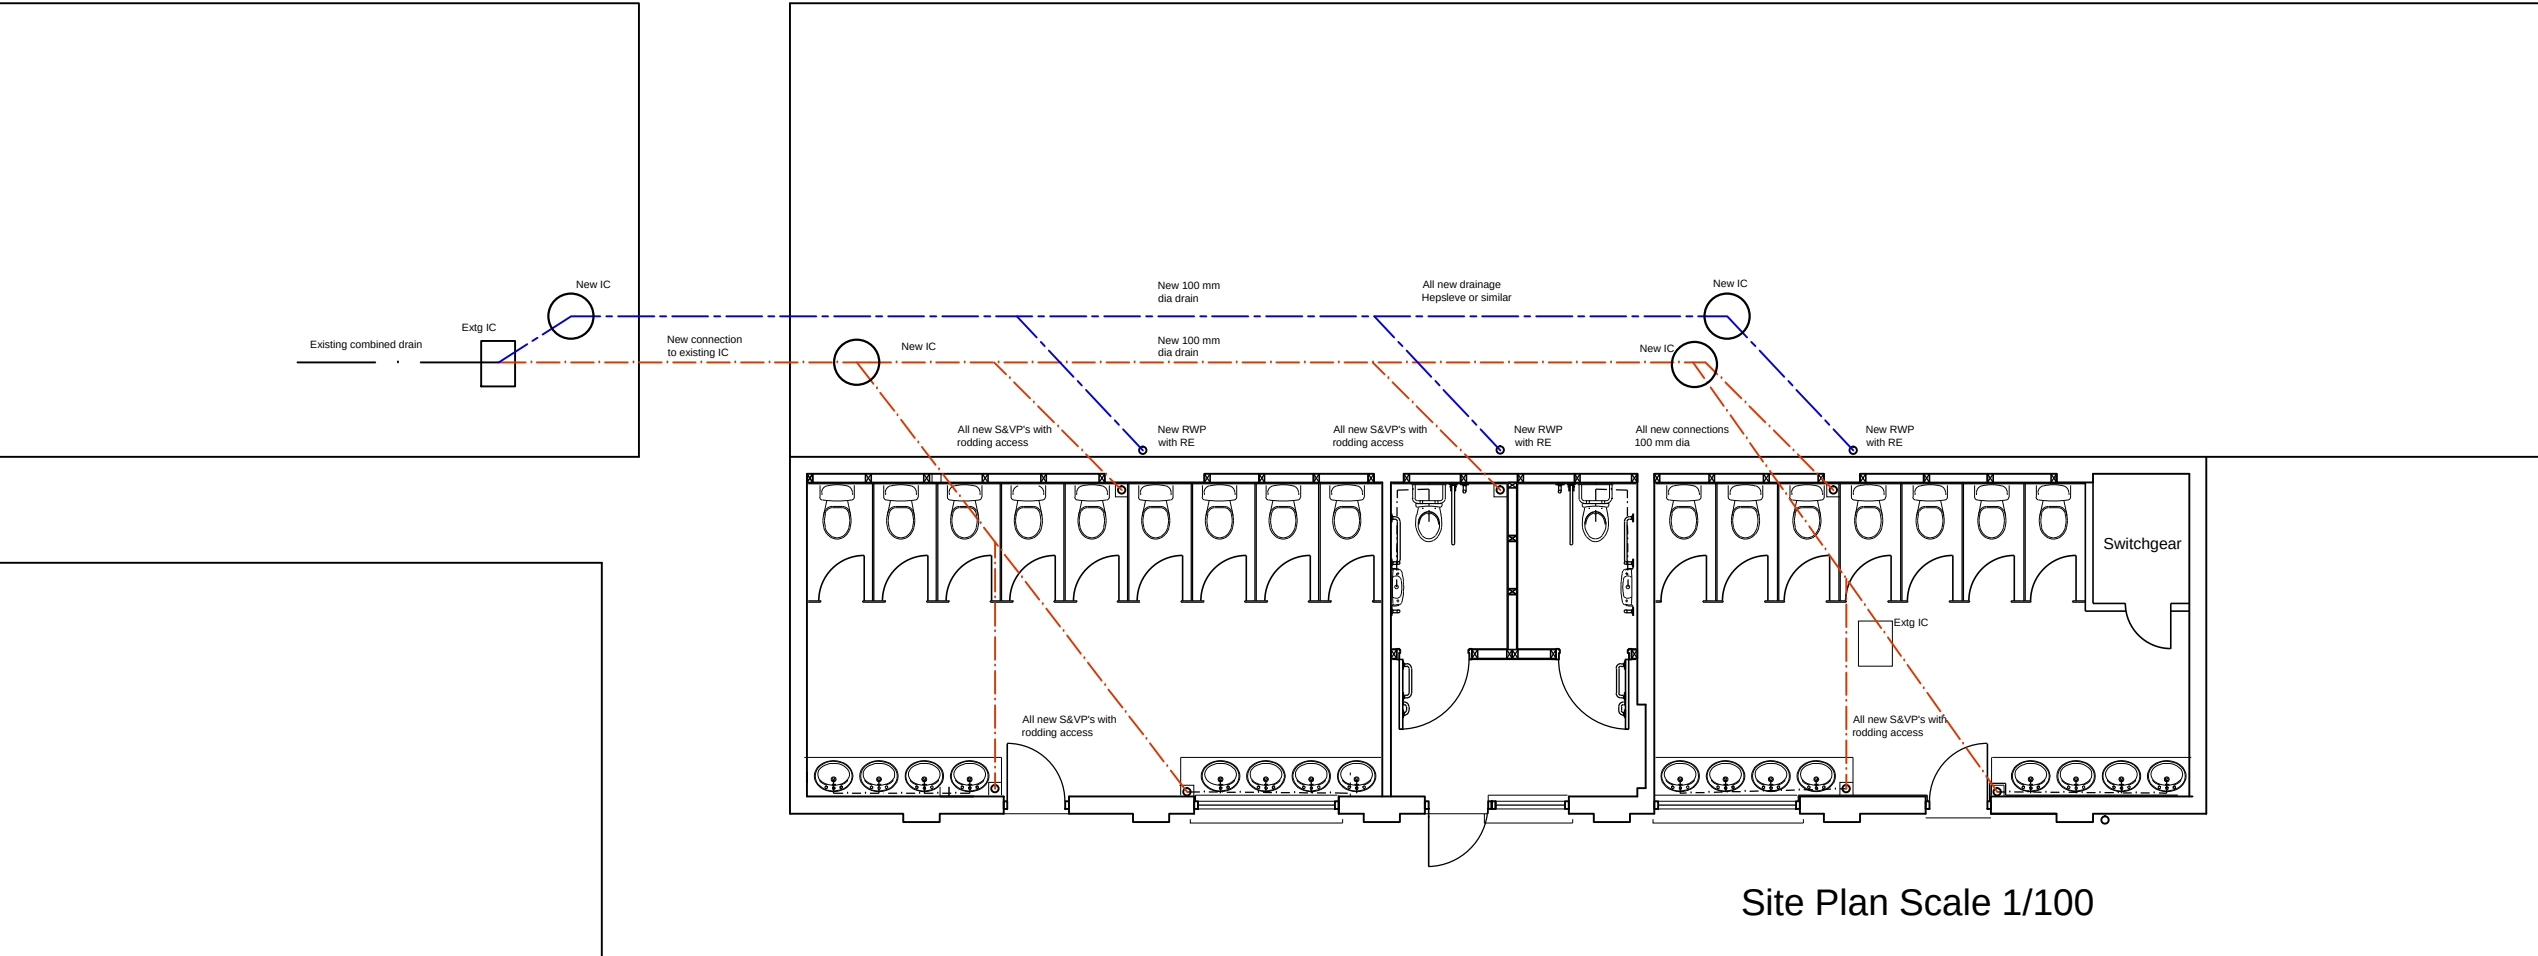

Site Plan Scale 1/100

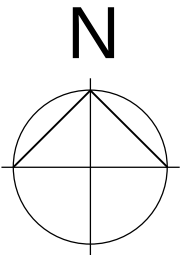

Location Plan Scale 1/1250

Alterations to Toilet Block
Dixie Grammer School
6 Station Road
Market Bosworth

Sit and Location Plans

drg. no.	rev.
H114(90)01	.
scale	date
as stated @ A3	June '24
ref	mac / tmc

MAC
Design consultants

5 Geddington Close
Wigston
Leicester LE18 3QU
tel 07739663249
collins.knighton@btinternet.com