




East Elevation

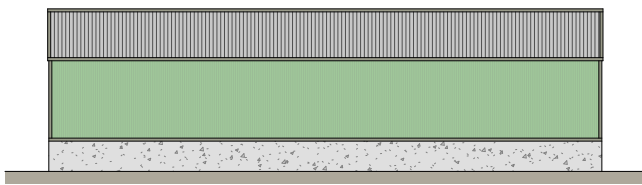


South Elevation

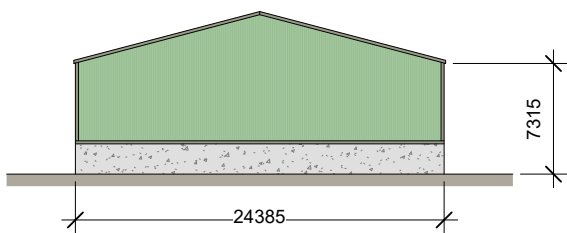


West Elevation

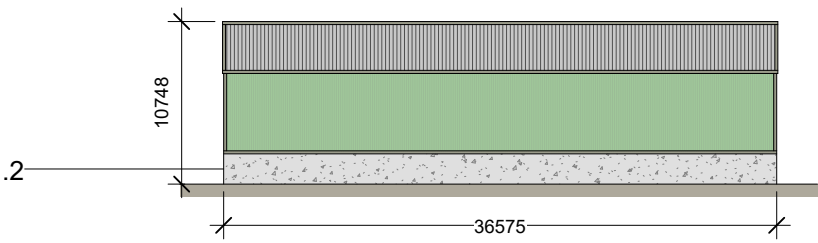

North Elevation

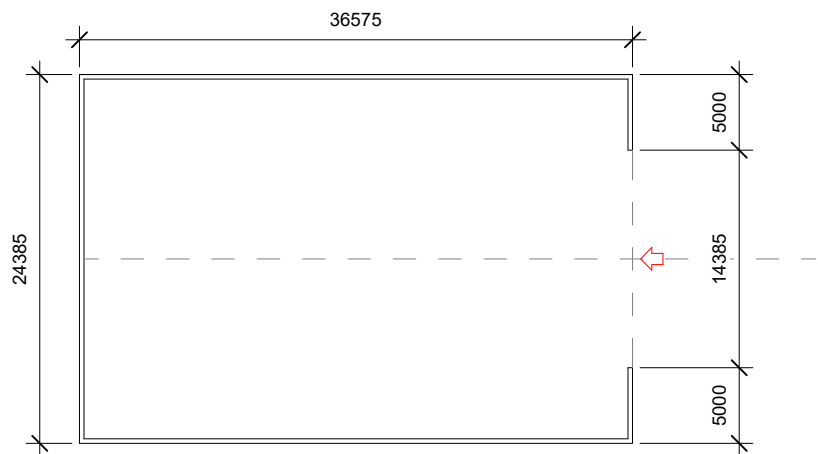

Ground Floor Plan

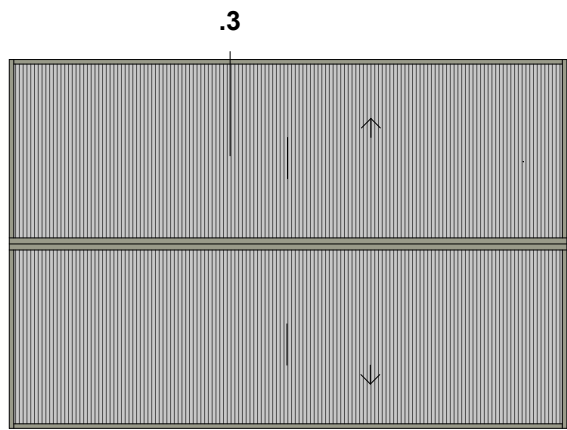


Roof Plan

Finishing Materials


- Green Metal Box Profile Cladding
- Concrete Base with 2 meter high concrete panel
- Grey fibre cement roof

Application Redline (tbc)


Ownership Boundary (tbc) by client

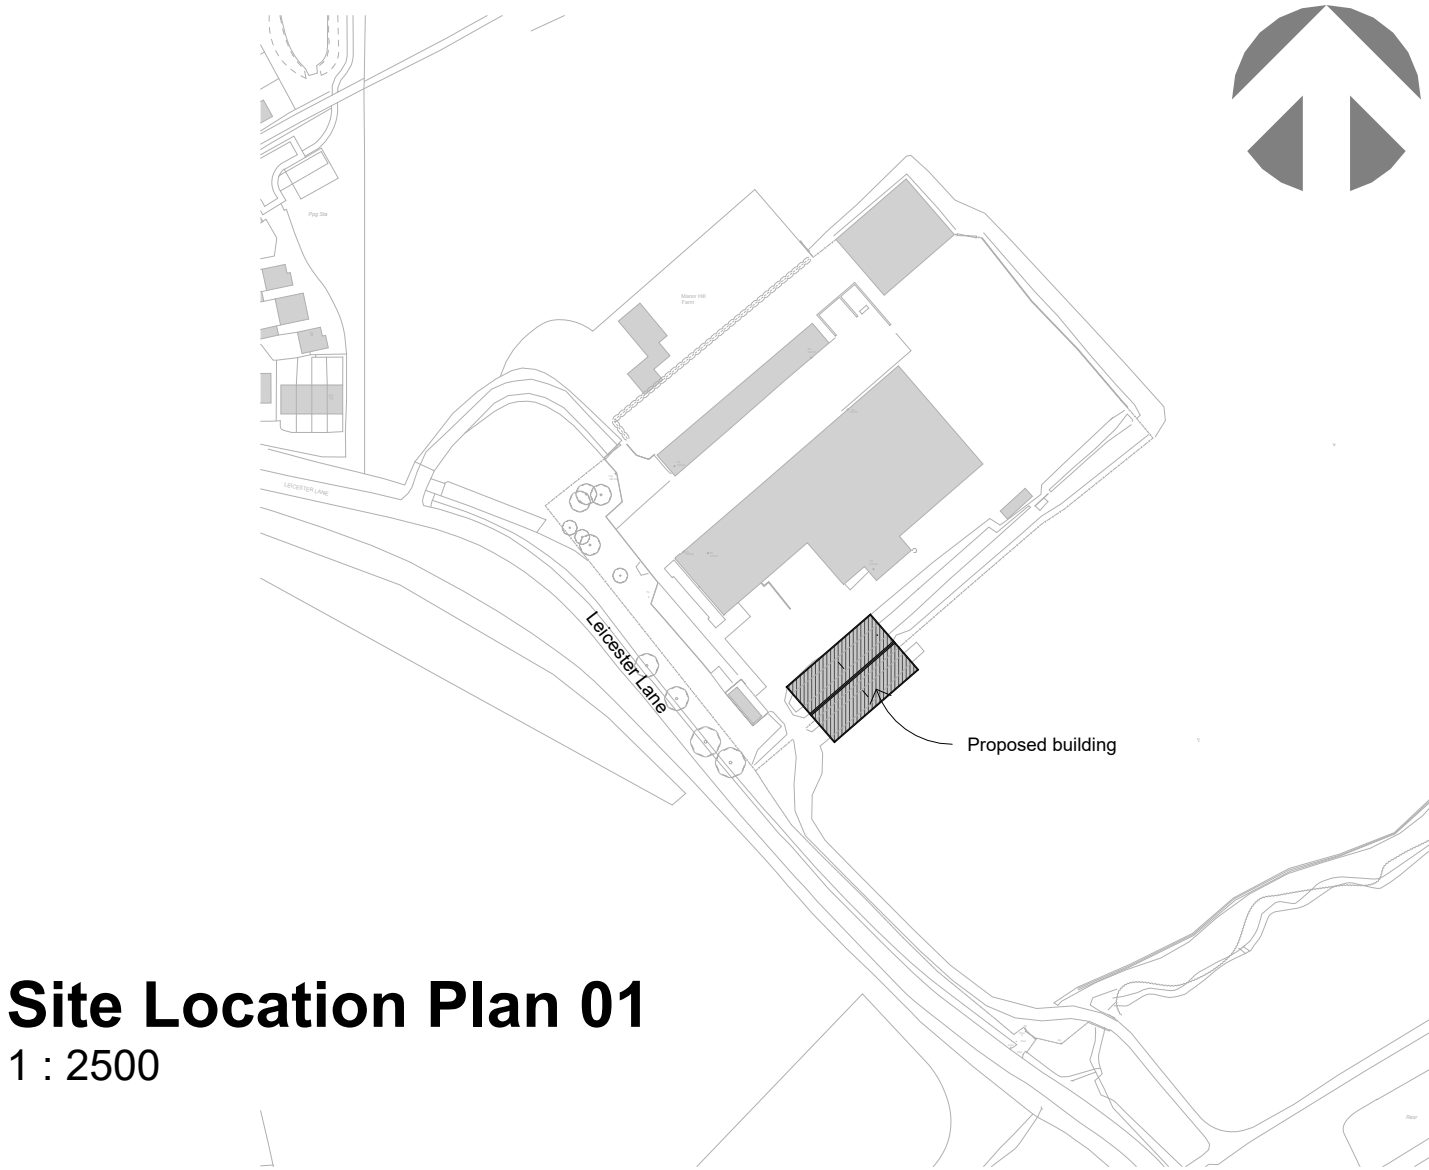

Site Location Plan 01  
1 : 2500

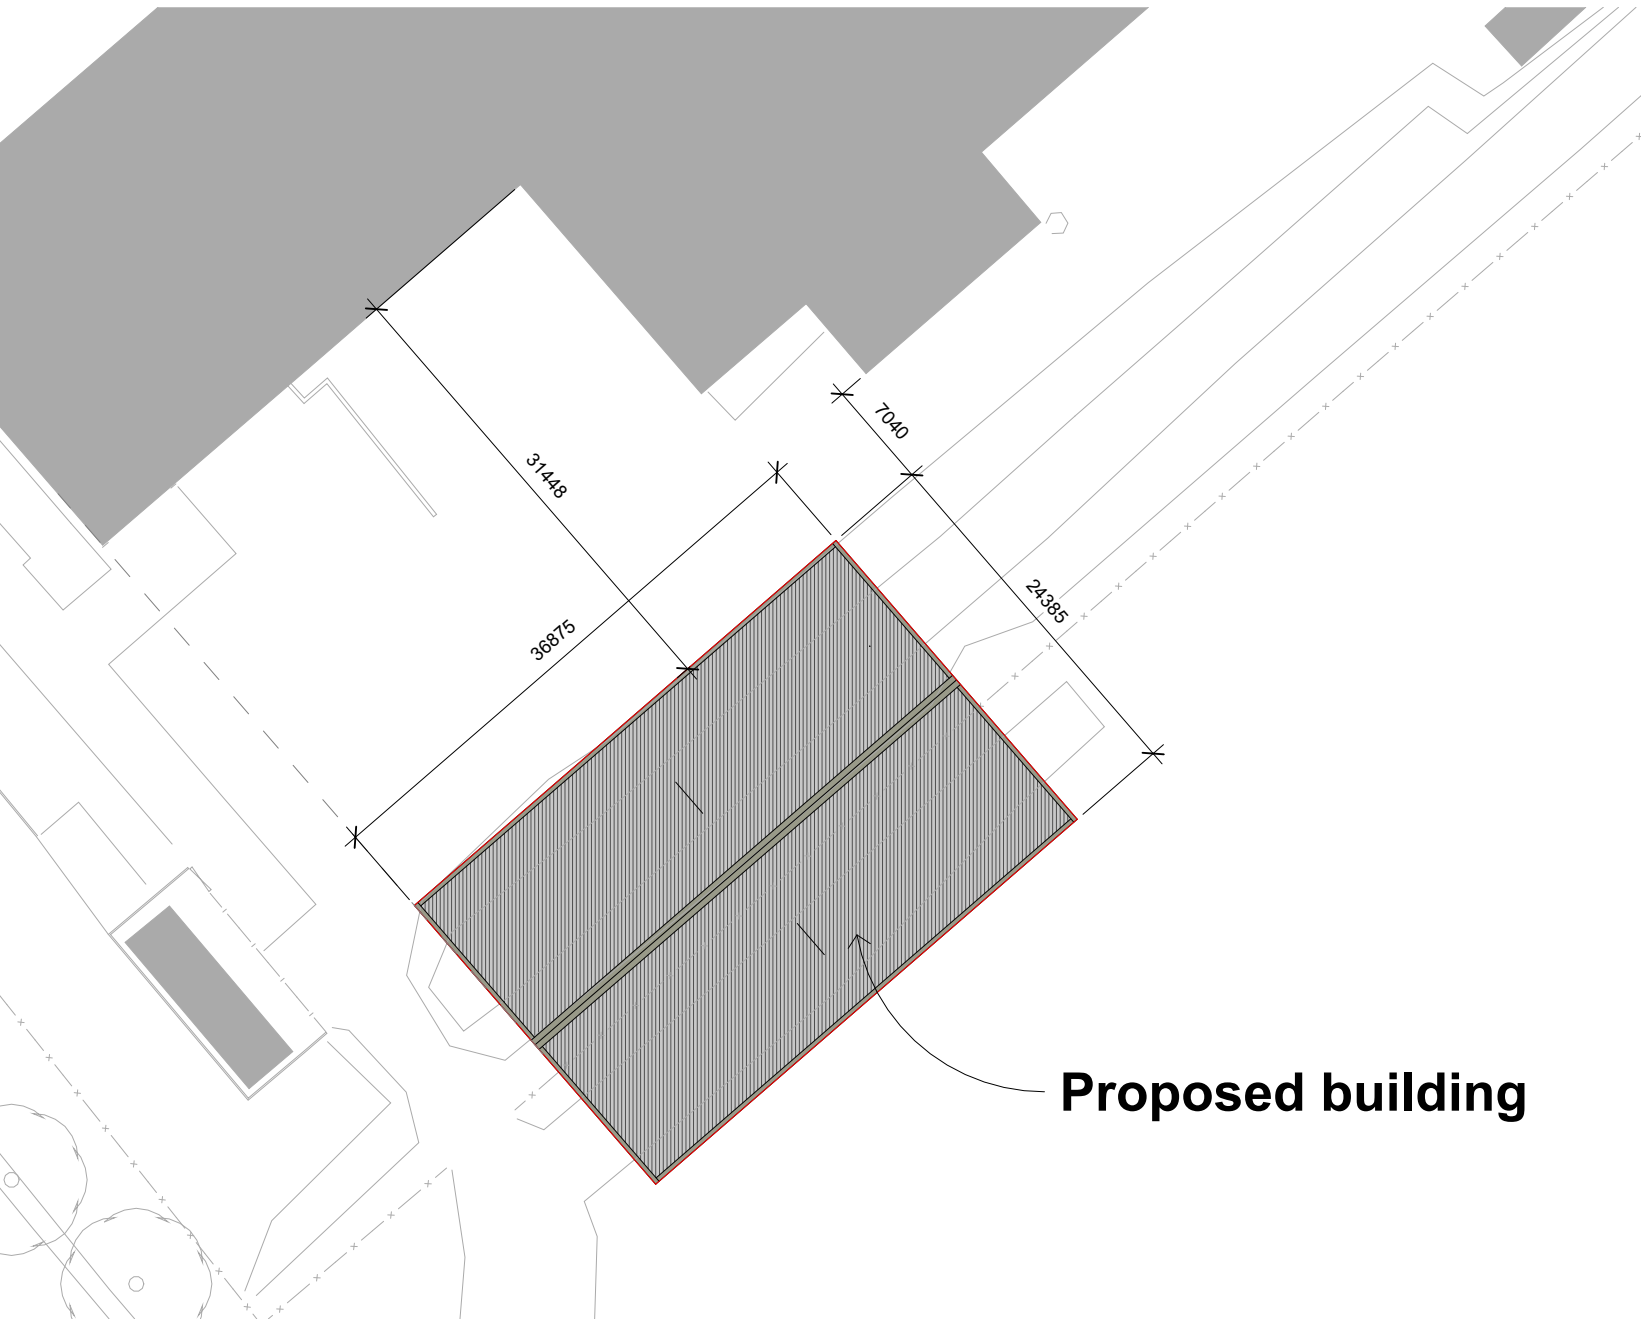

Proposed building

 

Manor Hill Farm

Drawing Name:  
Proposed Initial Drawing

Drawing Stage: Feasibility

Status: S3 - For Review and Comments

File Ref:

|                                                                              |          |            |                   |     |
|------------------------------------------------------------------------------|----------|------------|-------------------|-----|
| 018                                                                          | 02/08/26 | RB         | As indicated @ A2 | P01 |
| Project No                                                                   | Date     | Drawn Team | Scale             | Rev |
| Drawing Number: Project-Originator-Functional-Spatial-Form-Discipline-Number |          |            |                   |     |

018-BAN-ZZ-001