


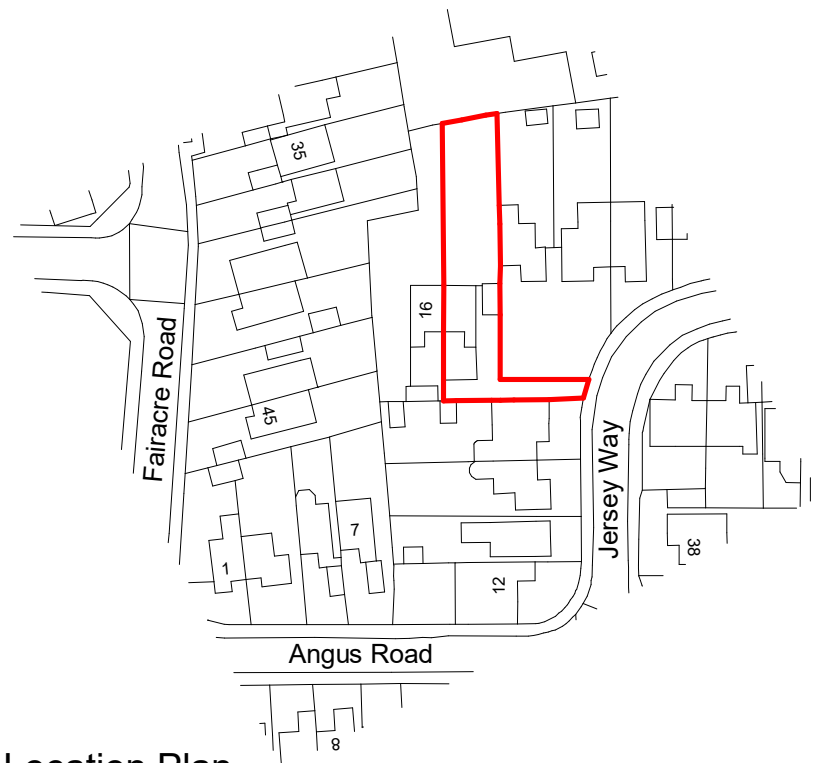


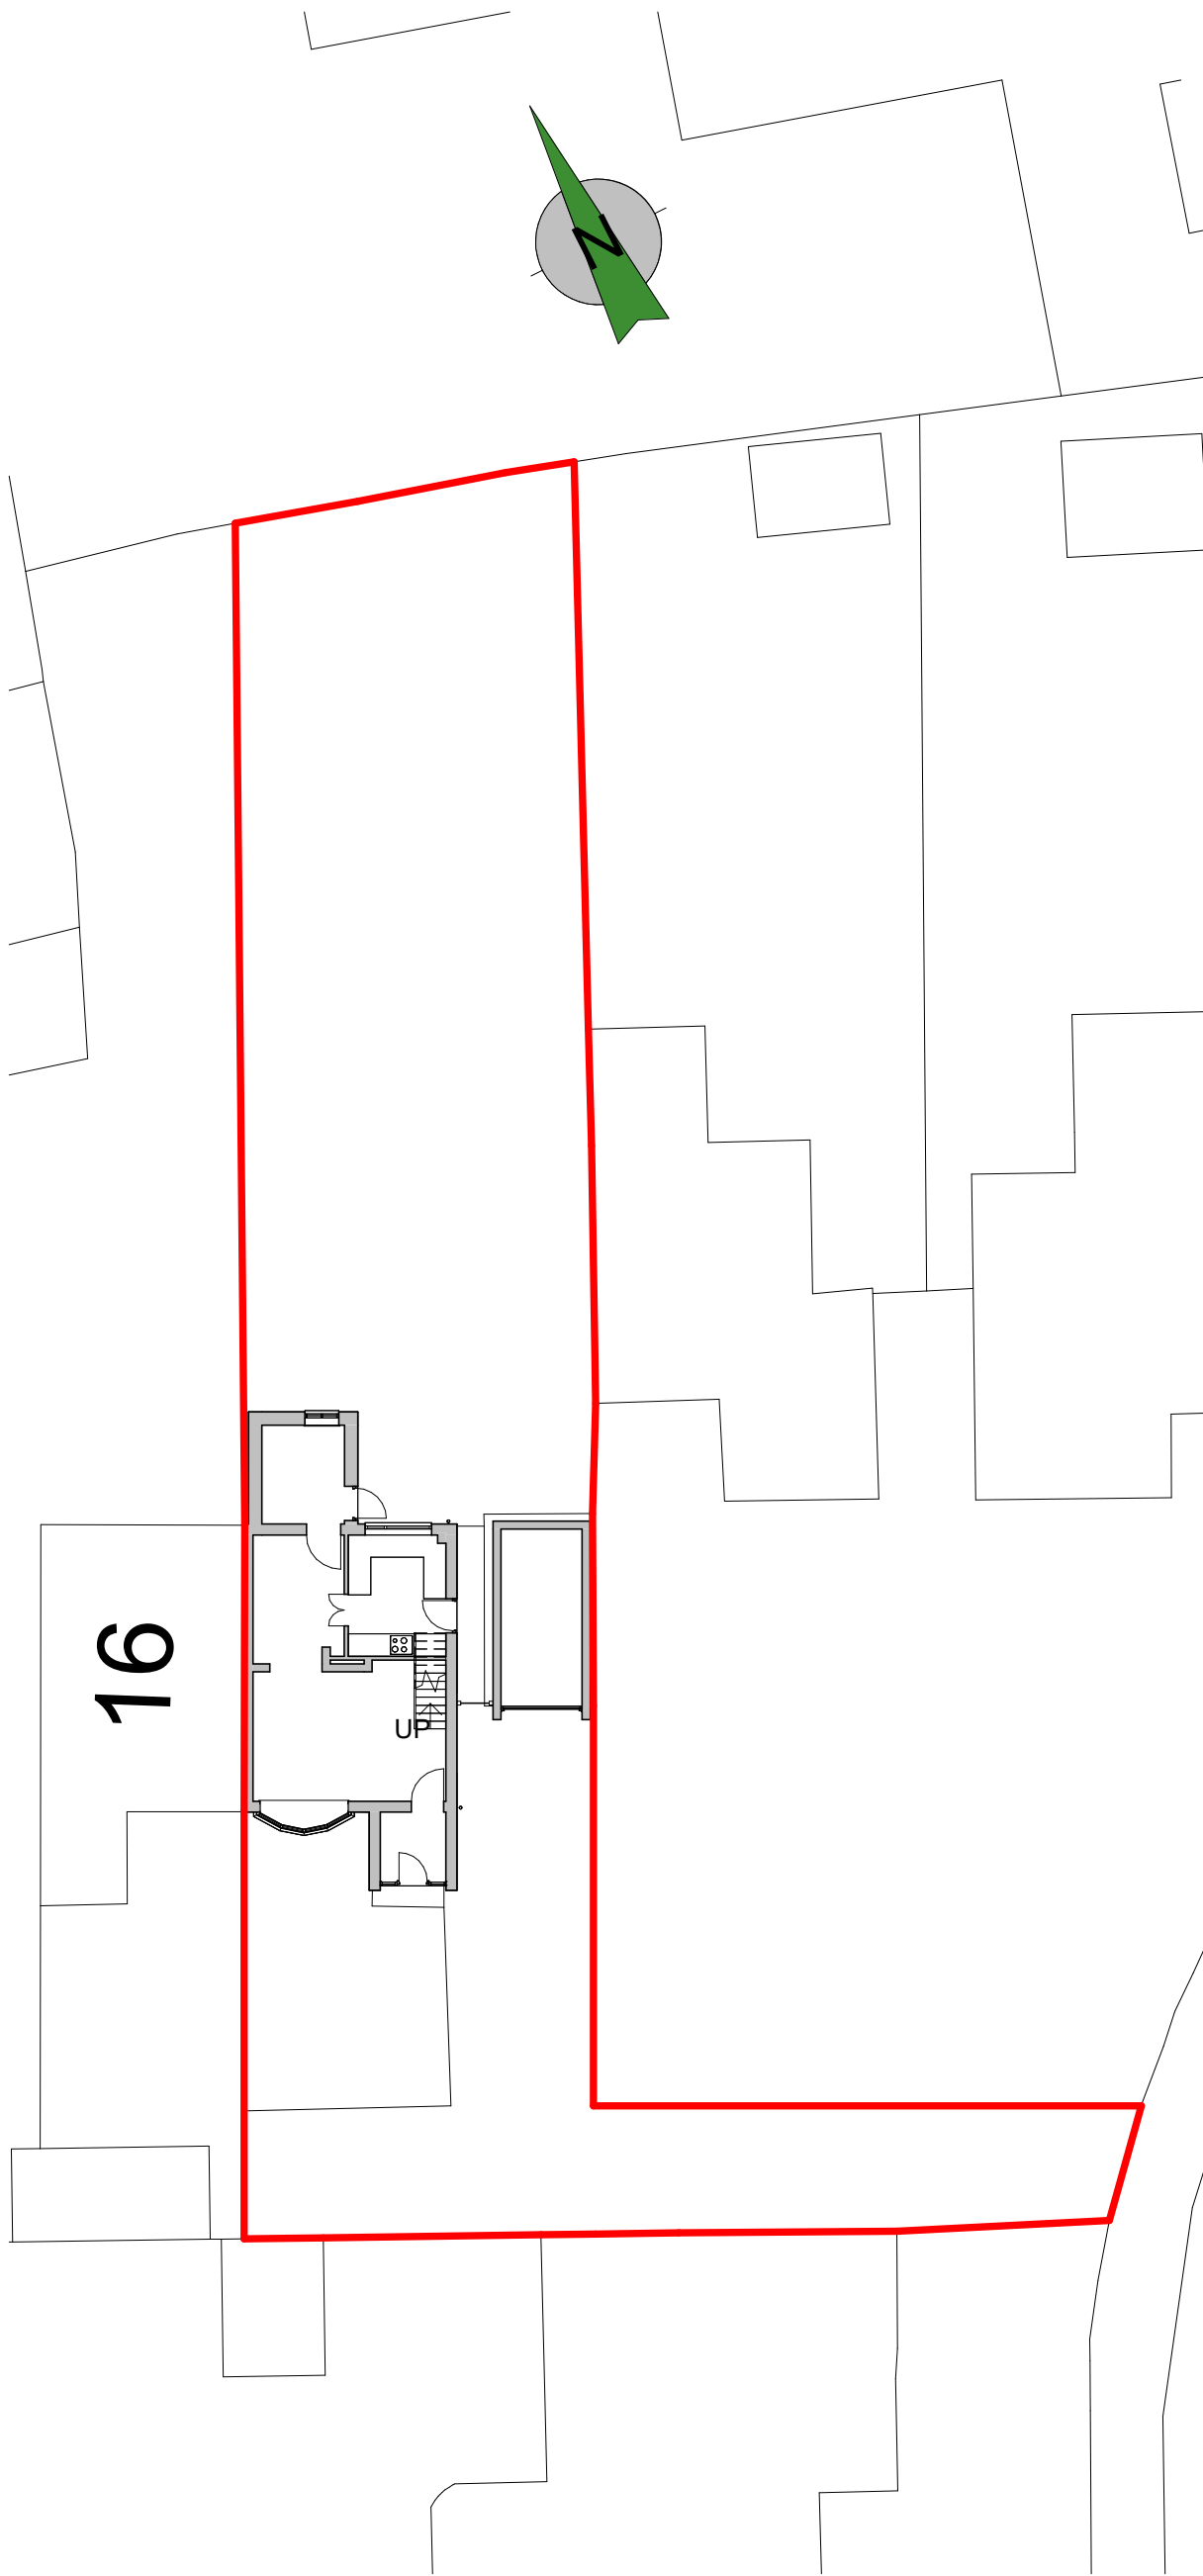

Location Plan
1:1250

 

Site Plan
1:200

 

Client Robins				HAYWARD 40 years 1986 - 2026 architects	
Project 17 Jersey Way Barwell LE9 8HR		Scale NA	Sheet A3		
Drawing Location & Block Plan		Date May 2026	Author MO	Checked by LW	Job No. 26/15 Drawing No. 05
THE COPYRIGHT OF THIS DRAWING IS VESTED IN HAYWARD ARCHITECTS LTD. REPRODUCTION IN ANY FORM, EITHER IN WHOLE OR IN PART IS FORBIDDEN WITHOUT THE PRIOR WRITTEN PERMISSION OF THE COPYRIGHT HOLDER. DO NOT SCALE FROM DRAWING AND ONLY FIGURED DIMENSIONS ARE TO BE USED					Drawing Status Scheme

19 Station Road
Hinckley
Leicestershire
LE10 1AW

Tel: 01455 635 665
www.haywardarchitects.co.uk