



Front Elevation



Side Elevation

Extension does not sit more than 3m beyond rear wall.




Rear Elevation


Brickwork to match existing.




Side Elevation

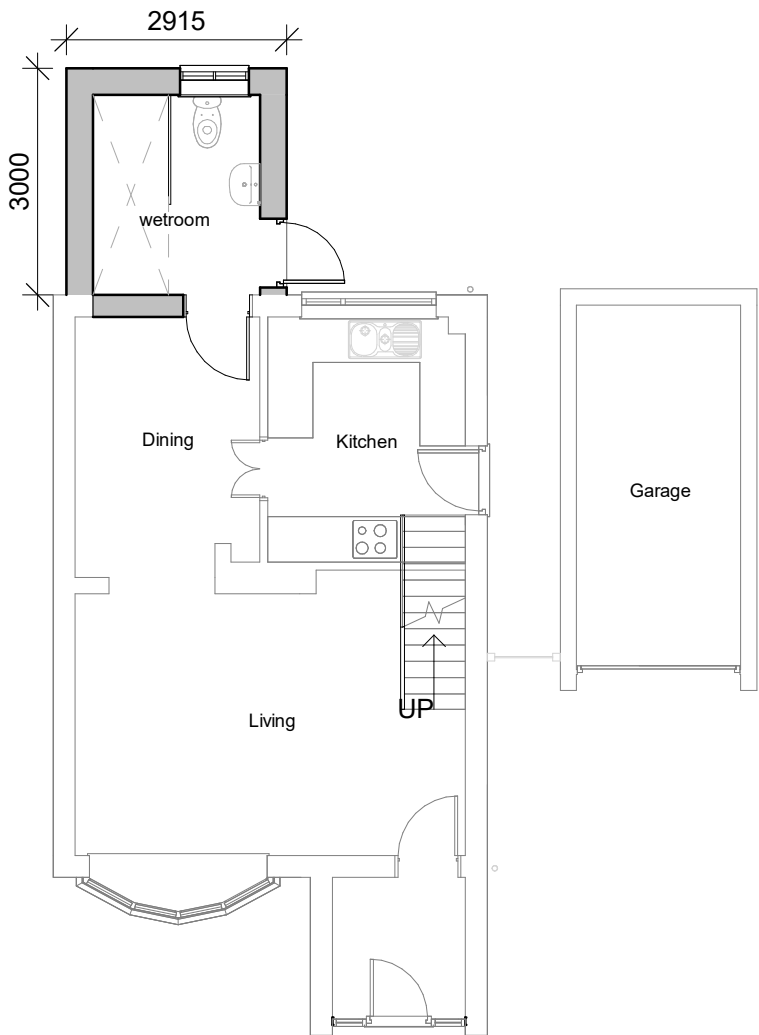

Ground Floor Plan

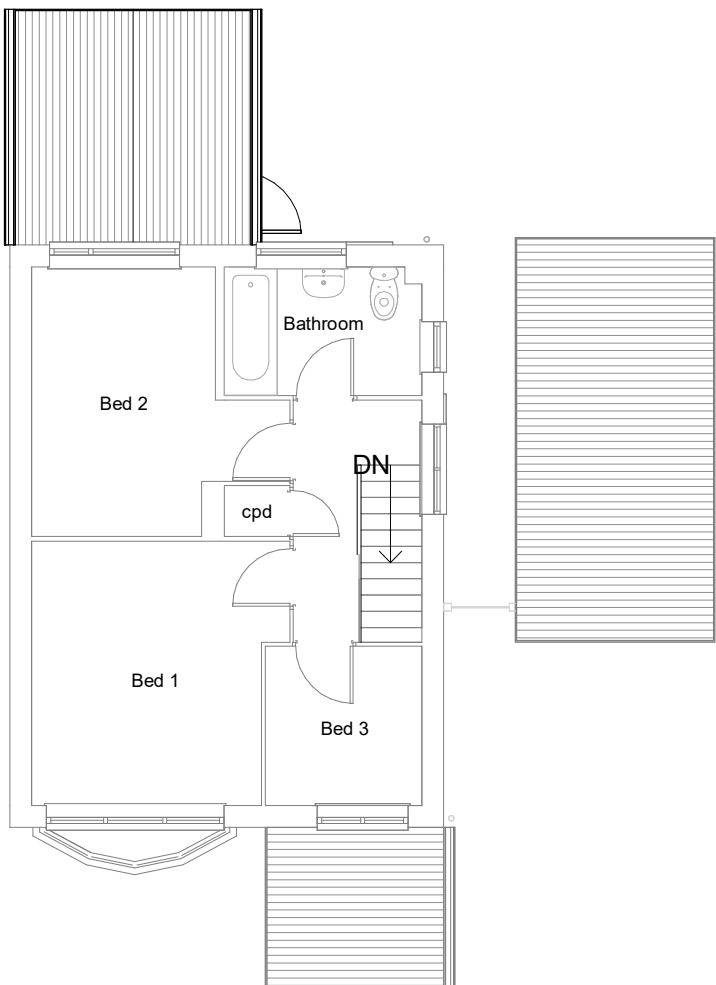

First Floor Plan

 

Client			
Robins			
Project 17 Jersey Way Barwell LE9 8HR	Scale 1:100	Sheet A3	Job No. 26/15
	Date April 2026		
Drawing Scheme 4	Author MO	Checked by LW	Drawing No. 04 A
THE COPYRIGHT OF THIS DRAWING IS VESTED IN HAYWARD ARCHITECTS LTD. REPRODUCTION IN ANY FORM, EITHER IN WHOLE OR IN PART IS FORBIDDEN WITHOUT THE PRIOR WRITTEN PERMISSION OF THE COPYRIGHT HOLDER. DO NOT SCALE FROM DRAWING AND ONLY FIGURED DIMENSIONS ARE TO BE USED			

HAYWARD
40 years
1986 - 2026
architects

19 Station Road
Hinckley
Leicestershire
LE10 1AW

Tel: 01455 635 665
www.haywardarchitects.co.uk