


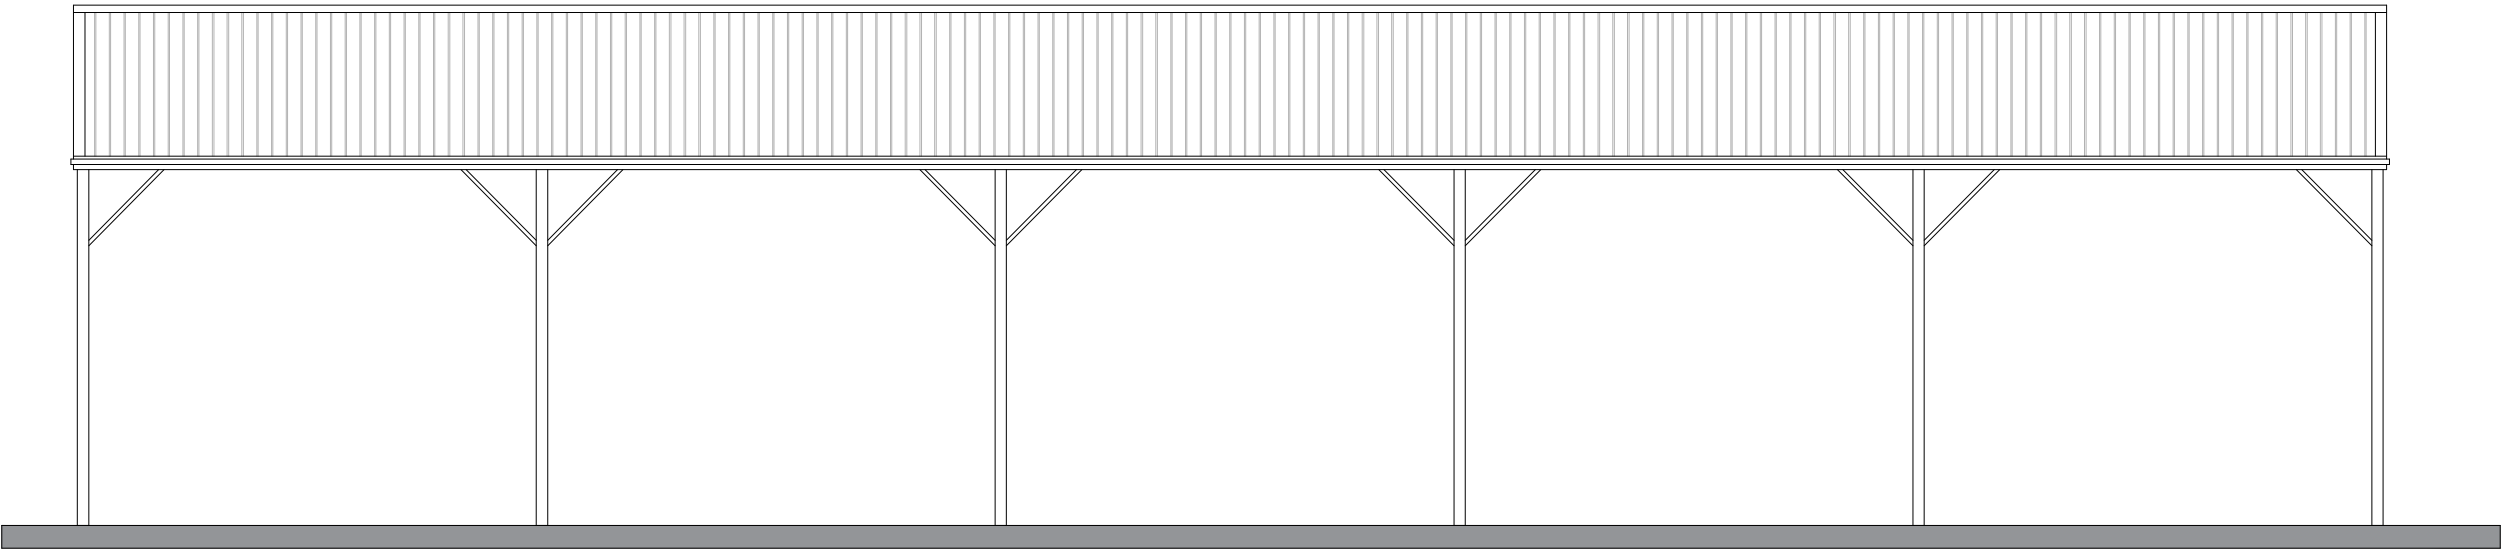


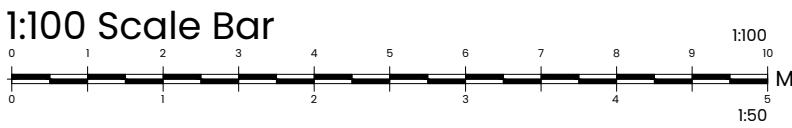


1:100 Front Elevation

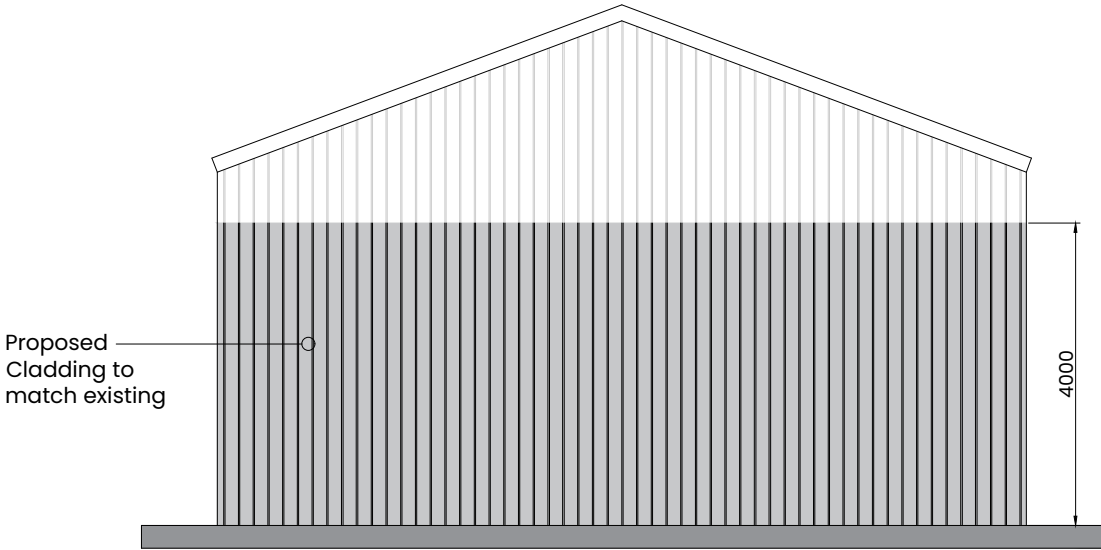

1:100 Side Elevation

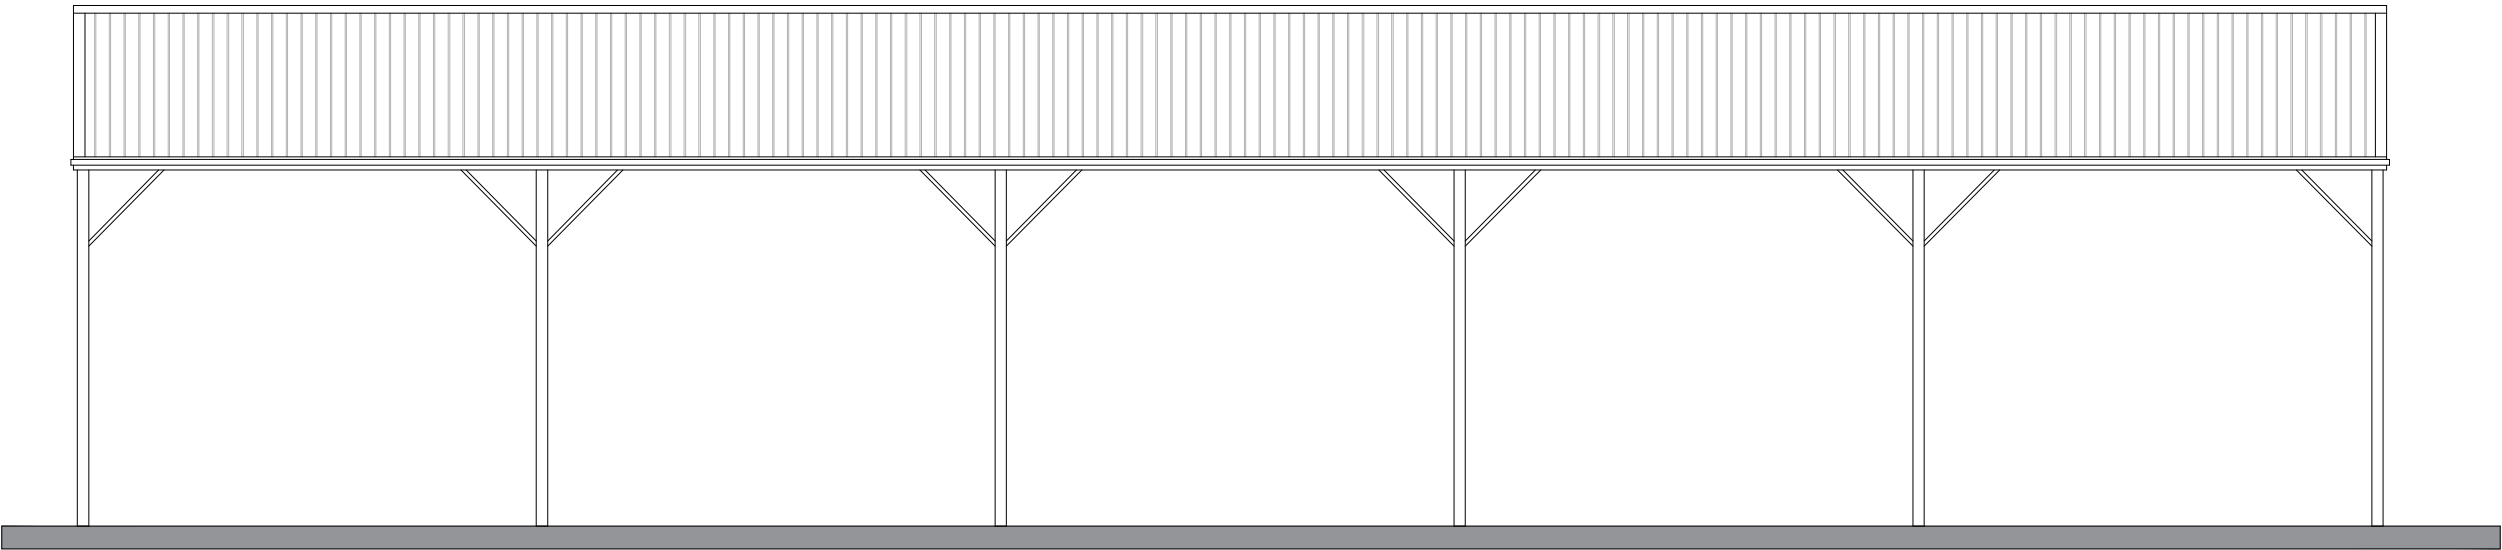


1:100 Rear Elevation

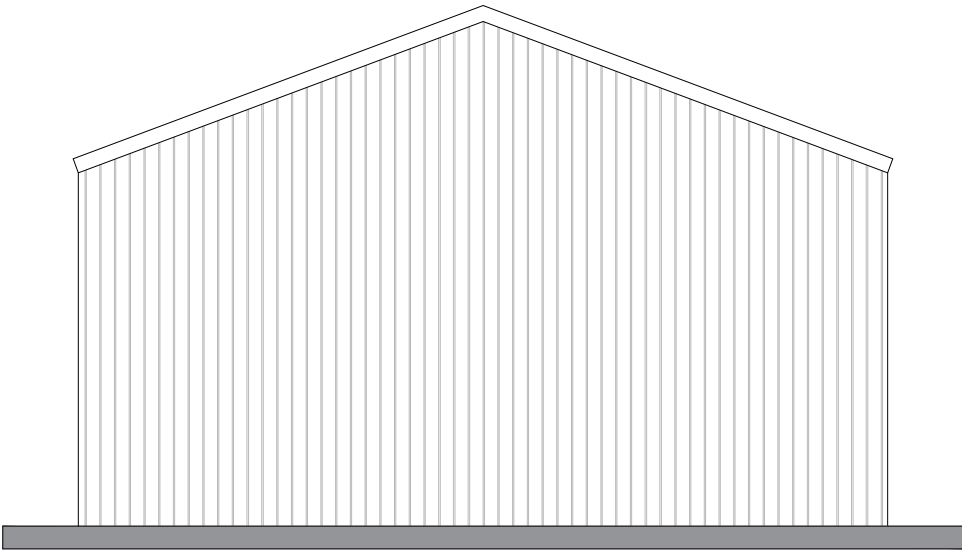

1:100 Side Elevation



1:100 Ground Floor Plan

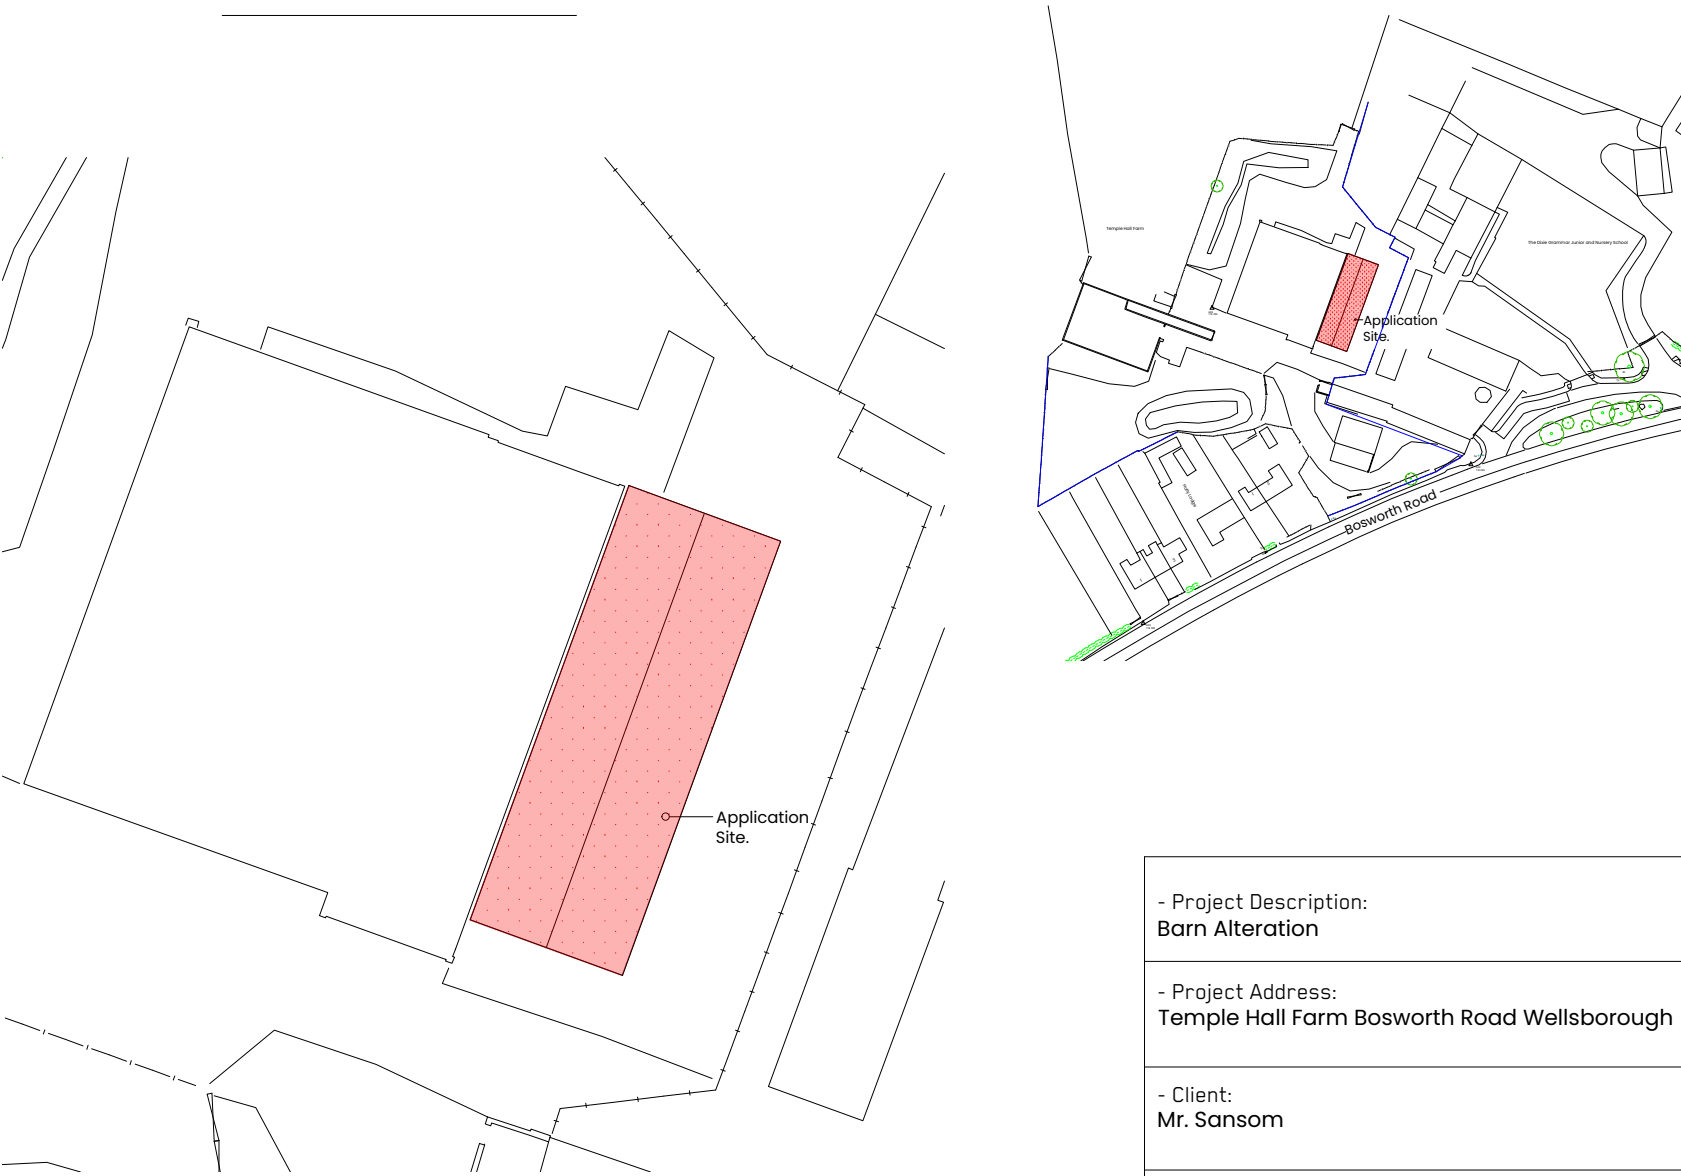

- Project Description: Barn Alteration	
- Project Address: Temple Hall Farm Bosworth Road Wellsborough	
- Client: Mr. Sansom	
- Drawing Name: Planning Drawing 01	
- Drawn By: n/a	- Scale: 1:100 @ A2
- Date: March 2023	- Project Number: 102-MS-PL-01