



Drawings are for L.A. approval only and do not constitute construction drawings.
All dimensions to be checked on site before works commence. Agent to be advised of any discrepancies.

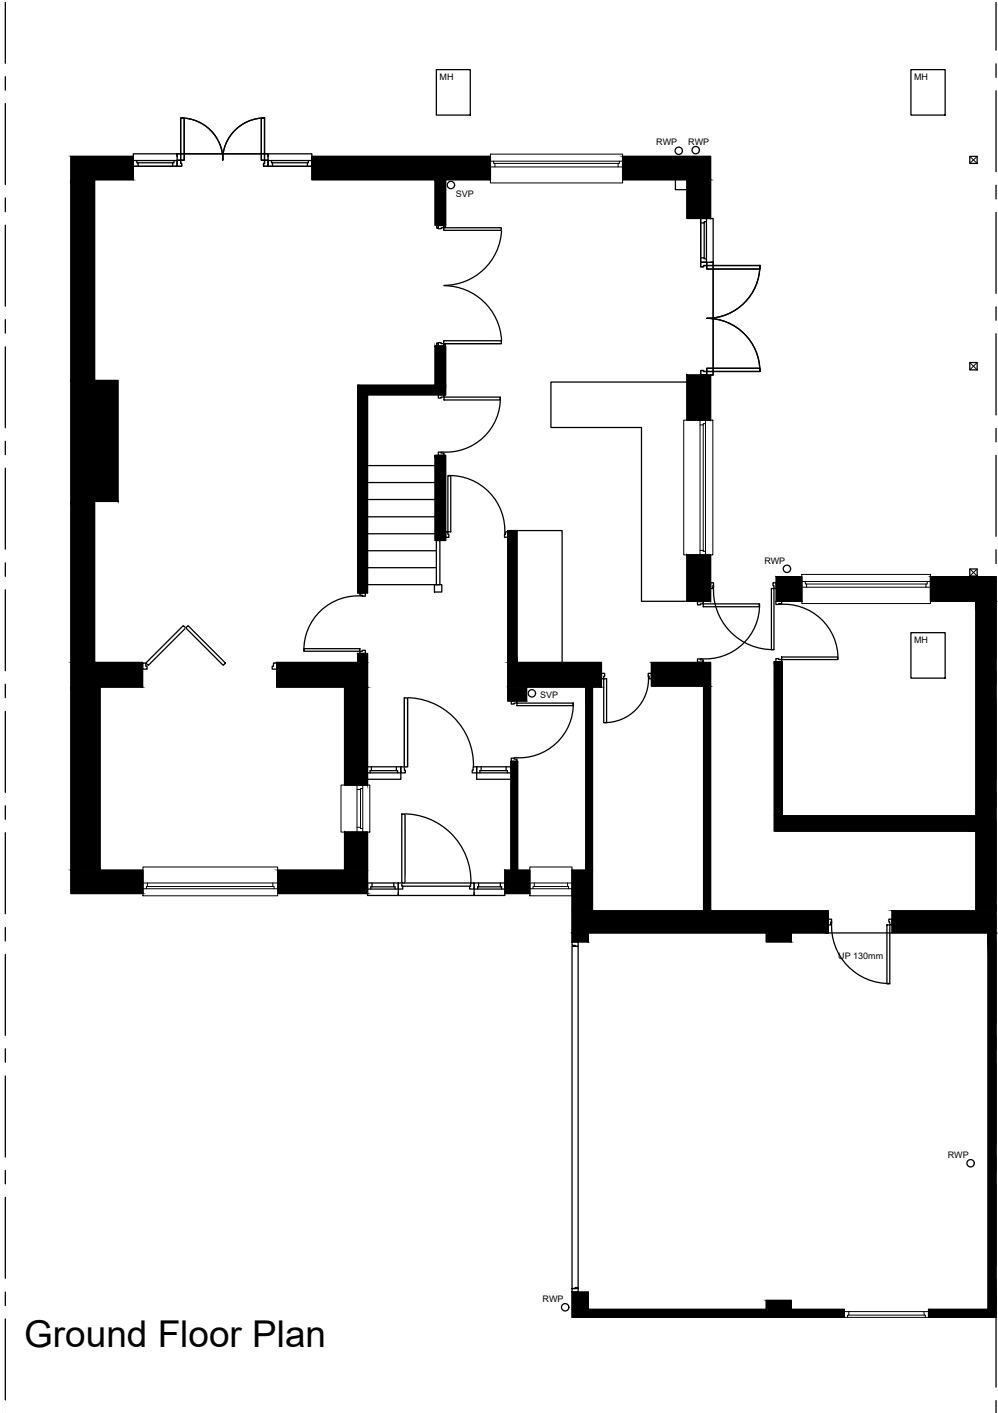


Ground Floor Plan

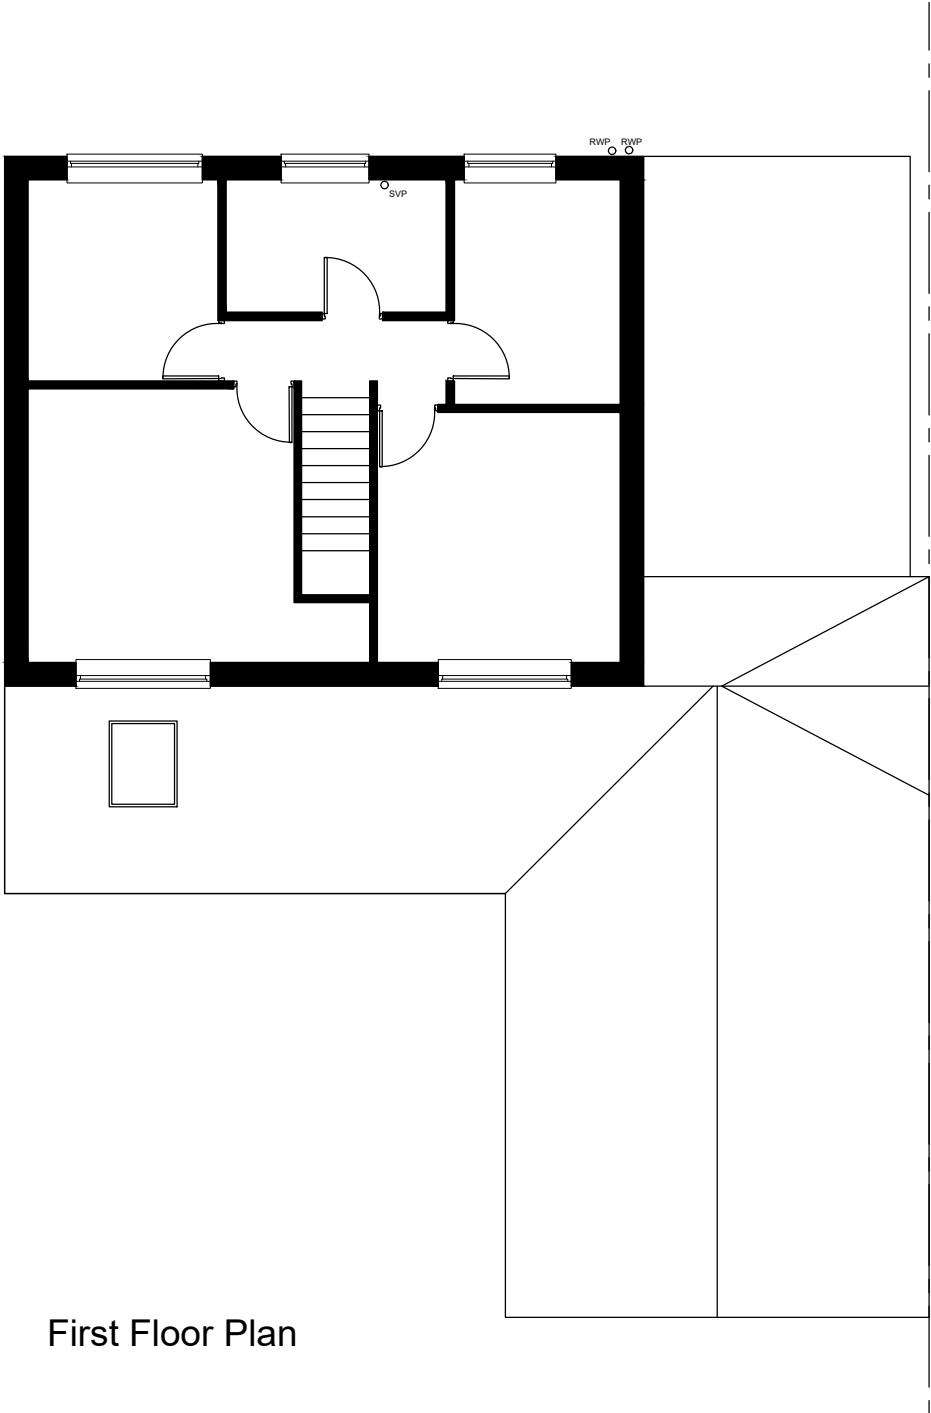

First Floor Plan

Existing Plans

 

Drawing Status:		EXISTING
Revision Notes:		Rev.A - 22.10.2024 - Kitchen layout added.
Client:		Mr & Mrs Stokes
Project:		21 Manor Close, Burbage. LE10 2NL
Drawing Title:		Existing Plans
Drawing Number:	Revision:	Stokes-001A
Scale:	Date:	1:100@A3October 2024
Drawn By:	Checked By:	IgbIgb