



Drawings are for L.A. approval only and do not constitute construction drawings.
All dimensions to be checked on site before works commence. Agent to be advised of any discrepancies.

Drawings to be read in accordance with Structural Engineering Report.

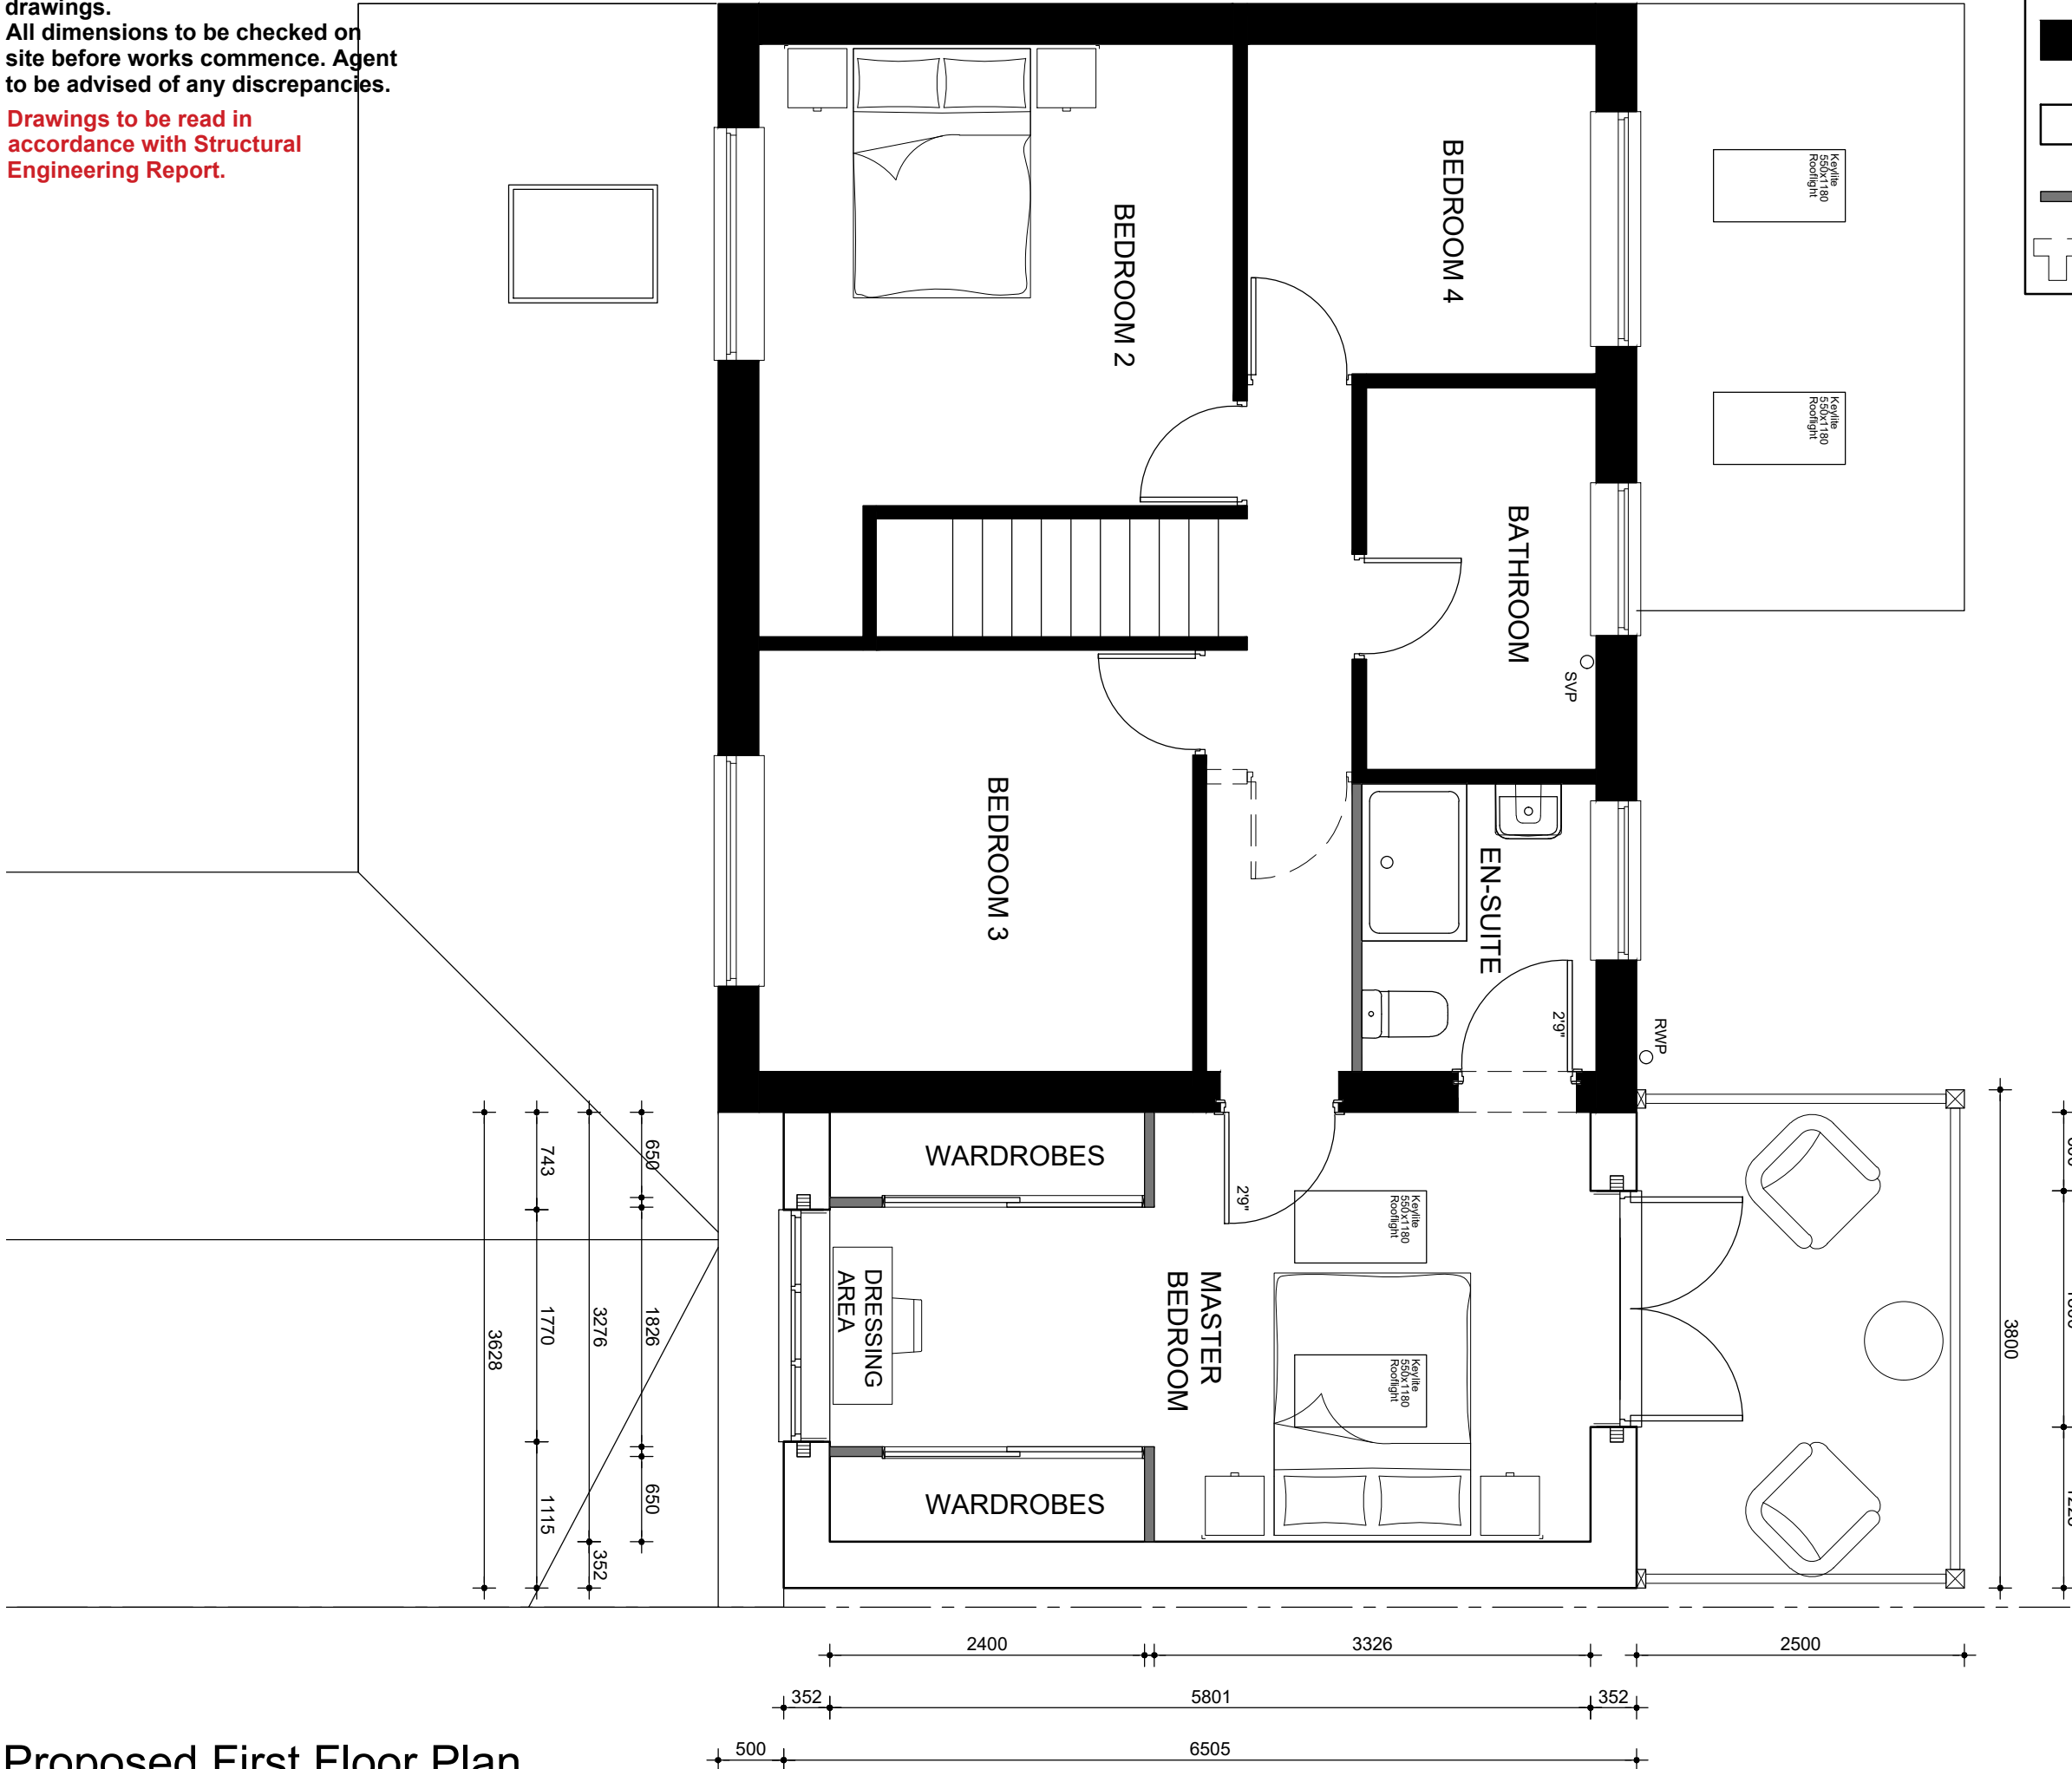

Proposed First Floor Plan

 

FOOTPRINT
ARCHITECTURAL DESIGN

Drawing Status:	
PLANNING	
Revision Notes: Rev.A - 21.01.2025 - Internal amendments as discussed with client. Rev.B - 06.03.2025 - Drawings prepared for Planning Submission.	
Client: Mr & Mrs Stokes	
Project: 21 Manor Close, Burbage. LE10 2NL	
Drawing Title: Proposed First Floor Plan	
Drawing Number: Stokes-013	Revision: B
Scale: 1:50@A3	Date: October 2024
Drawn By: lgb	Checked By: lgb