

Please Note:

- This drawing may be printed and scaled FOR PLANNING PURPOSES.
- All dimensions to be CHECKED ON SITE and any DISCREPANCY reported to Design Three Sixty.
- The site boundary shown is the best assumed from available data & does NOT represent legal ownership.
- All dimensions in mm unless otherwise stated.




Front Elevation




Rear Elevation




Side Elevation

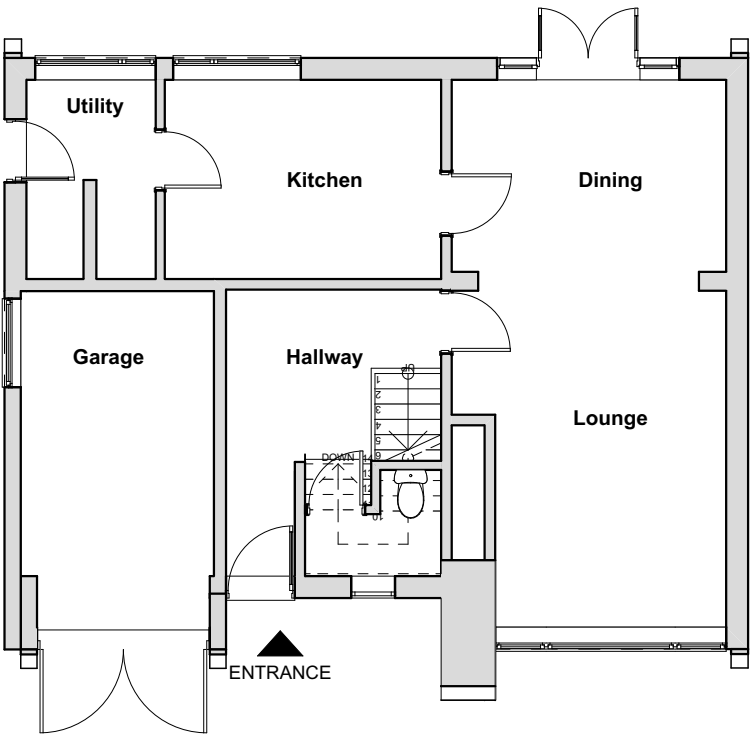


Ground Floor

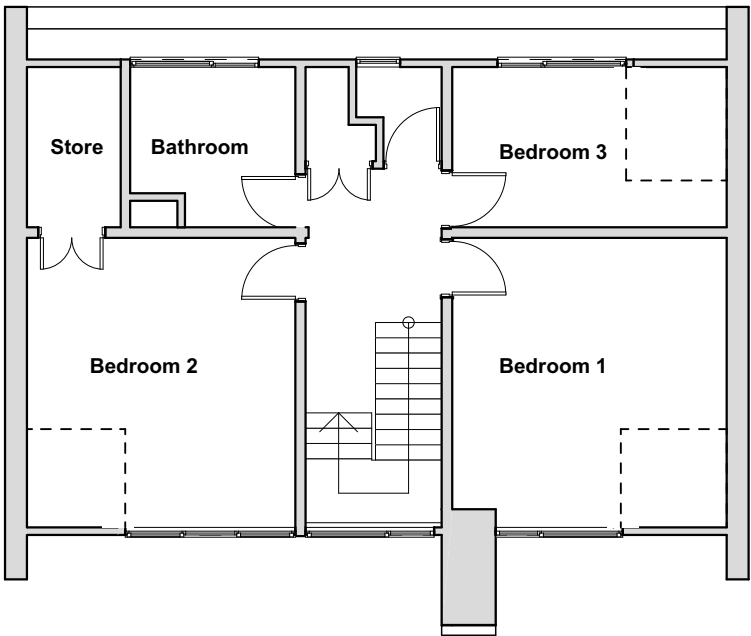

First Floor

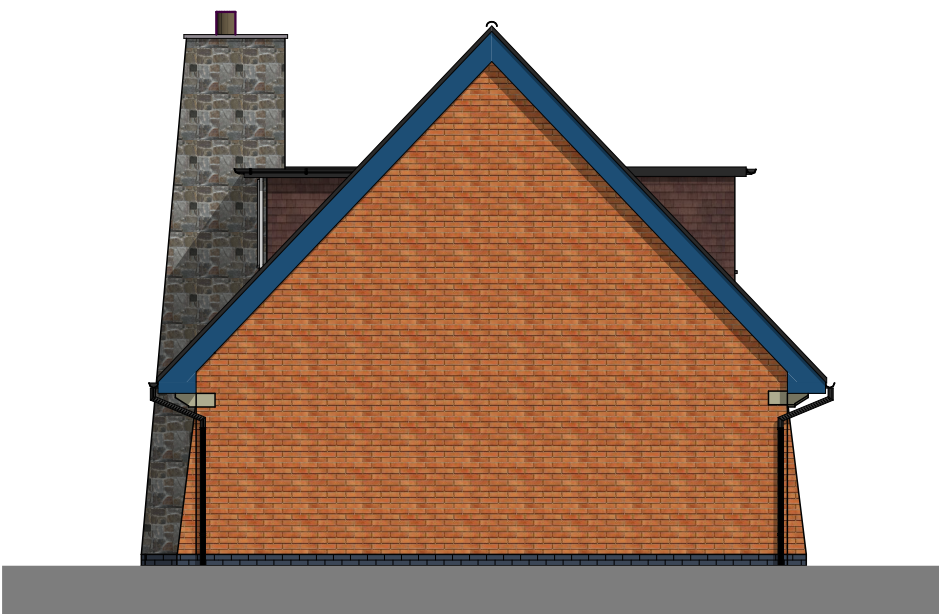

Side Elevation

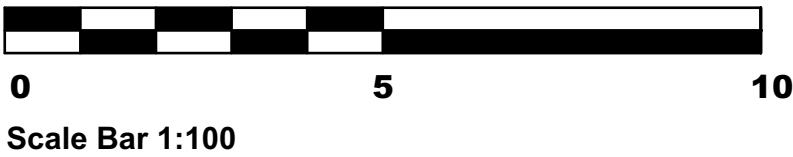

Revisions.

DESIGN THREE SIXTY

E: info@designthreesixty.co.uk
T: +44 (0) 7904 224864
W: www.designthreesixty.co.uk

Project:
Proposed new porch, new double garage,
rear balcony, internal layout alterations & new cladding

Stone Ash
Main Street
Batchaston
LE9 9FF

Client:
Mr Simon Palmer

Drawing Title:
Existing Layout and Elevations

Drawing by: IG / KF	Checked by: IG / KF
Date: 20-02-2025	Scale: 1:100 @A2
Drawing Number: 199-01	Revision: A/B/C/D/E F/G/H/I/J/K