


1

SITE PLAN



Scale: 1:200

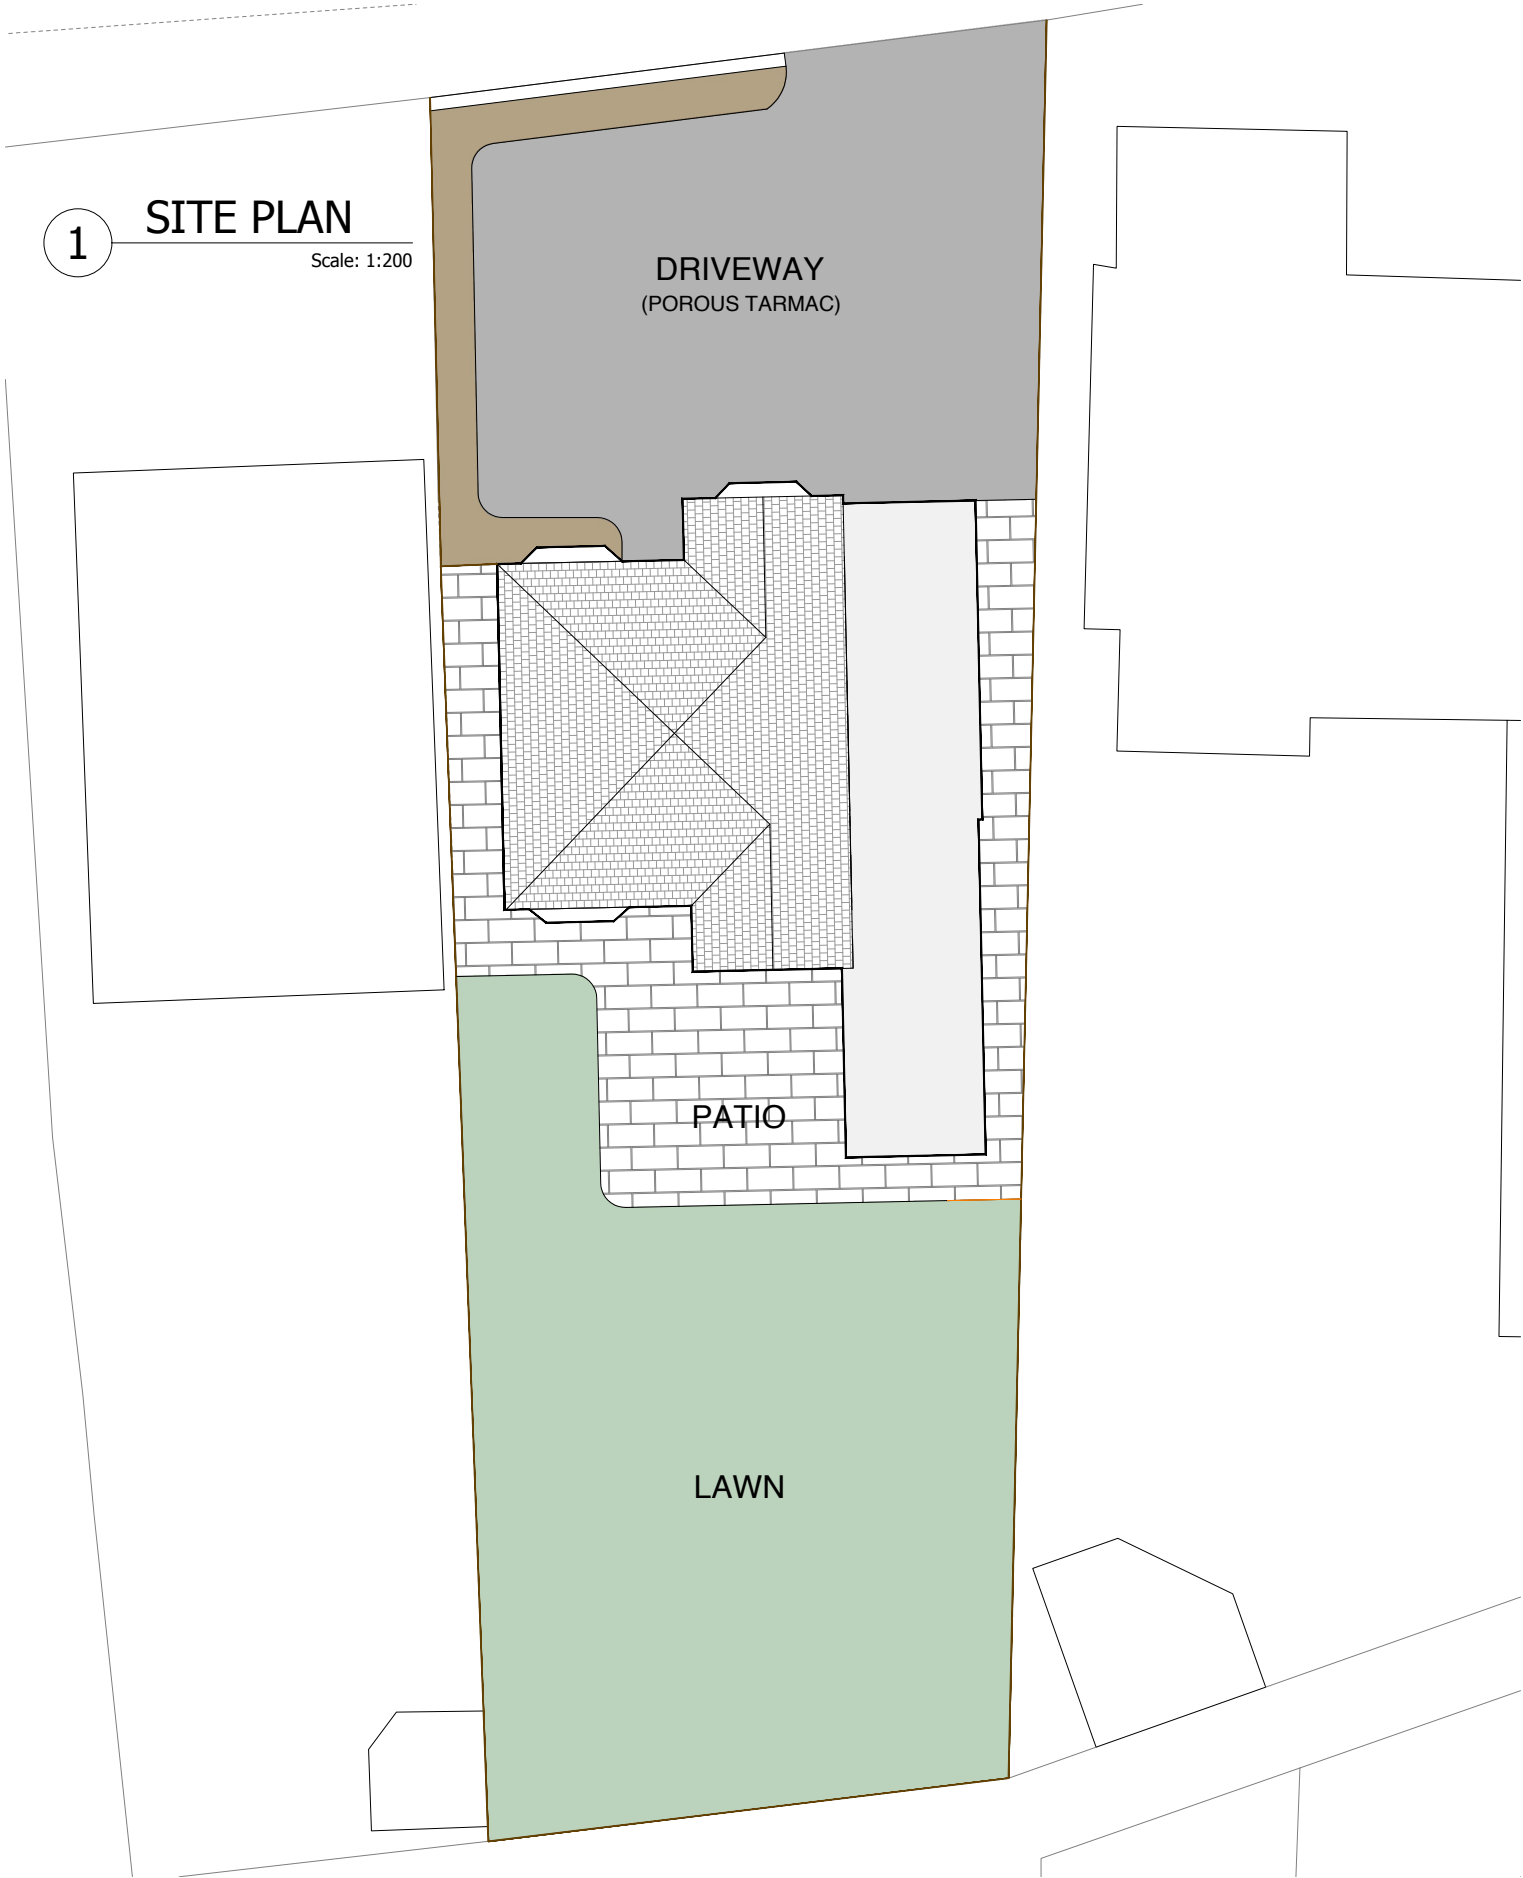

2

LOCATION PLAN

Scale: 1:1250

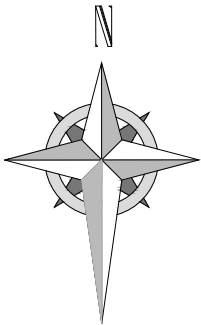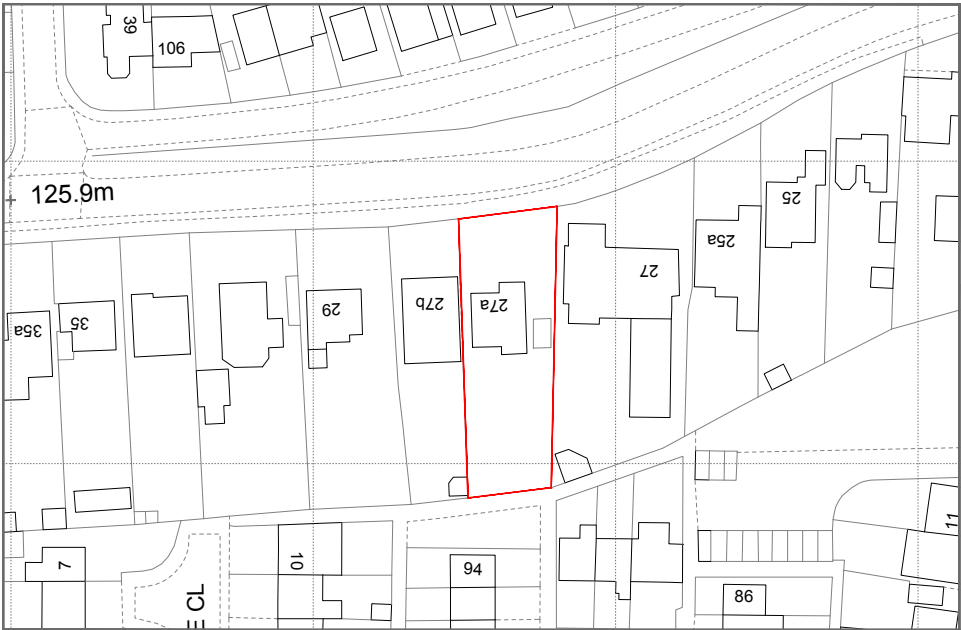

PROPOSED

CLIENT/SITE
LOUNT PROPERTY
27a BARTON ROAD, BARLESTONE

PROJECT TITLE
PROPOSED BUNGALOW RENOVATION

DRAWING TITLE
PROPOSED SITE PLAN & LOCATION PLAN

DRAWING NO.	DATE	DWG BY
2307-EXT102-P03	10/08/2023	JD
REV	DESCRIPTION	DATE
A		
B		
C		
D		
E		
SCALE	PAPER SIZE	REV
AS/DWG	A3	-



TUK RURAL
PRAGMATIC ARCHITECTURAL CONSULTANTS

T: 01332 660057
E: info@tukrural.co.uk W: www.tukrural.co.uk

All dimensions and levels to be checked on site by main contractor prior to works commencing. Drawings for planning purposes only, do not scale for construction.

Drawing to be read in conjunction with all relevant consultant and/or specialist drawings and documentation. Please notify any discrepancies to TUK Rural Ltd

ALL WORKS TO BE UNDERTAKEN IN ACCORDANCE WITH
CDM REGULATIONS 2015

THIS DRAWING IS THE PROPERTY OF TUK RURAL LTD NO DISCLOSURE, REPRODUCTION OR USE OF ANY PART OF THIS DRAWING MAY BE MADE WITHOUT PRIOR WRITTEN PERMISSION OBTAINED FROM TUK RURAL LTD

TUK Rural LTD Reg: 10706216 England & Wales

Affiliate Member of the Royal Institute of British Architects
Chartered Member of the Royal Institute of Chartered Surveyors