


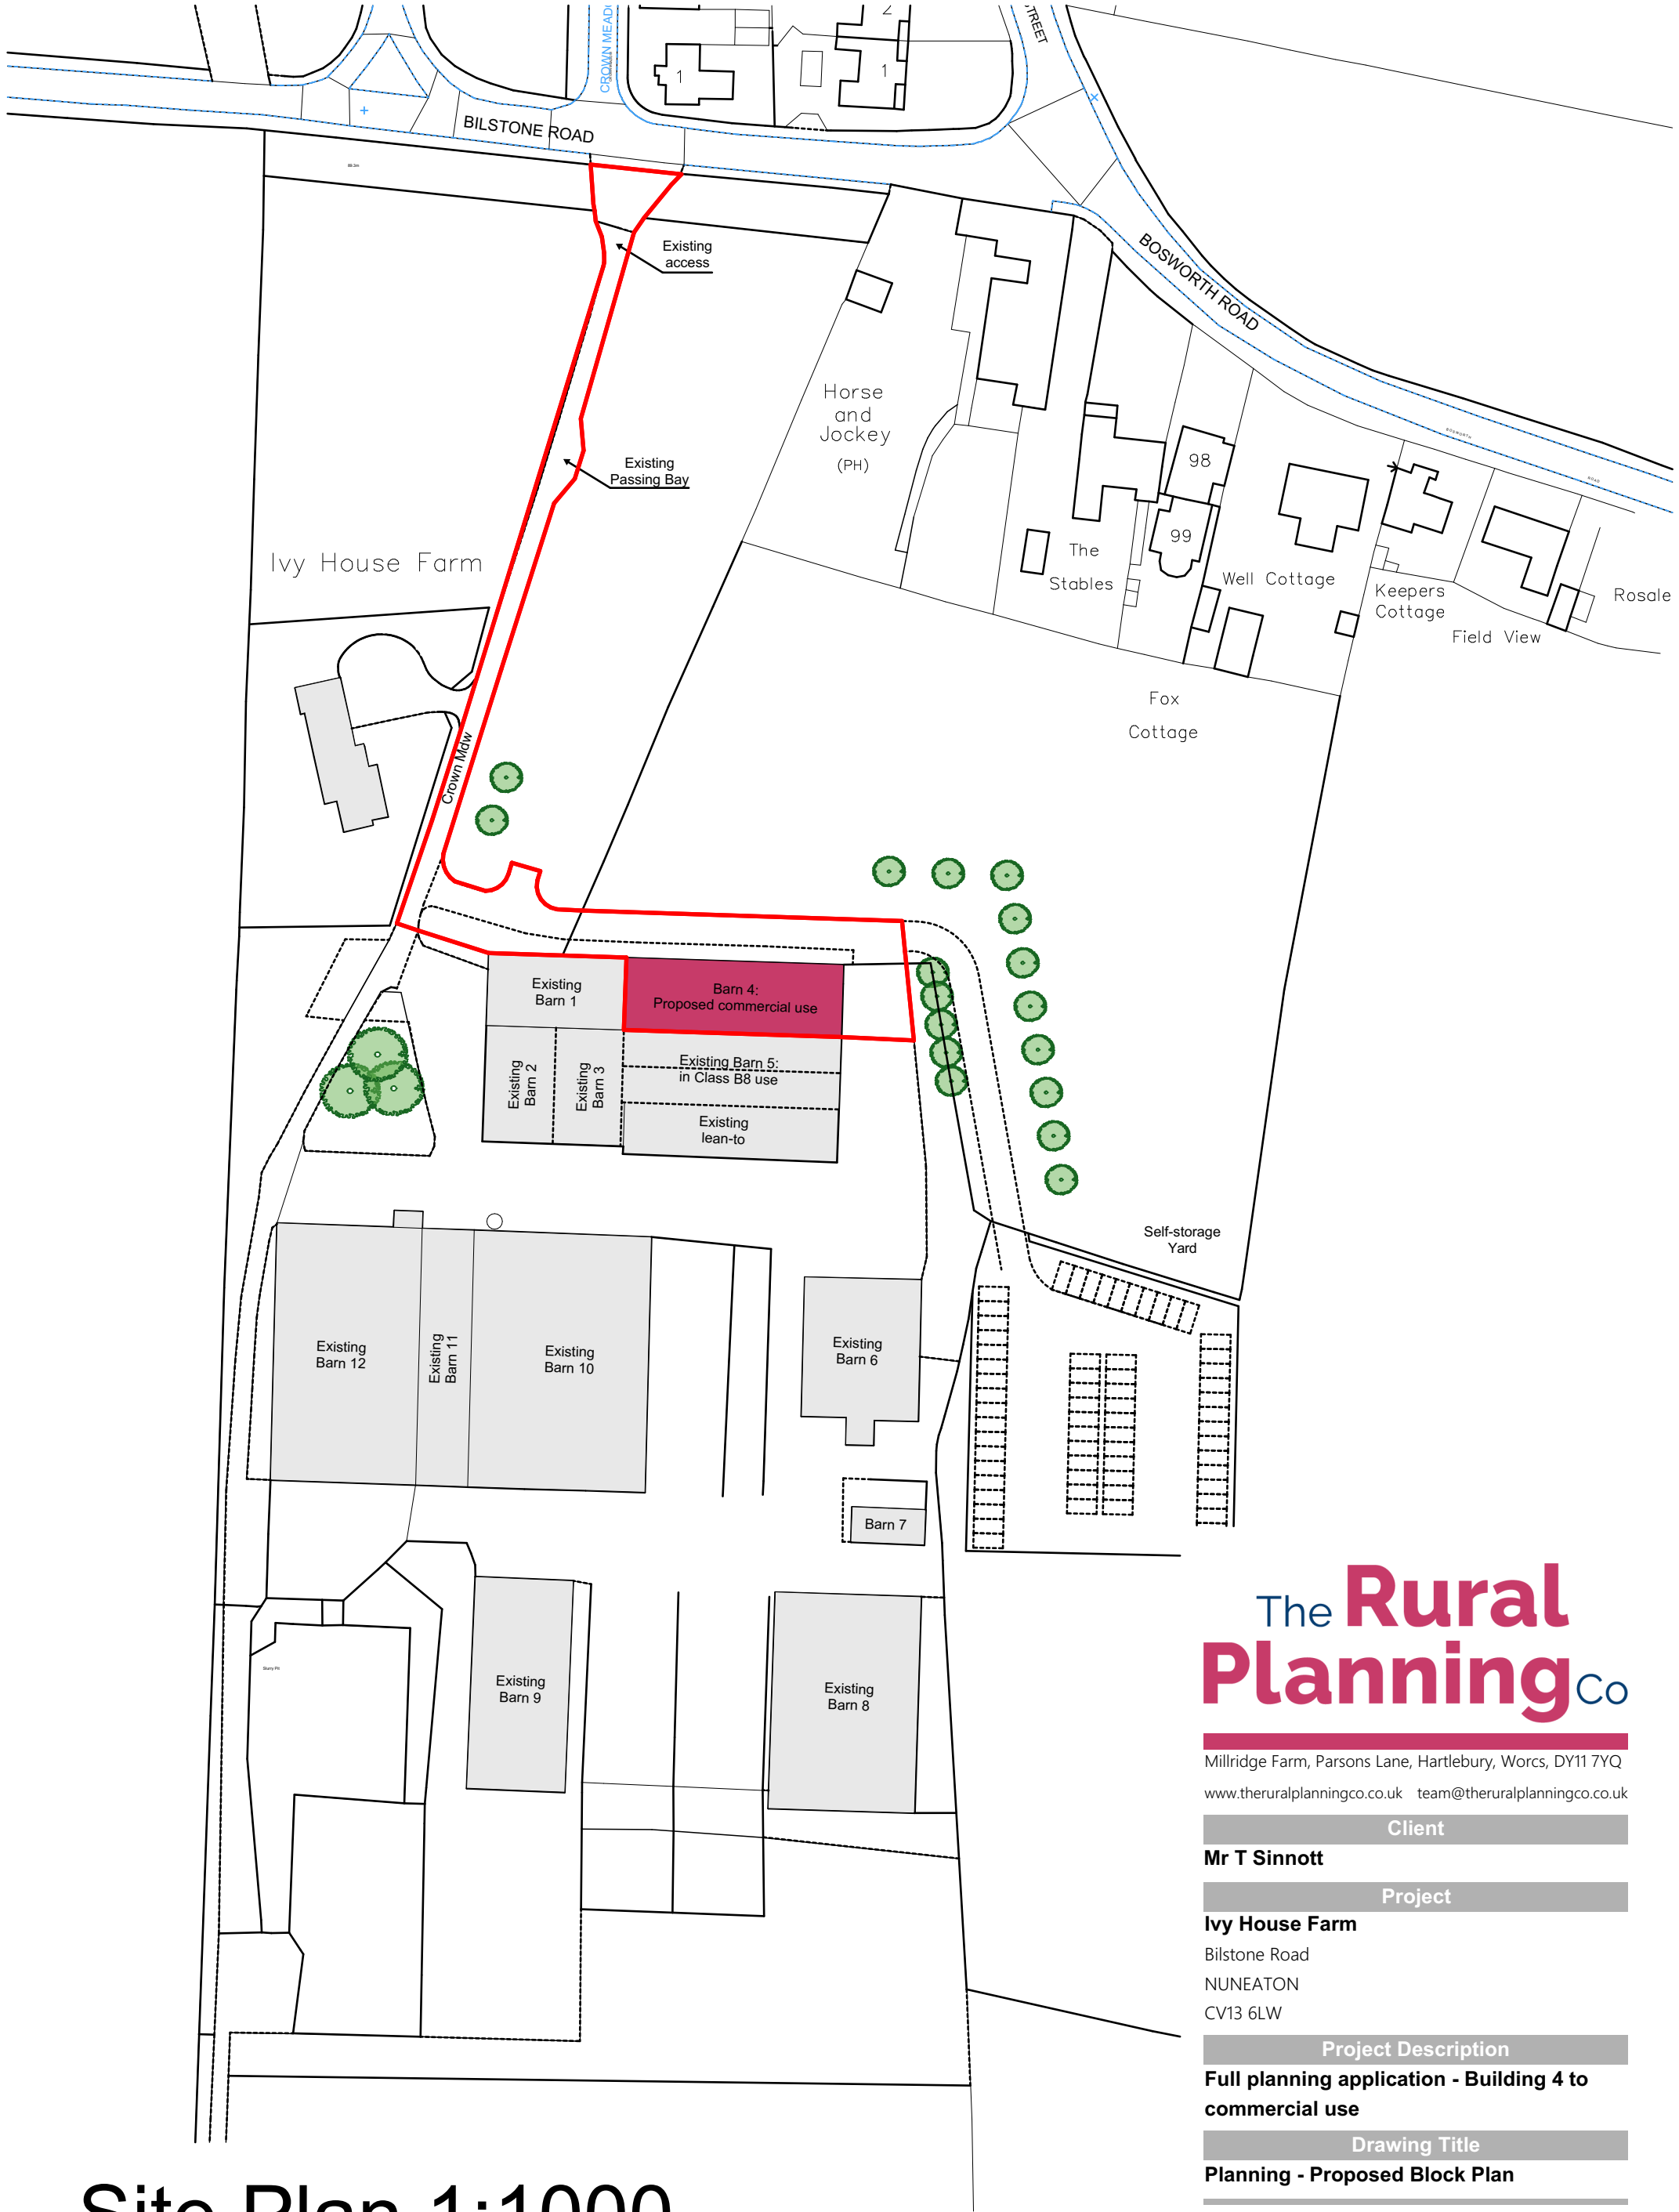

Site Plan 1:1000

The Rural Planning Co

Millridge Farm, Parsons Lane, Hartlebury, Worcs, DY11 7YQ
www.theruralplanningco.co.uk team@theruralplanningco.co.uk

Client

Mr T Sinnott

Project

Ivy House Farm

Bilstone Road
NUNEATON
CV13 6LW

Project Description

Full planning application - Building 4 to commercial use

Drawing Title

Planning - Proposed Block Plan

Drawn by: NA Checked by: AK
Date: August 2023 Date: August 2023

Layout ID Drawing Scale Revision
J008458-11 1:200, 1:1000 @ A3 Portrait