


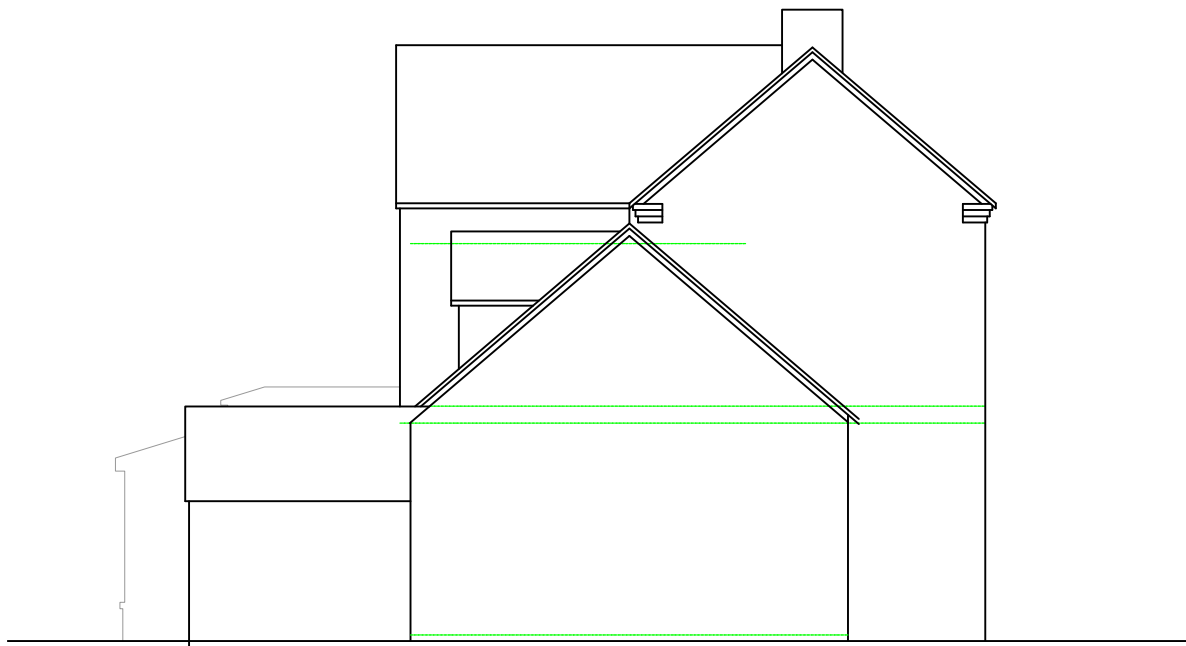


Existing Side Elevation East
Scale 1/100




Existing Side Elevation West
Scale 1/100



Existing Rear Elevation North
Scale 1/100




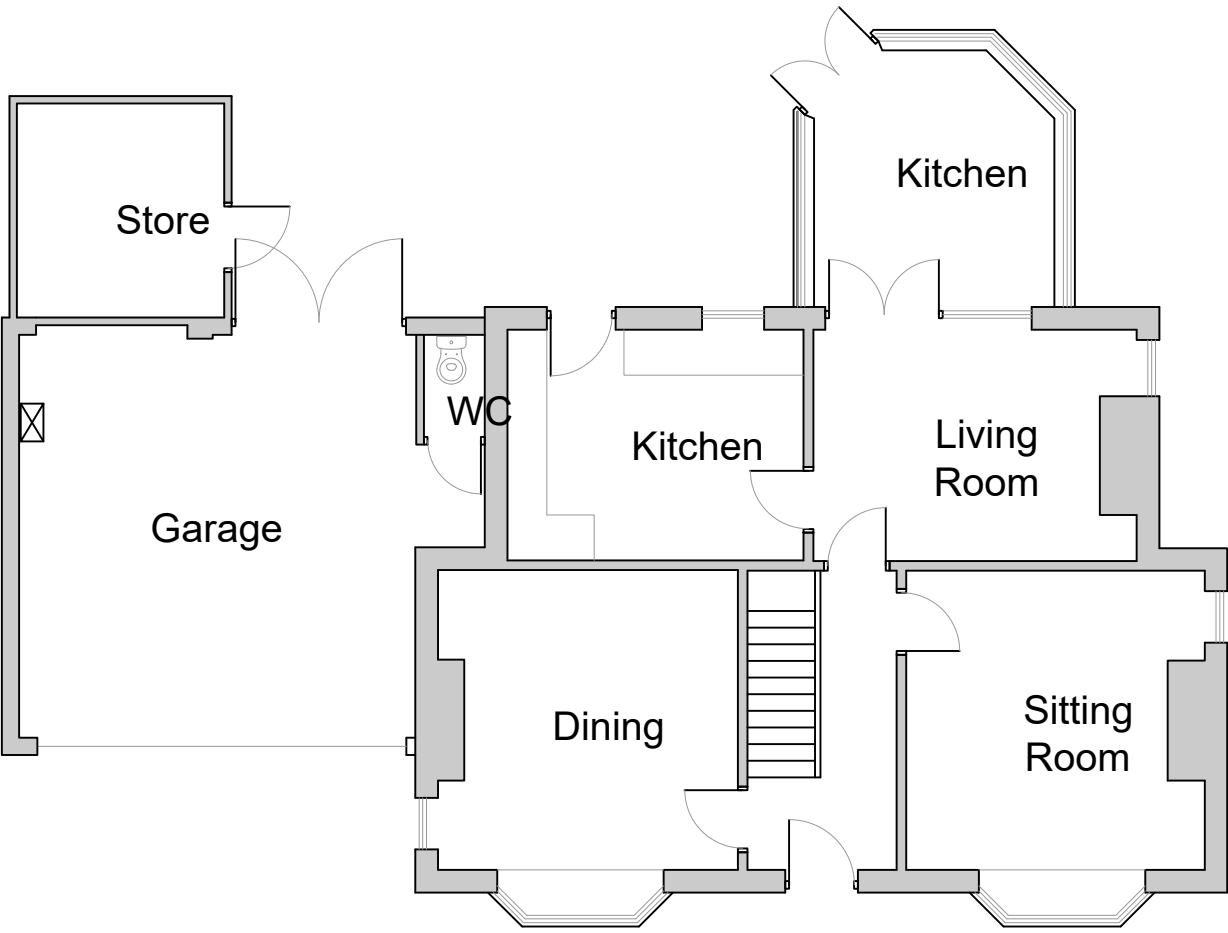


Existing Ground Floor Plan
Scale 1/100

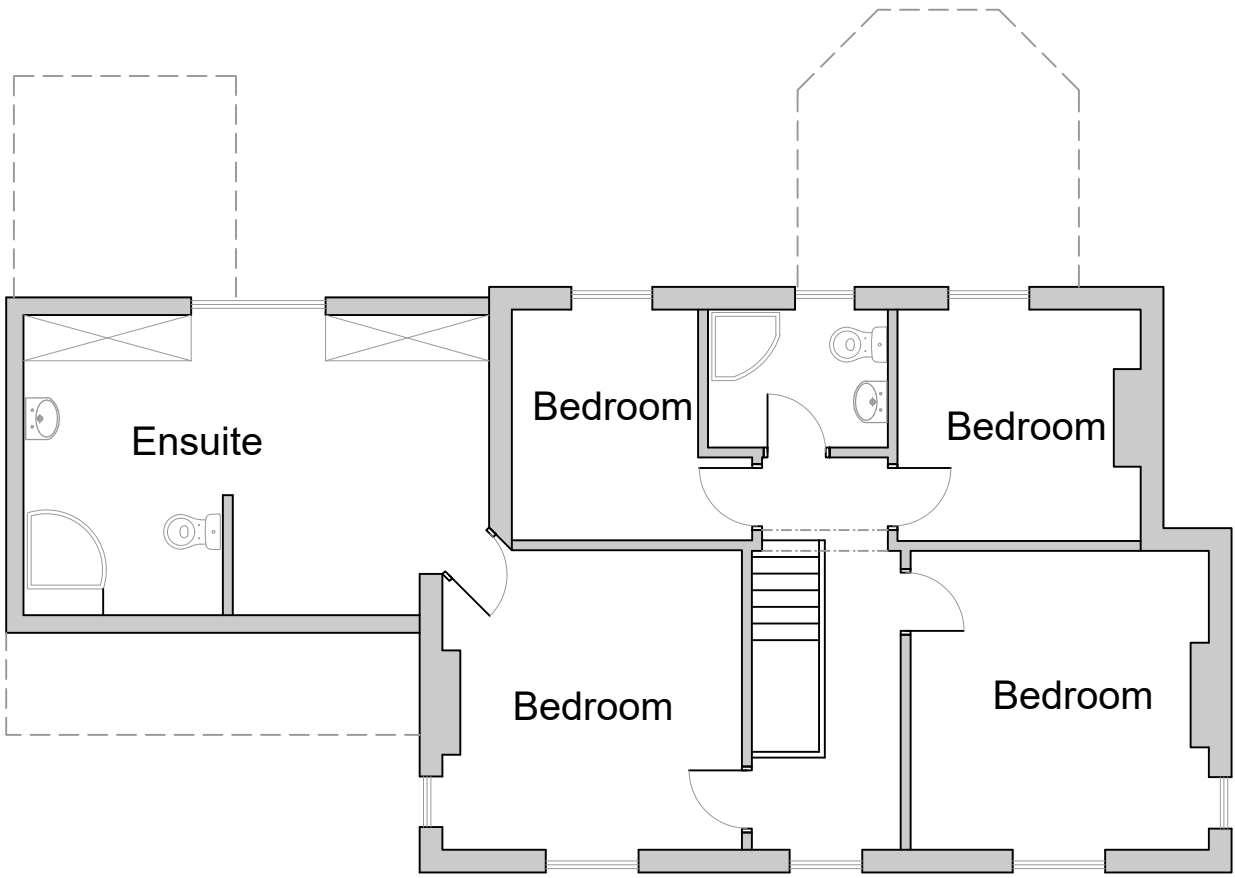

Existing First Floor Plan
Scale 1/100

Peter Goddard Maple Cottage 195, Main Street Thornton Leics LE67 1 AH 01530 230071	This drawing has been prepared with outline measurements No warrant as to the precision of this drawing is given nor should be inferred. Check all dimensions on site.	Revision Notes 1. 2/6/23 For client approval 2. 9/6/23 Planning Application	Project Description Two Storey & Single Storey Rear Extensions	Client Mr & Mrs Bates	Drawing Name Existing Plans & Elevations		
				Project Address 40, Station Road, Stoke Golding	Drawing No 1 of 4	Job No PG23-409	Date May 23
					Approx Scale 1/100	Revision 2	Drawn By

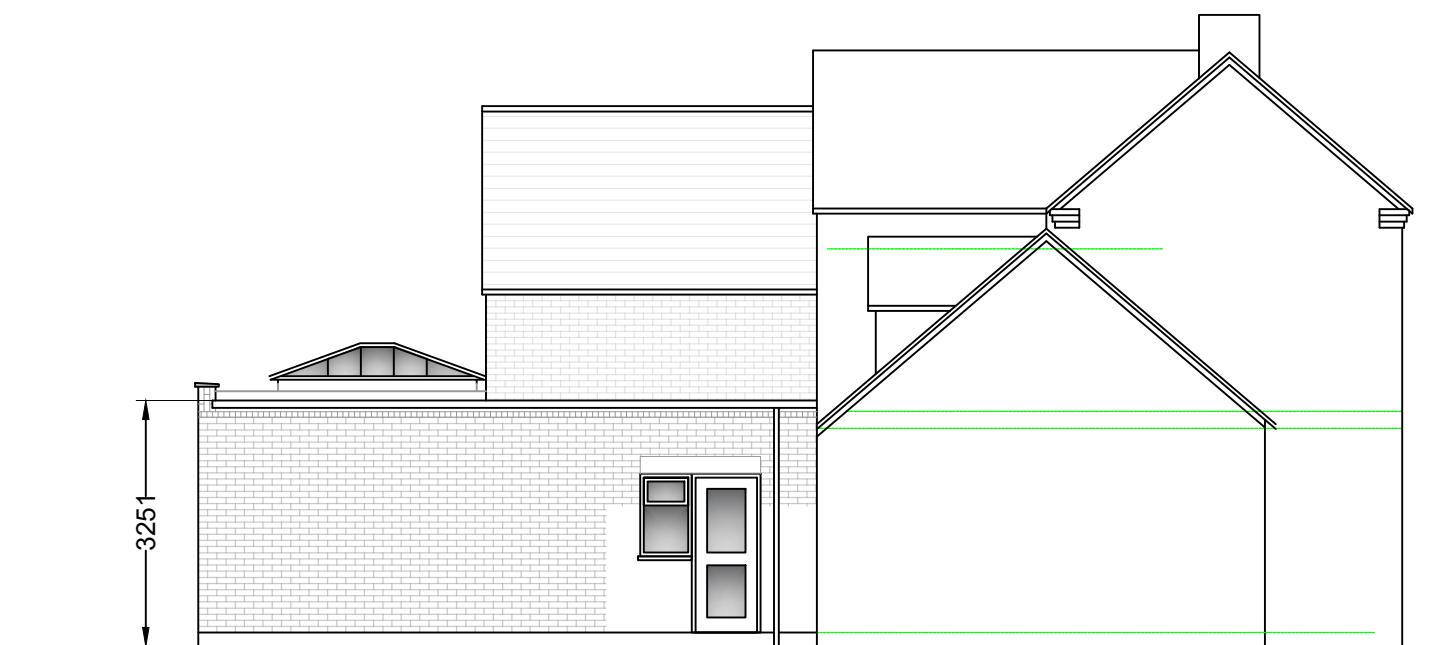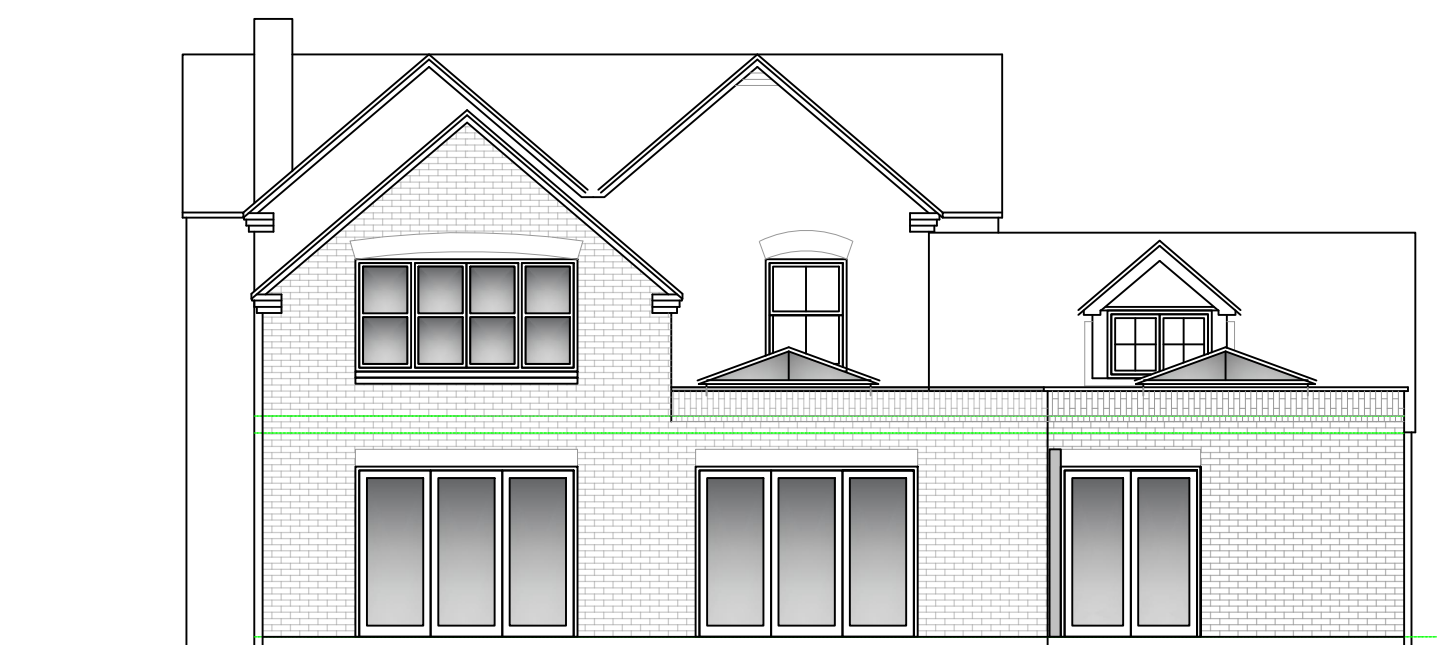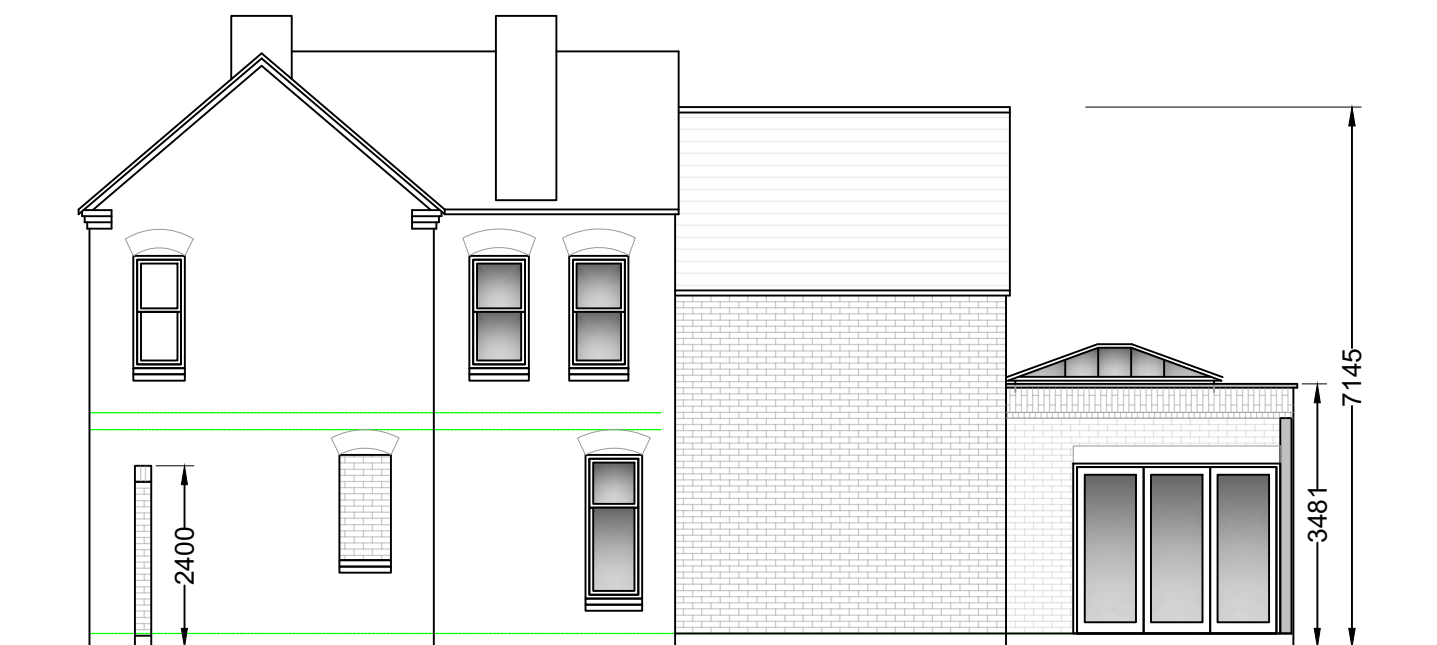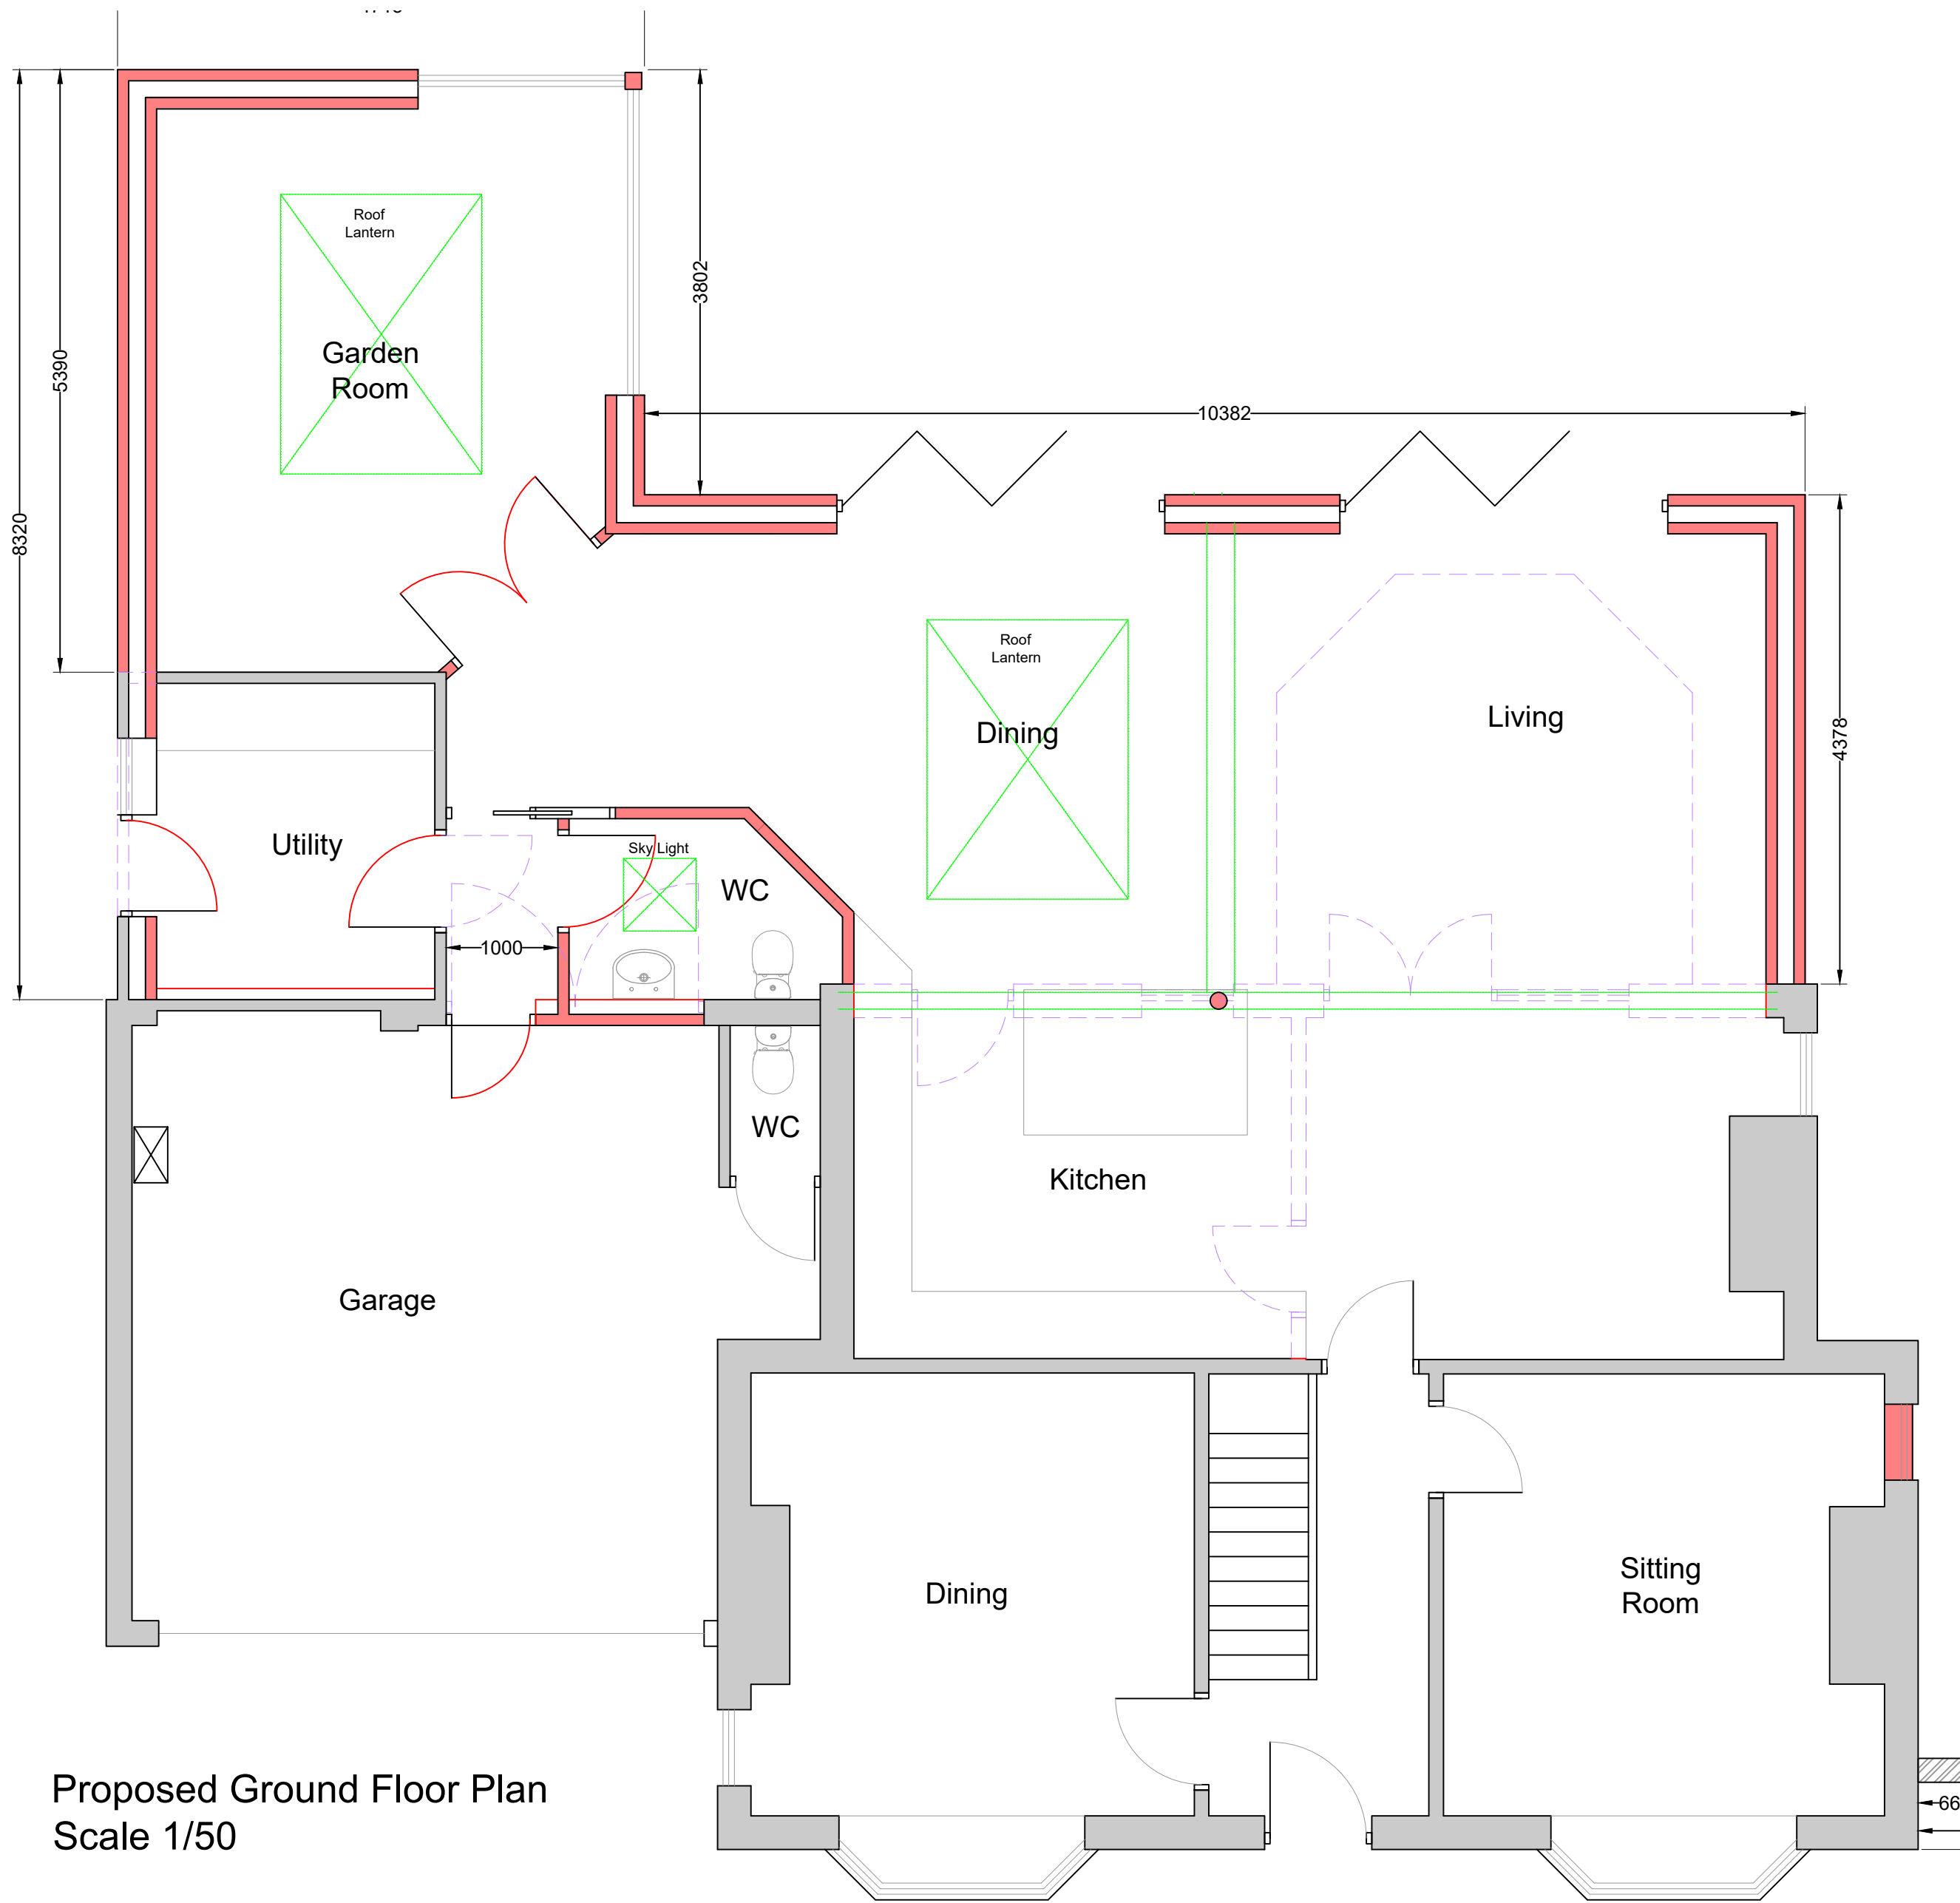

Proposed Ground Floor Plan
Scale 1/50

Proposed Side Elevation East
Scale 1/100

Proposed Rear Elevation North
Scale 1/100

Proposed Side Elevation West
Scale 1/100

Peter Goddard
Maple Cottage
195, Main Street
Thornton
Leics
LE67 1 AH

01530 230071

This drawing has been prepared with outline measurements
No warrant as to the precision of this drawing is given nor should be inferred. Check all dimensions on site.


Revision Notes
1. 2/6/23 For client approval
2. 9/6/23 Planning Application

Project Description
Two Storey & Single Storey Rear Extensions

Client
Mr & Mrs Bates
Project Address
**40, Station Road,
Stoke Golding**

Drawing Name Proposed GF Plan & Elevations		
Drawing No 2 of 4	Job No PG23-409	Date May 23
Approx Scale As shown	Revision 2	Drawn By


PETER GODDARD
Building Design & Technical Services

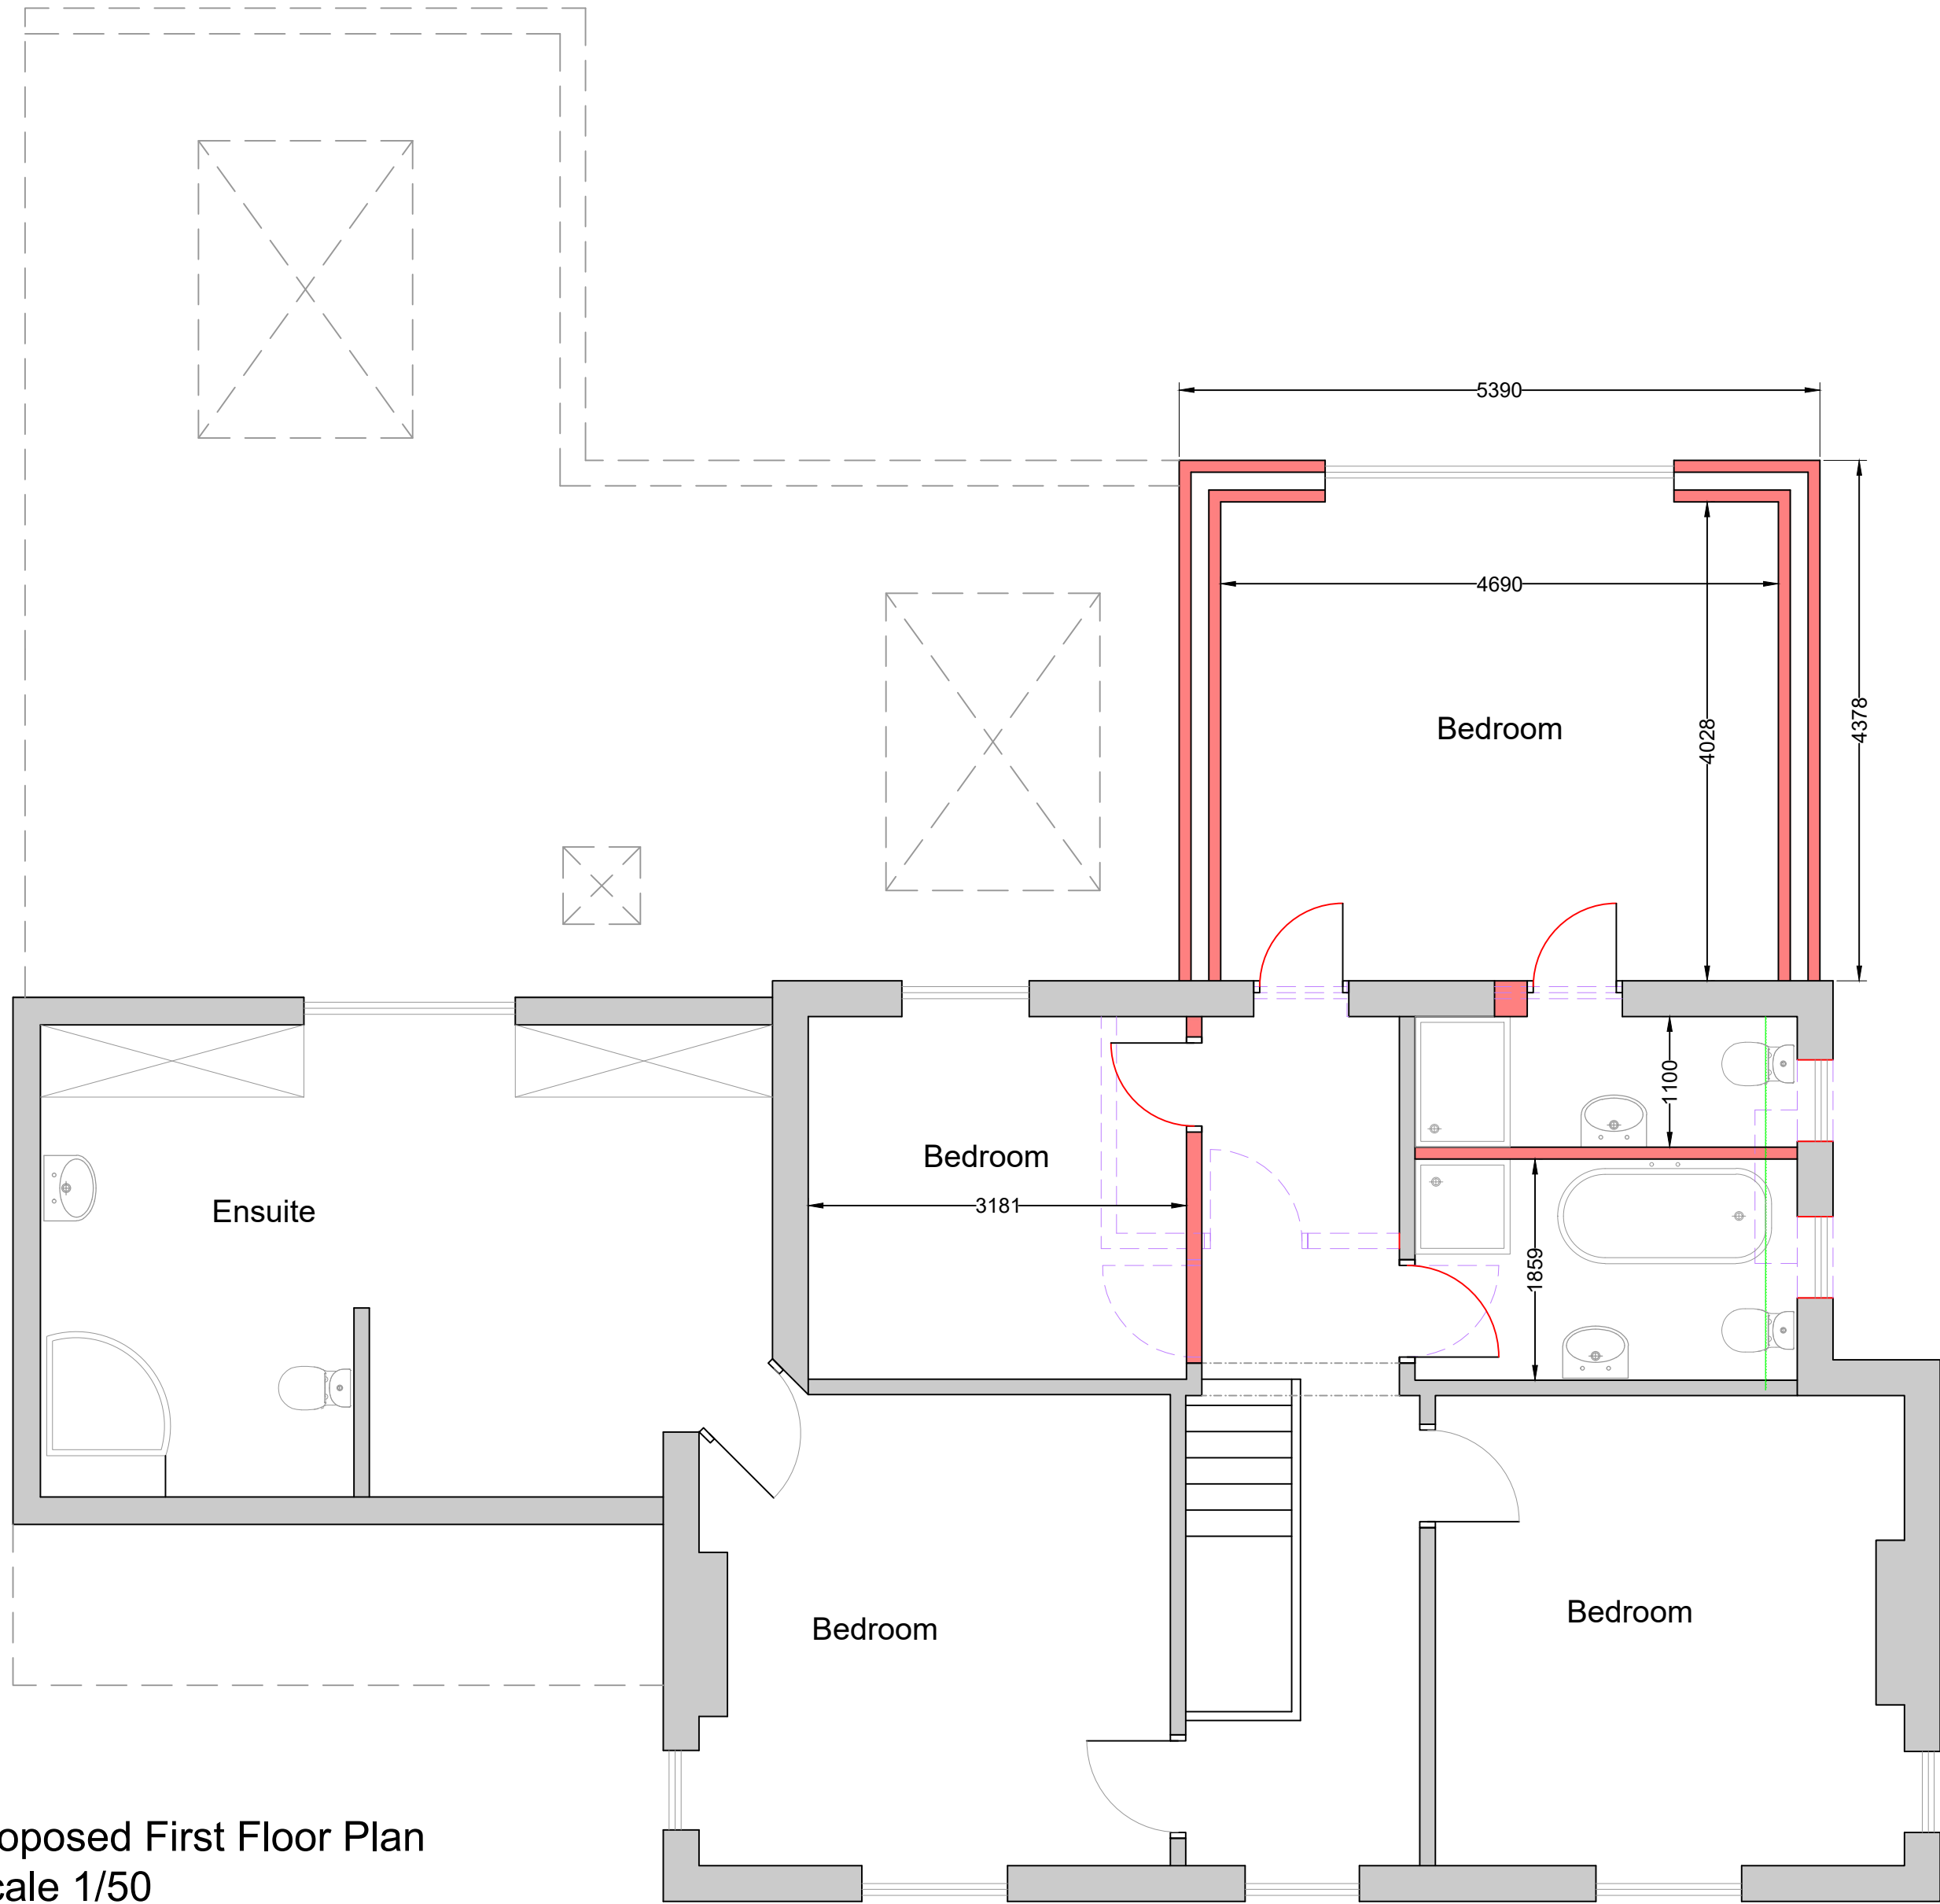

Proposed First Floor Plan
Scale 1/50




Site Plan
Scale 1/500

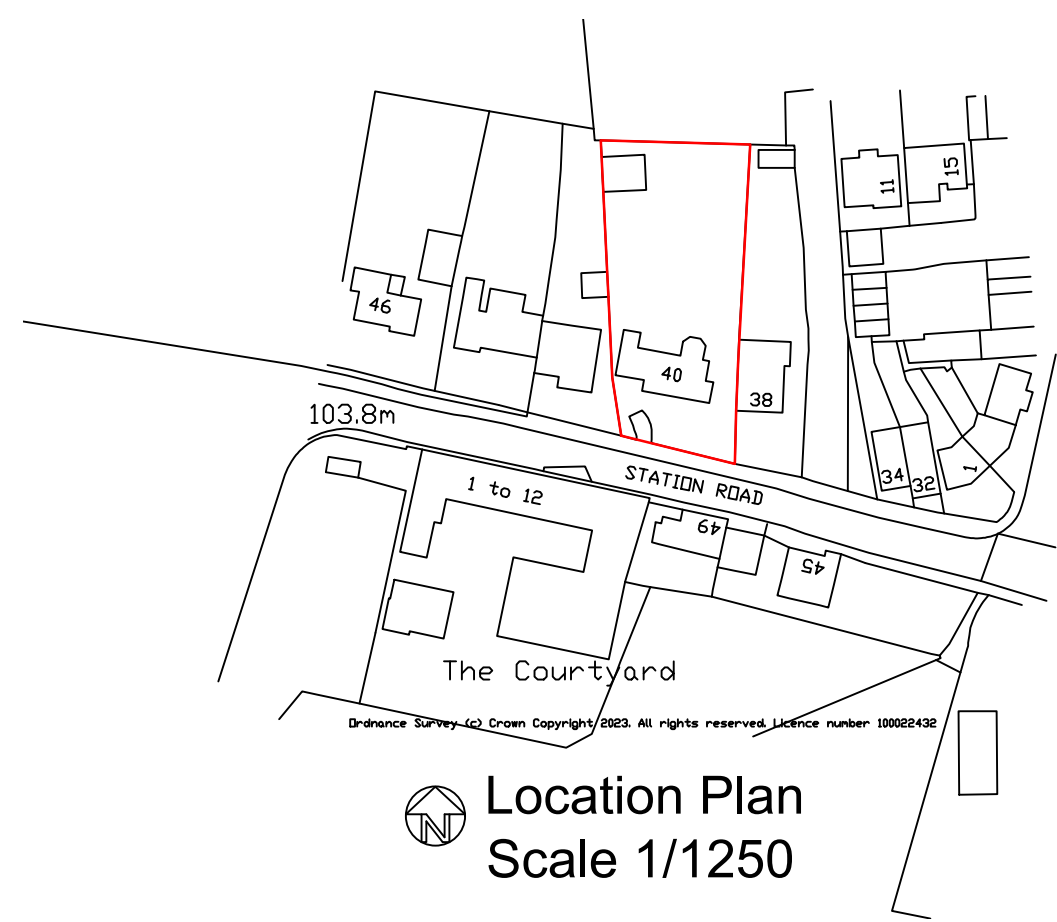

Location Plan
Scale 1/1250


Peter Goddard Maple Cottage 195, Main Street Thornton Leics LE67 1 AH 01530 230071	This drawing has been prepared with outline measurements No warrant as to the precision of this drawing is given nor should be inferred. Check all dimensions on site.	Revision Notes 1. 2/6/23 For client approval 2. 9/6/23 Planning Application	Project Description Two Storey & Single Storey Rear Extensions	Client Mr & Mrs Bates		Drawing Name Proposed FF Plan		
				Project Address 40, Station Road, Stoke Golding		Drawing No 3 of 4	Job No PG23-409	Date May 23
						Approx Scale 1/50	Revision 2	Drawn By

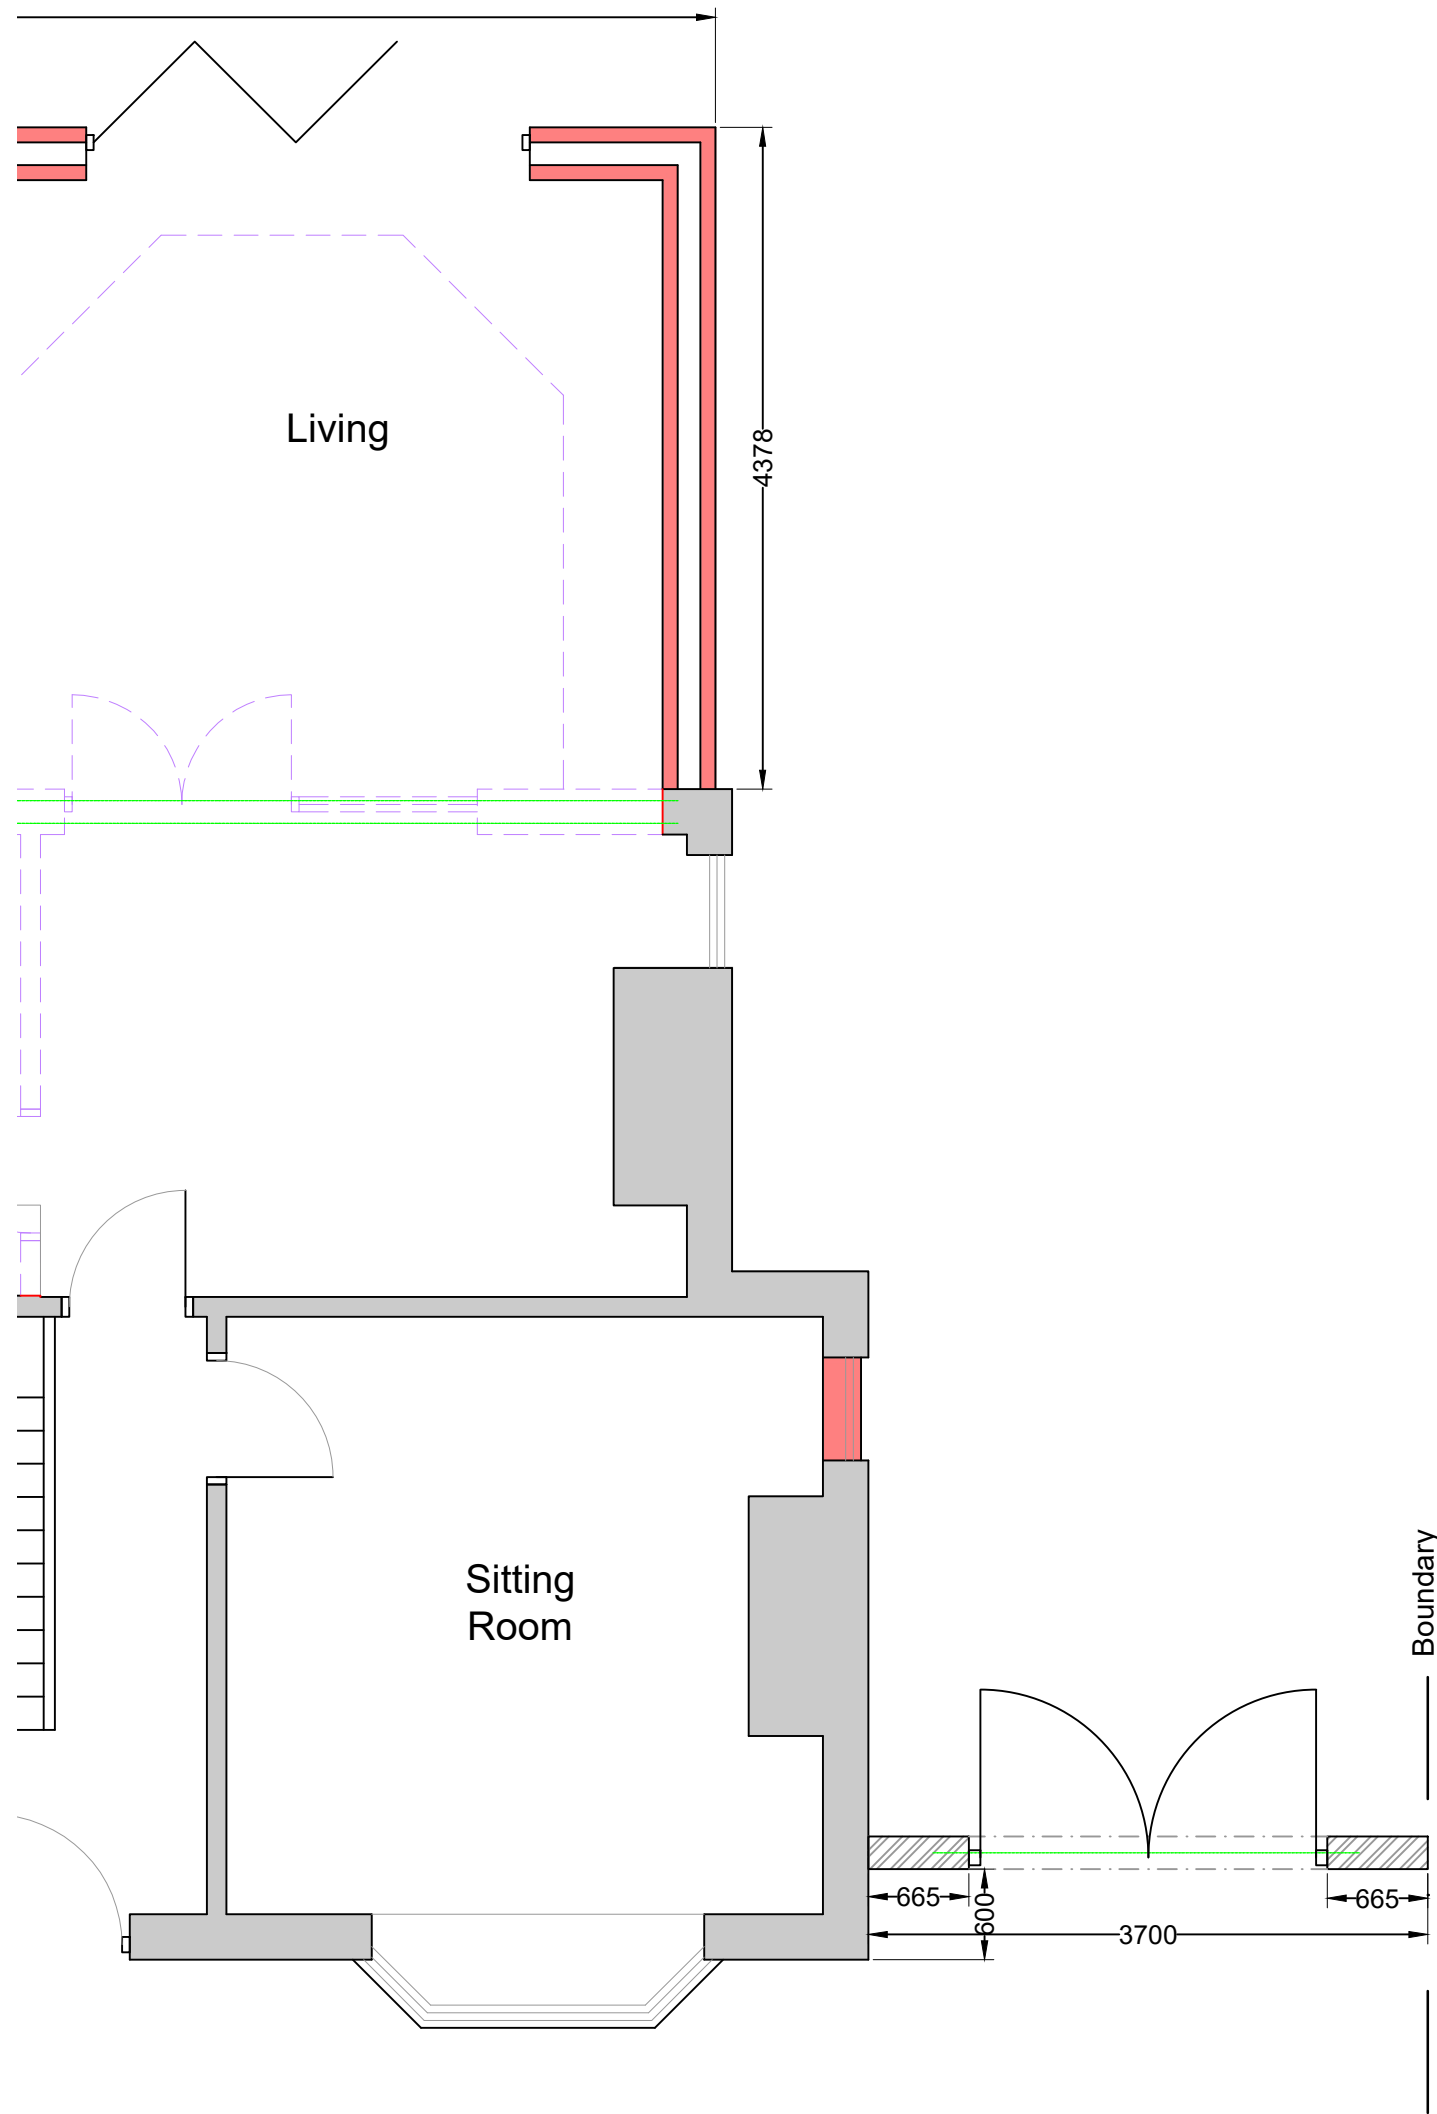

Proposed Gate
Scale 1/50



Proposed Front Elevation North
Scale 1/100

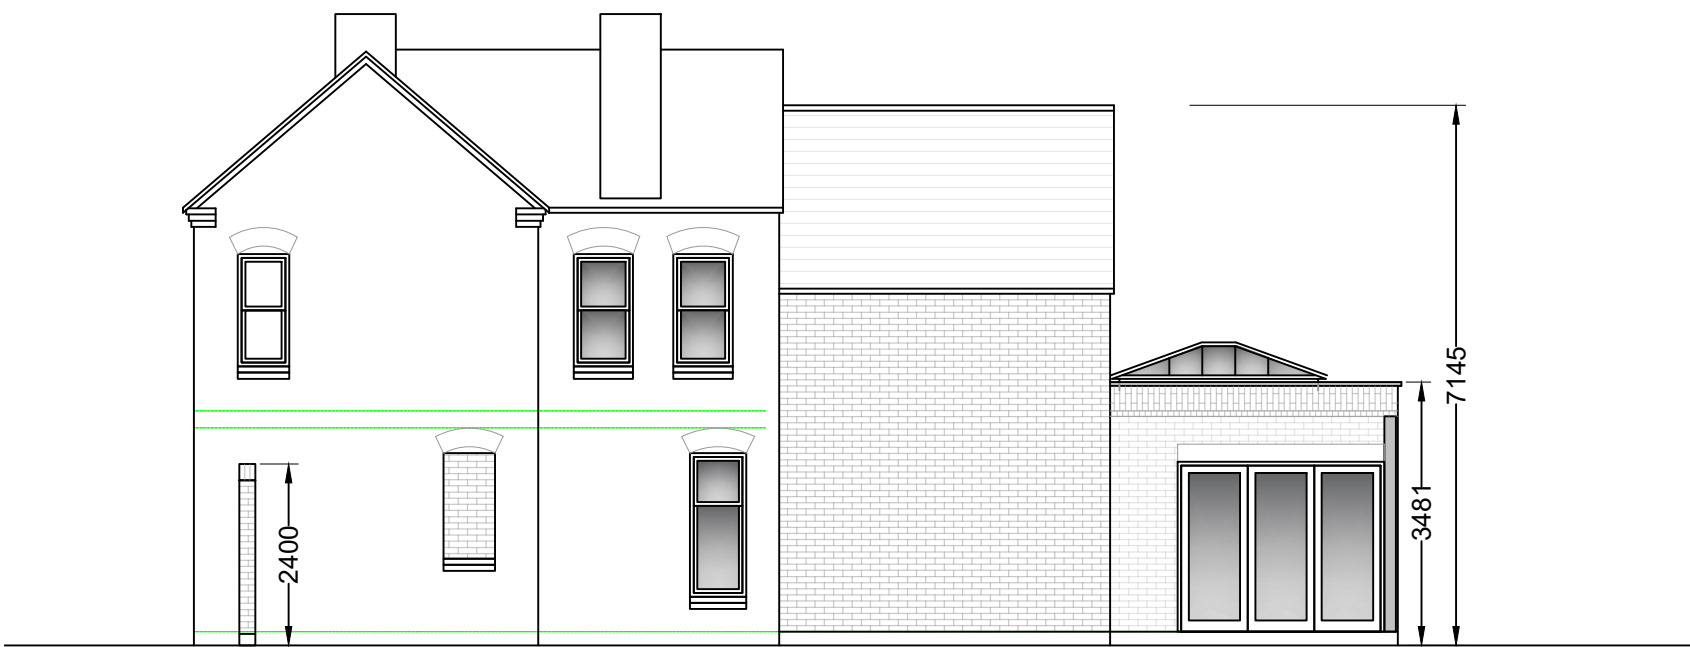

Proposed Side Elevation East
Scale 1/100

Peter Goddard Maple Cottage 195, Main Street Thornton Leics LE67 1 AH 01530 230071	This drawing has been prepared with outline measurements No warrant as to the precision of this drawing is given nor should be inferred. Check all dimensions on site.	Revision Notes 1. 2/6/23 For client approval 2. 9/6/23 Planning Application	Project Description Two Storey & Single Storey Rear Extensions	Client Mr & Mrs Bates		Drawing Name Proposed Gate		
				Project Address 40, Station Road, Stoke Golding		Drawing No 4 of 4	Job No PG23-409	Date May 23
						Approx Scale 1/50	Revision 2	Drawn By