

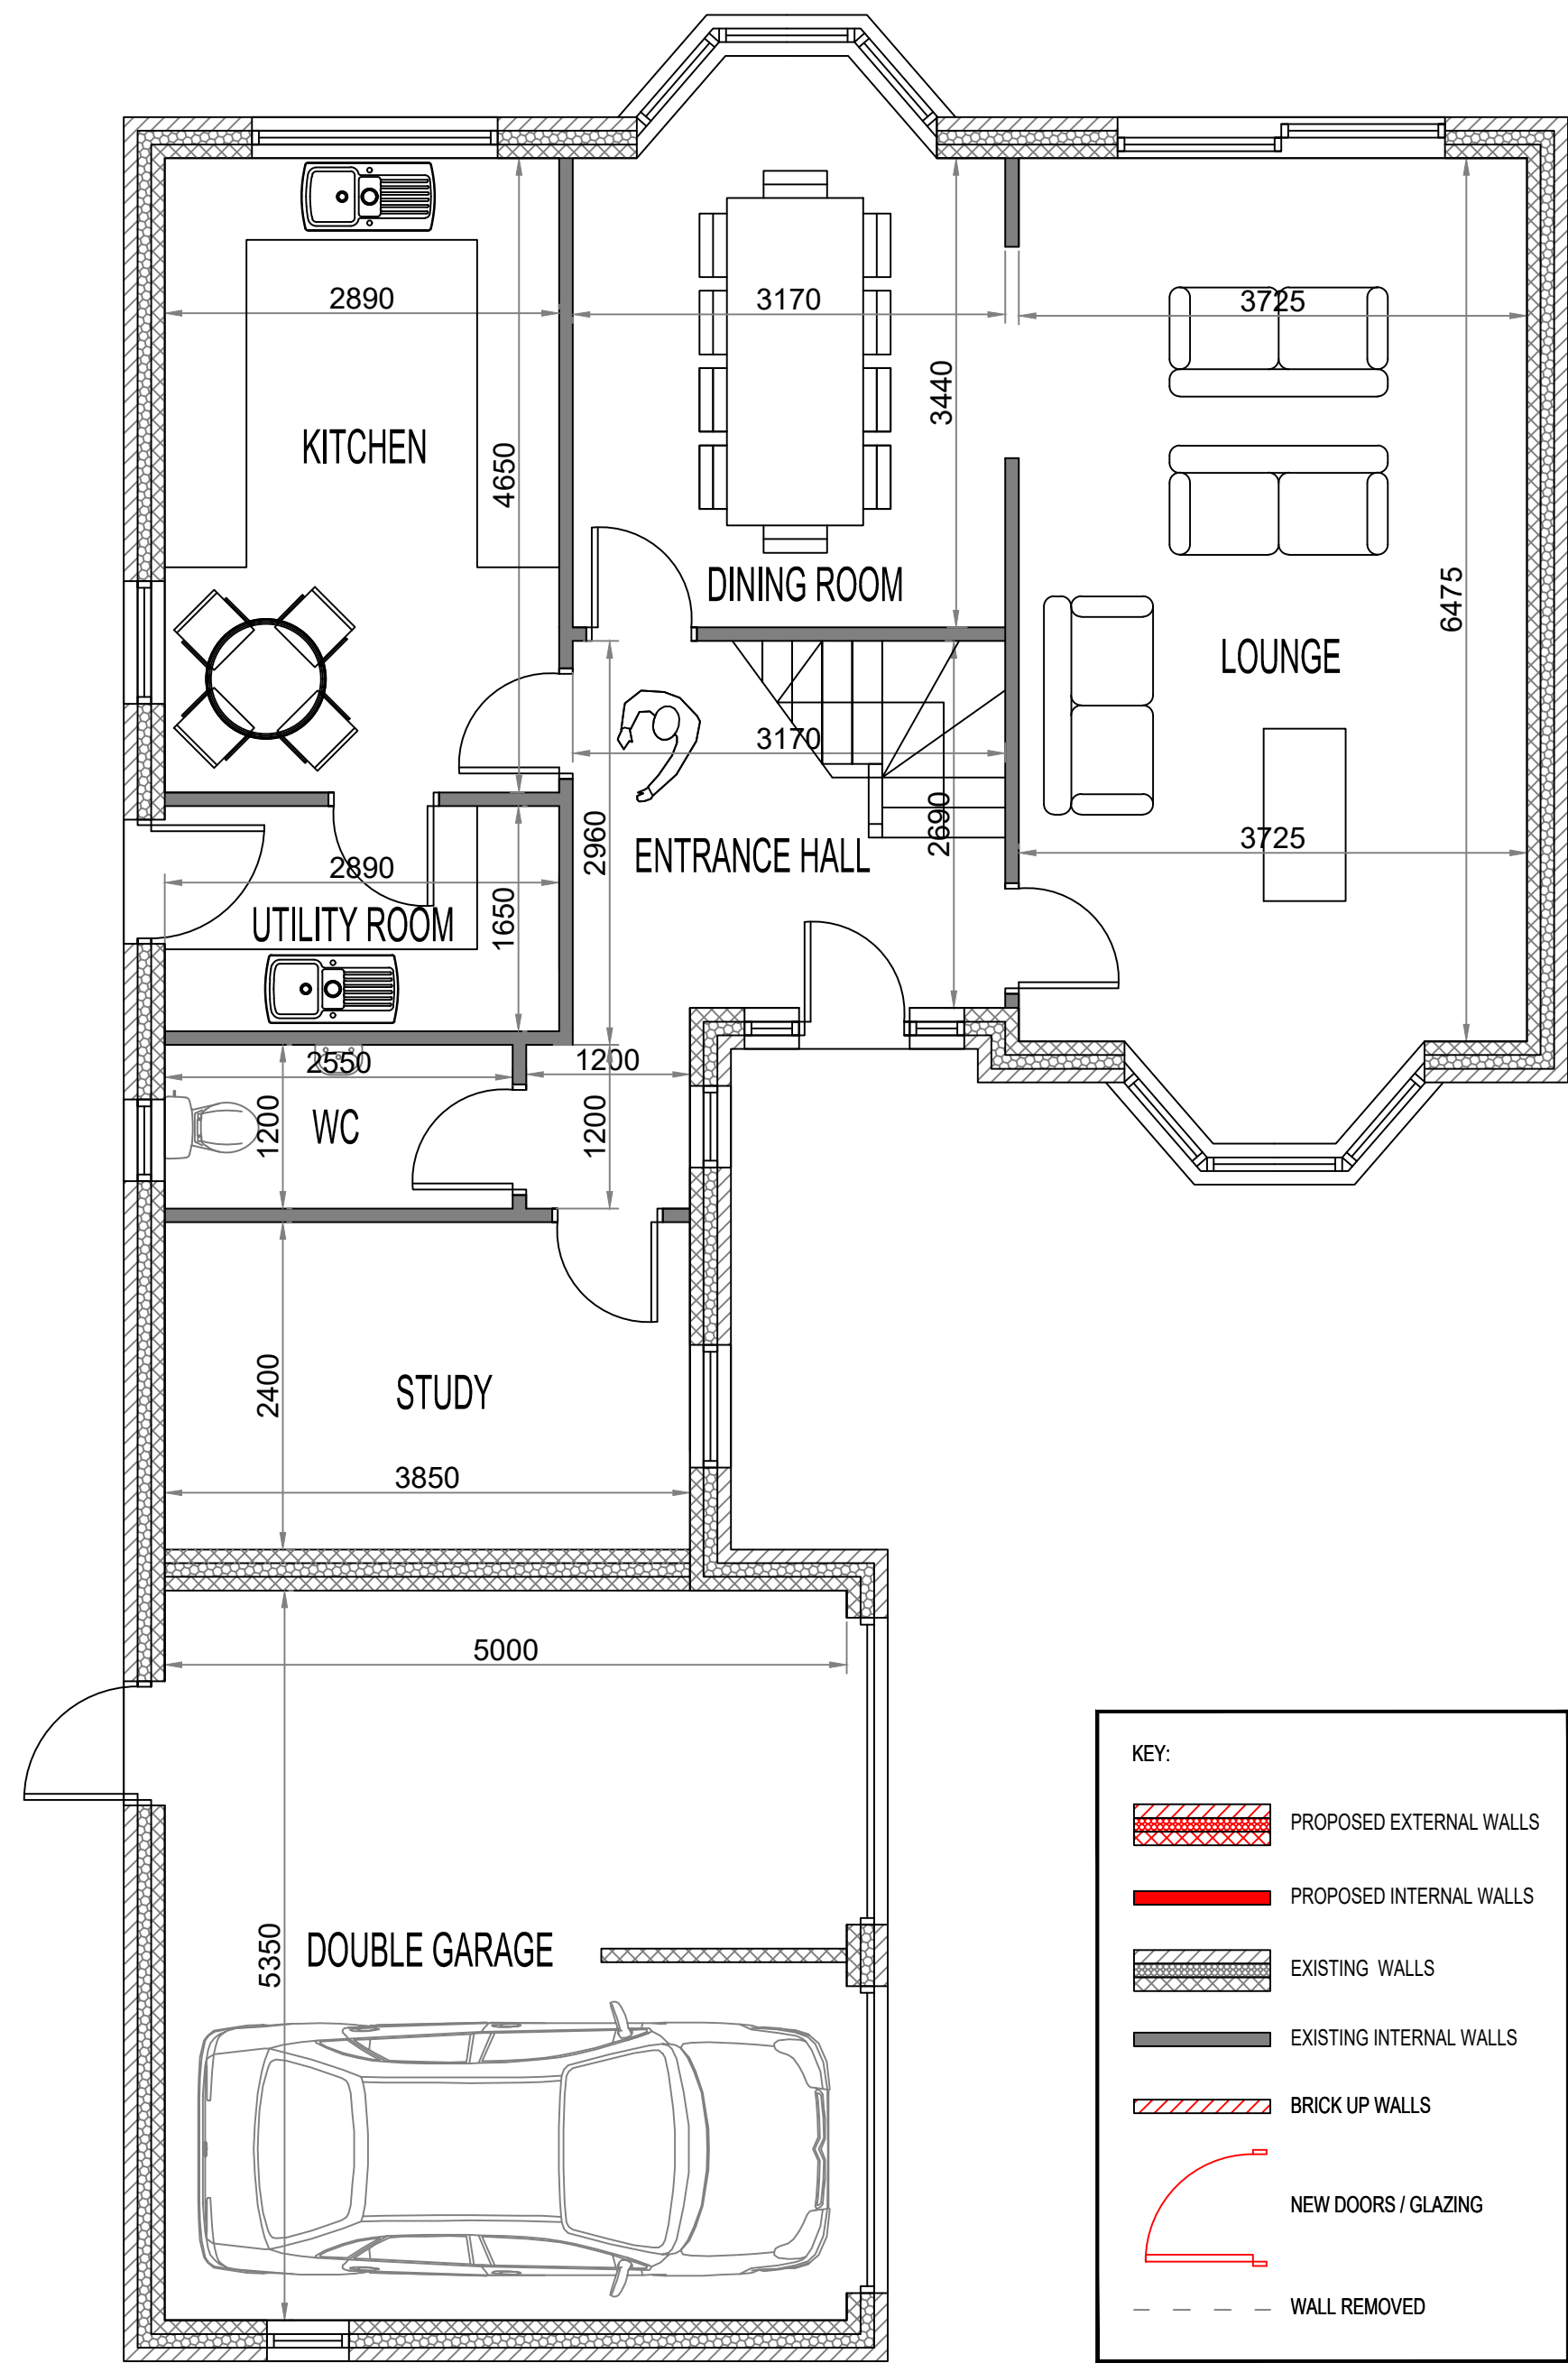
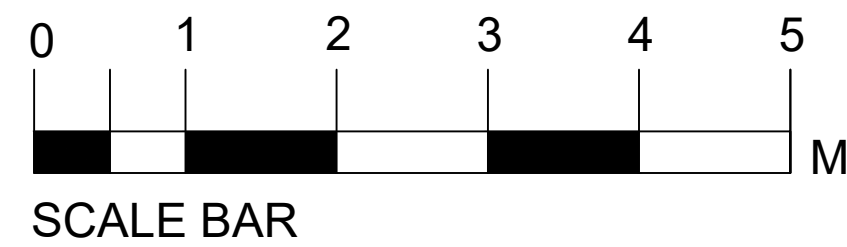
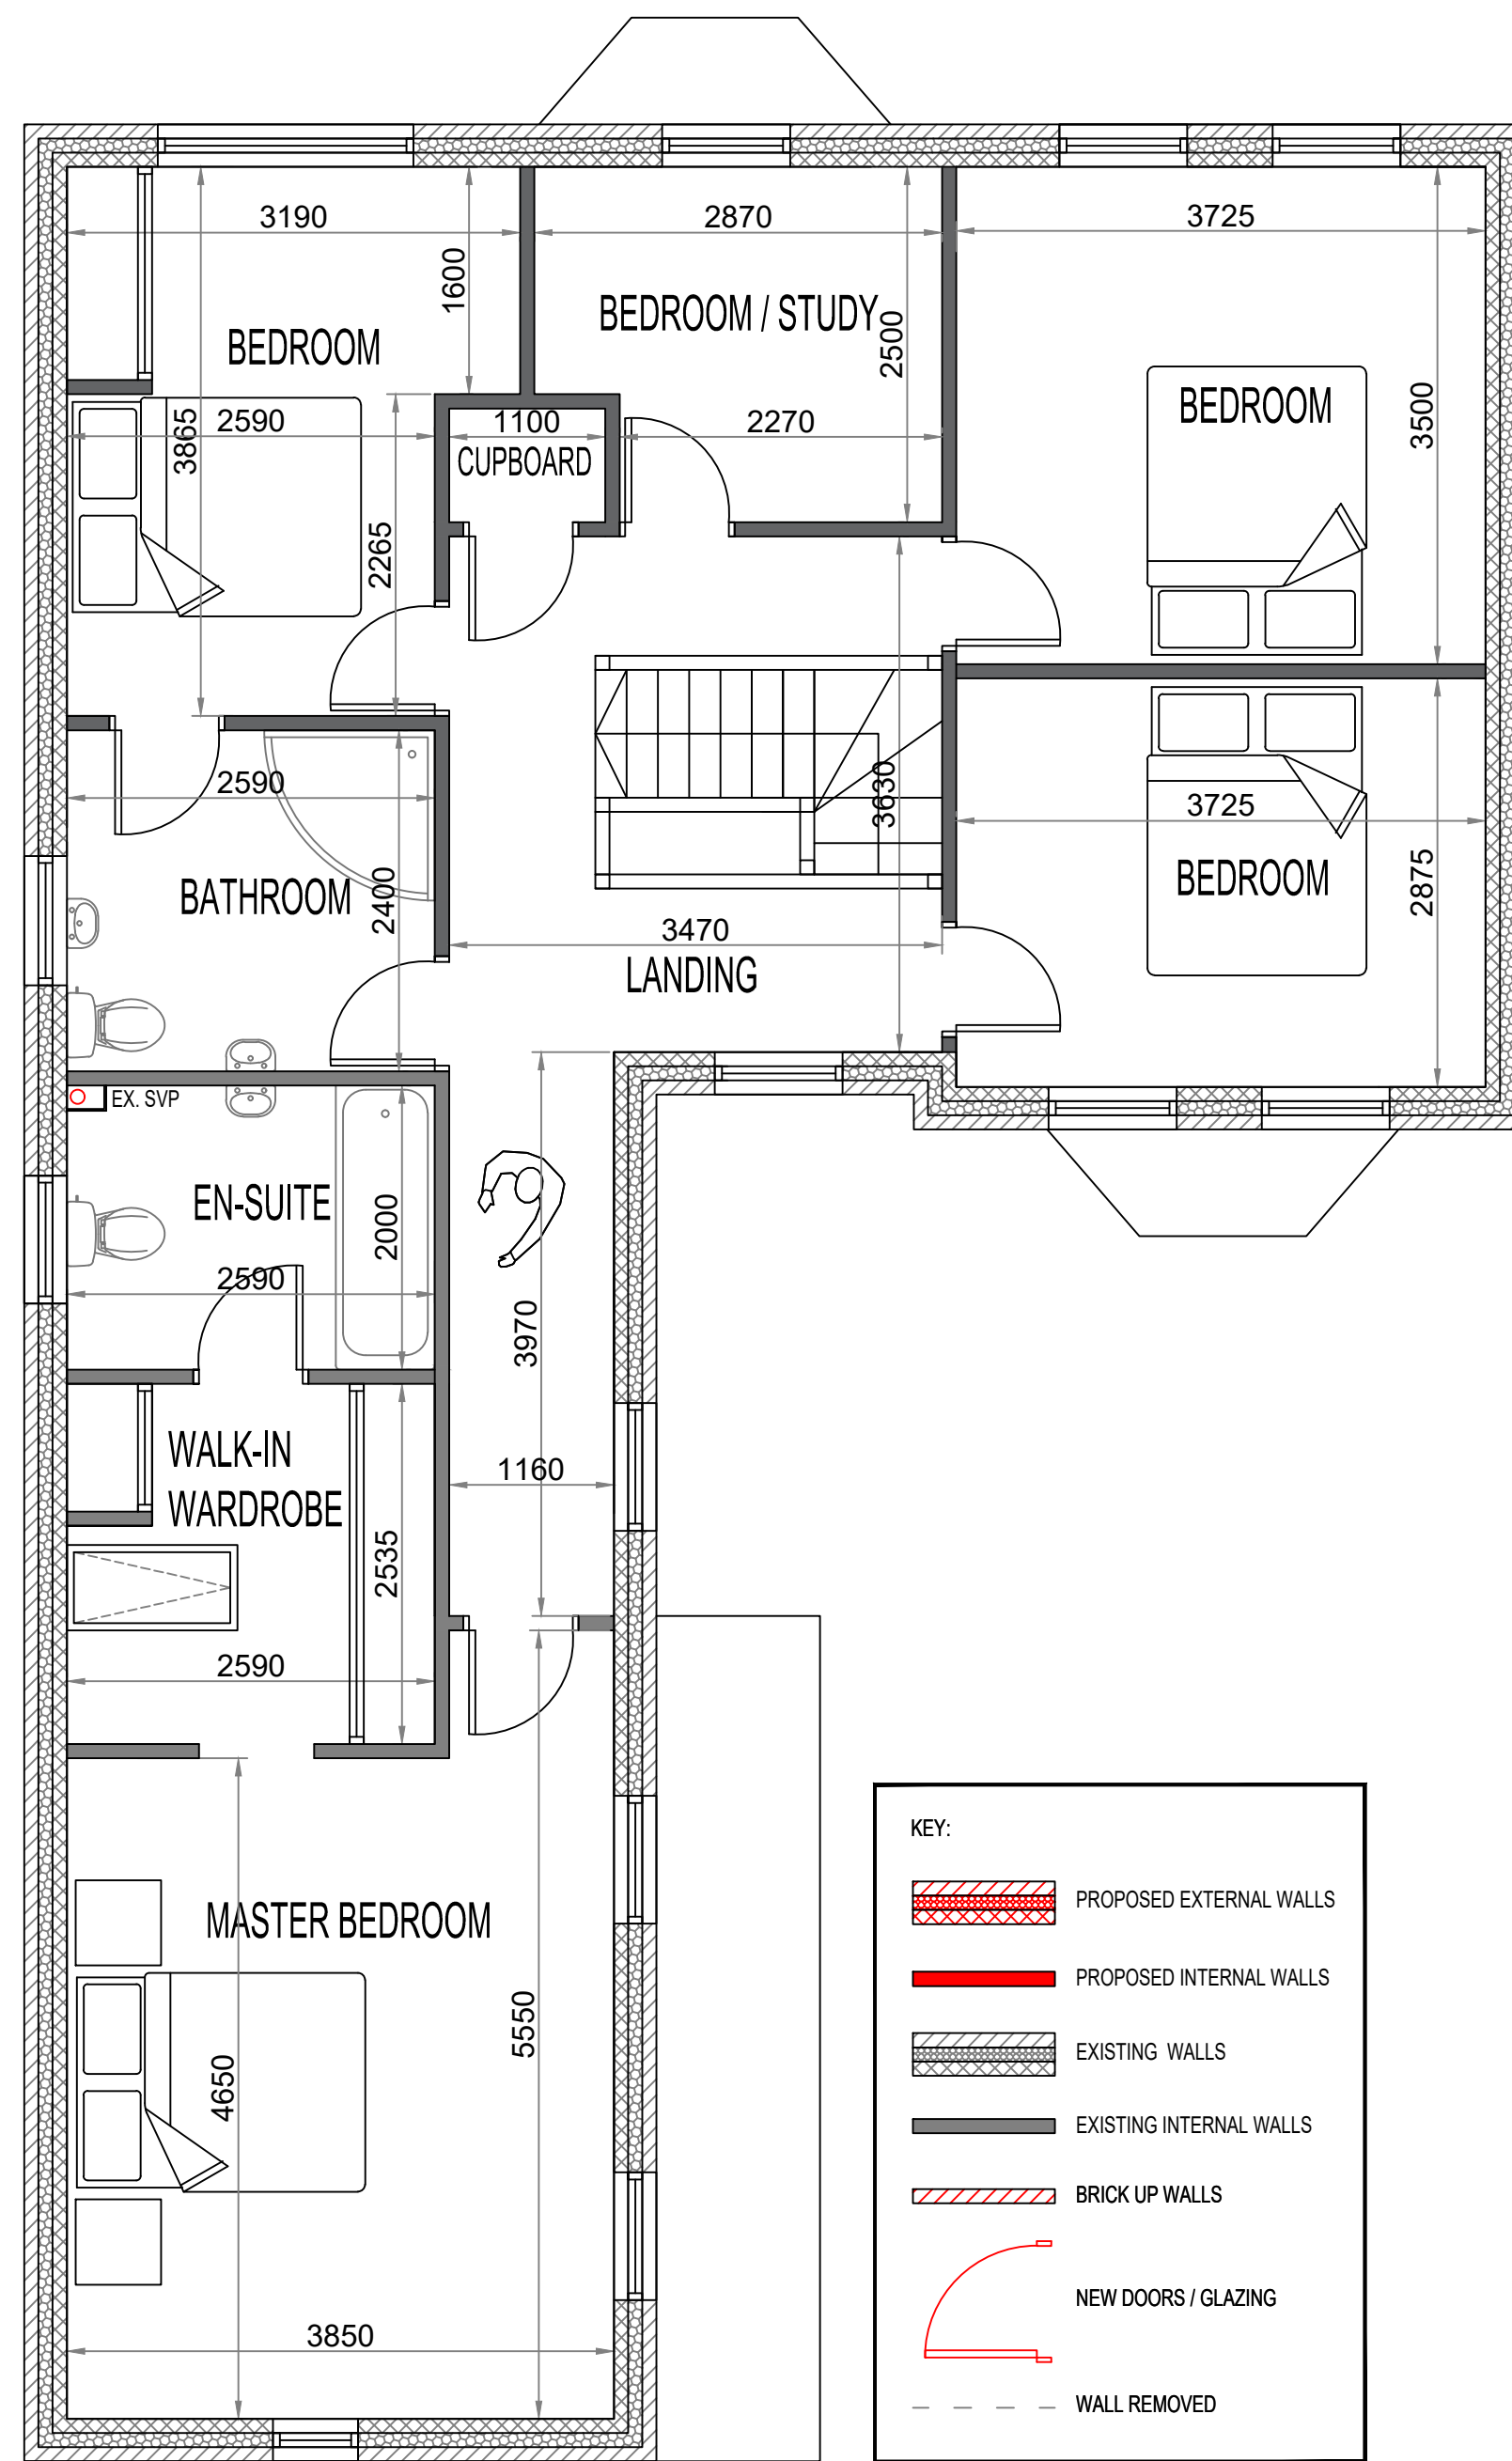


Existing Ground Floor Plan
SCALE 1:50 @ A1

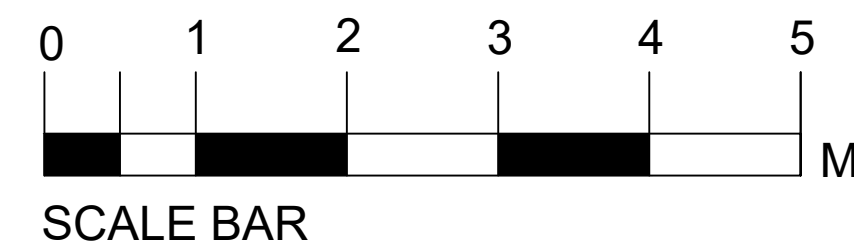

Existing First Floor Plan
SCALE 1:50 @ A1

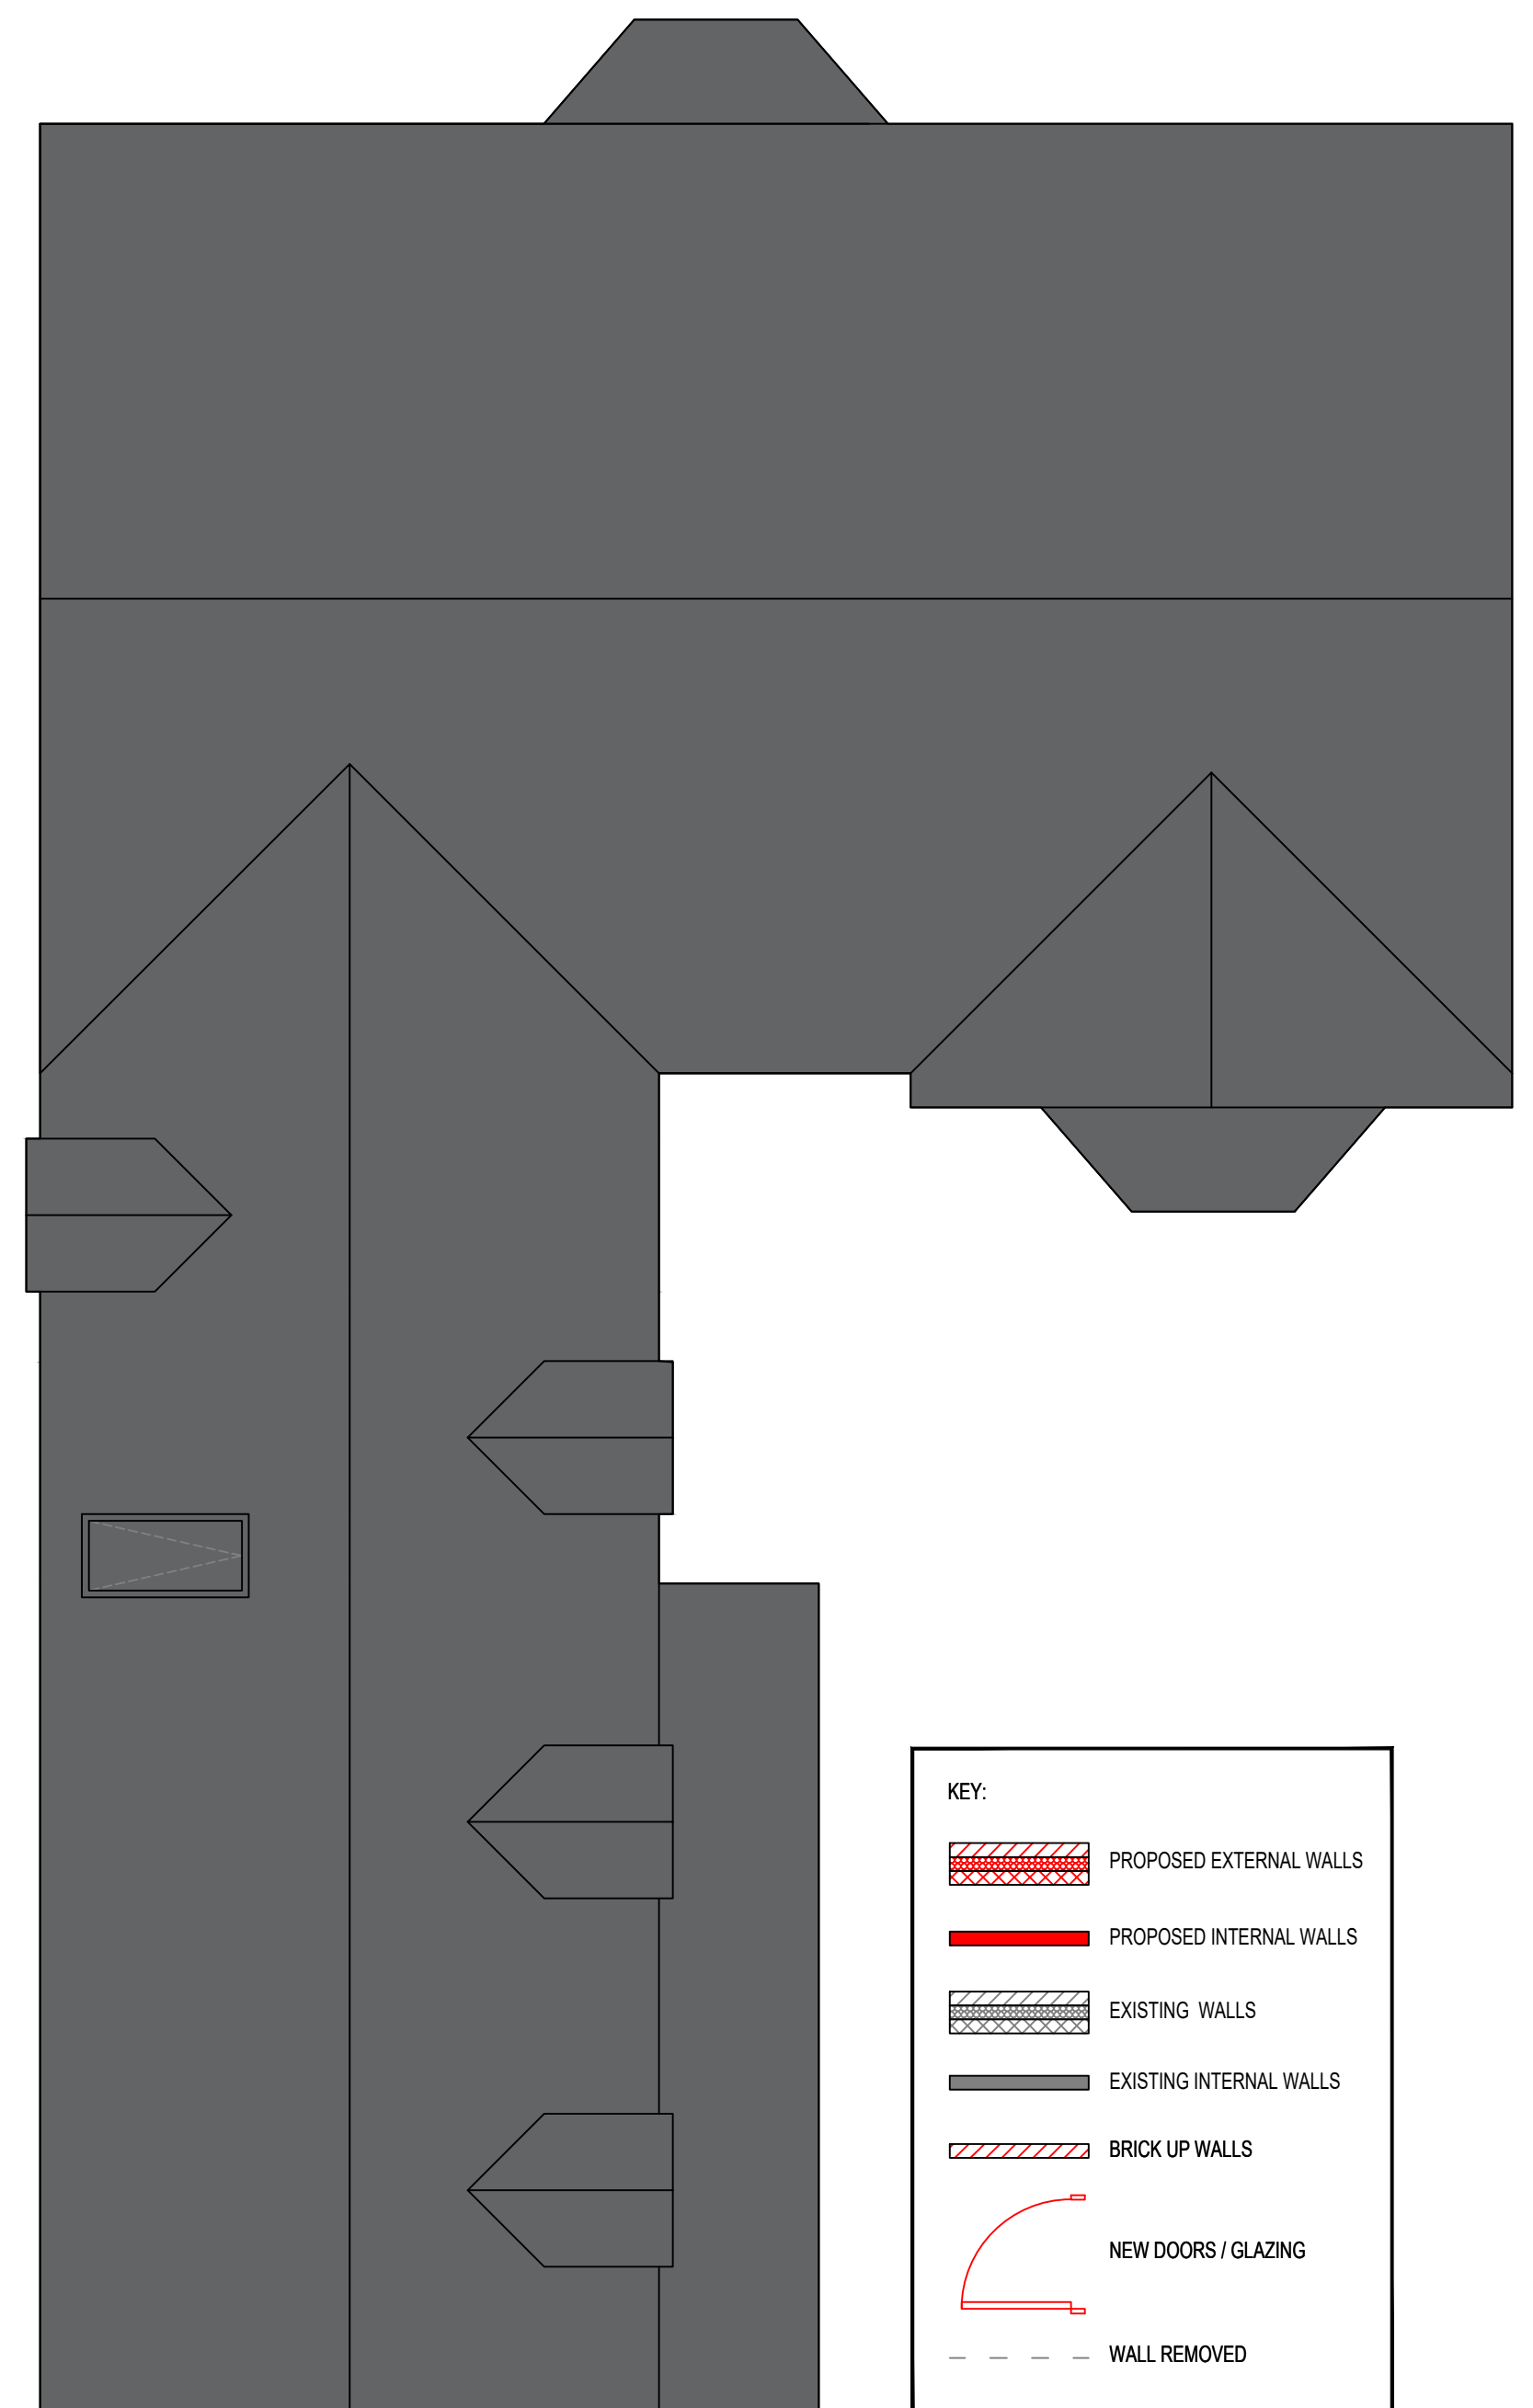

Existing Roof Plan
SCALE 1:50 @ A1

Planning Application for proposed alterations and two storey extension to the rear of the dwelling.

Single / two storey rear extension and alterations to dwelling
10 Hill Close, Peckleton, Leicester
Existing Plans

PLANNING
2023/P03
MBL

MAY 23
1:50 @ A1