


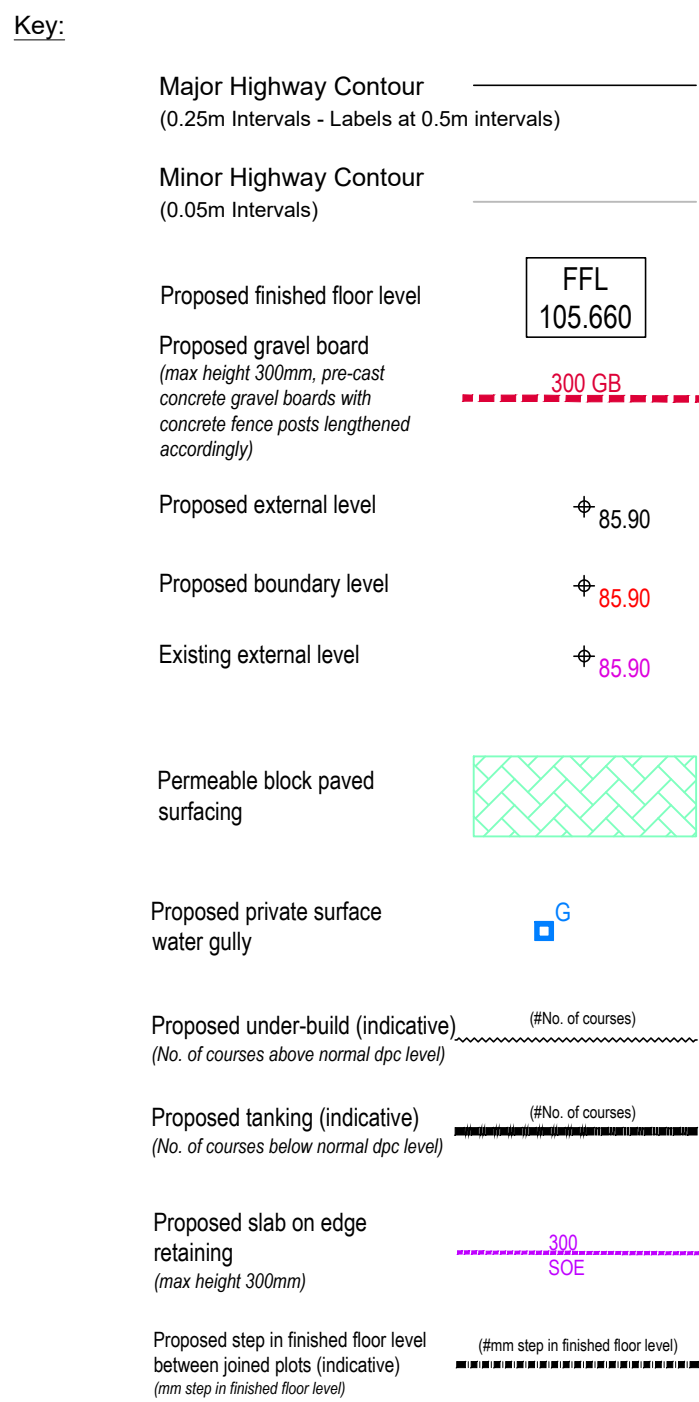

2. NO SCALE.

3. This drawing is to be read in conjunction with all other relevant drawings and details.

4. Should there be any conflict between the details indicated on this drawing and those indicated on other drawings the Engineer should be informed PRIOR to construction on site.

5. Until technical approval has been obtained from the relevant Authority, it should be understood that all drawings issued are Preliminary and NOT for construction. Should the contractor commence site work prior to such approval being given, it is entirely at its own risk.

6. All dimensions are in metres unless otherwise stated.

7. Existing levels based upon NJC Surveys Ltd job Drawing No S3018/01 dated 23th February 2020.

8. All Risk Assessments for this project must be reviewed PRIOR to the commencement of any works on site.

9. Prior to commencing any works on site the contractor shall check all the ins for line and level together with the inverts and sizes of all existing drainage and inform the engineer if there is any variation with the details indicated on this or any other relevant drawings.

10. Services diversions may be required to facilitate the proposed works. Contractor to liaise with utility providers to confirm extent of diversions required.

11. The contractor is to refer to the original statutory undertakers' utility plant records. It is the contractor's responsibility to determine the location and depth of existing services prior to construction. The contractor should take note of HSG(947) 'Avoiding danger from underground services' when excavating around services.

DRAWN BY	DATE	CHECKED BY	DATE	APPROVED BY	DATE
SCALE @ A1 1:250	ISSUING OFFICE NOTTINGHAM			PROJECT NUMBER 20-0743	

STATUS	PURPOSE OF ISSUE
S1	CONSTRUCTION

• CIVIL • STRUCTURAL • TRANSPORTATION • GEOTECHNICAL • ENVIRONMENTAL



PROJECT

Barons Park Farm
Desford Lane
Kirby Muxloe

TITLE _____

Proposed Private Levels

CLIENT

Wheatcroft Property Limited
(Nottingham)

PROJECT ORIGINATOR	ZONE	LEVEL	TYPE	ROLE	NUMBER	REV
RSKM-BSP-ZZ-XX-DR-C-0210						C01