




Existing Front Elevation (Market Place)

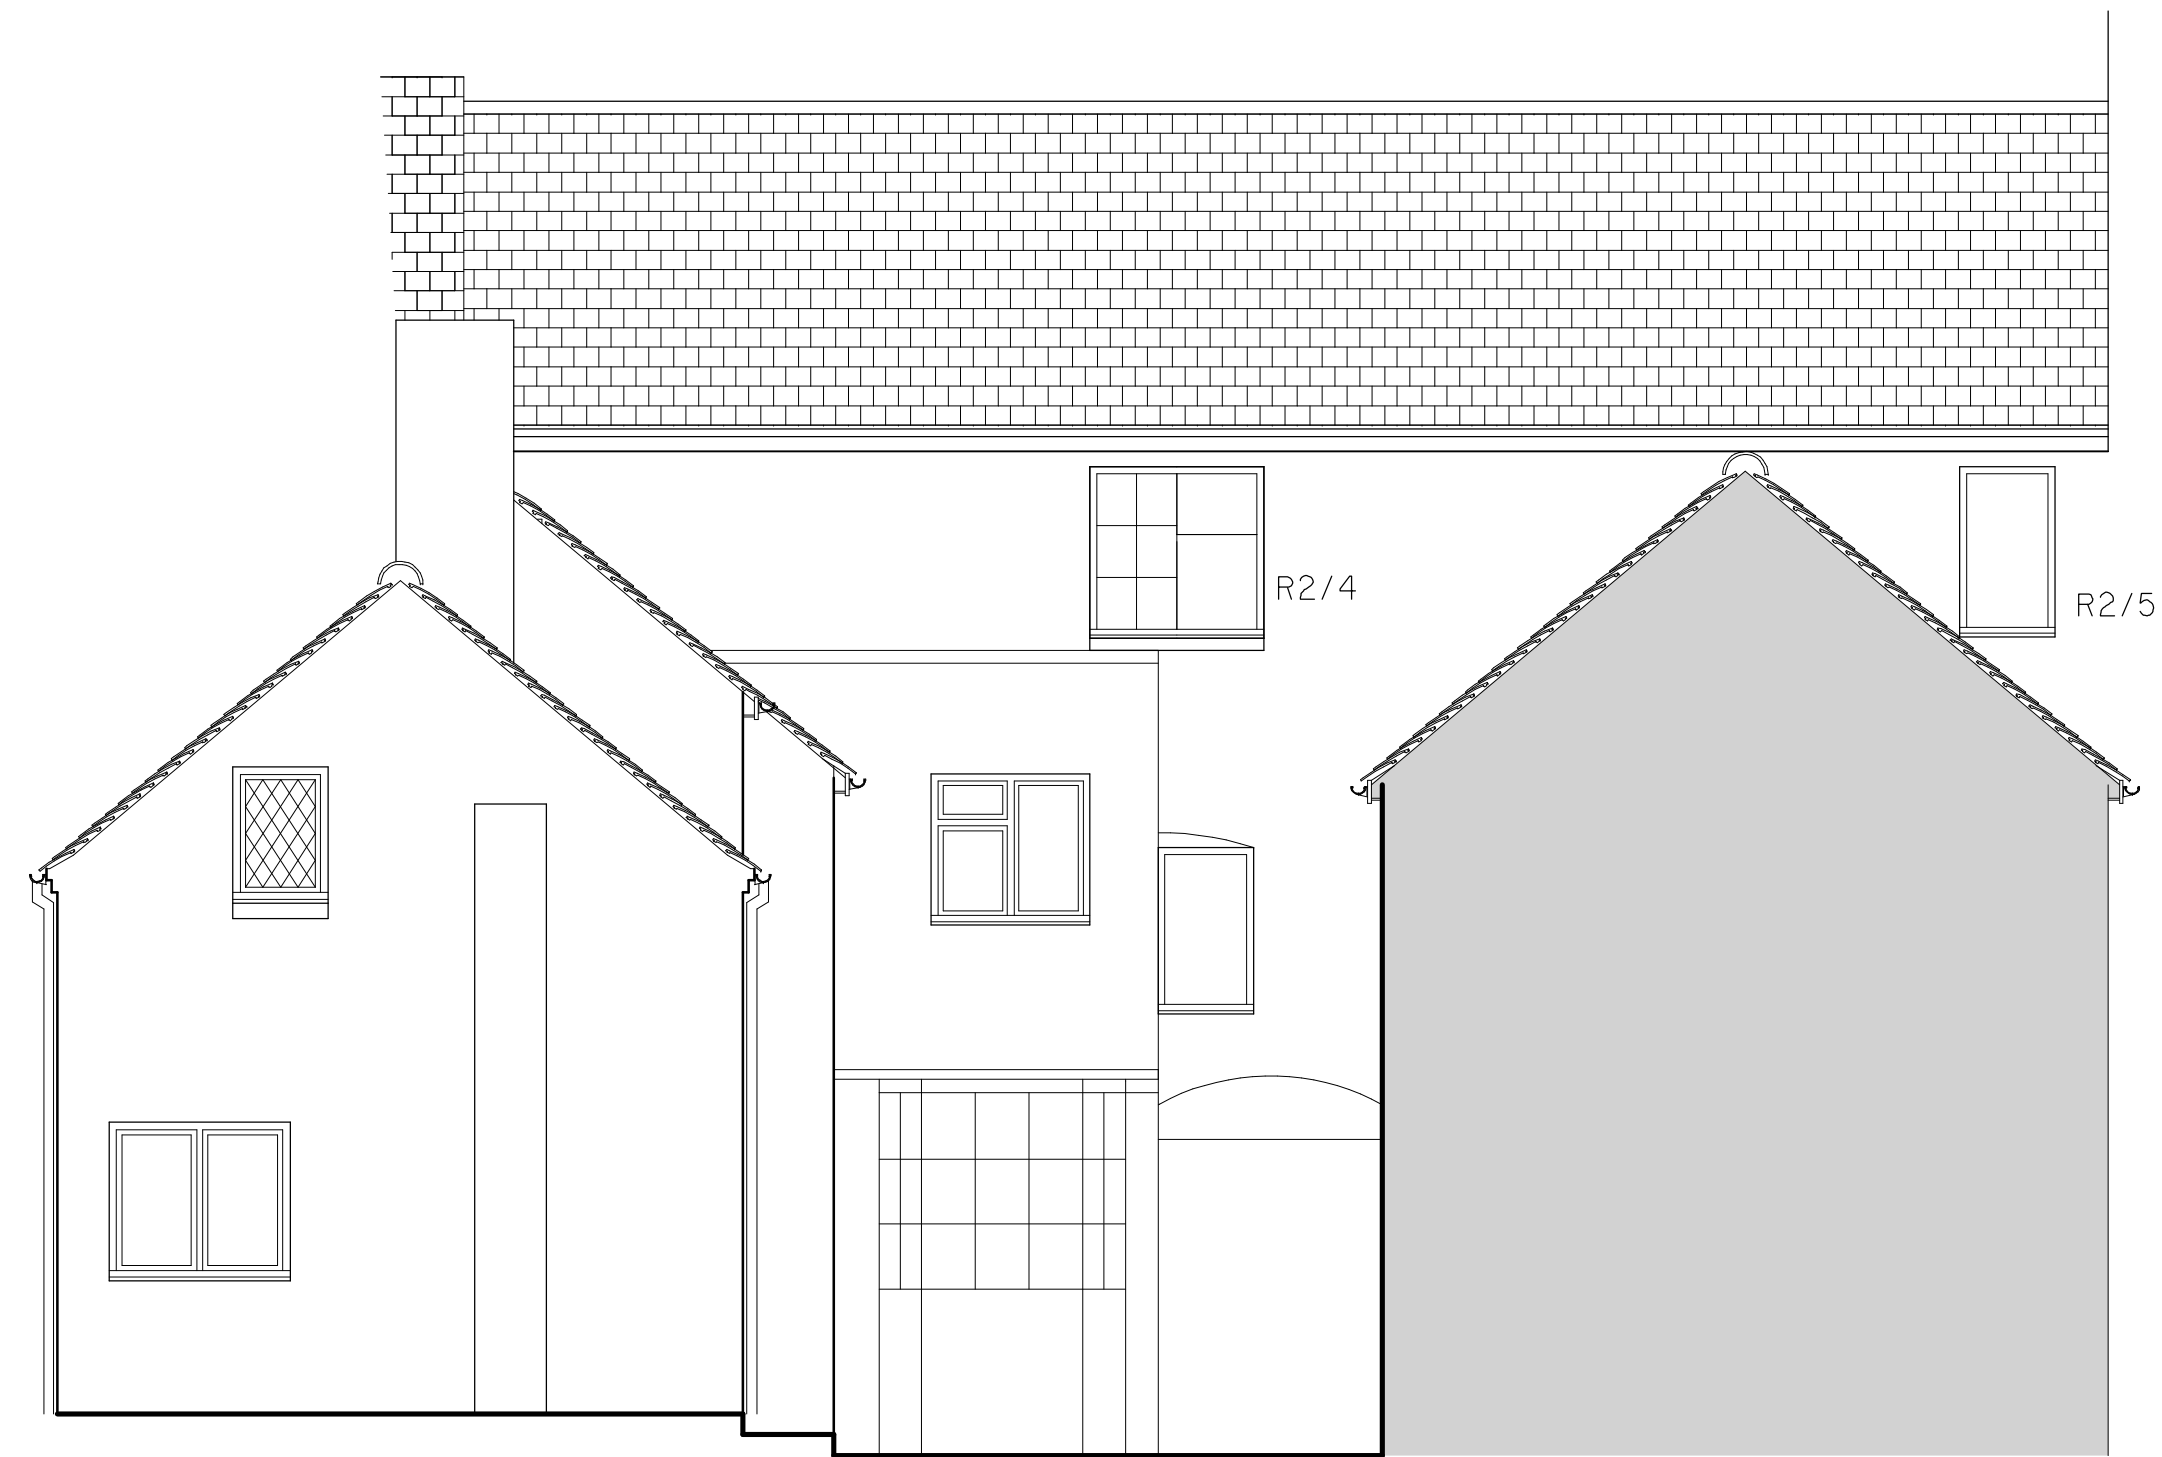

Existing Rear Elevation (Wheat Sheaf Yard)



Existing Side Elevation (Wheat Sheaf Yard)

**Philip Baumber
Architectural Limited**
50, Radmore Road, Hinckley
Leicestershire, LE10 0RQ
tel. 07913 560141
e.mail. baumberp1955@gmail.com

Project : Replacement of Windows and Doors of Existing Retail Units Associated with the Wheatsheaf Courtyard, Market Place, Market Bosworth, Nuneaton CV13 0LF	Scale : 1:50 @ A1
	Date : Dec 2023
	Drawn: PCB
	Job No. 1635
Drg. Title : Existing Elevations	Drg. No. 01
	Rev.