


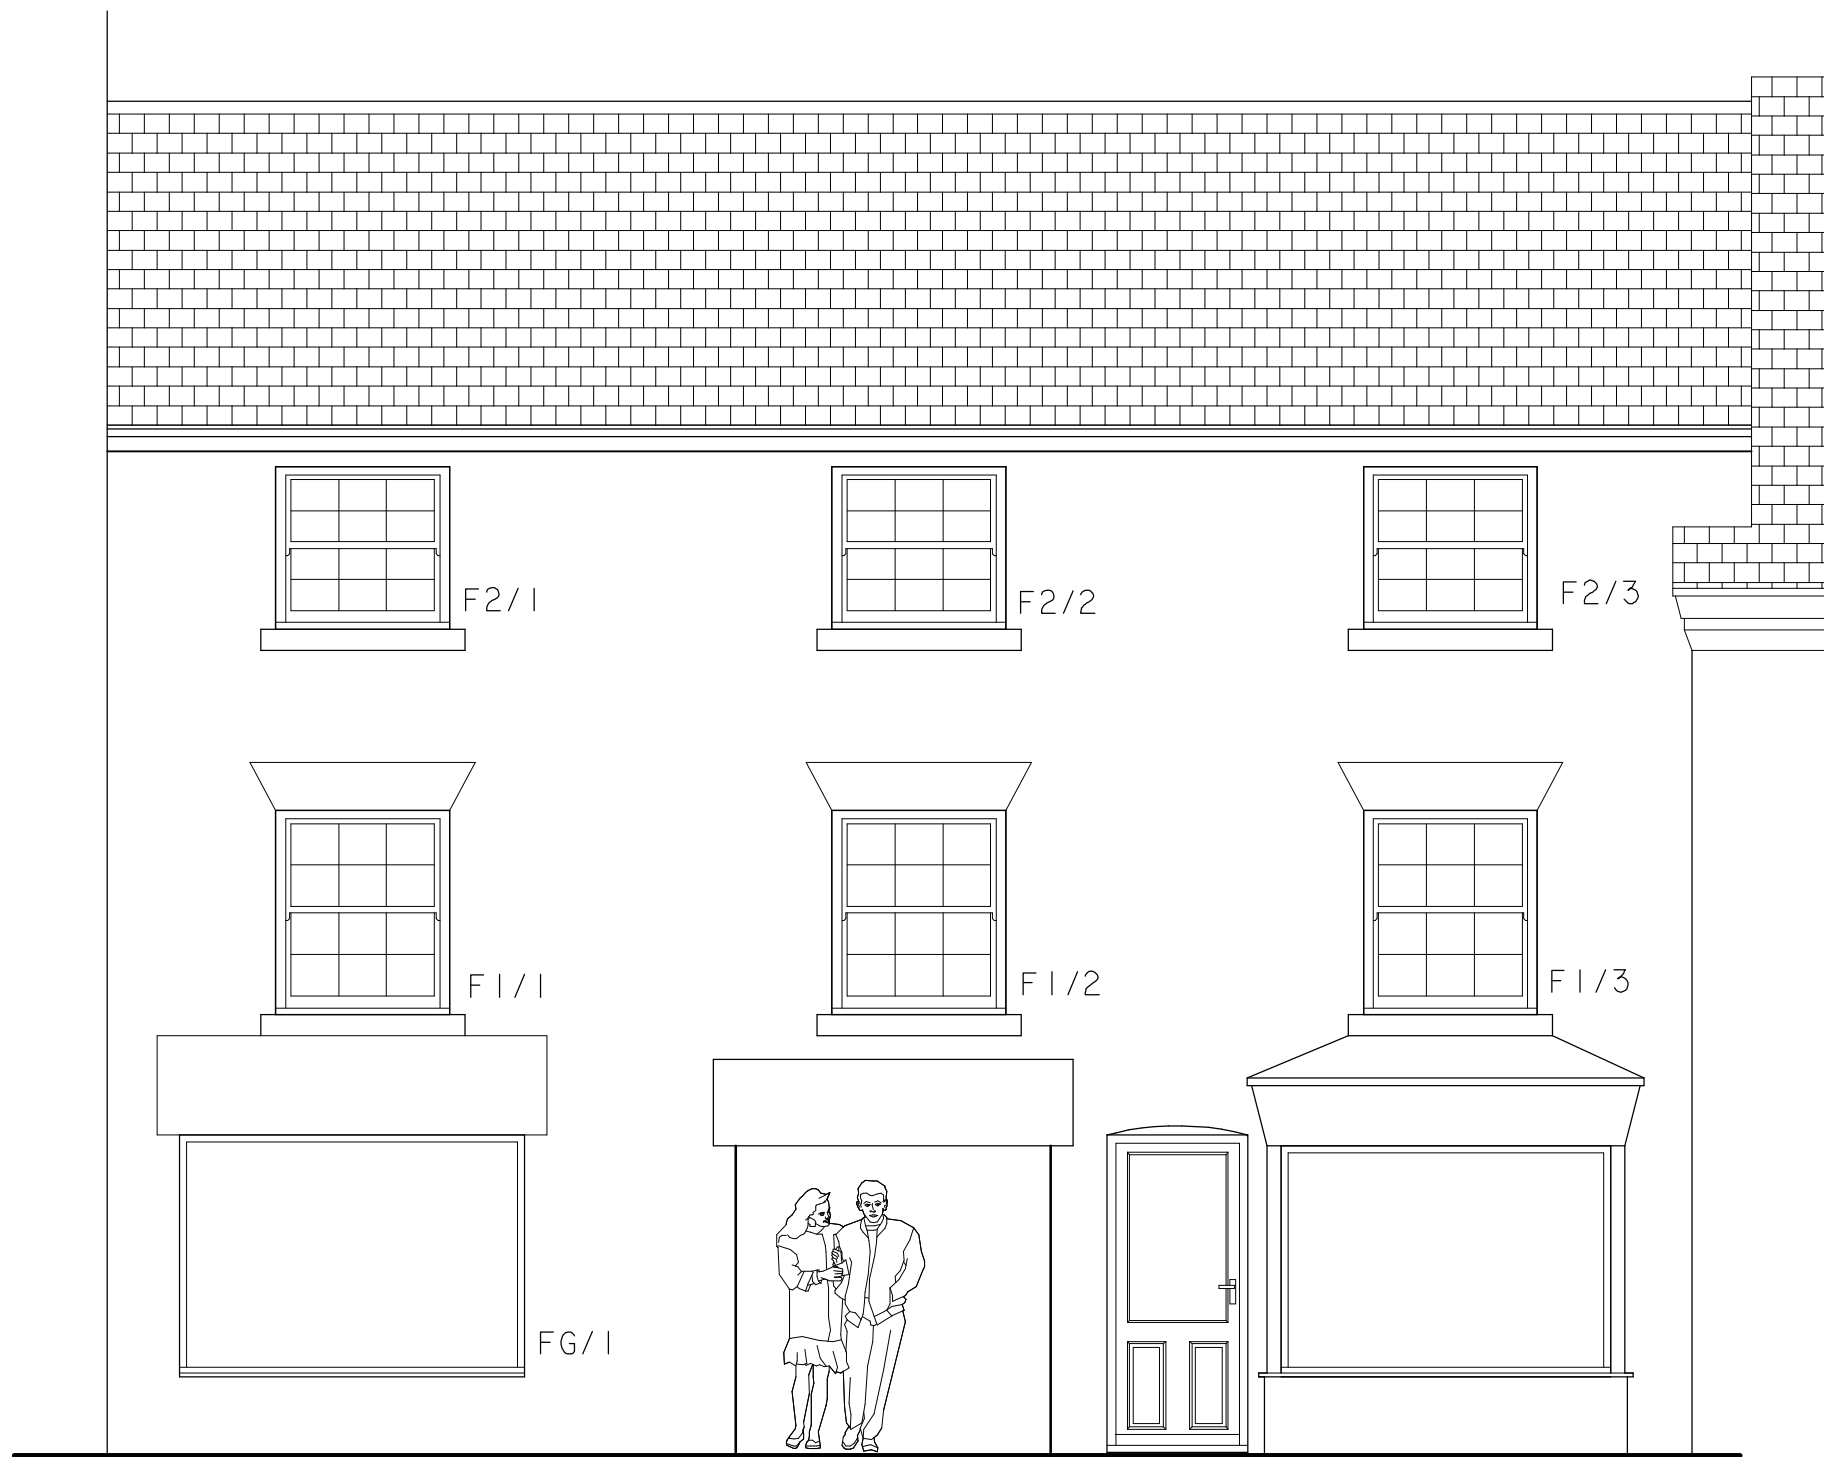

Proposed Front Elevation (Market Place)



Proposed Rear Elevation (Wheat Sheaf Yard)



Proposed Side Elevation (Wheat Sheaf Yard)

Philip Baumber
Architectural Limited
50, Radmore Road, Hinckley
Leicestershire, LE10 0RQ
 tel. 07913 560141
 e.mail. baumberp1955@gmail.com

Project : Replacement of Windows and Doors of Existing Retail Units Associated with the W heatsheaf Courtyard, Market Place,Market Bosworth, Nuneaton CV13 0LF	Scale : 1:50 @ A1
	Date : Jan 2024
	Drawn: PCB
	Job No. 1635
Drg. Title : Proposed Elevations	Drg. No. 02
	Rev.