




Front Elevation

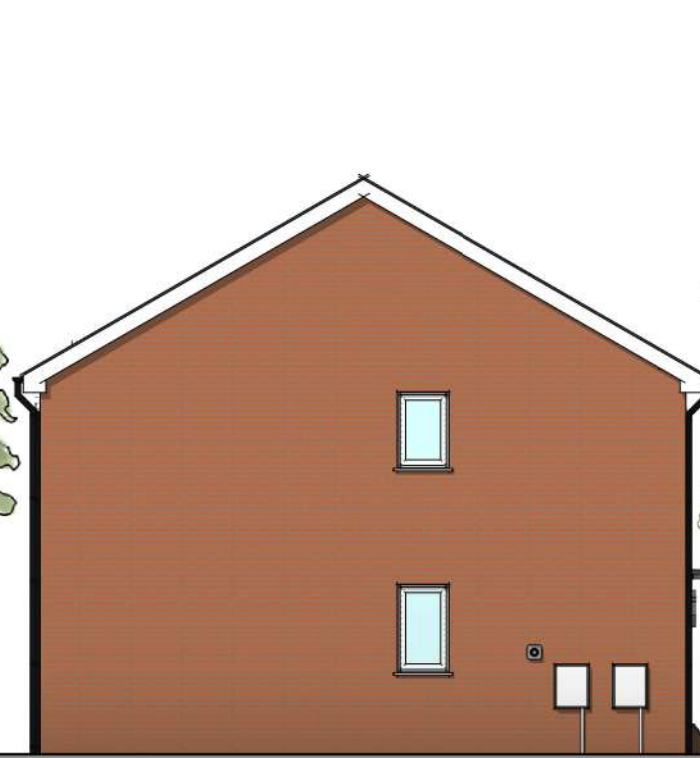


Side Elevation 1




Rear Elevation



Side Elevation 2

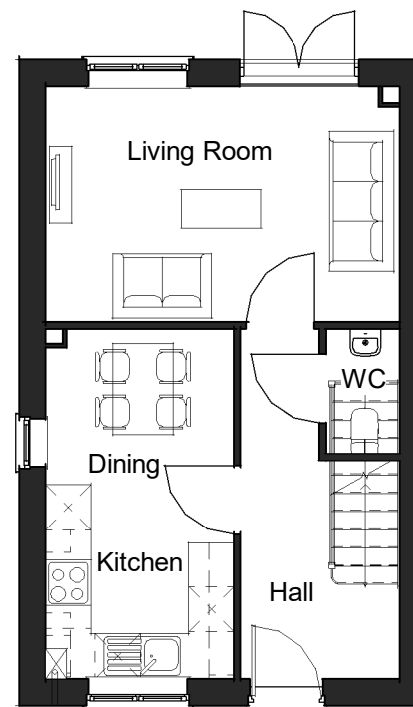

Ground Floor Plan

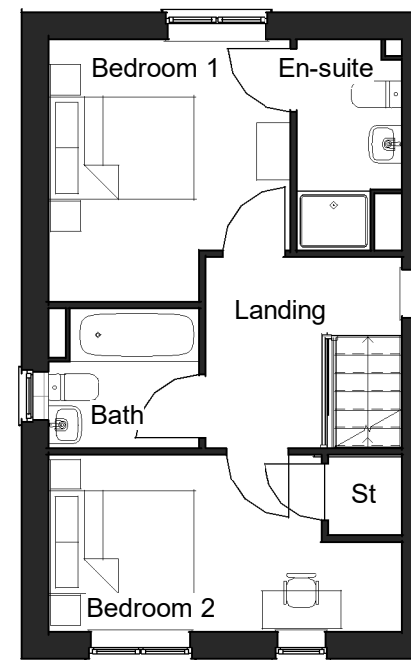

First Floor Plan

Newson  
H282-790

|                 |                      |               |
|-----------------|----------------------|---------------|
| C01             | CONSTRUCTION ISSUE   | July 2025     |
| Revision Number | Revision Description | Revision Date |

**DRAWING NAME:** H282-790 (Newson)  
Planning Drawing

**DRAWING NO.** 1000  
**DATE** May 2025  
**SCALE** 1 : 100 @ A3



3 BED




FRONT ELEVATION.




L.H. SIDE ELEVATION.



REAR ELEVATION.

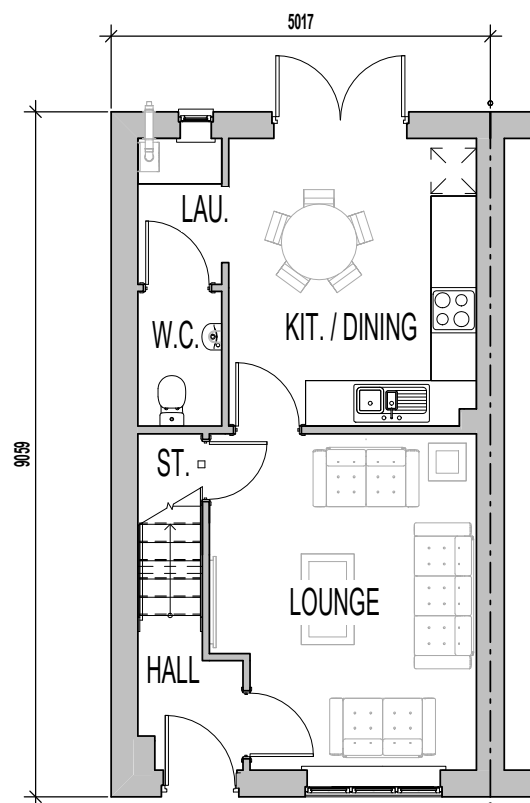

GROUND FLOOR PLAN

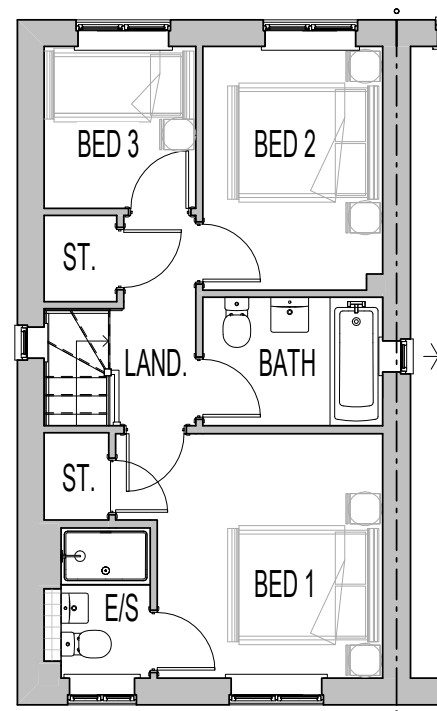

FIRST FLOOR PLAN.



R.H. SIDE ELEVATION.

✕ OPTIONAL WINDOW POSITIONS FOR ALTERNATIVE HANDING.

L351 - 3B / 5P / 806 - INGLETION

Drawing No: L351811V

millers homes

Scale @ 1 : 100  
Total Area: 806 ft²




FRONT ELEVATION.




L.H. SIDE ELEVATION.



REAR ELEVATION.

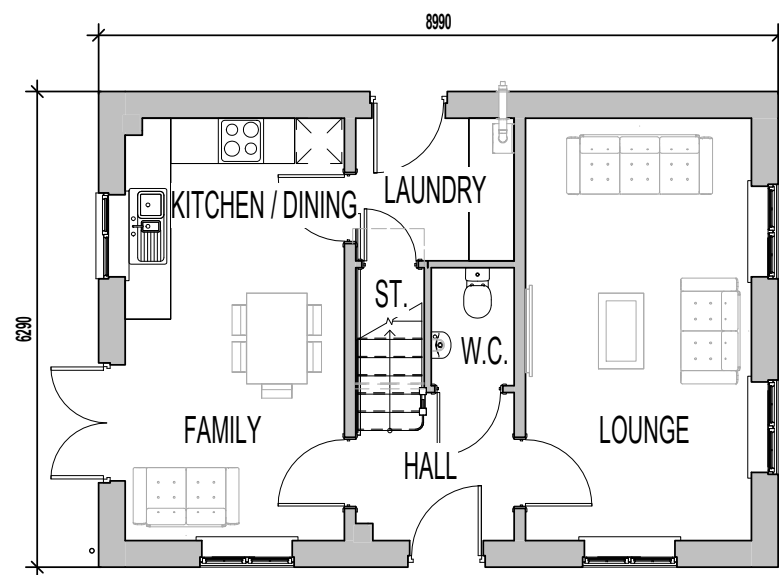

GROUND FLOOR PLAN

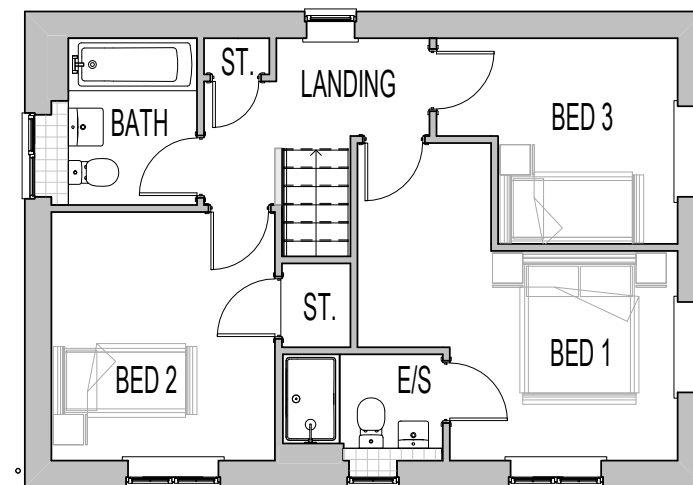

FIRST FLOOR PLAN.



R.H. SIDE ELEVATION.




FRONT ELEVATION.




L.H. SIDE ELEVATION.



REAR ELEVATION.

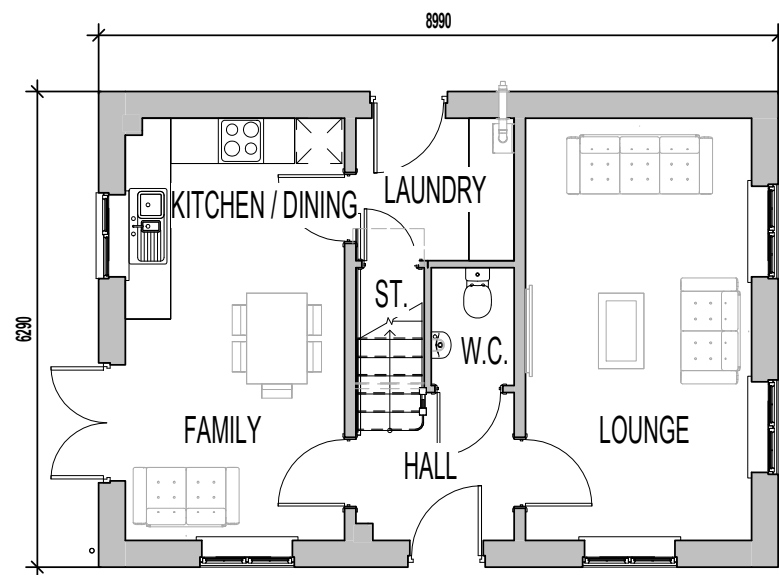

GROUND FLOOR PLAN

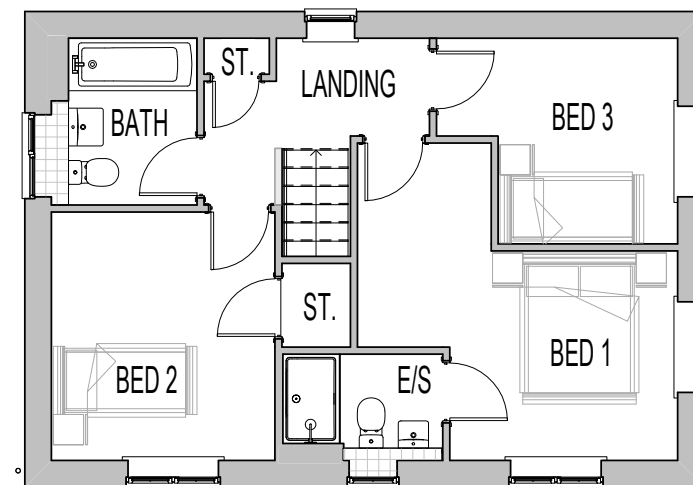

FIRST FLOOR PLAN.



R.H. SIDE ELEVATION.




FRONT ELEVATION.




L.H. SIDE ELEVATION.



REAR ELEVATION.

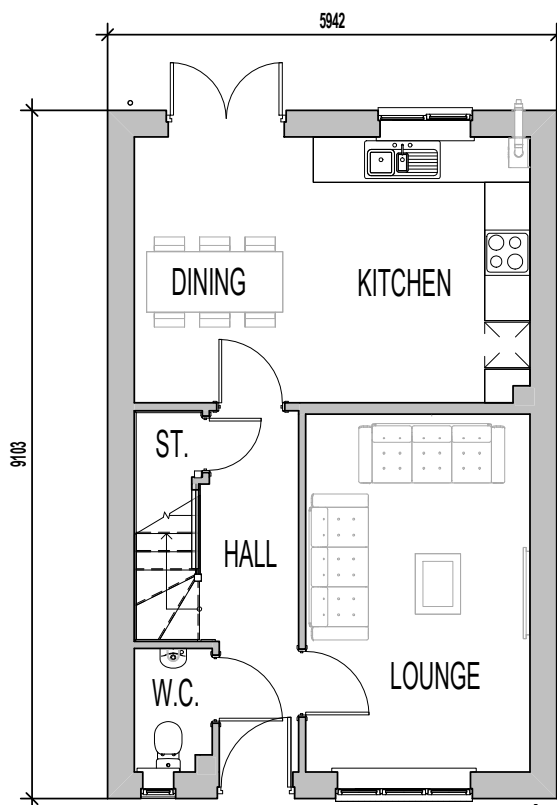

GROUND FLOOR PLAN.

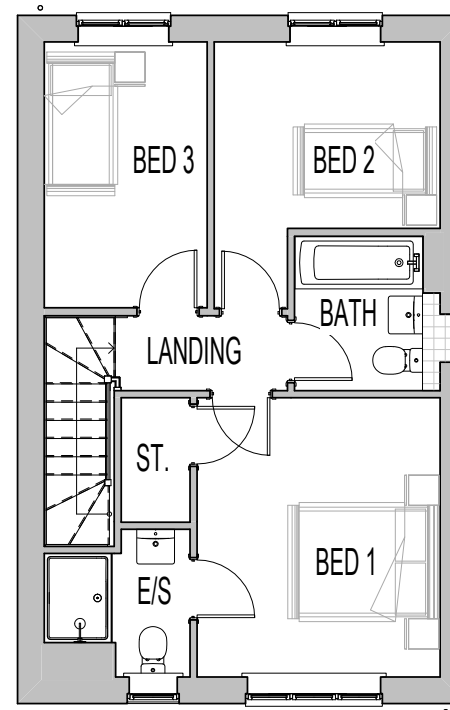


FIRST FLOOR PLAN.



R.H. SIDE ELEVATION.




FRONT ELEVATION

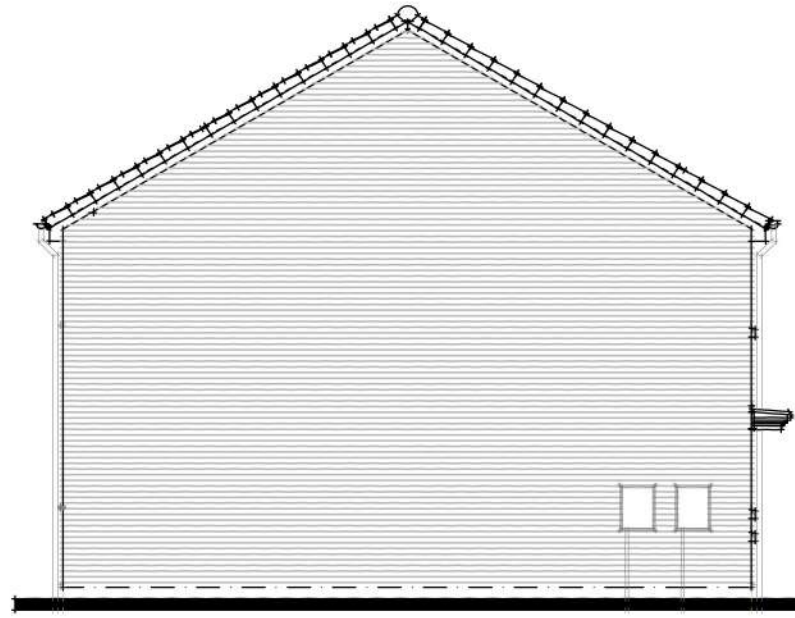


SIDE ELEVATION



REAR ELEVATION

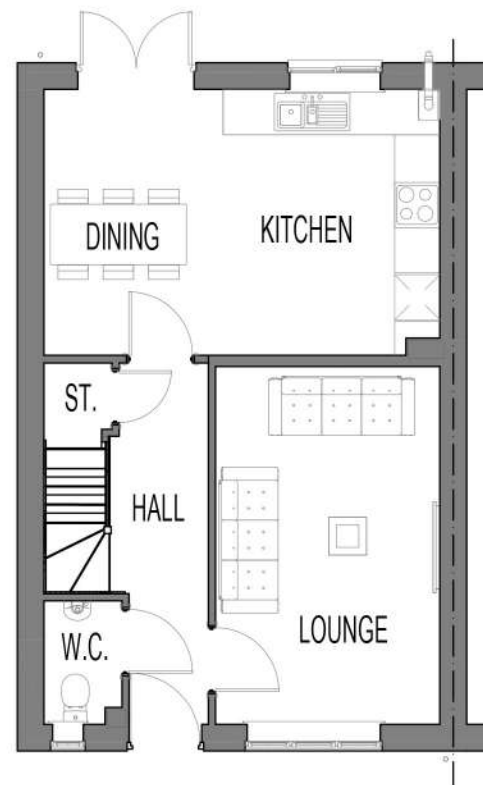

GROUND FLOOR PLAN

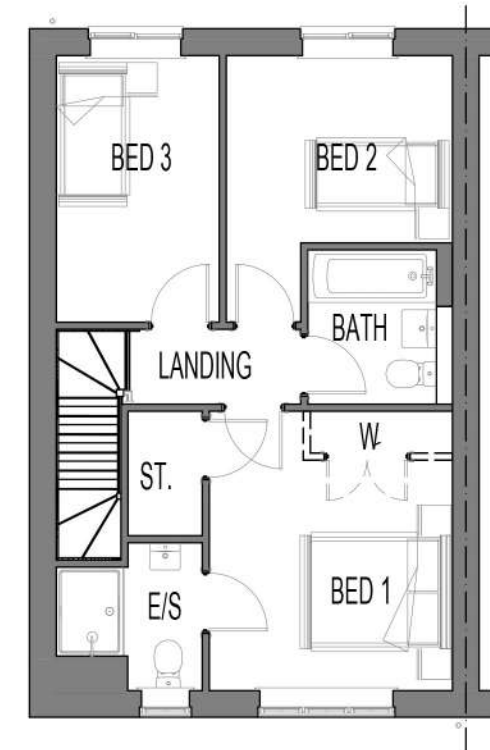

FIRST FLOOR PLAN




FRONT ELEVATION.




L.H. SIDE ELEVATION.



REAR ELEVATION.

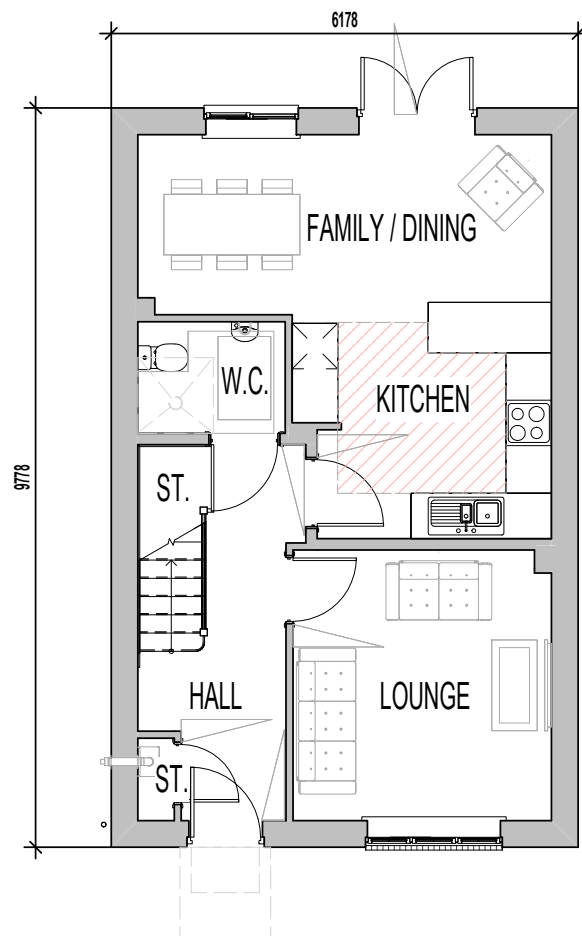

GROUND FLOOR PLAN.

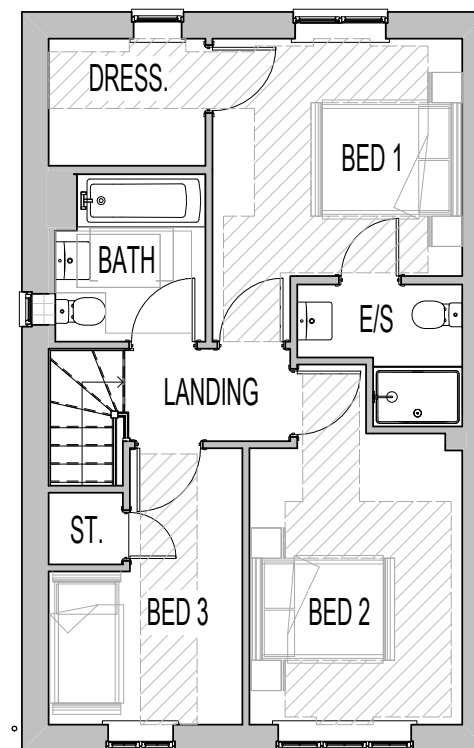

FIRST FLOOR PLAN.



R.H. SIDE ELEVATION.




FRONT ELEVATION.




L.H. SIDE ELEVATION.



REAR ELEVATION.

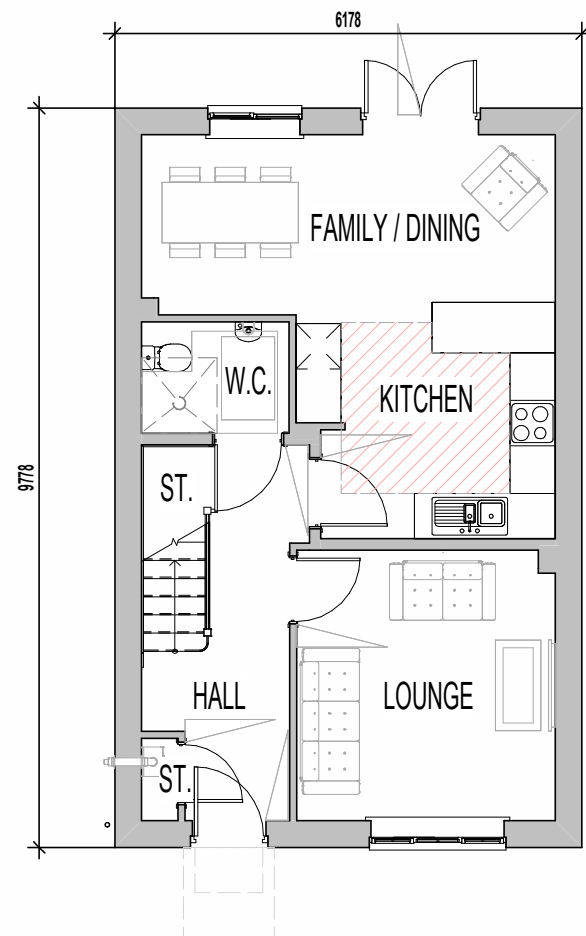

GROUND FLOOR PLAN.

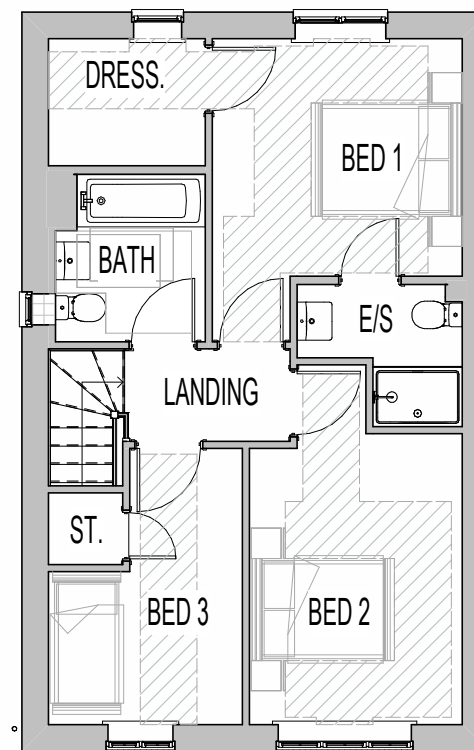

FIRST FLOOR PLAN.



R.H. SIDE ELEVATION.




FRONT ELEVATION.



L.H. SIDE ELEVATION.



REAR ELEVATION.

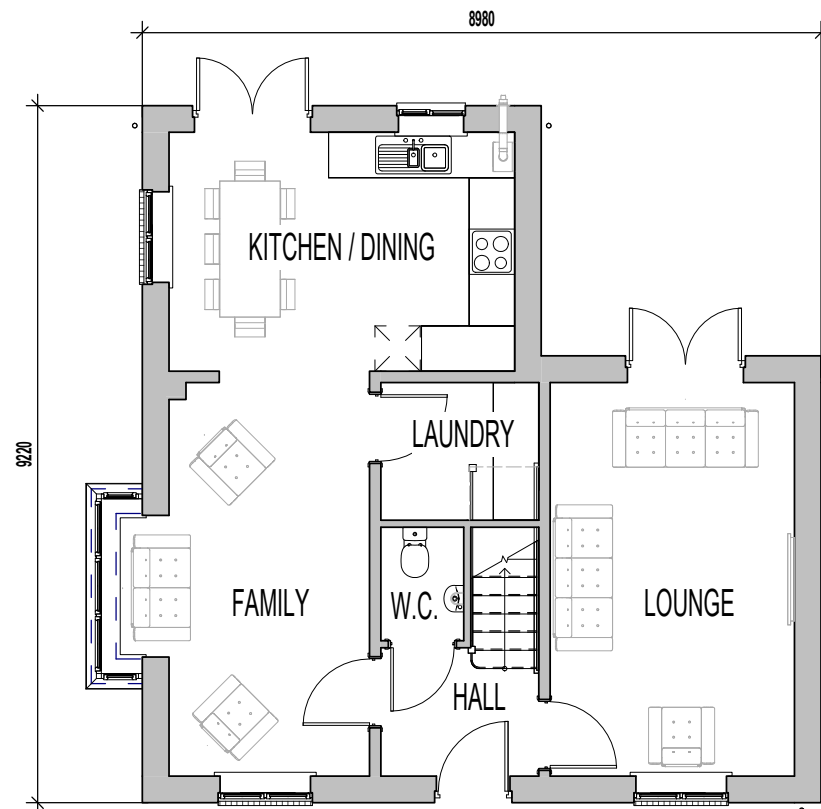

GROUND FLOOR PLAN



FIRST FLOOR PLAN



R.H. SIDE ELEVATION.




FRONT ELEVATION.



L.H. SIDE ELEVATION.



REAR ELEVATION.

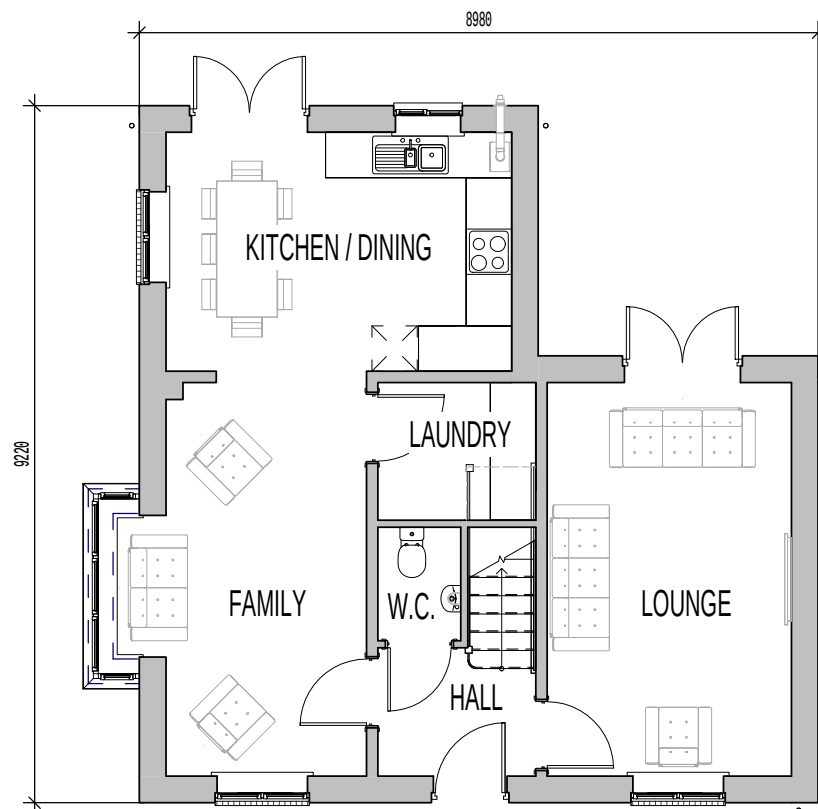

GROUND FLOOR PLAN



FIRST FLOOR PLAN




R.H. SIDE ELEVATION.




FRONT ELEVATION.




L.H. SIDE ELEVATION.

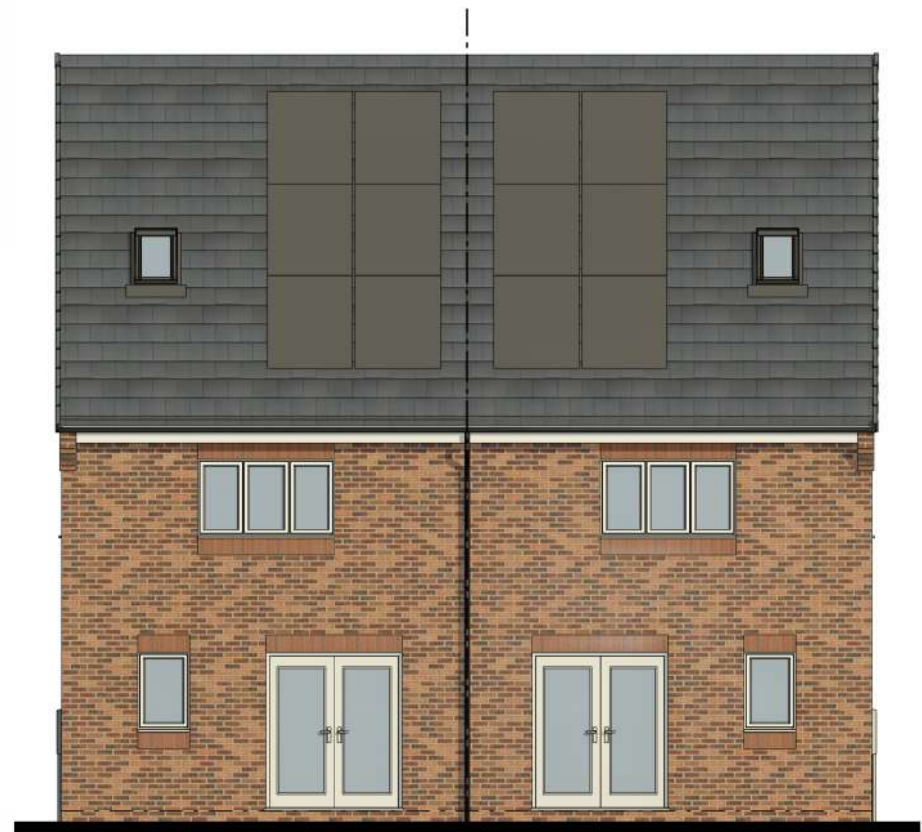


REAR ELEVATION.

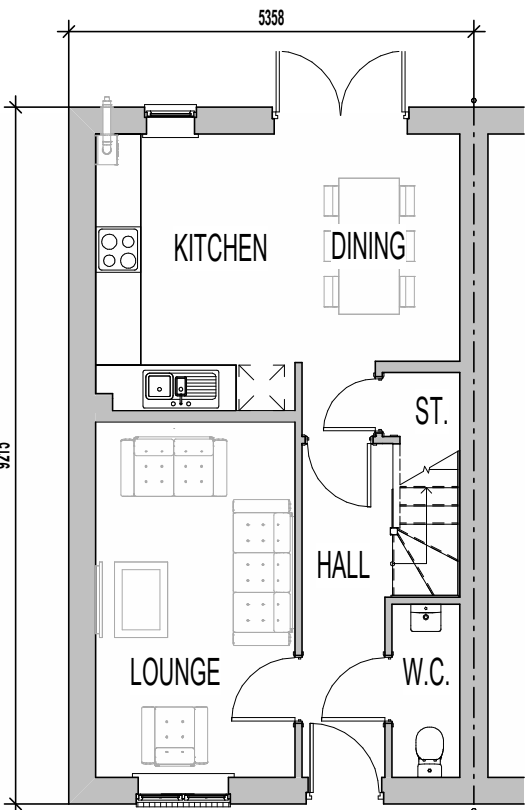

GROUND FLOOR PLAN.

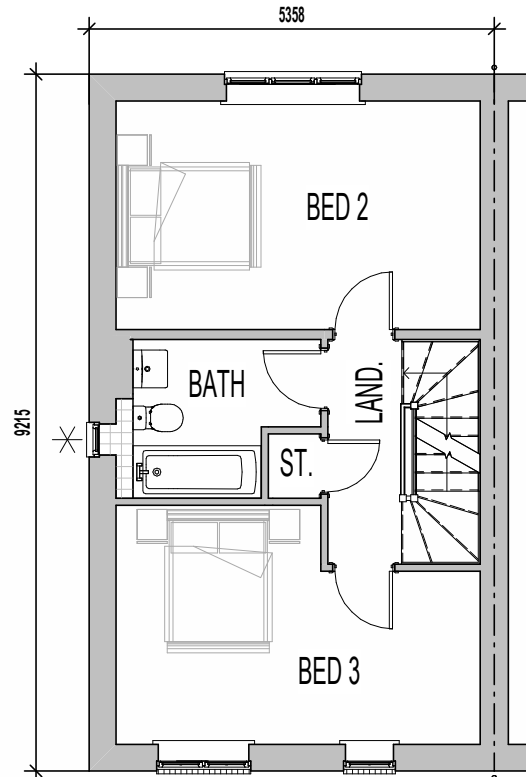

FIRST FLOOR PLAN.

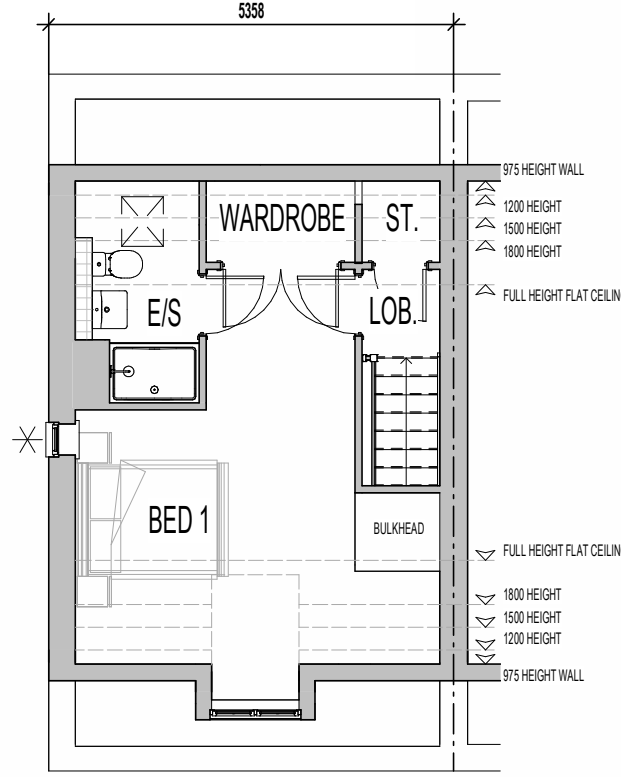

SECOND FLOOR PLAN.



R.H. SIDE ELEVATION.

✕ INDICATES END TERRACE WINDOW OPTION.

L367 - 3B / 6P / 1177 - KIPTON

Drawing No: L367811C

millermiller homes


Scale @ 1 : 100  
Total Area: 1177 ft²




FRONT ELEVATION.




L.H. SIDE ELEVATION.

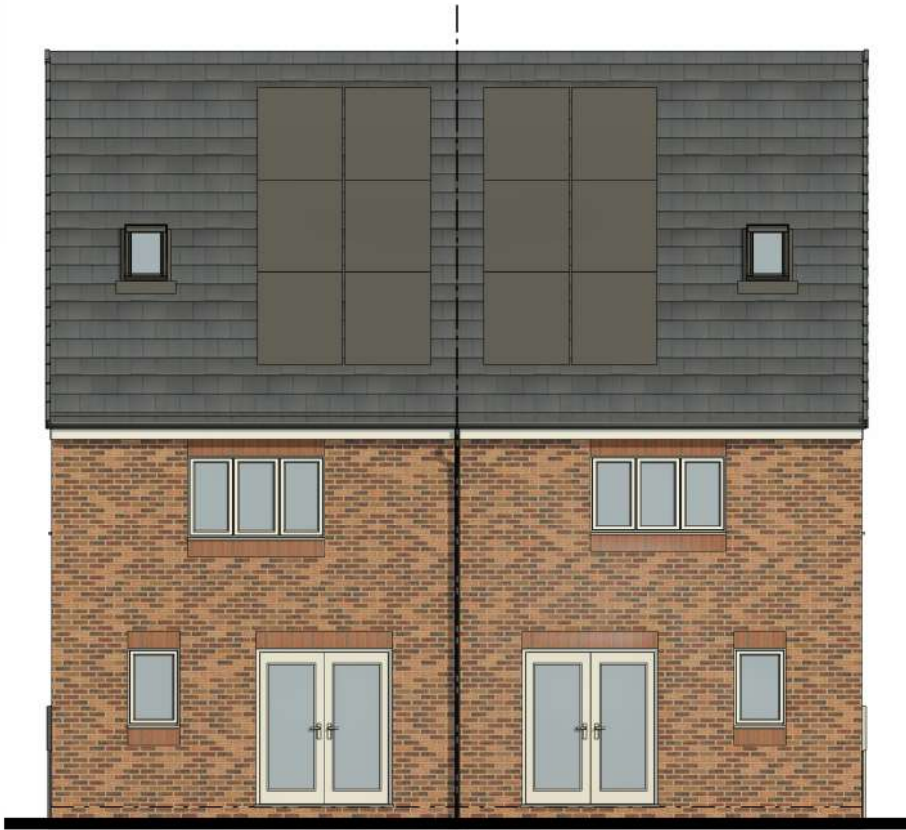


REAR ELEVATION.

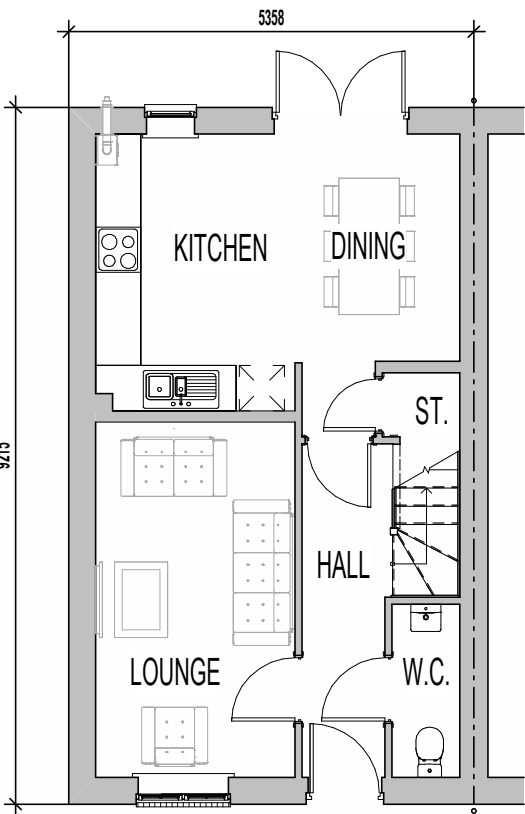

GROUND FLOOR PLAN.

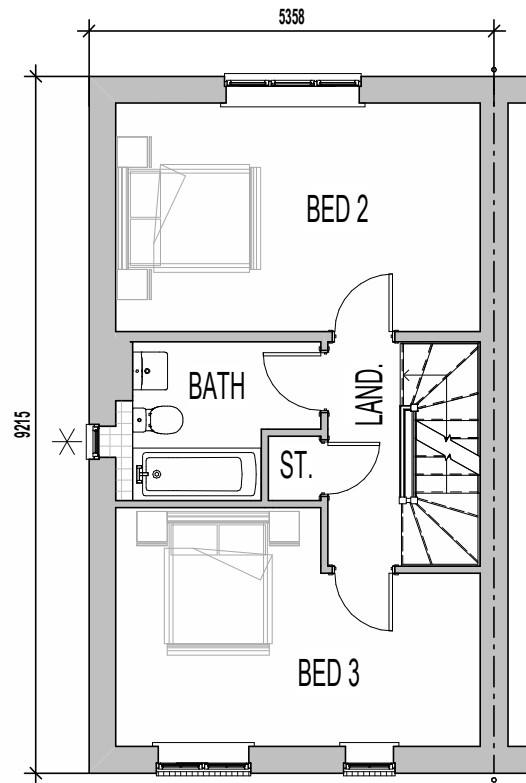

FIRST FLOOR PLAN.

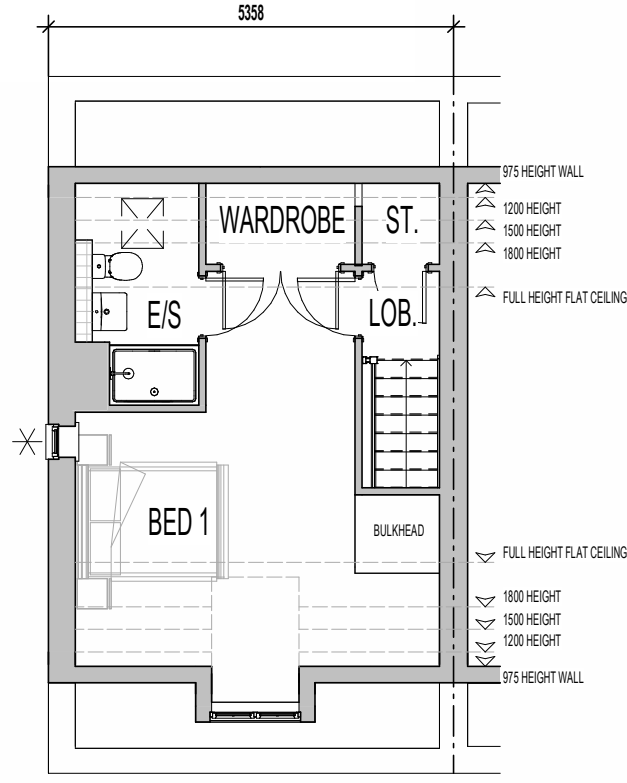

SECOND FLOOR PLAN.



R.H. SIDE ELEVATION.

✕ INDICATES END TERRACE WINDOW OPTION.

L367 - 3B / 6P / 1177 - KIPTON

Drawing No: L367811V

millers homes

Scale @ 1 : 100  
Total Area: 1177 ft²




Front Elevation


Side Elevation 1

Rear Elevation

Side Elevation 2

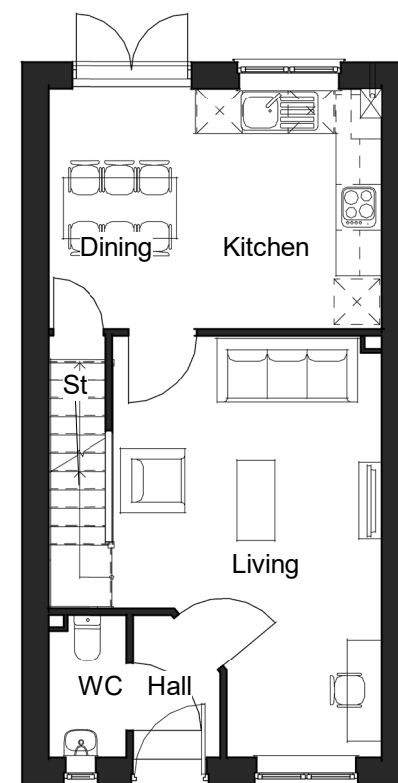

Ground Floor Plan

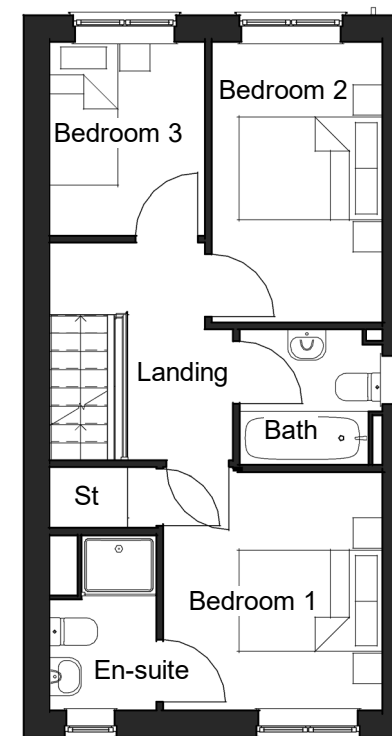

First Floor Plan

Medley (P)  
H381-838P

**DRAWING NAME:** H381-838P/G (Medley (P/G))  
Planning Drawing

**DRAWING NO.** 1000  
**DATE** May 2025  
**SCALE** 1 : 100 @ A3







Front Elevation

Side Elevation 1

Rear Elevation

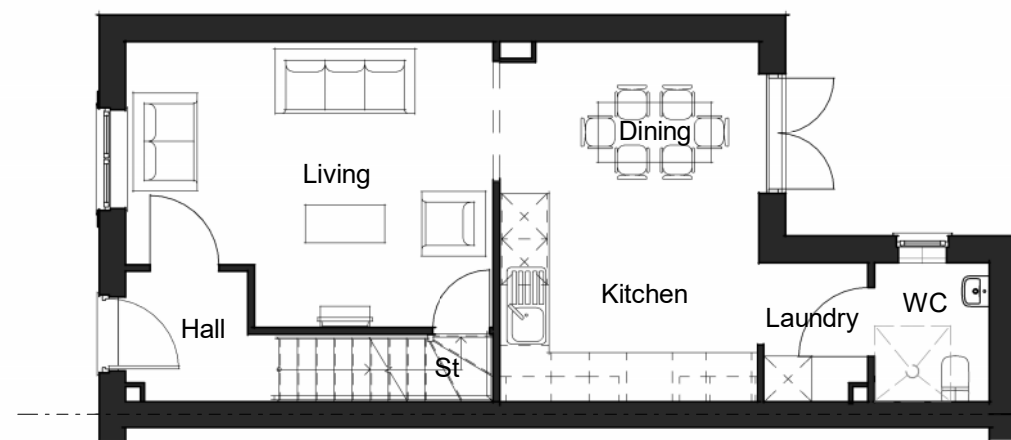

Ground Floor Plan

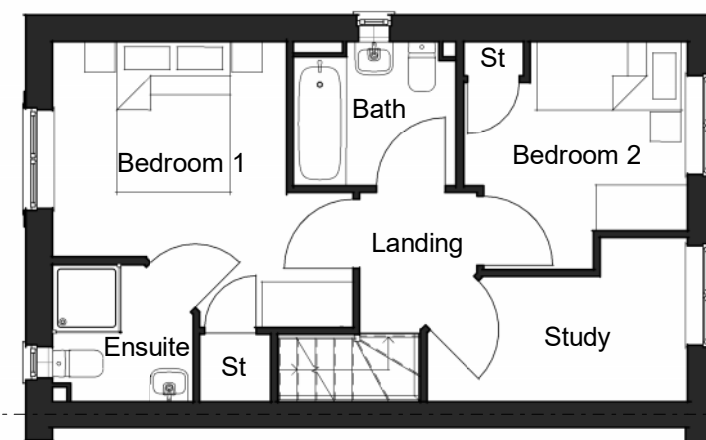

First Floor Plan




Front Elevation




Side Elevation 1




Side Elevation 2

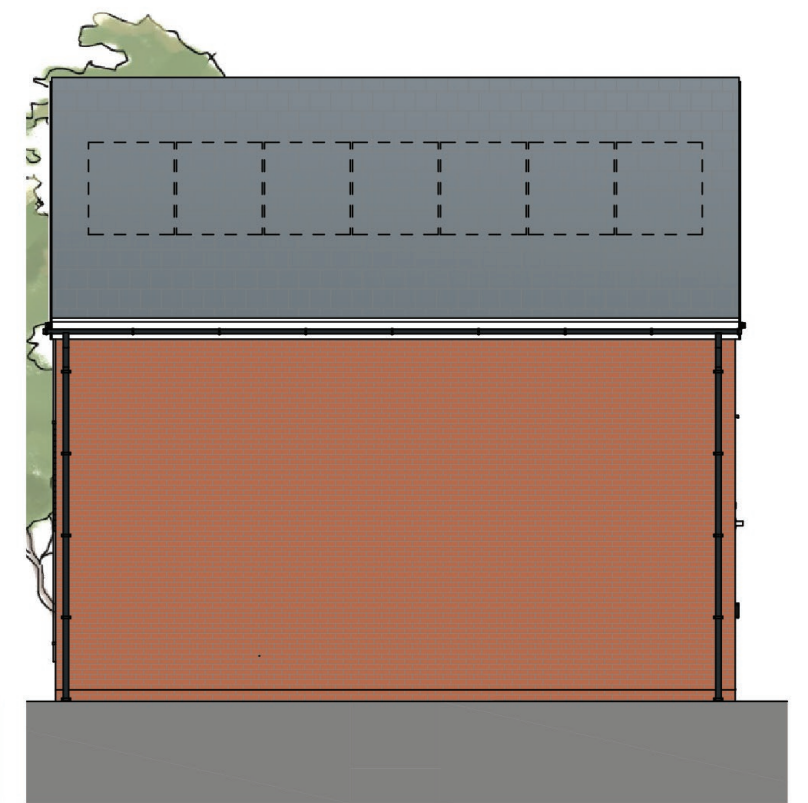

Rear Elevation

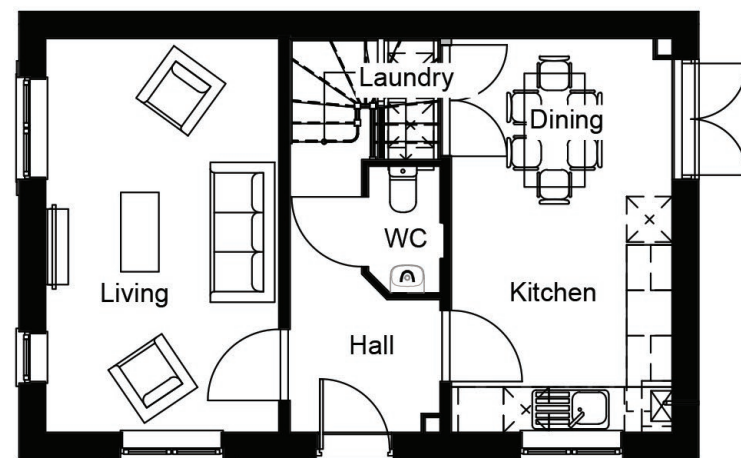

Ground Floor Plan

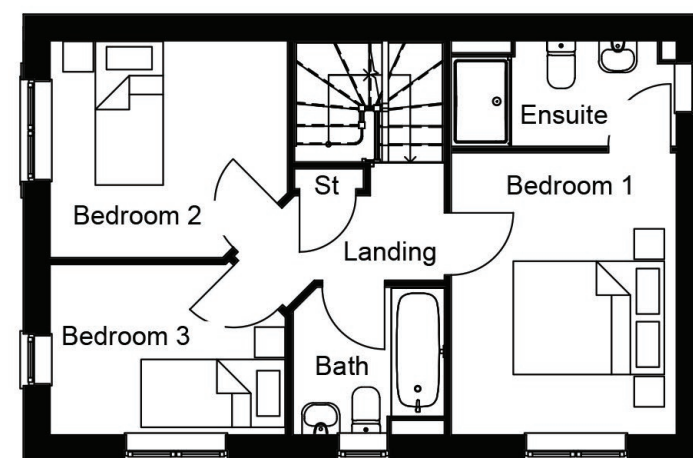

First Floor Plan

H383 - Wintley

| Revision Number | Revision Description | Revision Date |
|-----------------|----------------------|---------------|
|                 |                      |               |

DRAWING NO. 1000  
DATE May 2025  
SCALE 1 : 100 @ A3

 **ST.MODWEN  
HOMES**




Front Elevation




Side Elevation 1



Side Elevation 2

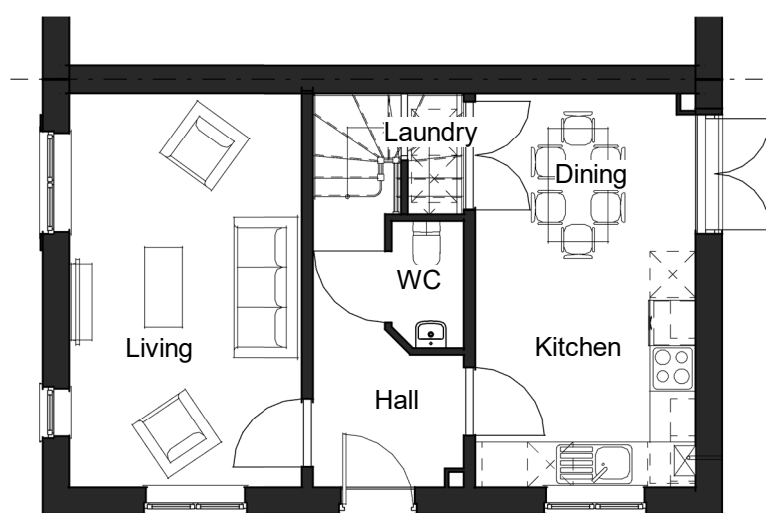

Ground Floor Plan

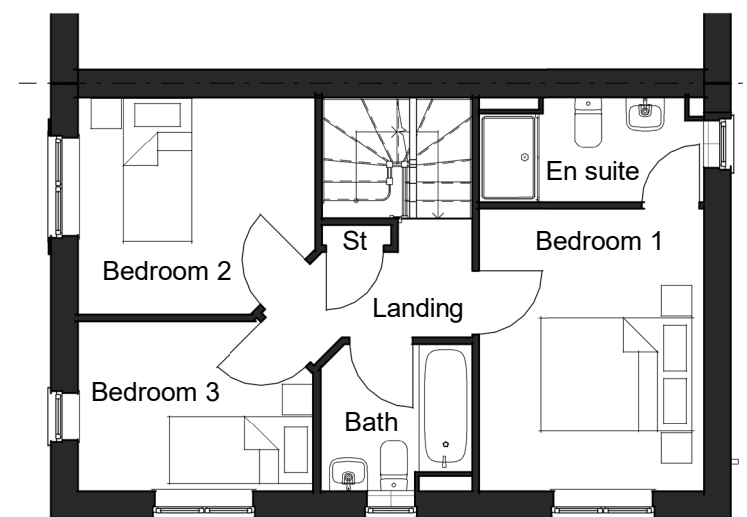

First Floor Plan

Wintley  
H383-930

**DRAWING NAME:** H383-930 (Wintley)  
Planning Drawing

**DRAWING NO.** 1000  
**DATE** May 2025  
**SCALE** 1 : 100 @ A3





Front Elevation




Rear Elevation




Side Elevation



Side Elevation 2

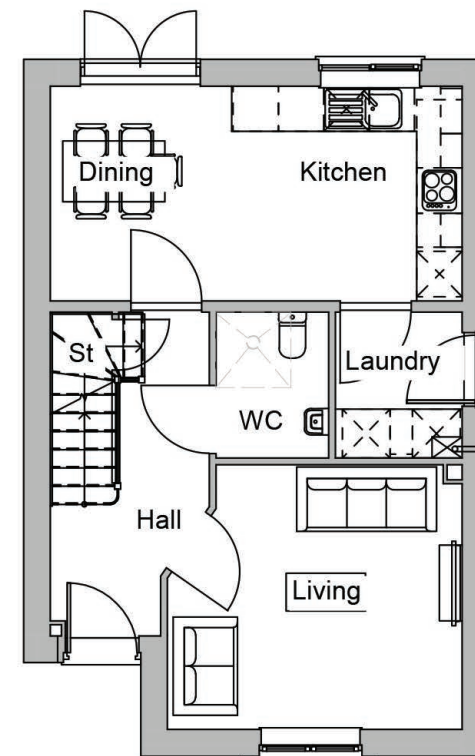

Ground Floor Plan

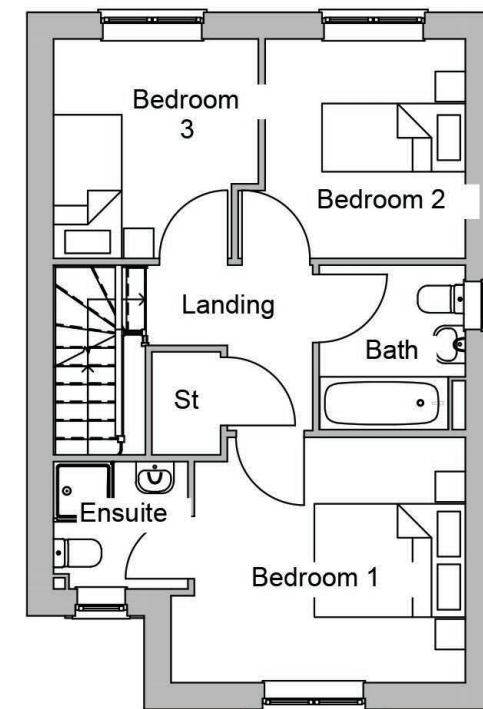

First Floor Plan

Turnley  
H384-957

|                 |                      |               |
|-----------------|----------------------|---------------|
| C01             | CONSTRUCTION ISSUE   | July 2025     |
| Revision Number | Revision Description | Revision Date |

**DRAWING NAME:** H384-957 (Turnley)  
Planning Drawing

**DRAWING NO.** 1000  
**DATE** May 2025  
**SCALE** 1:100 @ A3






Front Elevation




Rear Elevation



Side Elevation 2

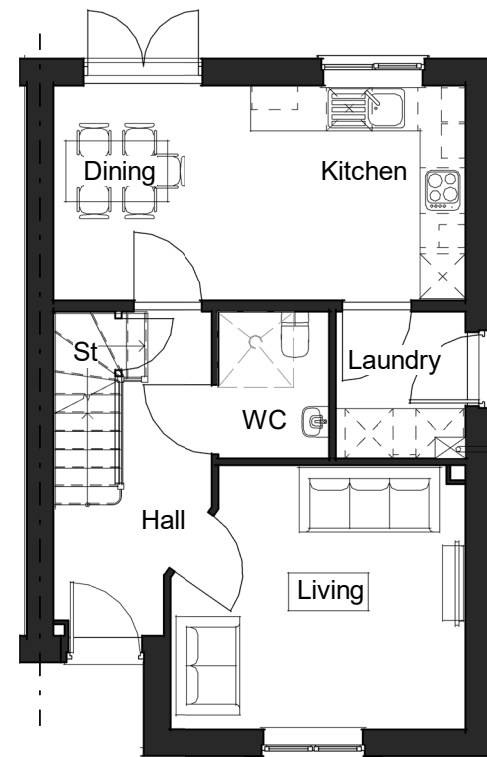

Ground Floor Plan

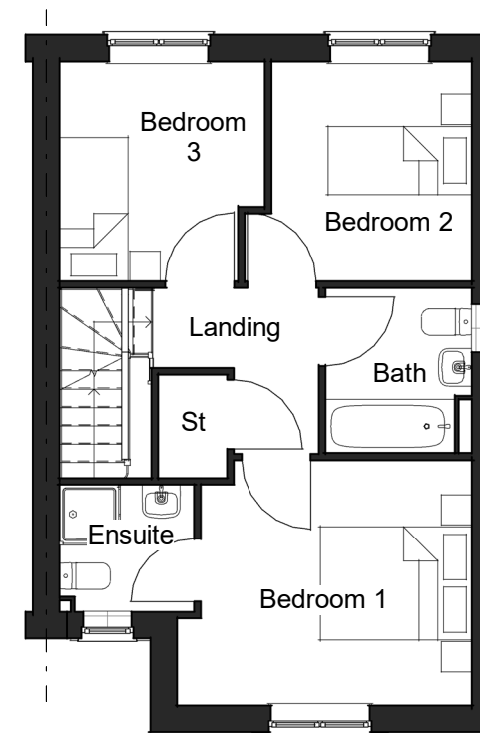

First Floor Plan

Turnley  
H384-957

|                 |                      |               |
|-----------------|----------------------|---------------|
| C01             | CONSTRUCTION ISSUE   | July 2025     |
| Revision Number | Revision Description | Revision Date |

**DRAWING NAME:** H384-957 (Turnley)  
Planning Drawing

**DRAWING NO.** 1000  
**DATE** May 2025  
**SCALE** 1 : 100 @ A3






Front Elevation




Rear Elevation




Side Elevation 1

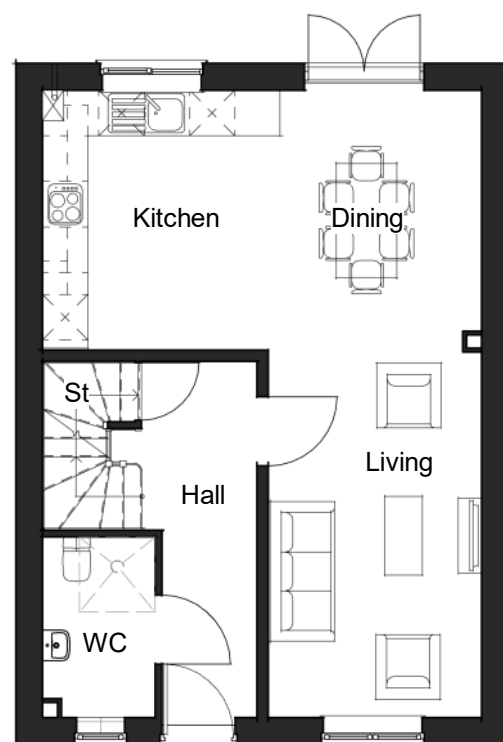

Ground Floor Plan

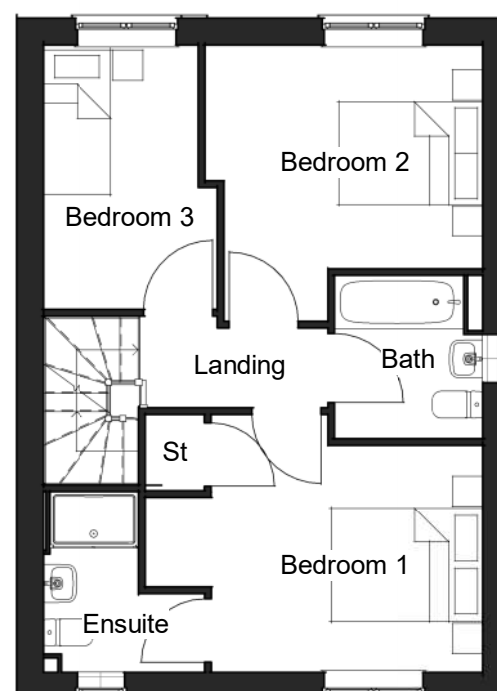

First Floor Plan

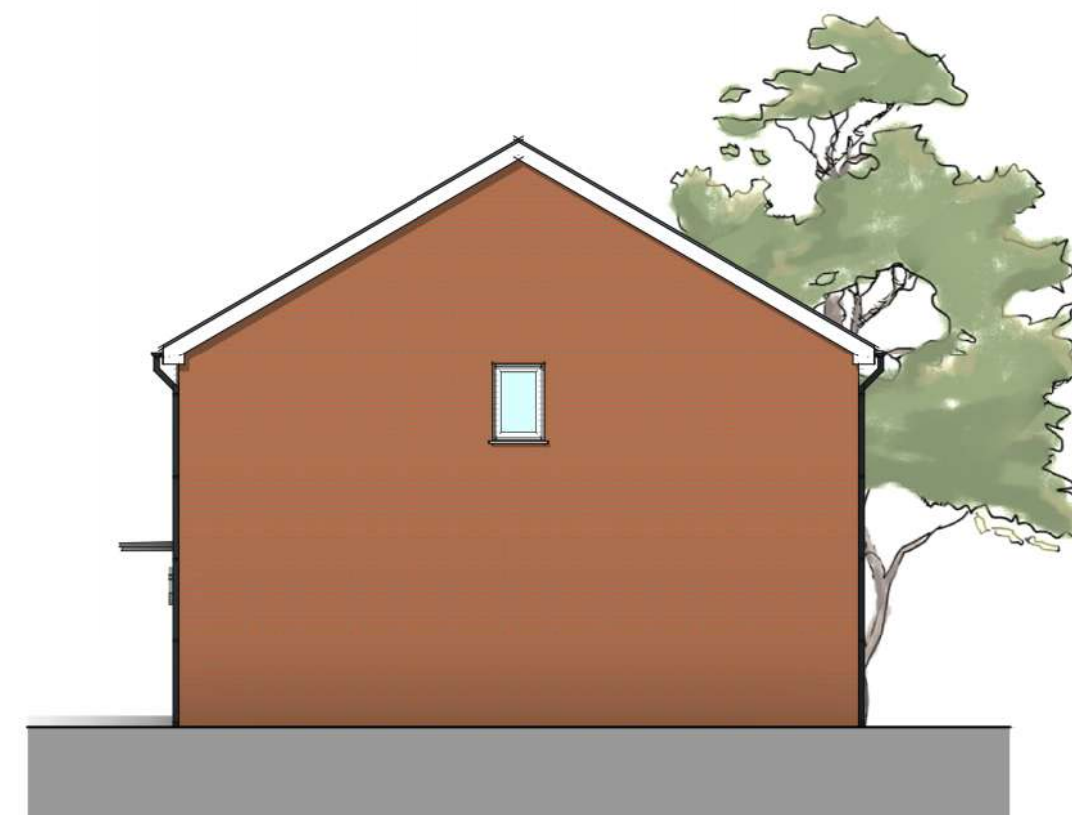

Side Elevation 2

Embley (P)  
H385-1036P

| Revision Number | Revision Description | Revision Date |
|-----------------|----------------------|---------------|
|                 |                      |               |

**DRAWING NAME:** H385-1036P (Embley(P/G))  
Planning Drawing - Embley (P)

**DRAWING NO.** 1000  
**DATE** May 2025  
**SCALE** 1 : 100 @ A3

 **ST.MODWEN  
HOMES**

4 BED




FRONT ELEVATION.




L.H. SIDE ELEVATION.



REAR ELEVATION.

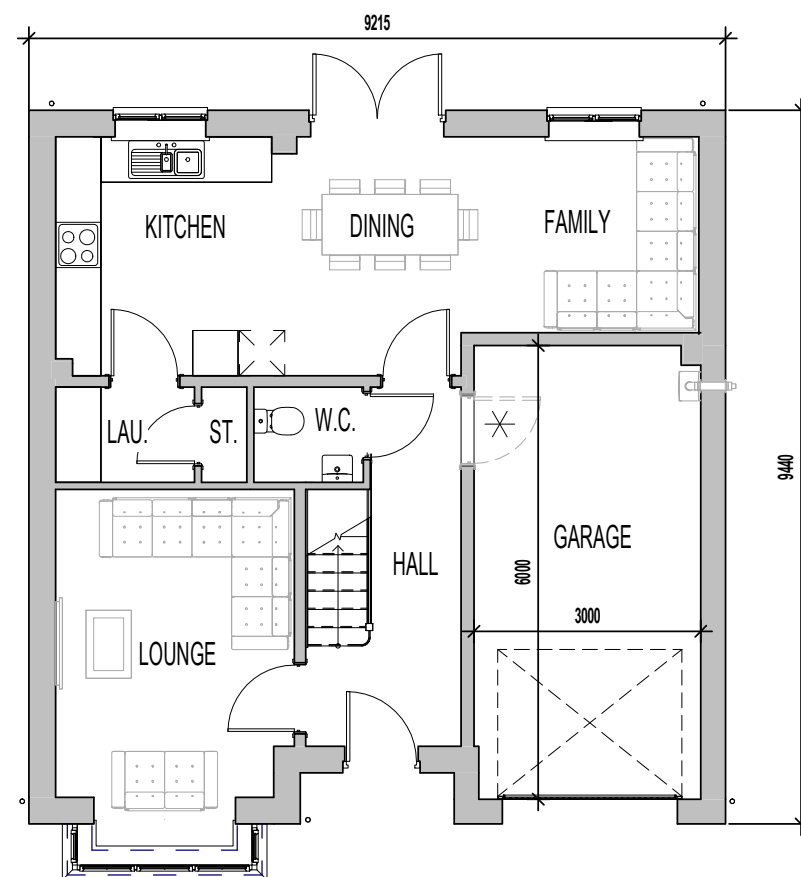

GROUND FLOOR PLAN

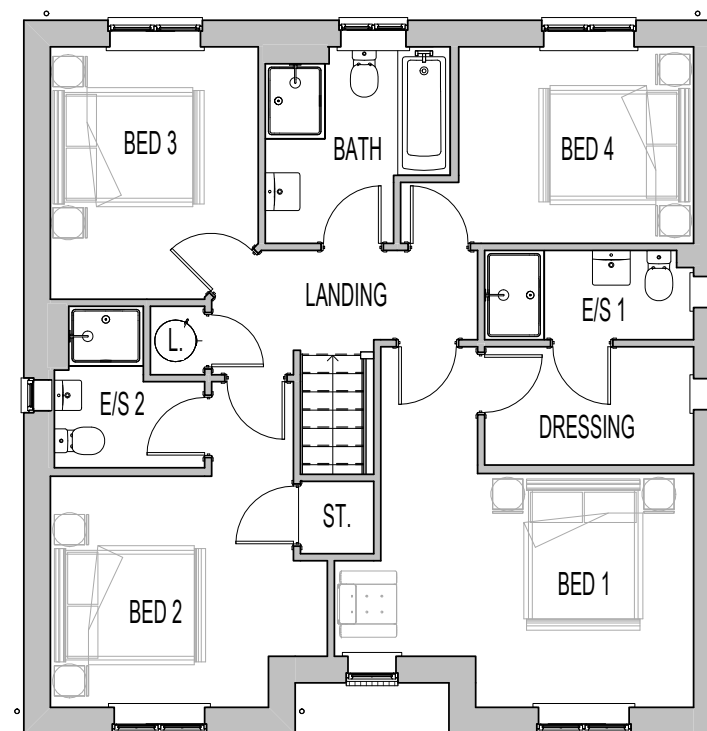

FIRST FLOOR PLAN



R.H. SIDE ELEVATION.

✕ INDICATES OPTIONAL INTERNAL DOOR, CONFIRM WITH REGIONAL TECHNICAL TEAM OVER SITE SPECIFIC VARIATIONS.

L468 - 4B / 8P / 1368 - DENWOOD

Drawing No: L468811C

mill<sup>er</sup> homes

Scale @ 1 : 100  
Total Area: 1368 ft²




FRONT ELEVATION.




L.H. SIDE ELEVATION.



REAR ELEVATION.

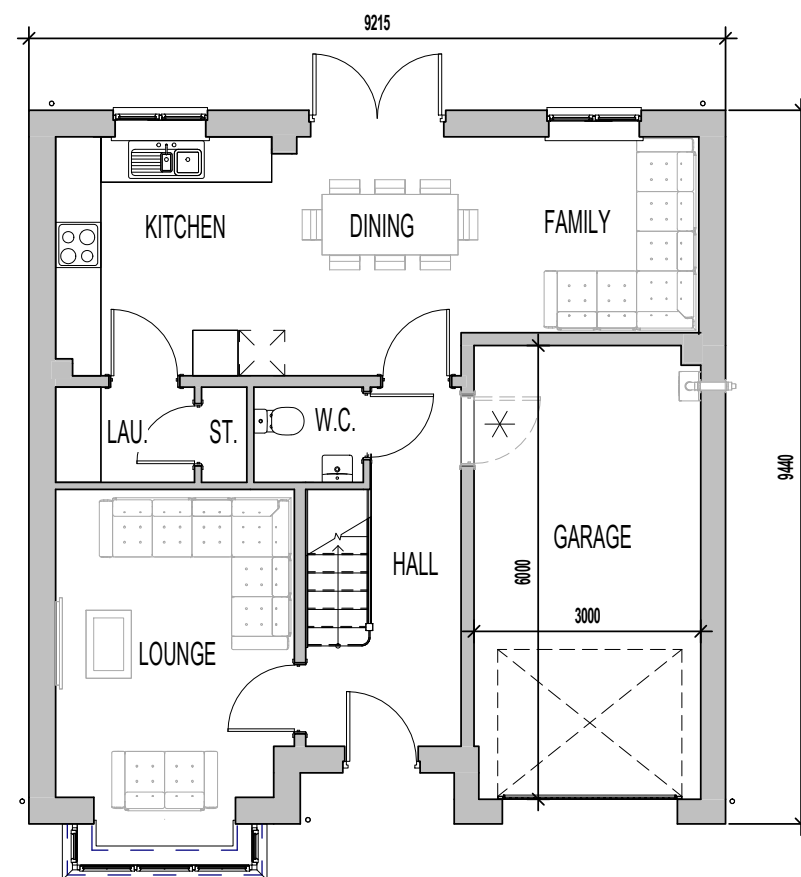

GROUND FLOOR PLAN

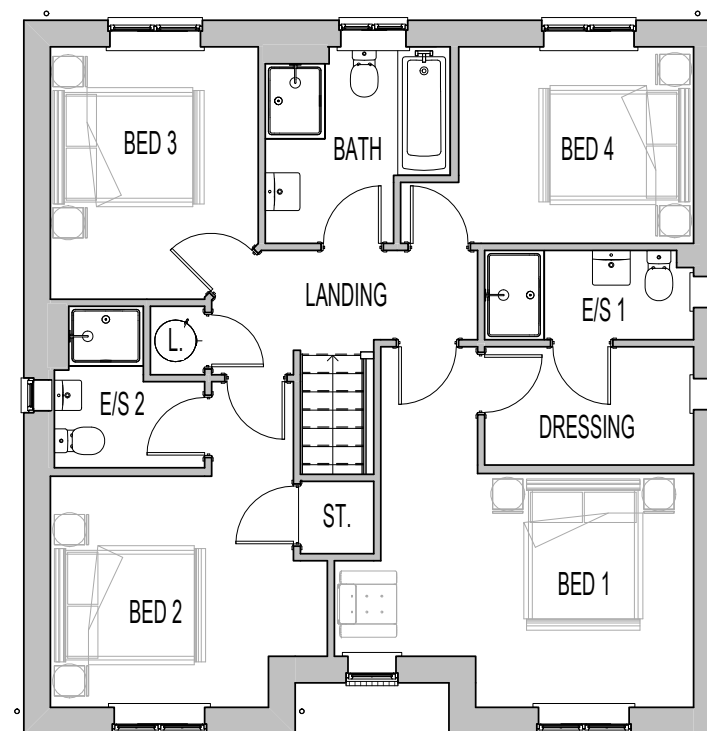

FIRST FLOOR PLAN



R.H. SIDE ELEVATION.

✕ INDICATES OPTIONAL INTERNAL DOOR, CONFIRM WITH REGIONAL TECHNICAL TEAM OVER SITE SPECIFIC VARIATIONS.

L468 - 4B / 8P / 1368 - DENWOOD

Drawing No: L468811V

millert homes

Scale @ 1 : 100  
Total Area: 1368 ft²