




FRONT ELEVATION.




L.H. SIDE ELEVATION.



REAR ELEVATION.

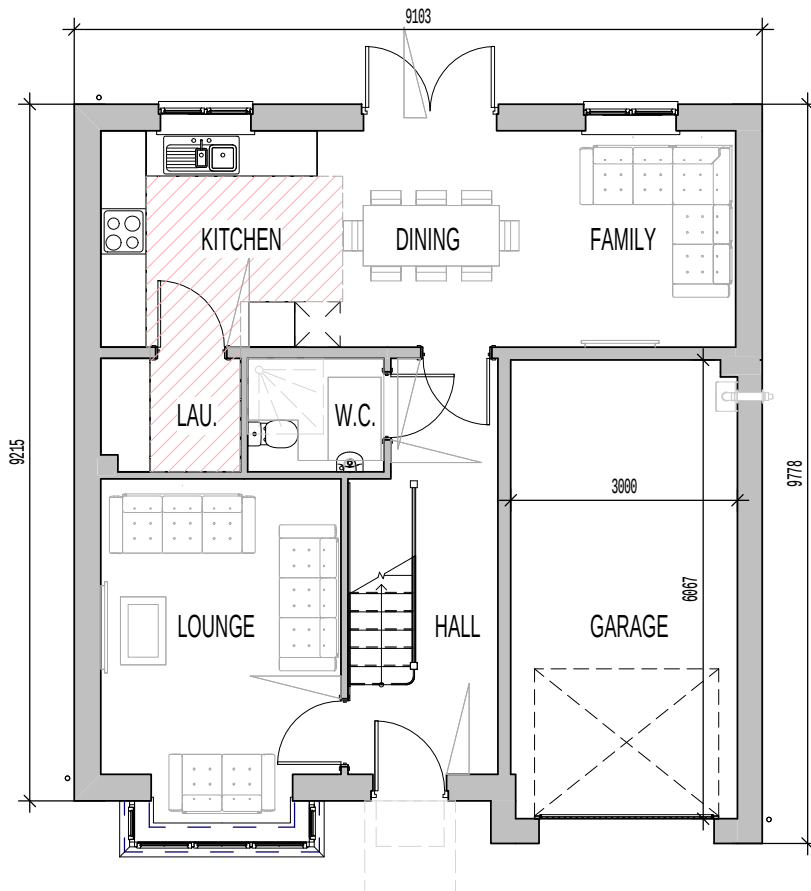

GROUND FLOOR PLAN

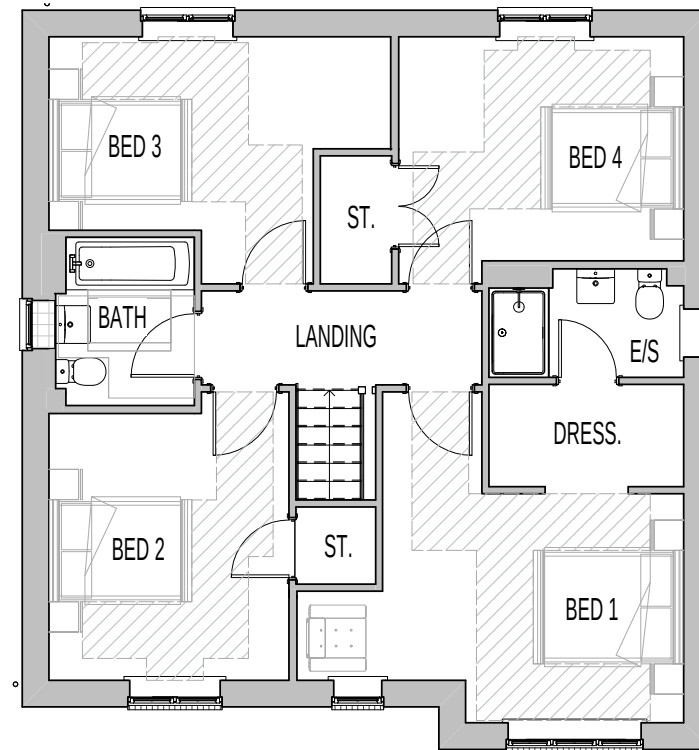

FIRST FLOOR PLAN



R.H. SIDE ELEVATION.

✕ INDICATES OPTIONAL INTERNAL DOOR, CONFIRM WITH REGIONAL TECHNICAL TEAM OVER SITE SPECIFIC VARIATIONS.

L466 - 4B / 8P / 1378 - CHARLESWOOD

Drawing No: L466811C

millers homes

Scale @ 1 : 100
Total Area: 1378 ft²




FRONT ELEVATION.




L.H. SIDE ELEVATION.



REAR ELEVATION.

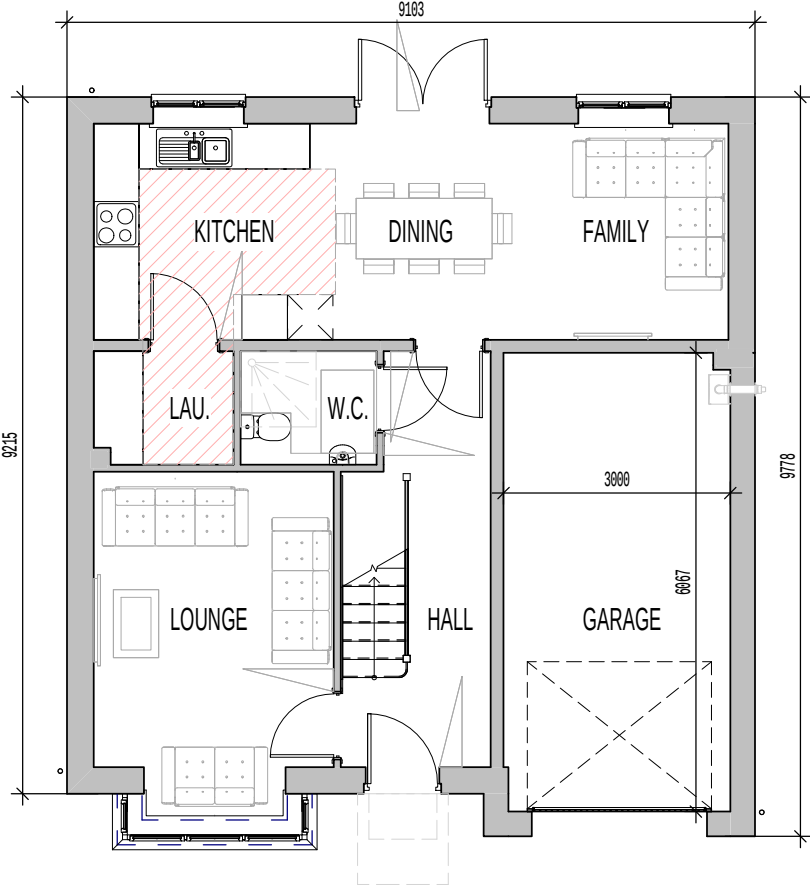

GROUND FLOOR PLAN

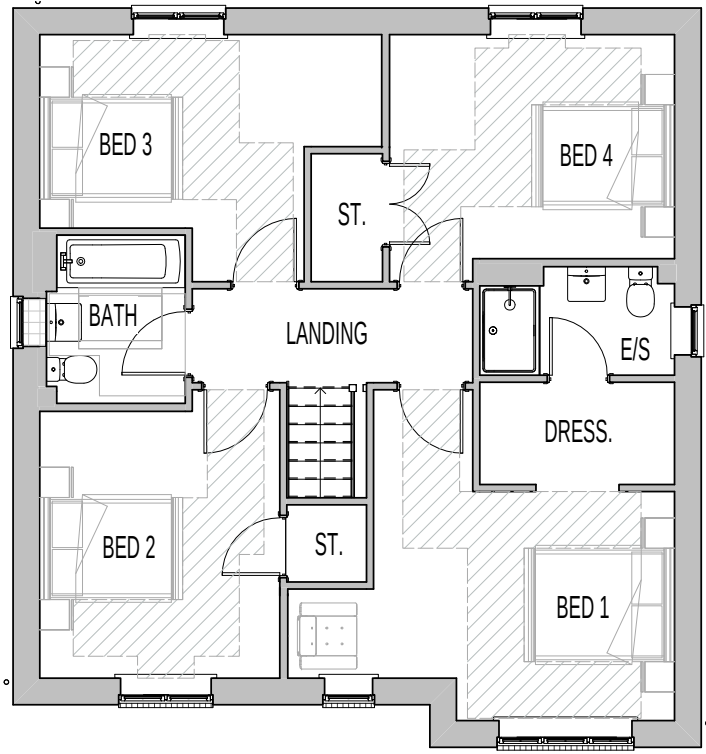

FIRST FLOOR PLAN



R.H. SIDE ELEVATION.

✕ INDICATES OPTIONAL INTERNAL DOOR, CONFIRM WITH REGIONAL TECHNICAL TEAM OVER SITE SPECIFIC VARIATIONS.




FRONT ELEVATION.



L.H. SIDE ELEVATION.



REAR ELEVATION.

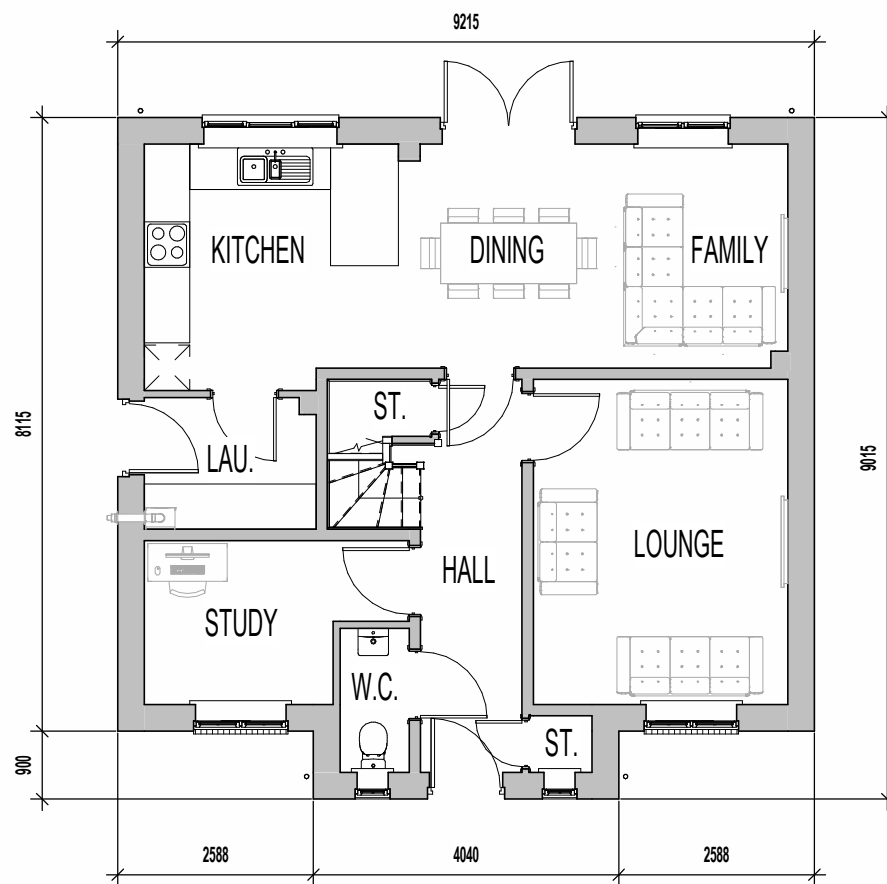

GROUND FLOOR PLAN.



FIRST FLOOR PLAN.



R.H. SIDE ELEVATION.




FRONT ELEVATION.



L.H. SIDE ELEVATION.



REAR ELEVATION.

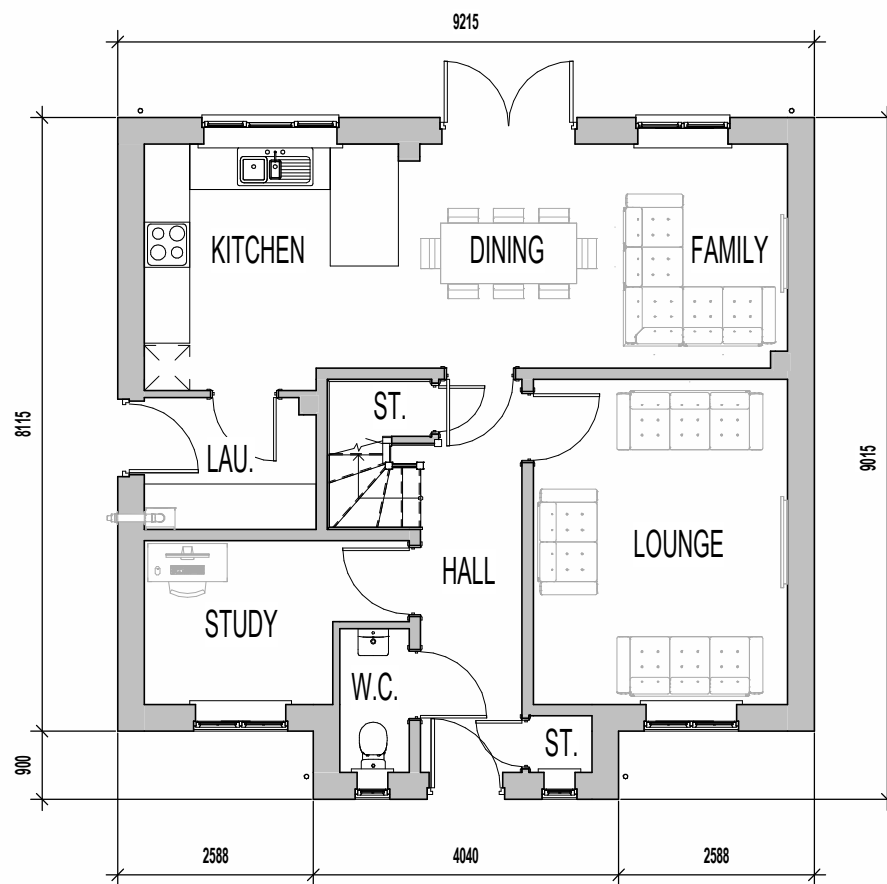

GROUND FLOOR PLAN.



FIRST FLOOR PLAN.



R.H. SIDE ELEVATION.




FRONT ELEVATION.




L.H. SIDE ELEVATION.



REAR ELEVATION.

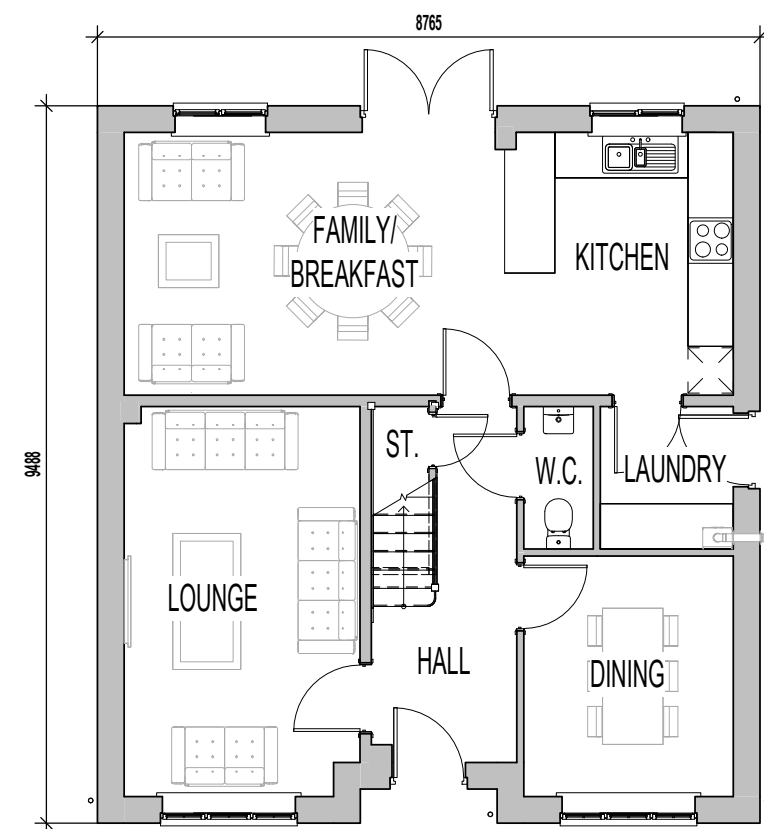

GROUND FLOOR PLAN.

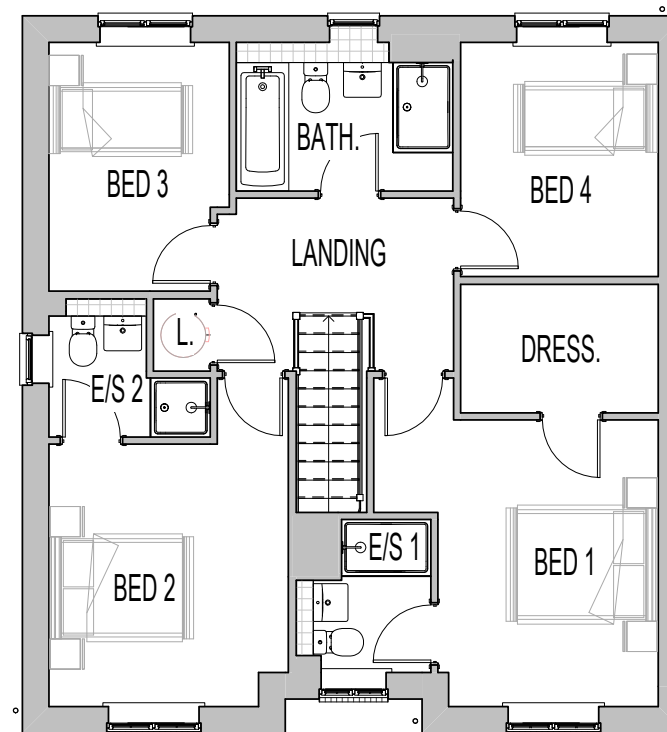

FIRST FLOOR PLAN.



R.H. SIDE ELEVATION.




FRONT ELEVATION.




L.H. SIDE ELEVATION.



REAR ELEVATION.

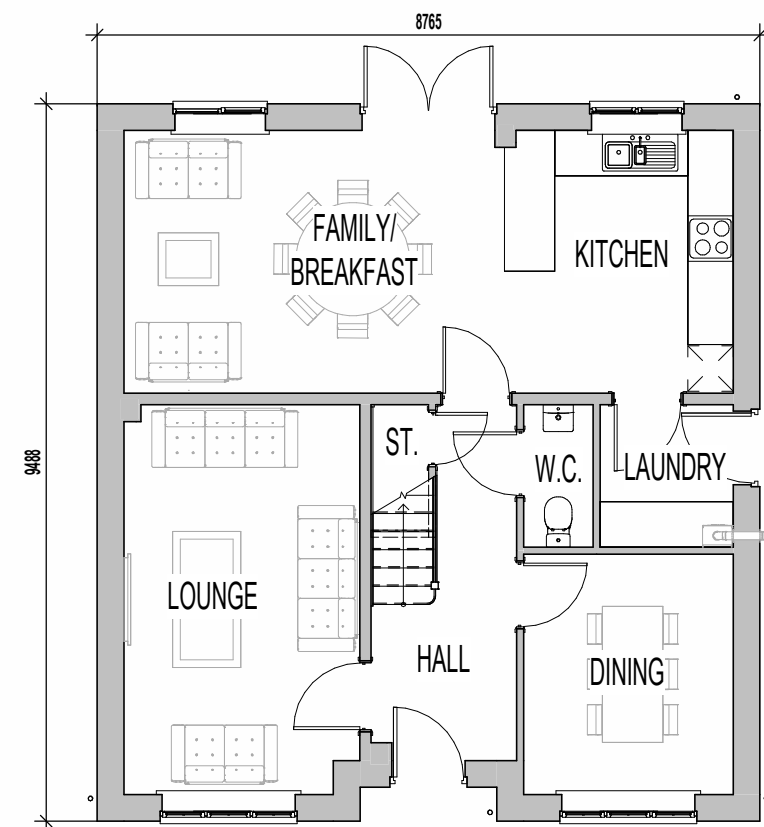

GROUND FLOOR PLAN.

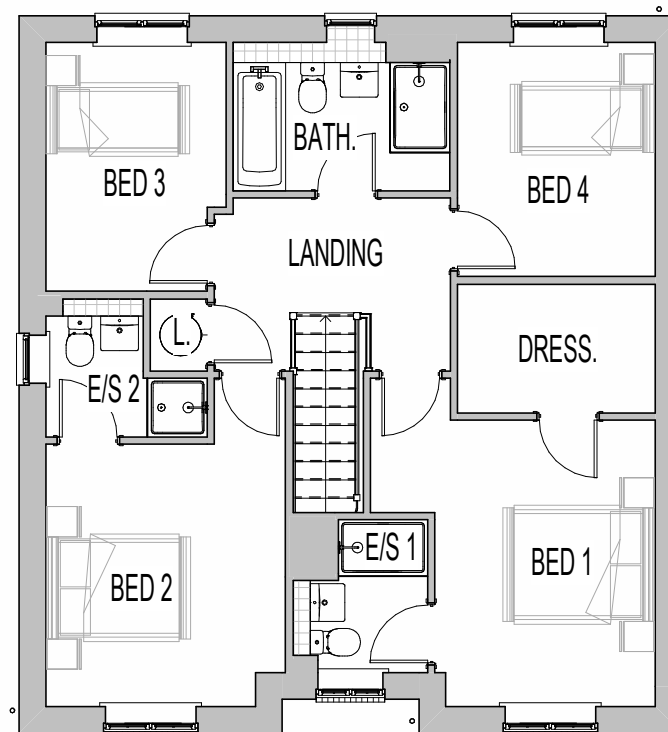

FIRST FLOOR PLAN.



R.H. SIDE ELEVATION.




Front Elevation




Side Elevation 2



Rear Elevation

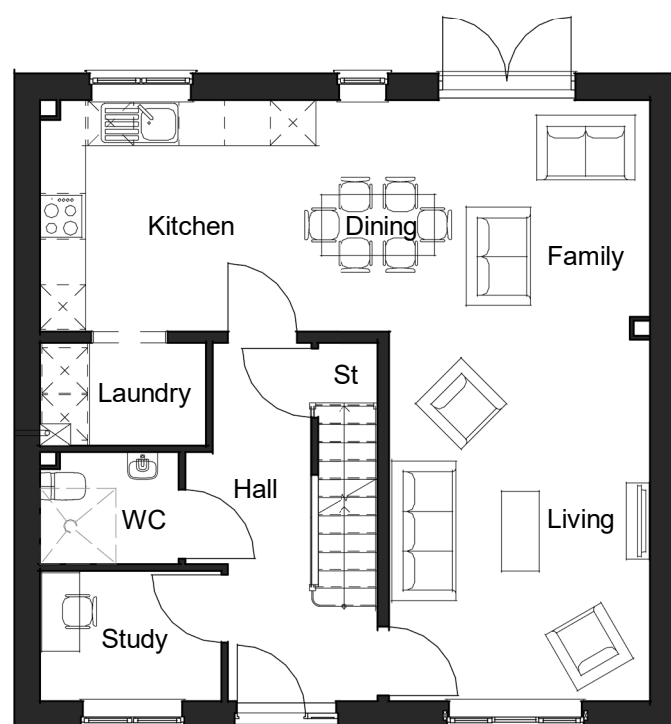

Ground Floor Plan

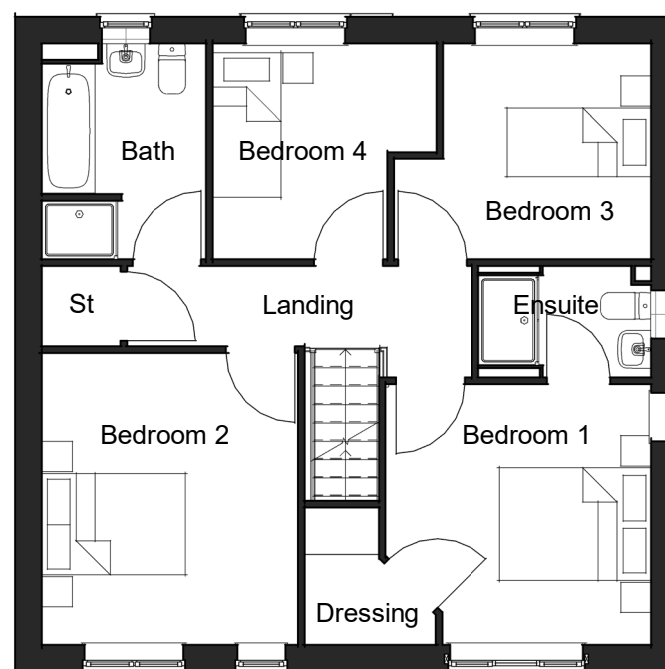

First Floor Plan



Side Elevation 1

Bramgate
H485-1379

DRAWING NAME: H485-1379 (Bramgate)
Planning Drawing

DRAWING NO. 1000
DATE May 2025
SCALE 1 : 100 @ A3

 **ST.MODWEN
HOMES**




Front Elevation




Side Elevation 2



Rear Elevation

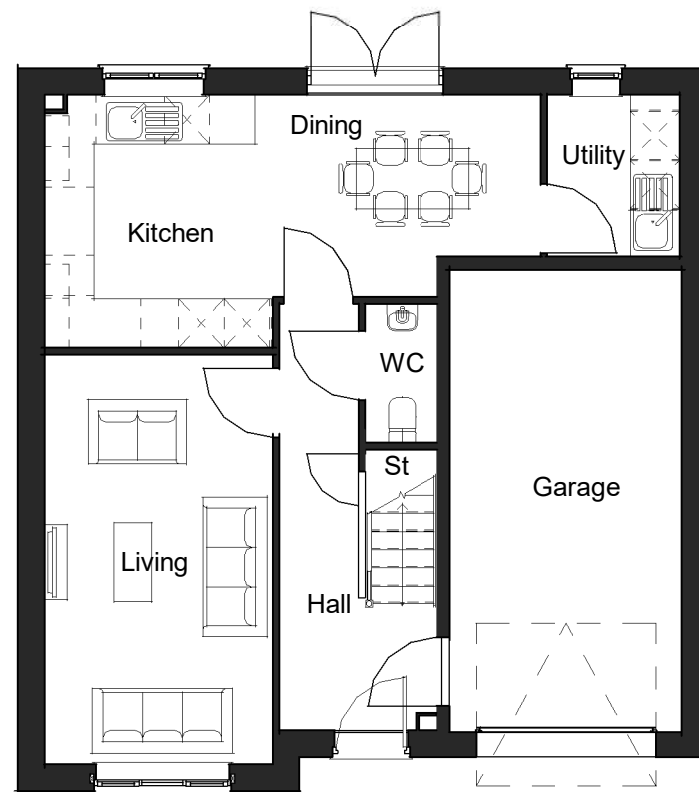

Ground Floor Plan

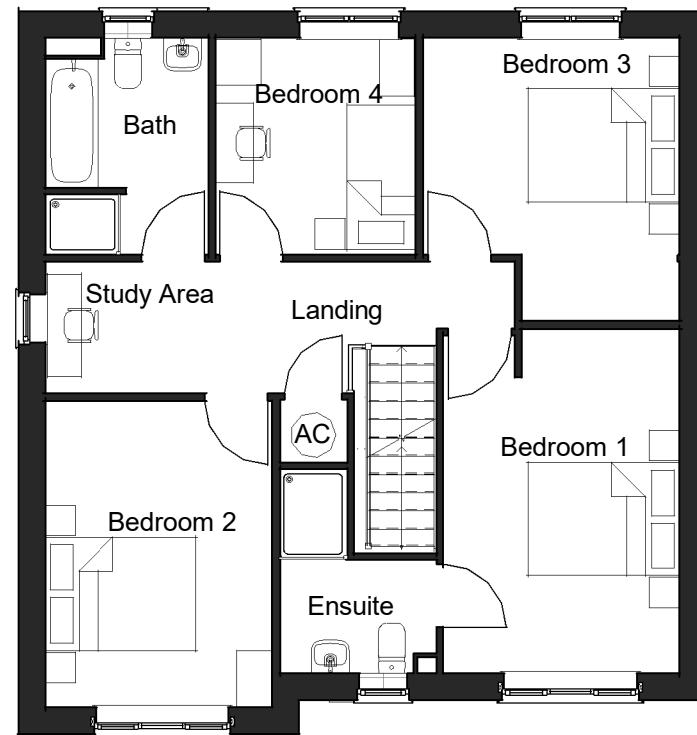

First Floor Plan



Side Elevation 1

H484 - Cangate

Revision Number Revision Description Revision Date

DRAWING NO. 1000
DATE May 2025
SCALE 1 : 100 @ A3 REV


 **ST.MODWEN
HOMES**




Front Elevation

Side Elevation


Rear Elevation

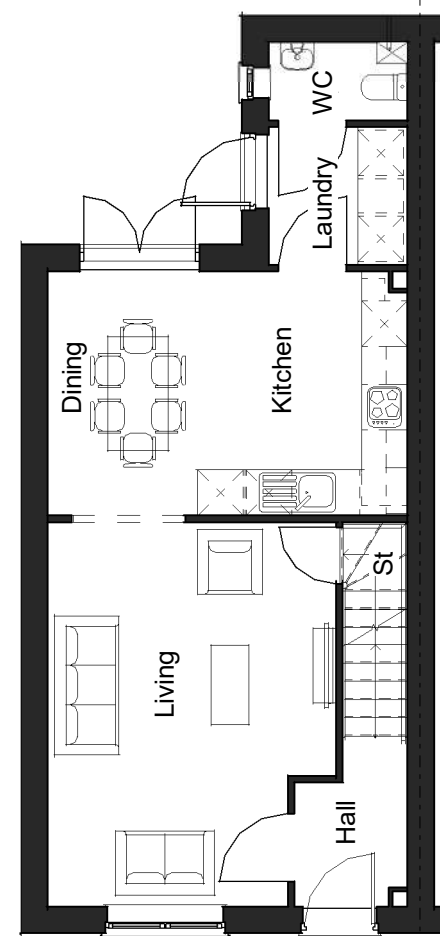

Ground Floor Plan

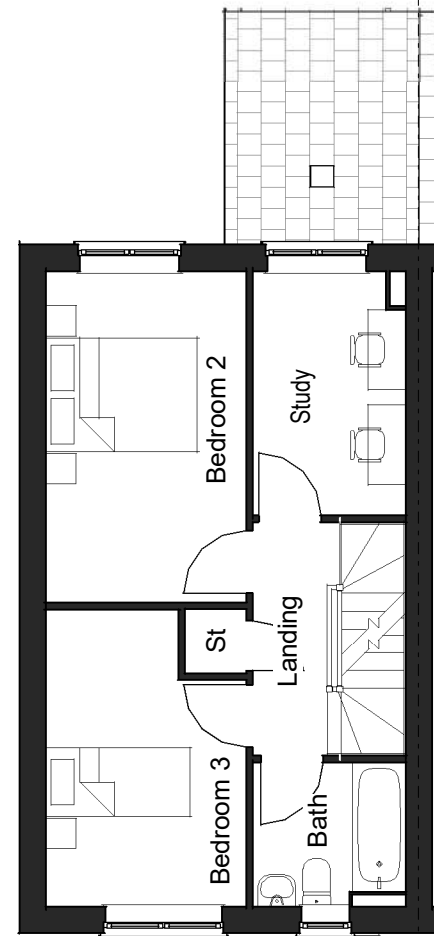

First Floor Plan

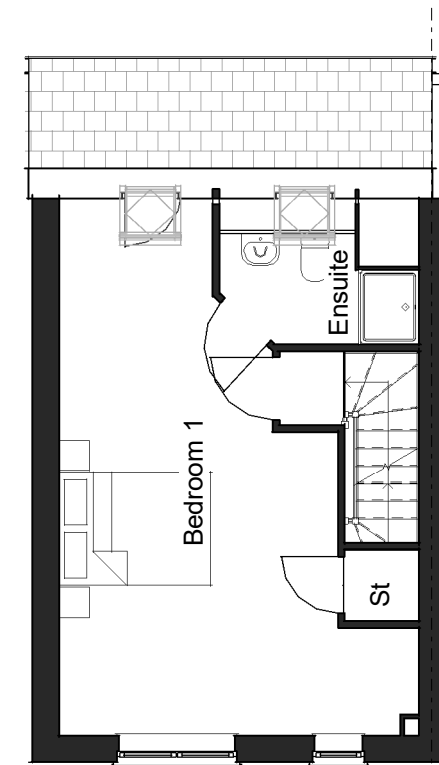

Second Floor Plan

Hemingate
H483-1275

C01	CONSTRUCTION ISSUE	July 2025
Revision Number	Revision Description	Revision Date

DRAWING NAME: H483-1275 (Hemingate)
Planning Drawing

DRAWING NO. 1000
DATE May 2025
SCALE 1 : 100 @ A3






Front Elevation


Side Elevation 1

Rear Elevation


Side Elevation 2

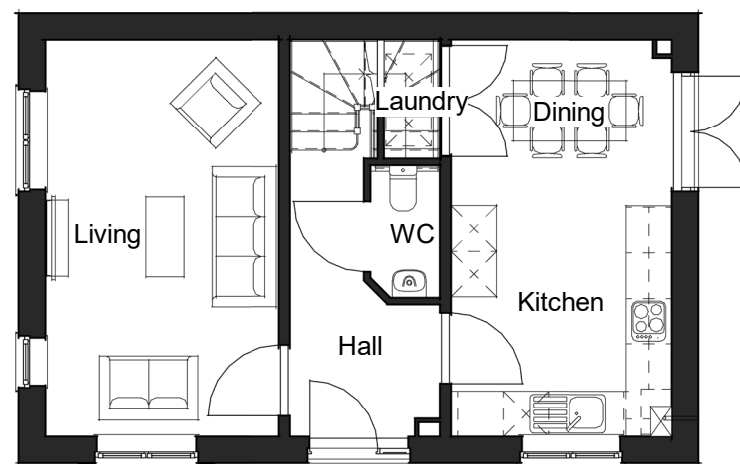

Ground Floor Plan

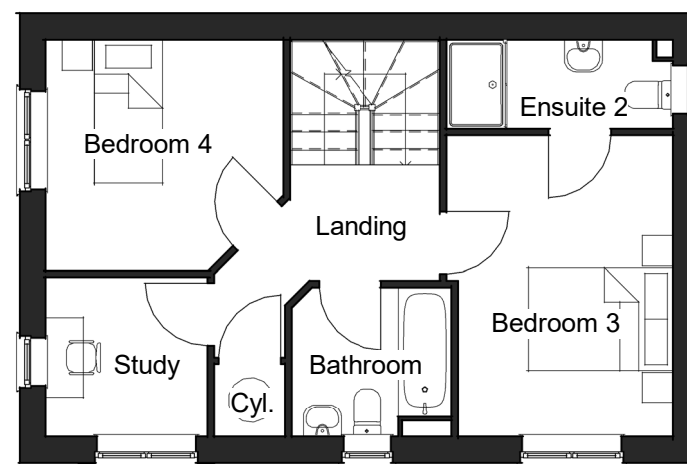

First Floor Plan

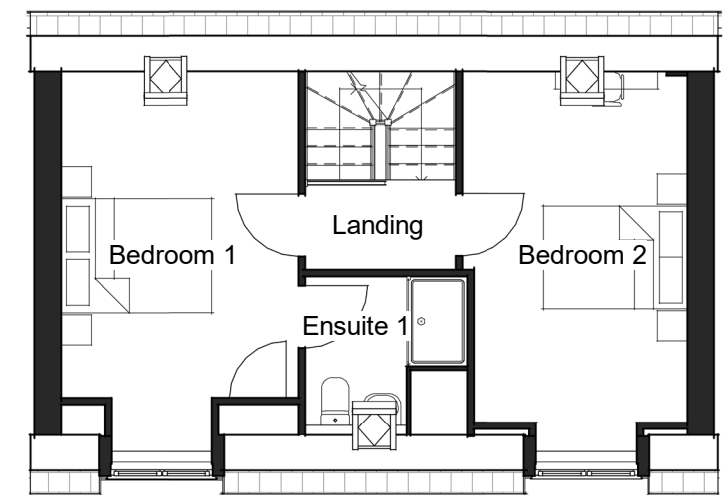

Second Floor Plan

Presgate
H486-1390

Revision Number	Revision Description	Revision Date


DRAWING NAME: H486-1390 (Presgate)
Planning Drawing

DRAWING NO. 1000
DATE May 2025
SCALE 1 : 100 @ A3

 **ST.MODWEN
HOMES**




Front Elevation

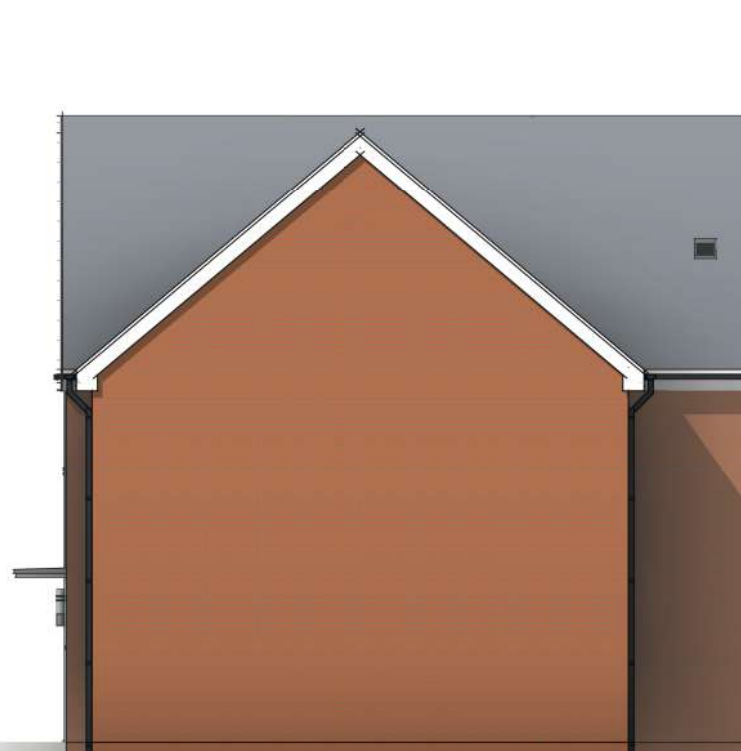


Side Elevation 2




Rear Elevation

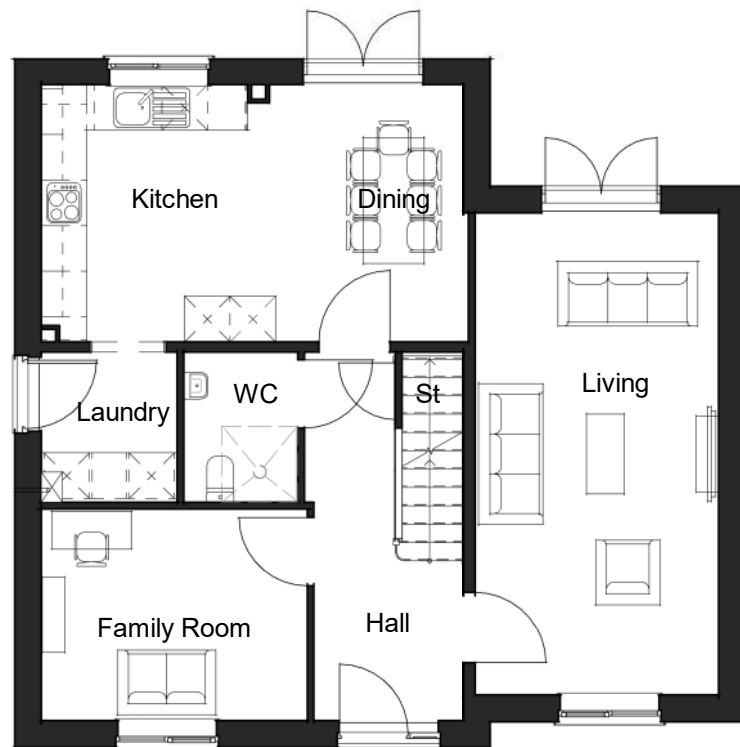

Ground Floor Plan

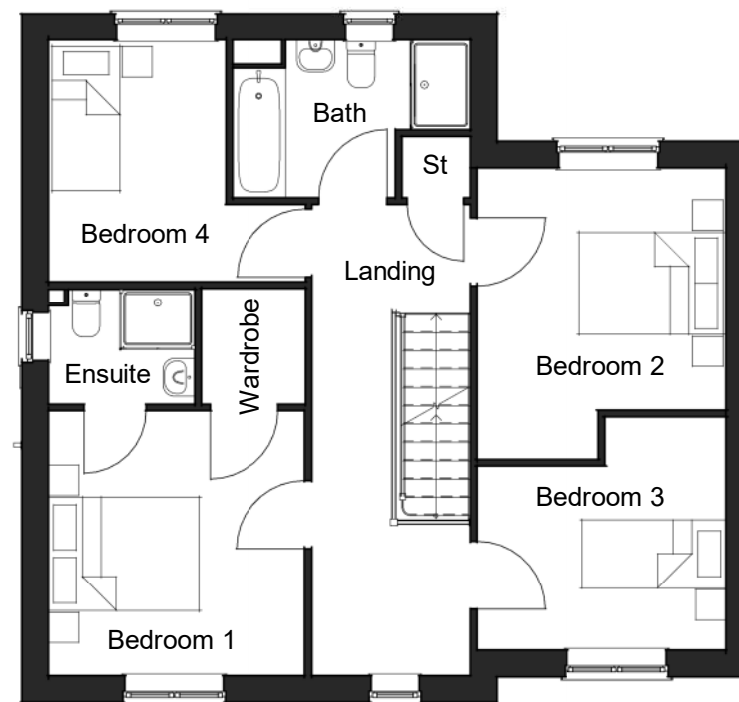

First Floor Plan

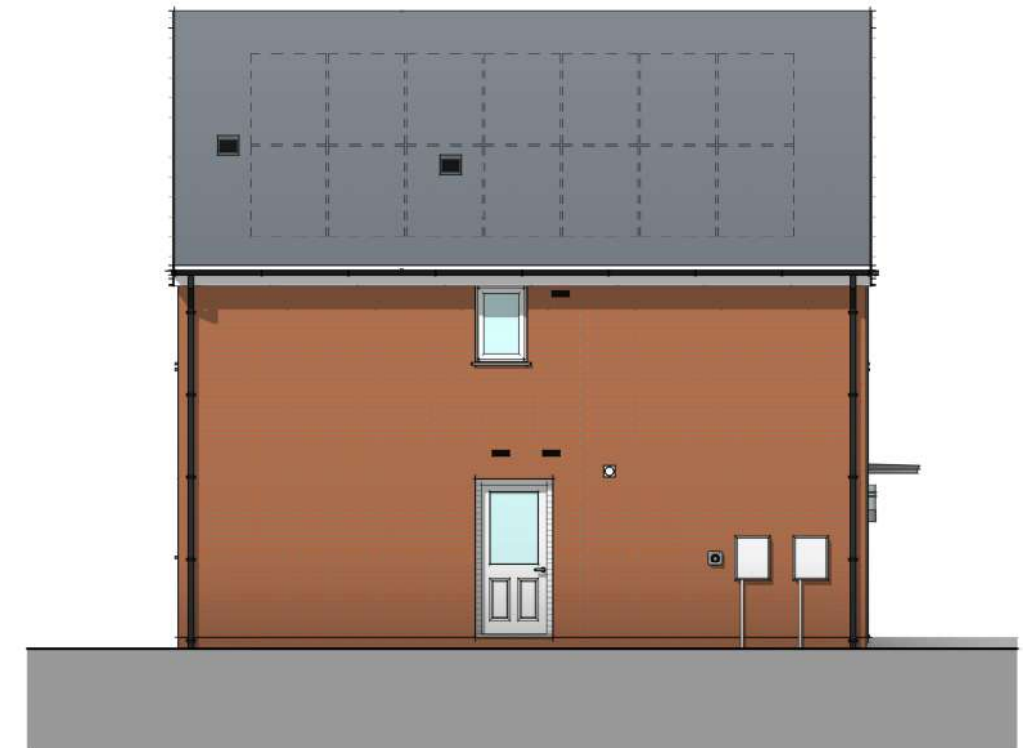

Side Elevation 1

Greengate
H488-1473

DRAWING NAME: H488-1473 (Greengate)
Planning Drawing

DRAWING NO. 1000
DATE May 2025
SCALE 1 : 100 @ A3



5 BED




FRONT ELEVATION.




L.H. SIDE ELEVATION.



REAR ELEVATION.

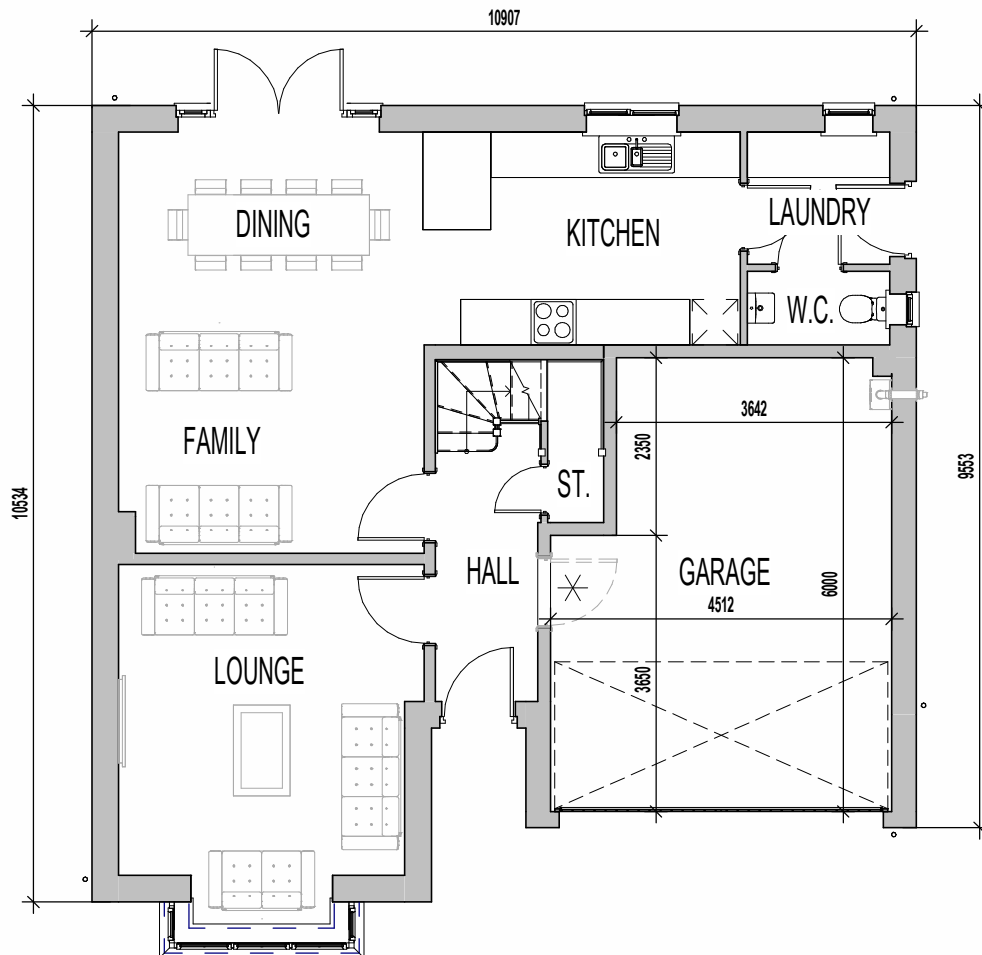

GROUND FLOOR PLAN

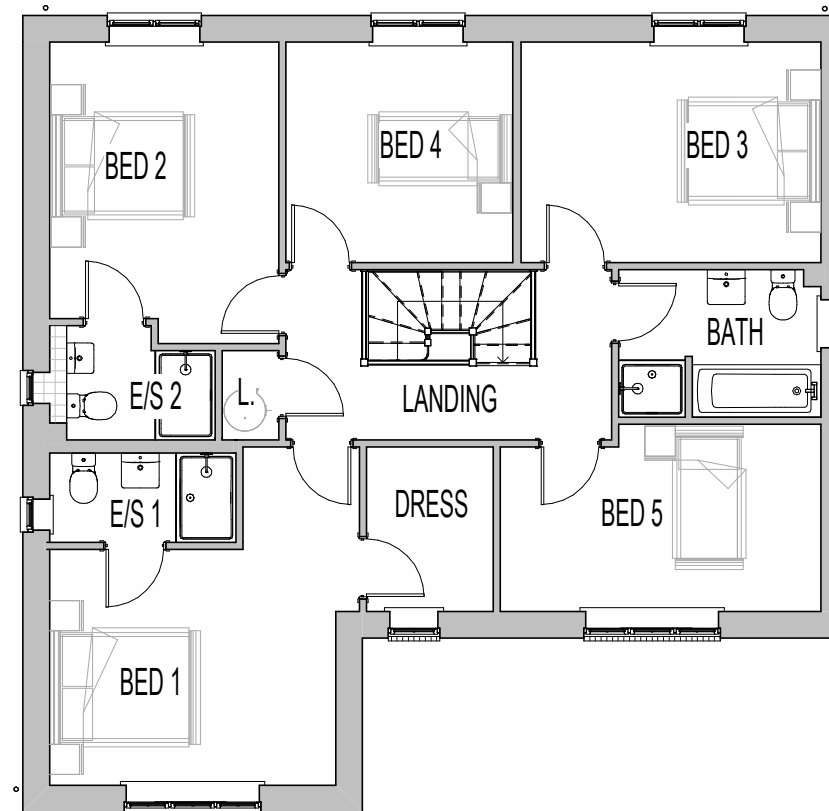

FIRST FLOOR PLAN.



R.H. SIDE ELEVATION.

✕ INDICATES OPTIONAL INTERNAL DOOR, CONFIRM WITH REGIONAL TECHNICAL TEAM OVER SITE SPECIFIC VARIATIONS.

L553 - 5B / 8P / 1640 - DENFORD

Drawing No: L553811V

millert homes

Scale @ As indicated
Total Area: 1640 ft²




FRONT ELEVATION.




L.H. SIDE ELEVATION.



REAR ELEVATION.

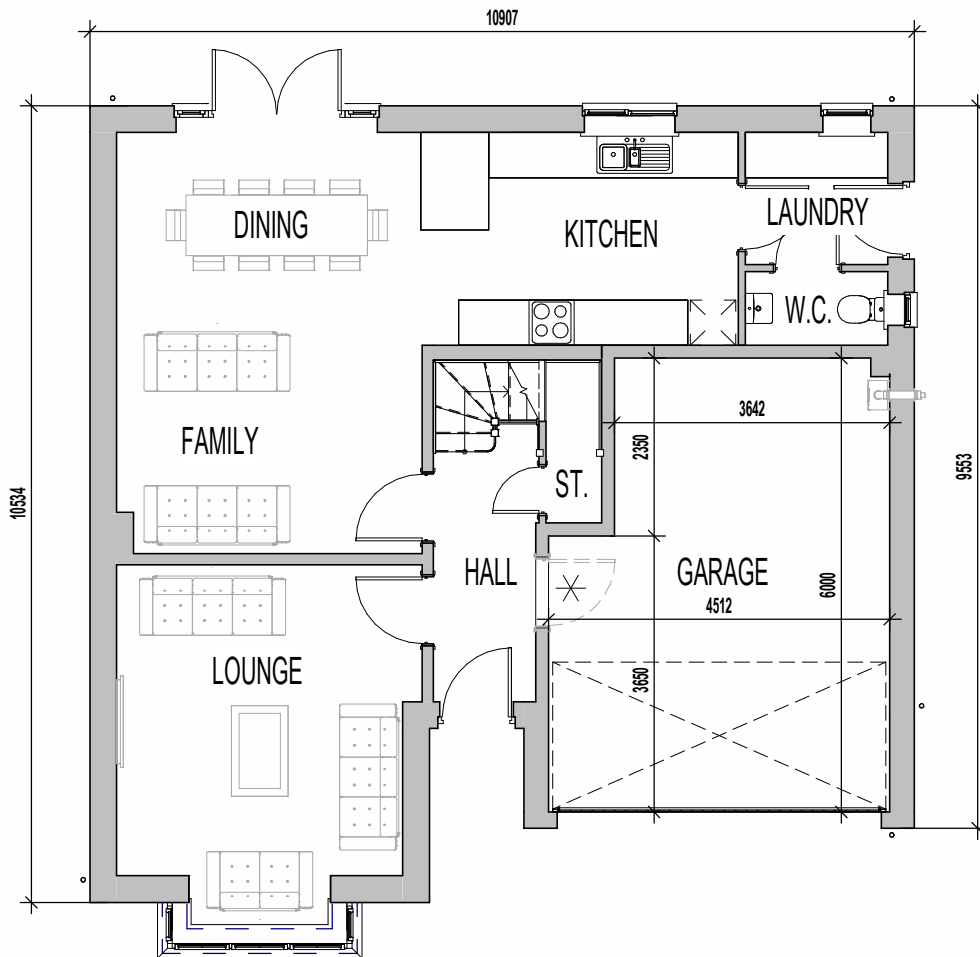

GROUND FLOOR PLAN

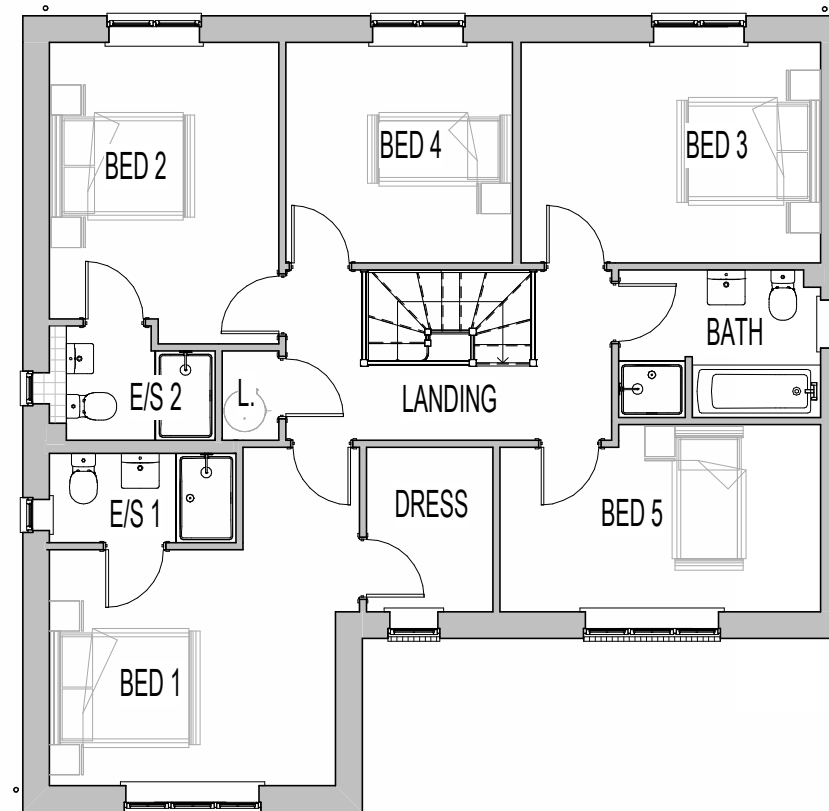

FIRST FLOOR PLAN.



R.H. SIDE ELEVATION.

✕ INDICATES OPTIONAL INTERNAL DOOR, CONFIRM WITH REGIONAL TECHNICAL TEAM OVER SITE SPECIFIC VARIATIONS.

L553 - 5B / 8P / 1640 - DENFORD


Drawing No: L553811C

millers homes


Scale @ As indicated
Total Area: 1640 ft²

GARAGES


GS20

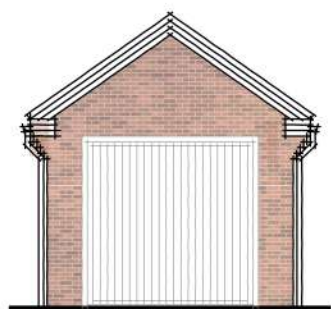


FRONT ELEVATION

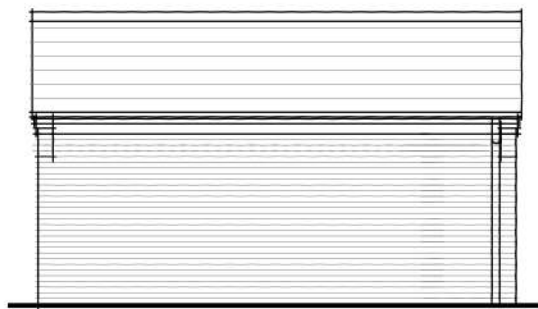


L.H. SIDE ELEVATION

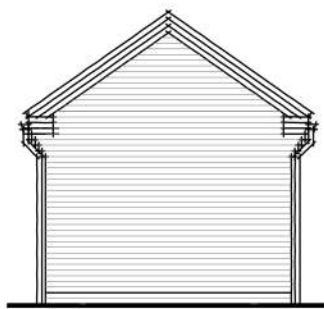

REAR ELEVATION

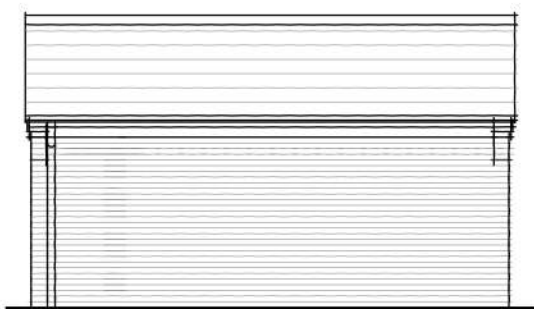

R.H. SIDE ELEVATION

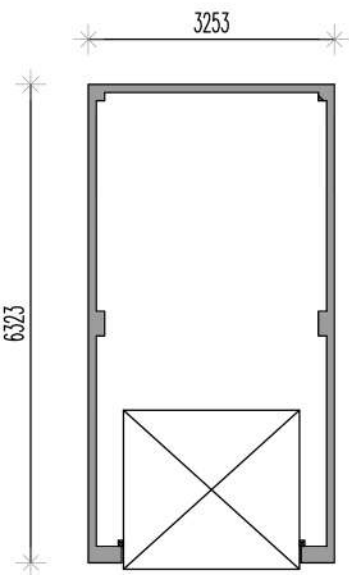


FLOOR PLAN


GD10 / GD30




FRONT ELEVATION

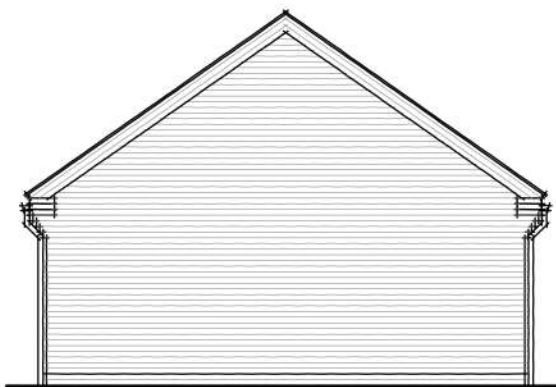


L.H. SIDE ELEVATION

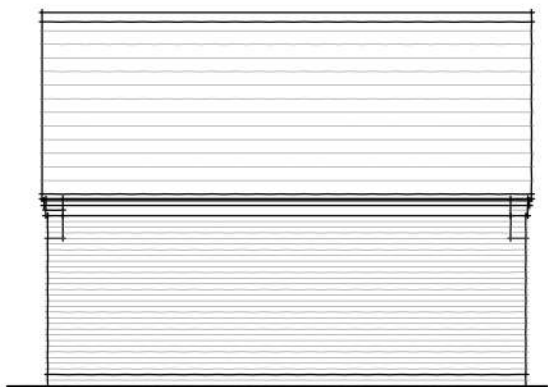


REAR ELEVATION

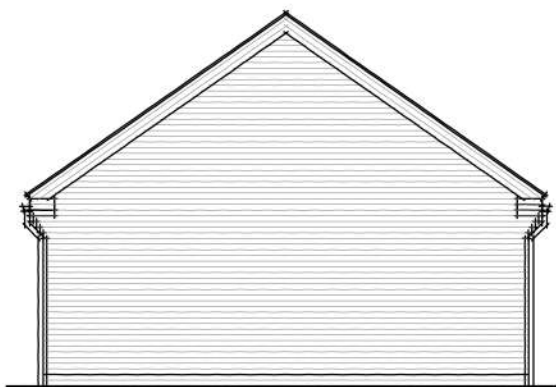

R.H. SIDE ELEVATION

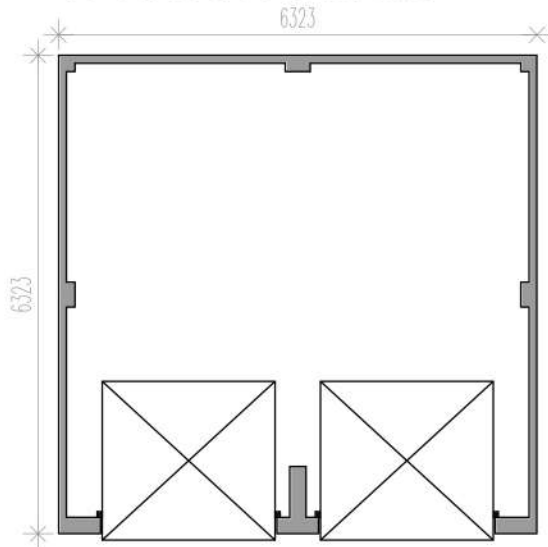


GD10 FLOOR PLAN

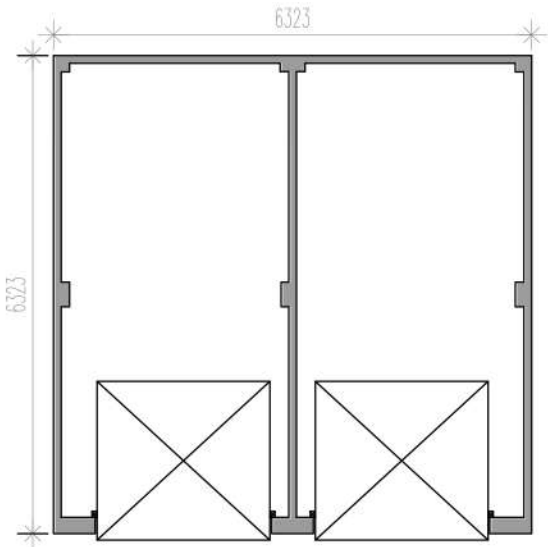


GD30 FLOOR PLAN


Sales Garage

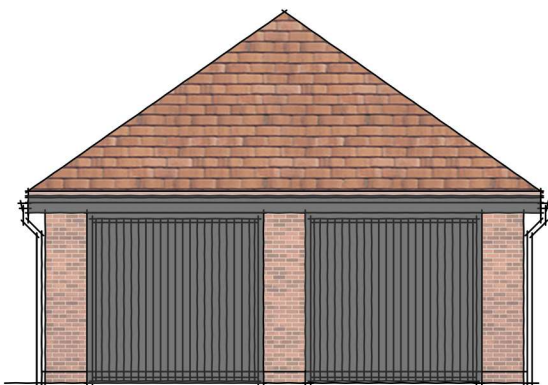


FRONT ELEVATION

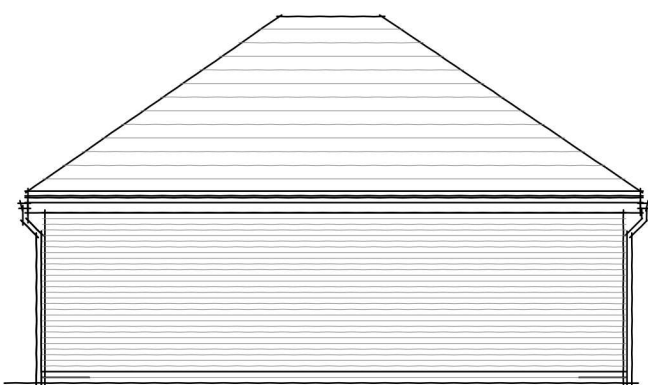


R.H. SIDE ELEVATION

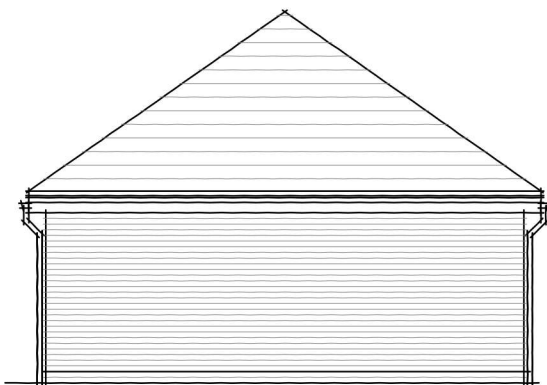

REAR ELEVATION

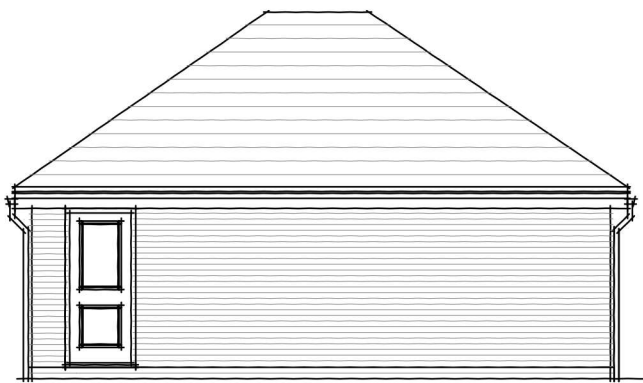

L.H. SIDE ELEVATION

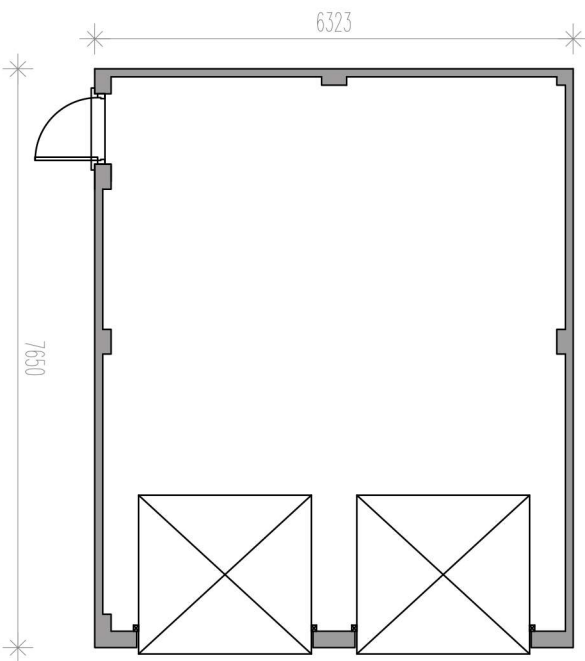

FLOOR PLAN

