

Mr & Mrs Chapman
66 Manor Road
Desford
LE9 9JS

Single Storey Side Extension to create
larger Kitchen

Existing Ground Floor Plan
and Elevations

1 : 50
2025-11-02




Existing Front Elevation

Scale 1:50



Existing Gable Elevation

Scale 1:50

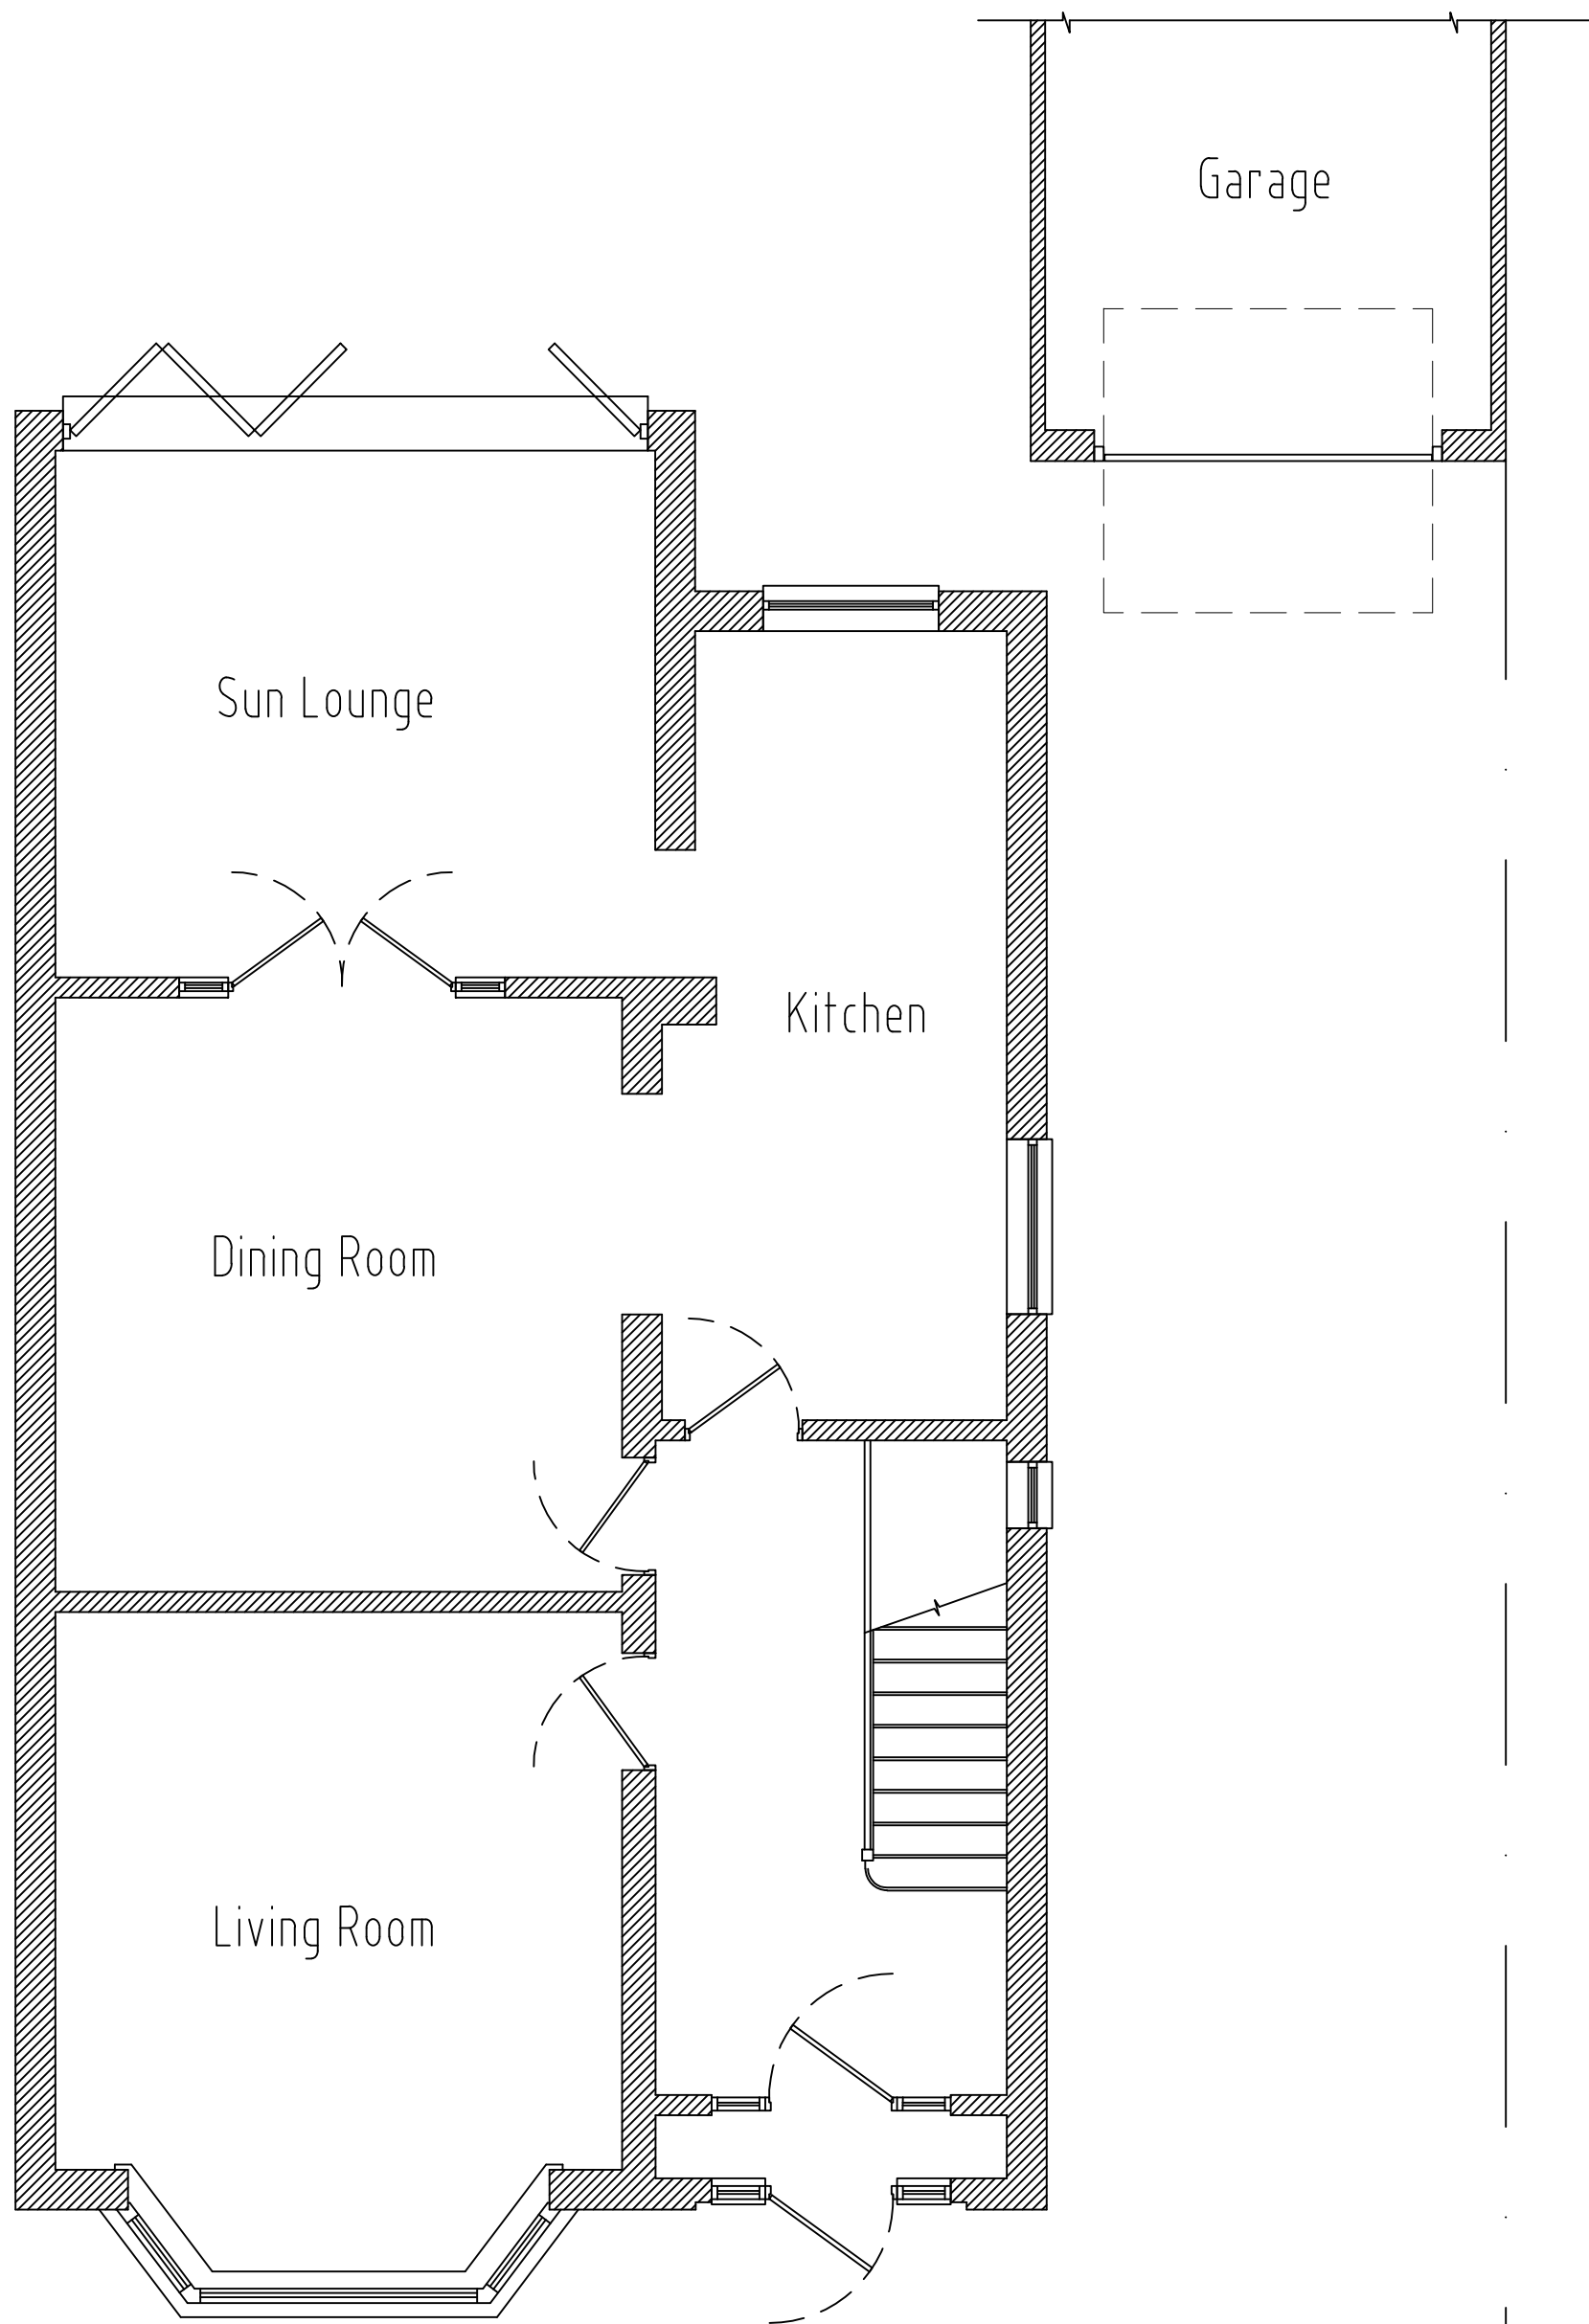

Existing Ground Floor Plan

Scale 1:50



Existing Rear Elevation

Scale 1:50

