

Mr & Mrs Chapman
66 Manor Road
Desford
LE9 9JS


Single Storey Side Extension to create
larger Kitchen

Proposed Ground Floor Plan
and Elevations


1 : 50
2025-11-03



Proposed Front Elevation
Scale 1:50

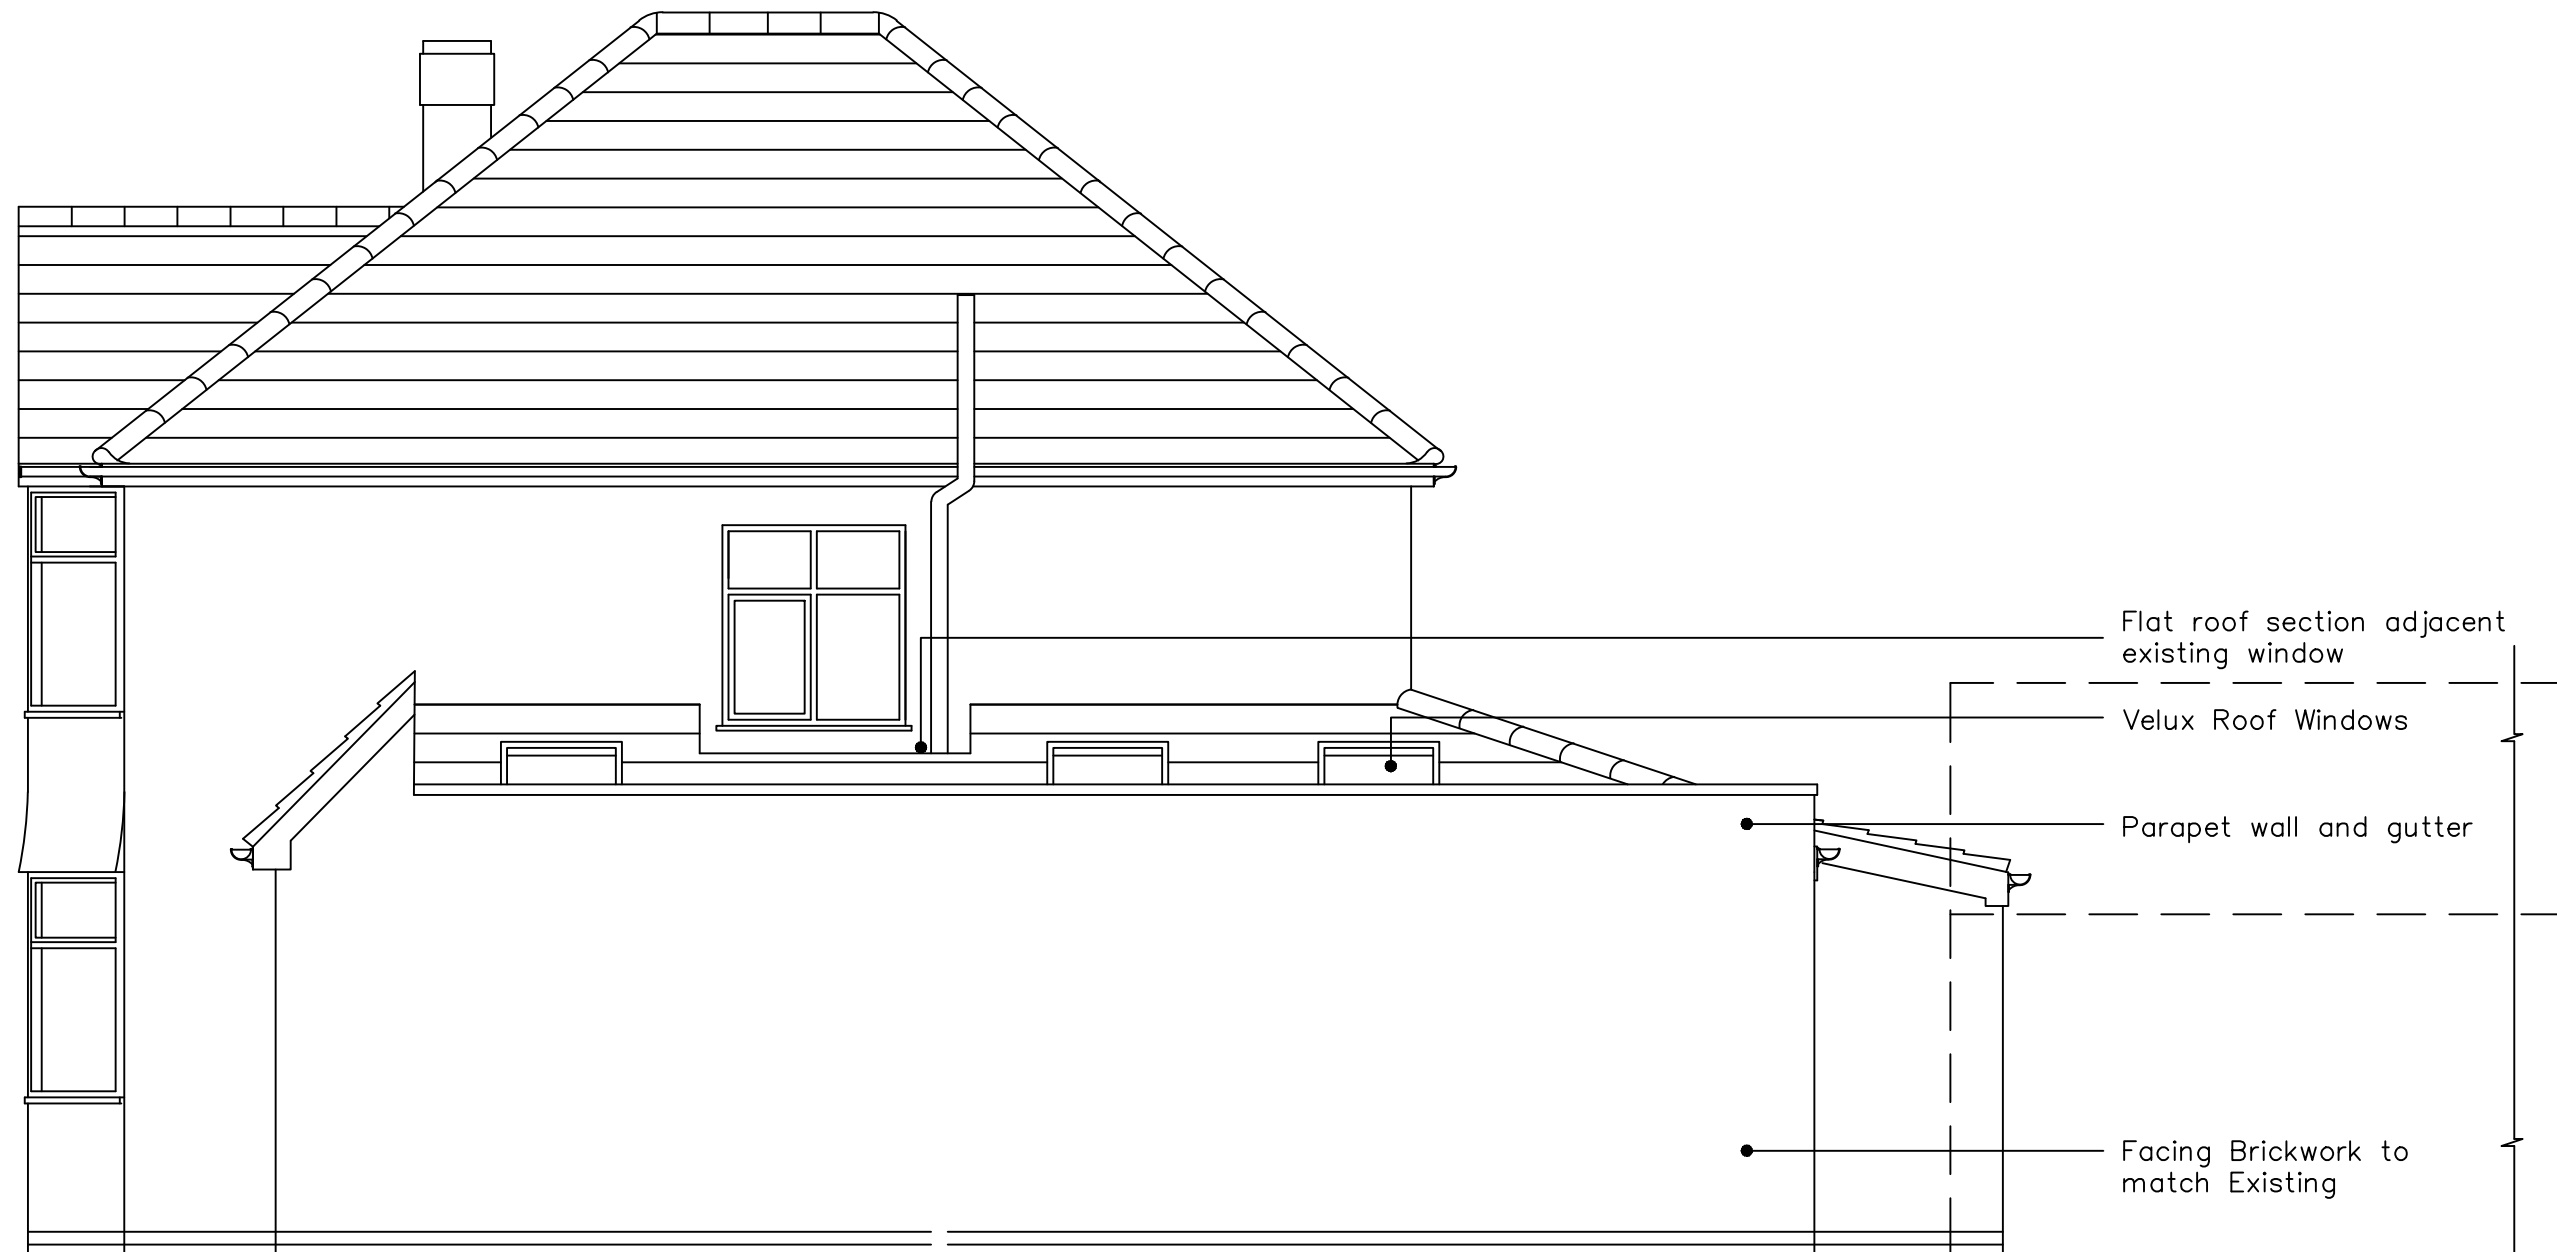


Proposed Gable Elevation
Scale 1:50

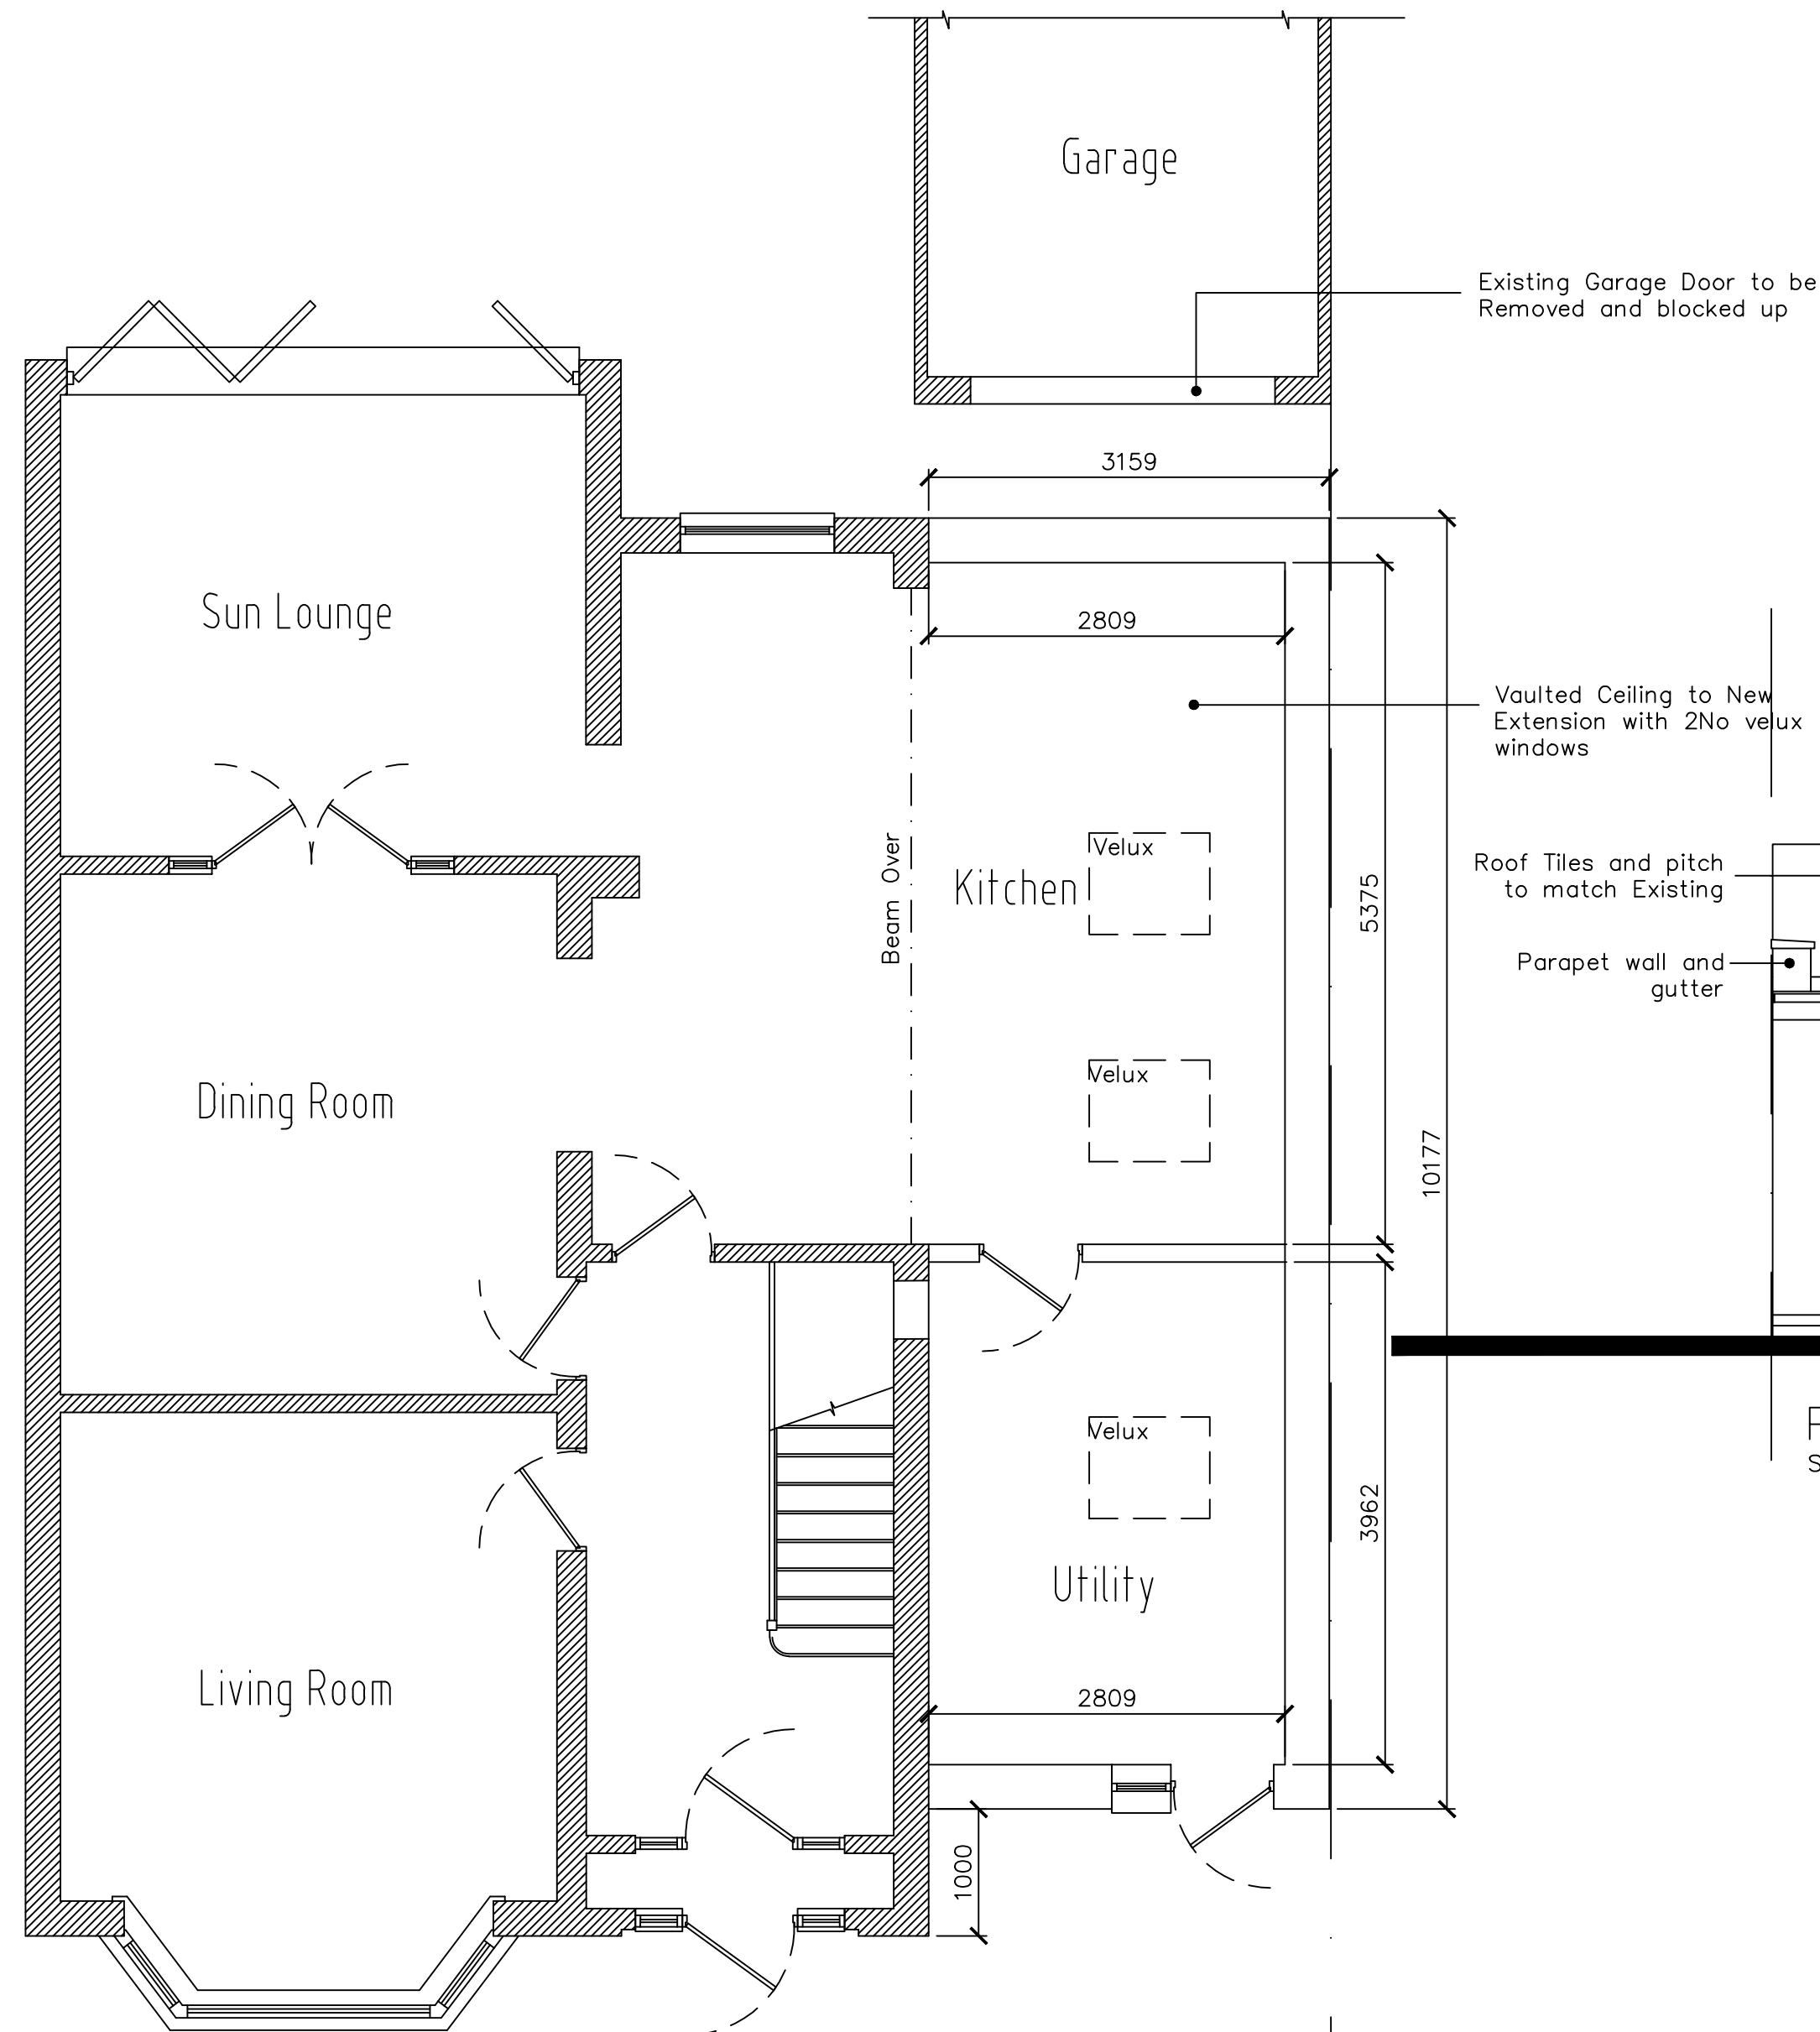

Proposed Ground Floor Plan
Scale 1:50



Proposed Rear Elevation
Scale 1:50

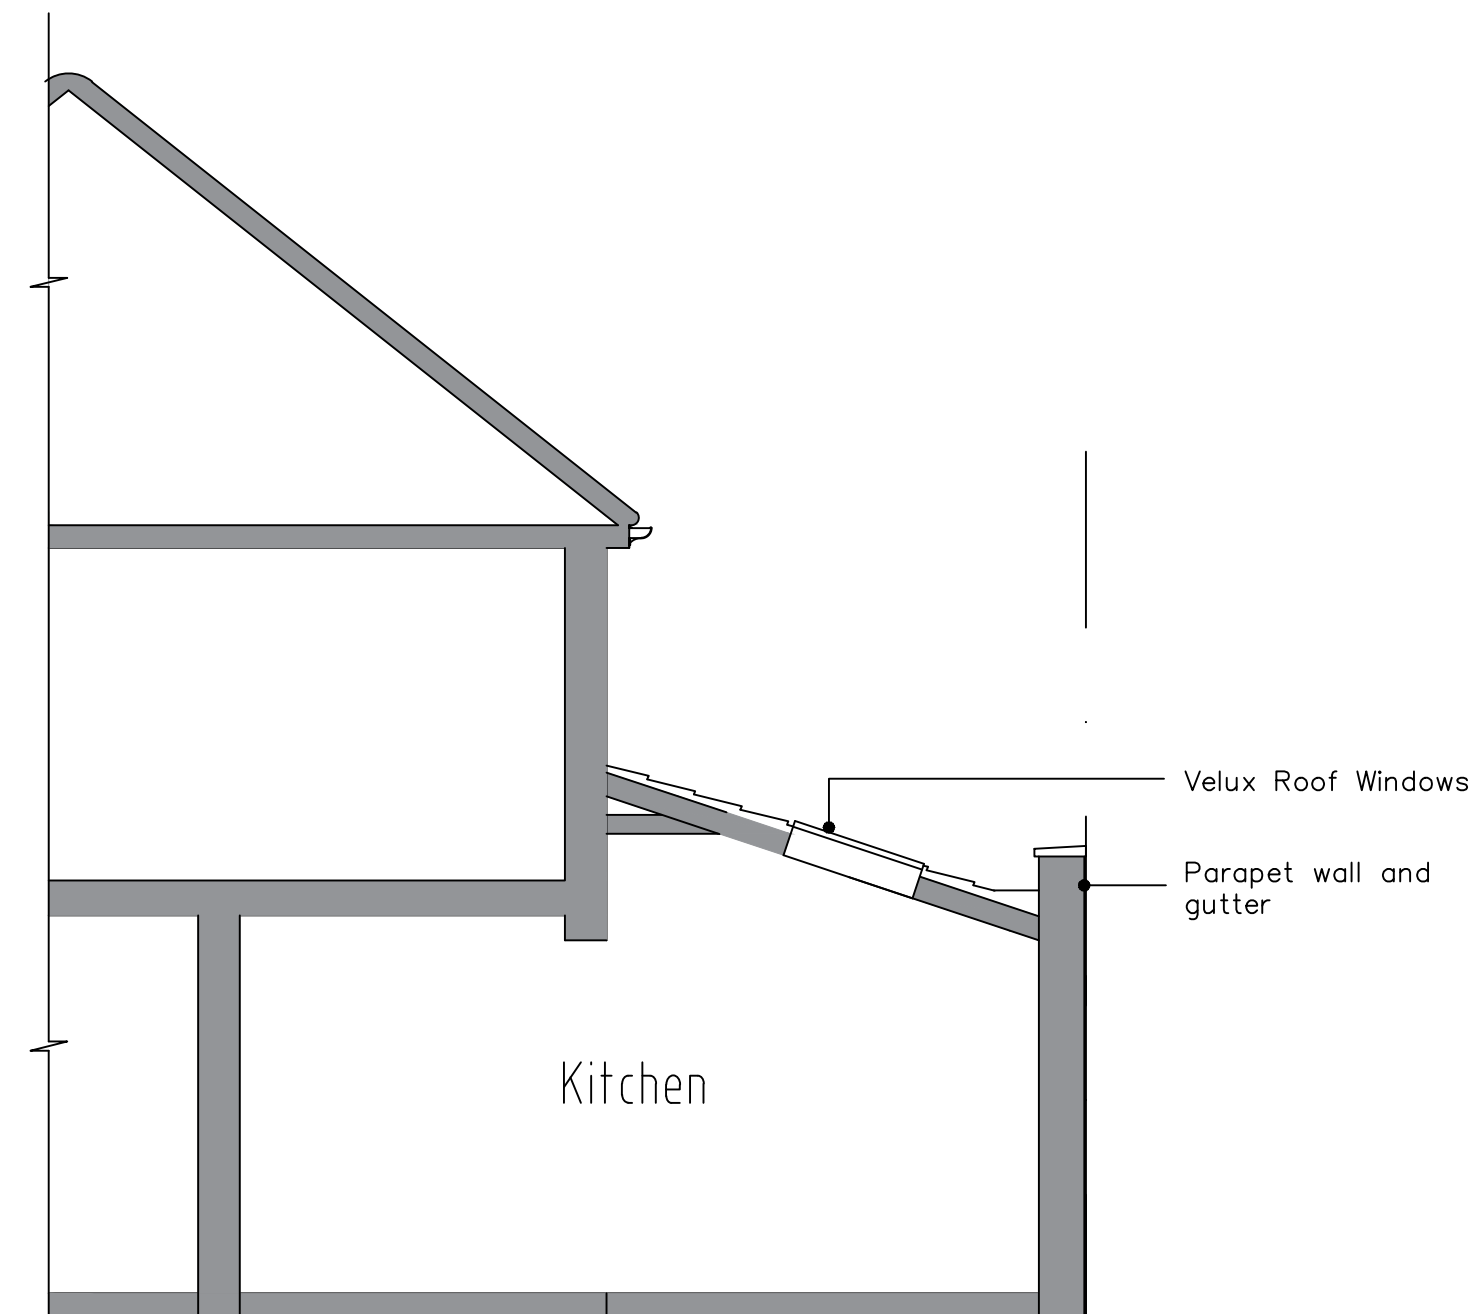

Proposed Cross Section
Scale 1:50

