



Front Elevation




Side Elevation 1




Rear Elevation




Side Elevation 2

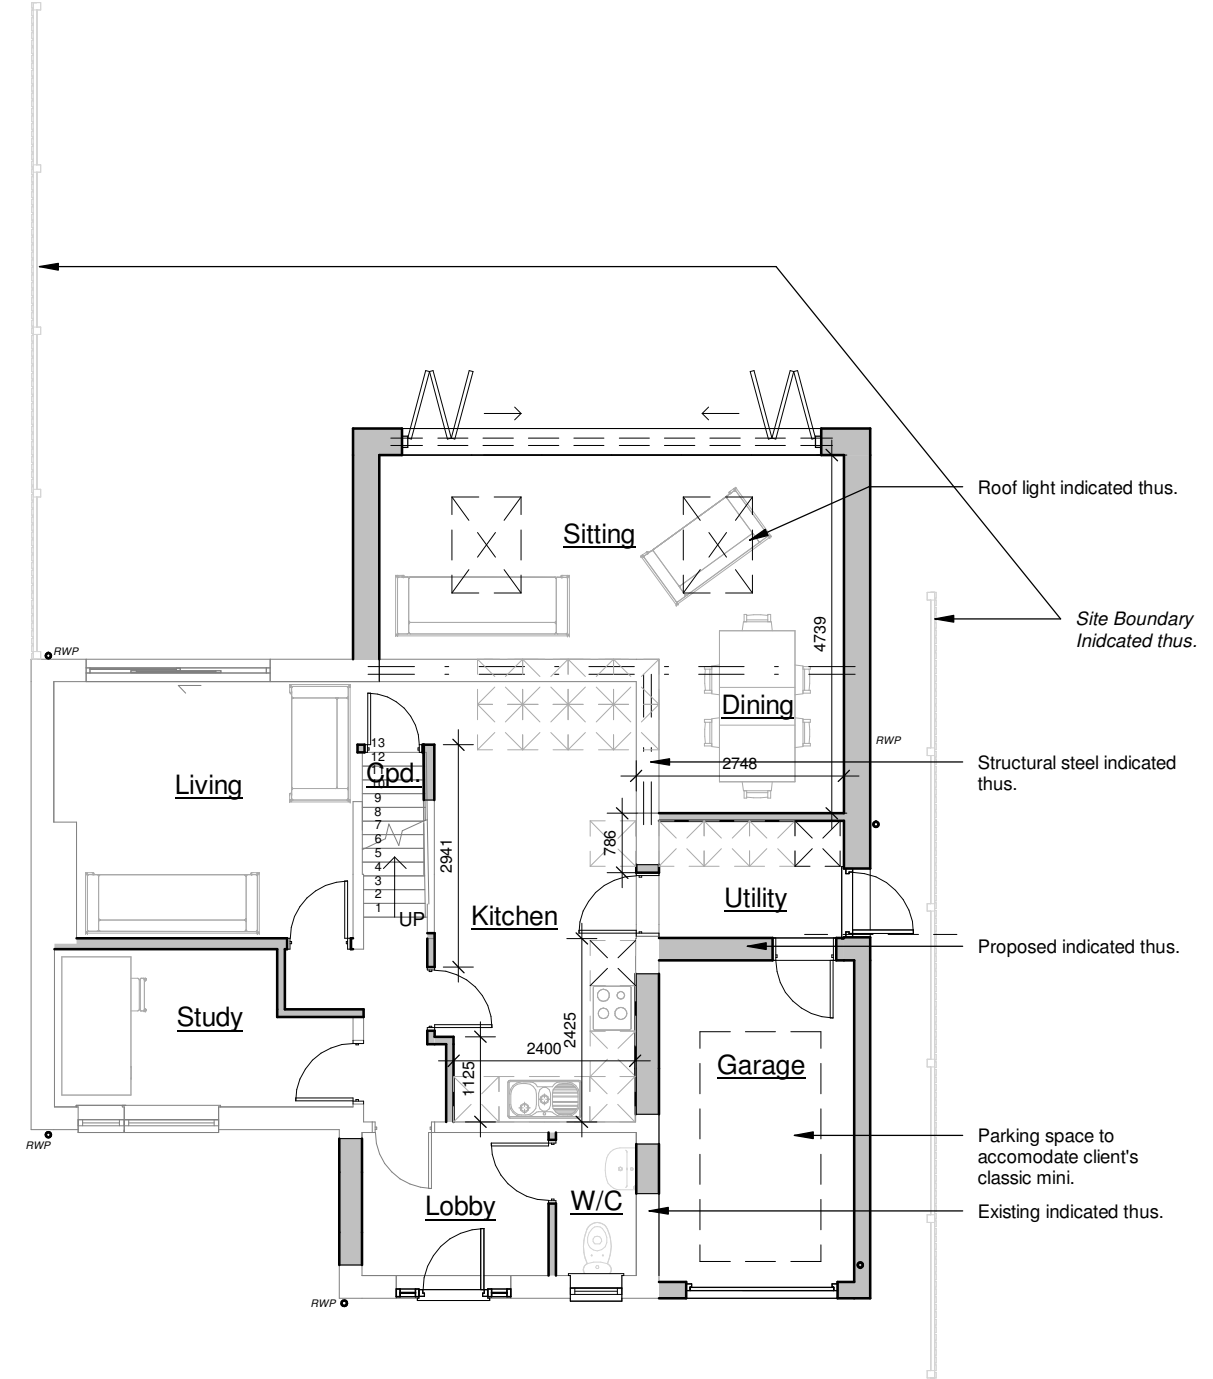


Ground Floor Plan

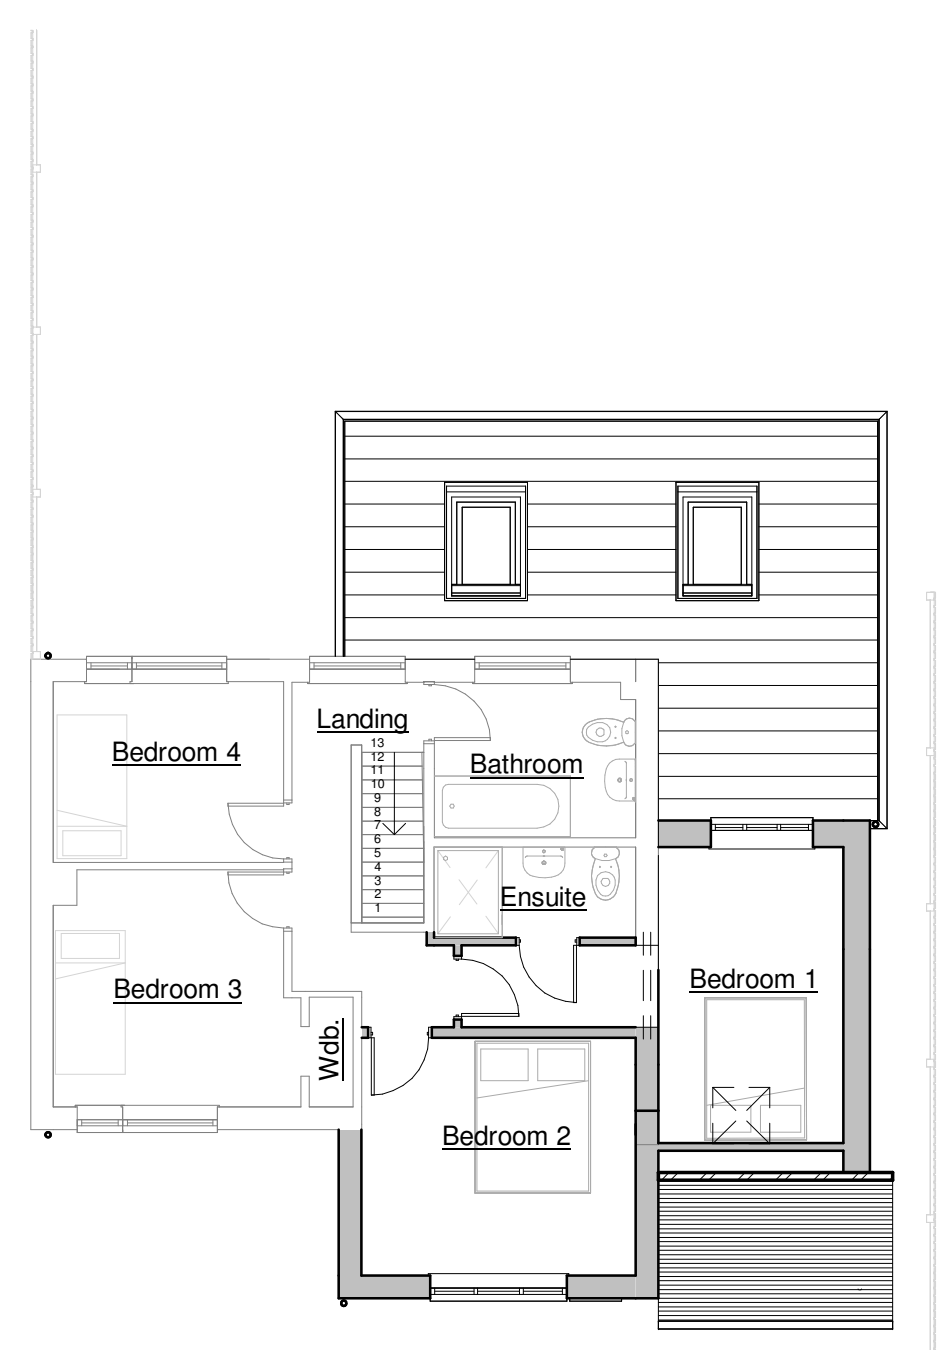

First Floor Plan

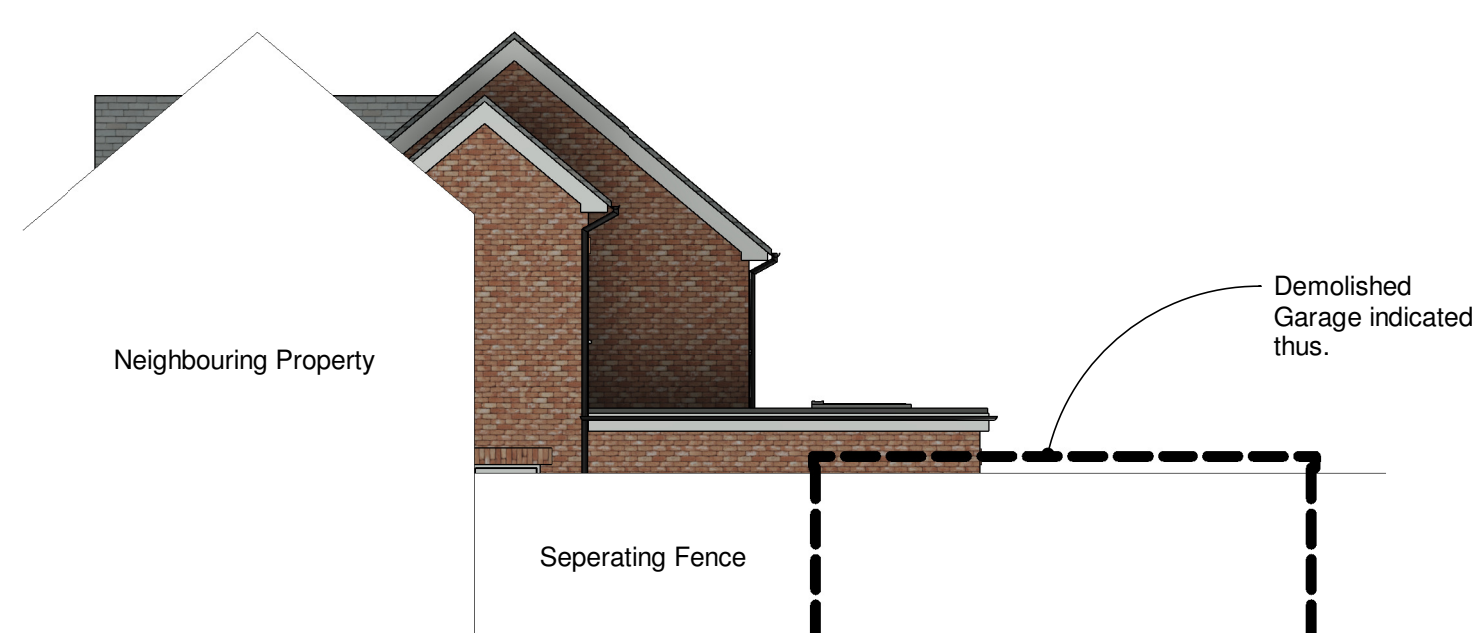

Side Elevation 2 - Neighbours View

 

Client James Atkinson			HAYWARD architects	
Project Title Alterations & Extensions Lismore Drive Hinckley				
Drawing Title As Proposed - Scheme 02			19 Station Road Hinckley Leicestershire LE10 1AW	
Scale 1:100	Date Aug 2025	Sheet A2	Job No. 25/65	Drawing No. 03C
Author MS	Checked by LJW			
THE COPYRIGHT OF THIS DRAWING IS VESTED IN HAYWARD ARCHITECTS LTD. REPRODUCTION IN ANY FORM, EITHER IN WHOLE OR IN PART IS FORBIDDEN WITHOUT THE PRIOR WRITTEN PERMISSION OF THE COPYRIGHT HOLDER. DO NOT SCALE FROM DRAWING AND ONLY FIGURED DIMENSIONS ARE TO BE USED.			Status Planning	

Tel: 01455 635 665
www.haywardarchitects.co.uk