


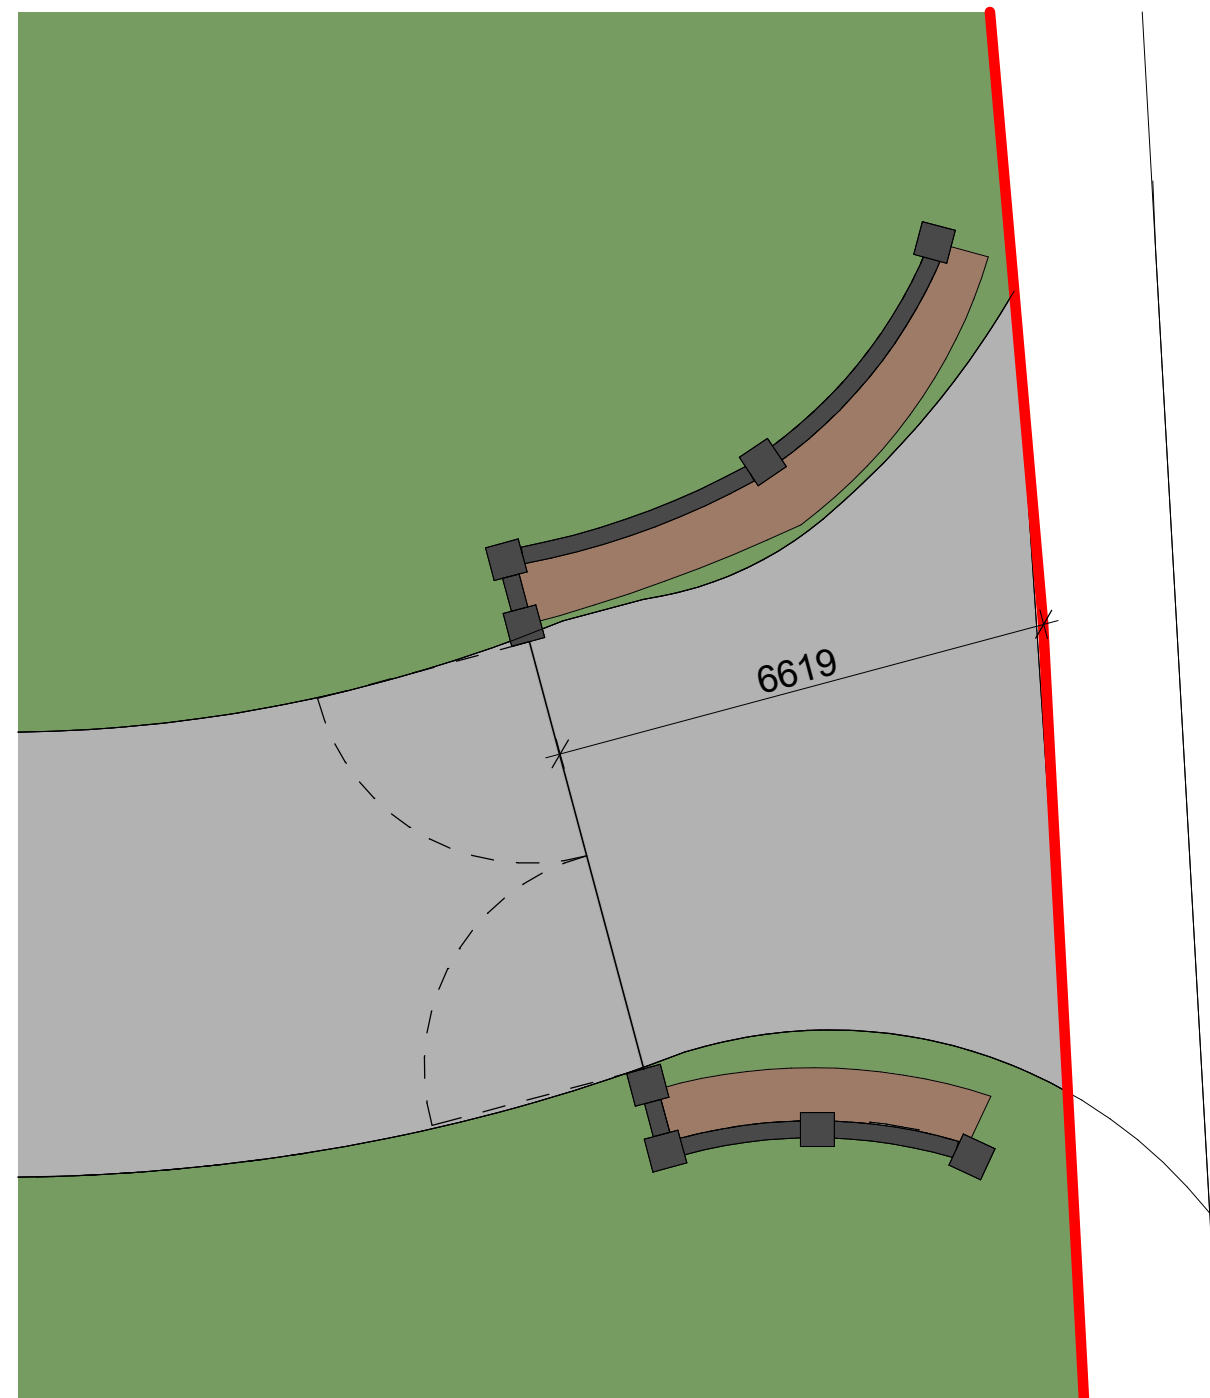


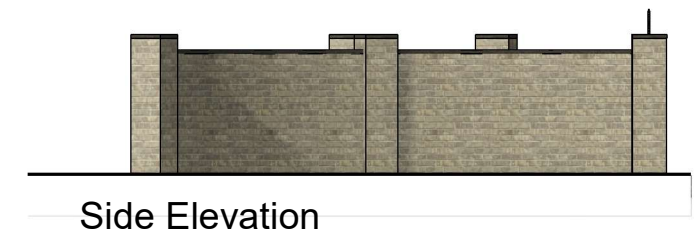

Site Plan

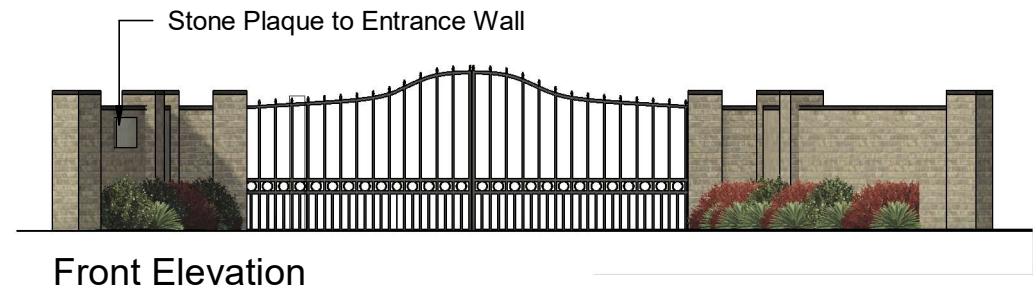

3D Views

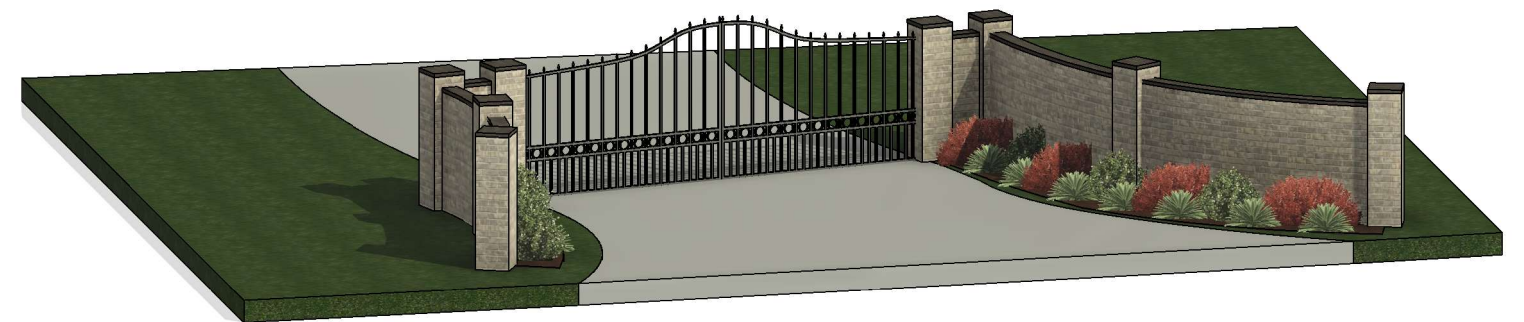

Client Stronghold Homes				HAYWARD architects		19 Station Road Hinckley Leicestershire LE10 1AW Tel: 01455 635 665 www.haywardarchitects.co.uk	
Project Proposed Entrance Gate Breach Lane Earl Shilton		Scale 1:100	Sheet A3				
Drawing Gate - Option 1		Date Jan 2025	Author MO	Checked by LW	Drawing No. 90 A	Drawing Status Planning	
THE COPYRIGHT OF THIS DRAWING IS VESTED IN HAYWARD ARCHITECTS LTD. REPRODUCTION IN ANY FORM, EITHER IN WHOLE OR IN PART IS FORBIDDEN WITHOUT THE PRIOR WRITTEN PERMISSION OF THE COPYRIGHT HOLDER. DO NOT SCALE FROM DRAWING AND ONLY FIGURED DIMENSIONS ARE TO BE USED							