


Existing 1F Plan Notes

1. Location of single storey garage to be demolished & replaced with 2 storey side extension. Garage in Ground Floor with additional Bedroom at First Floor.

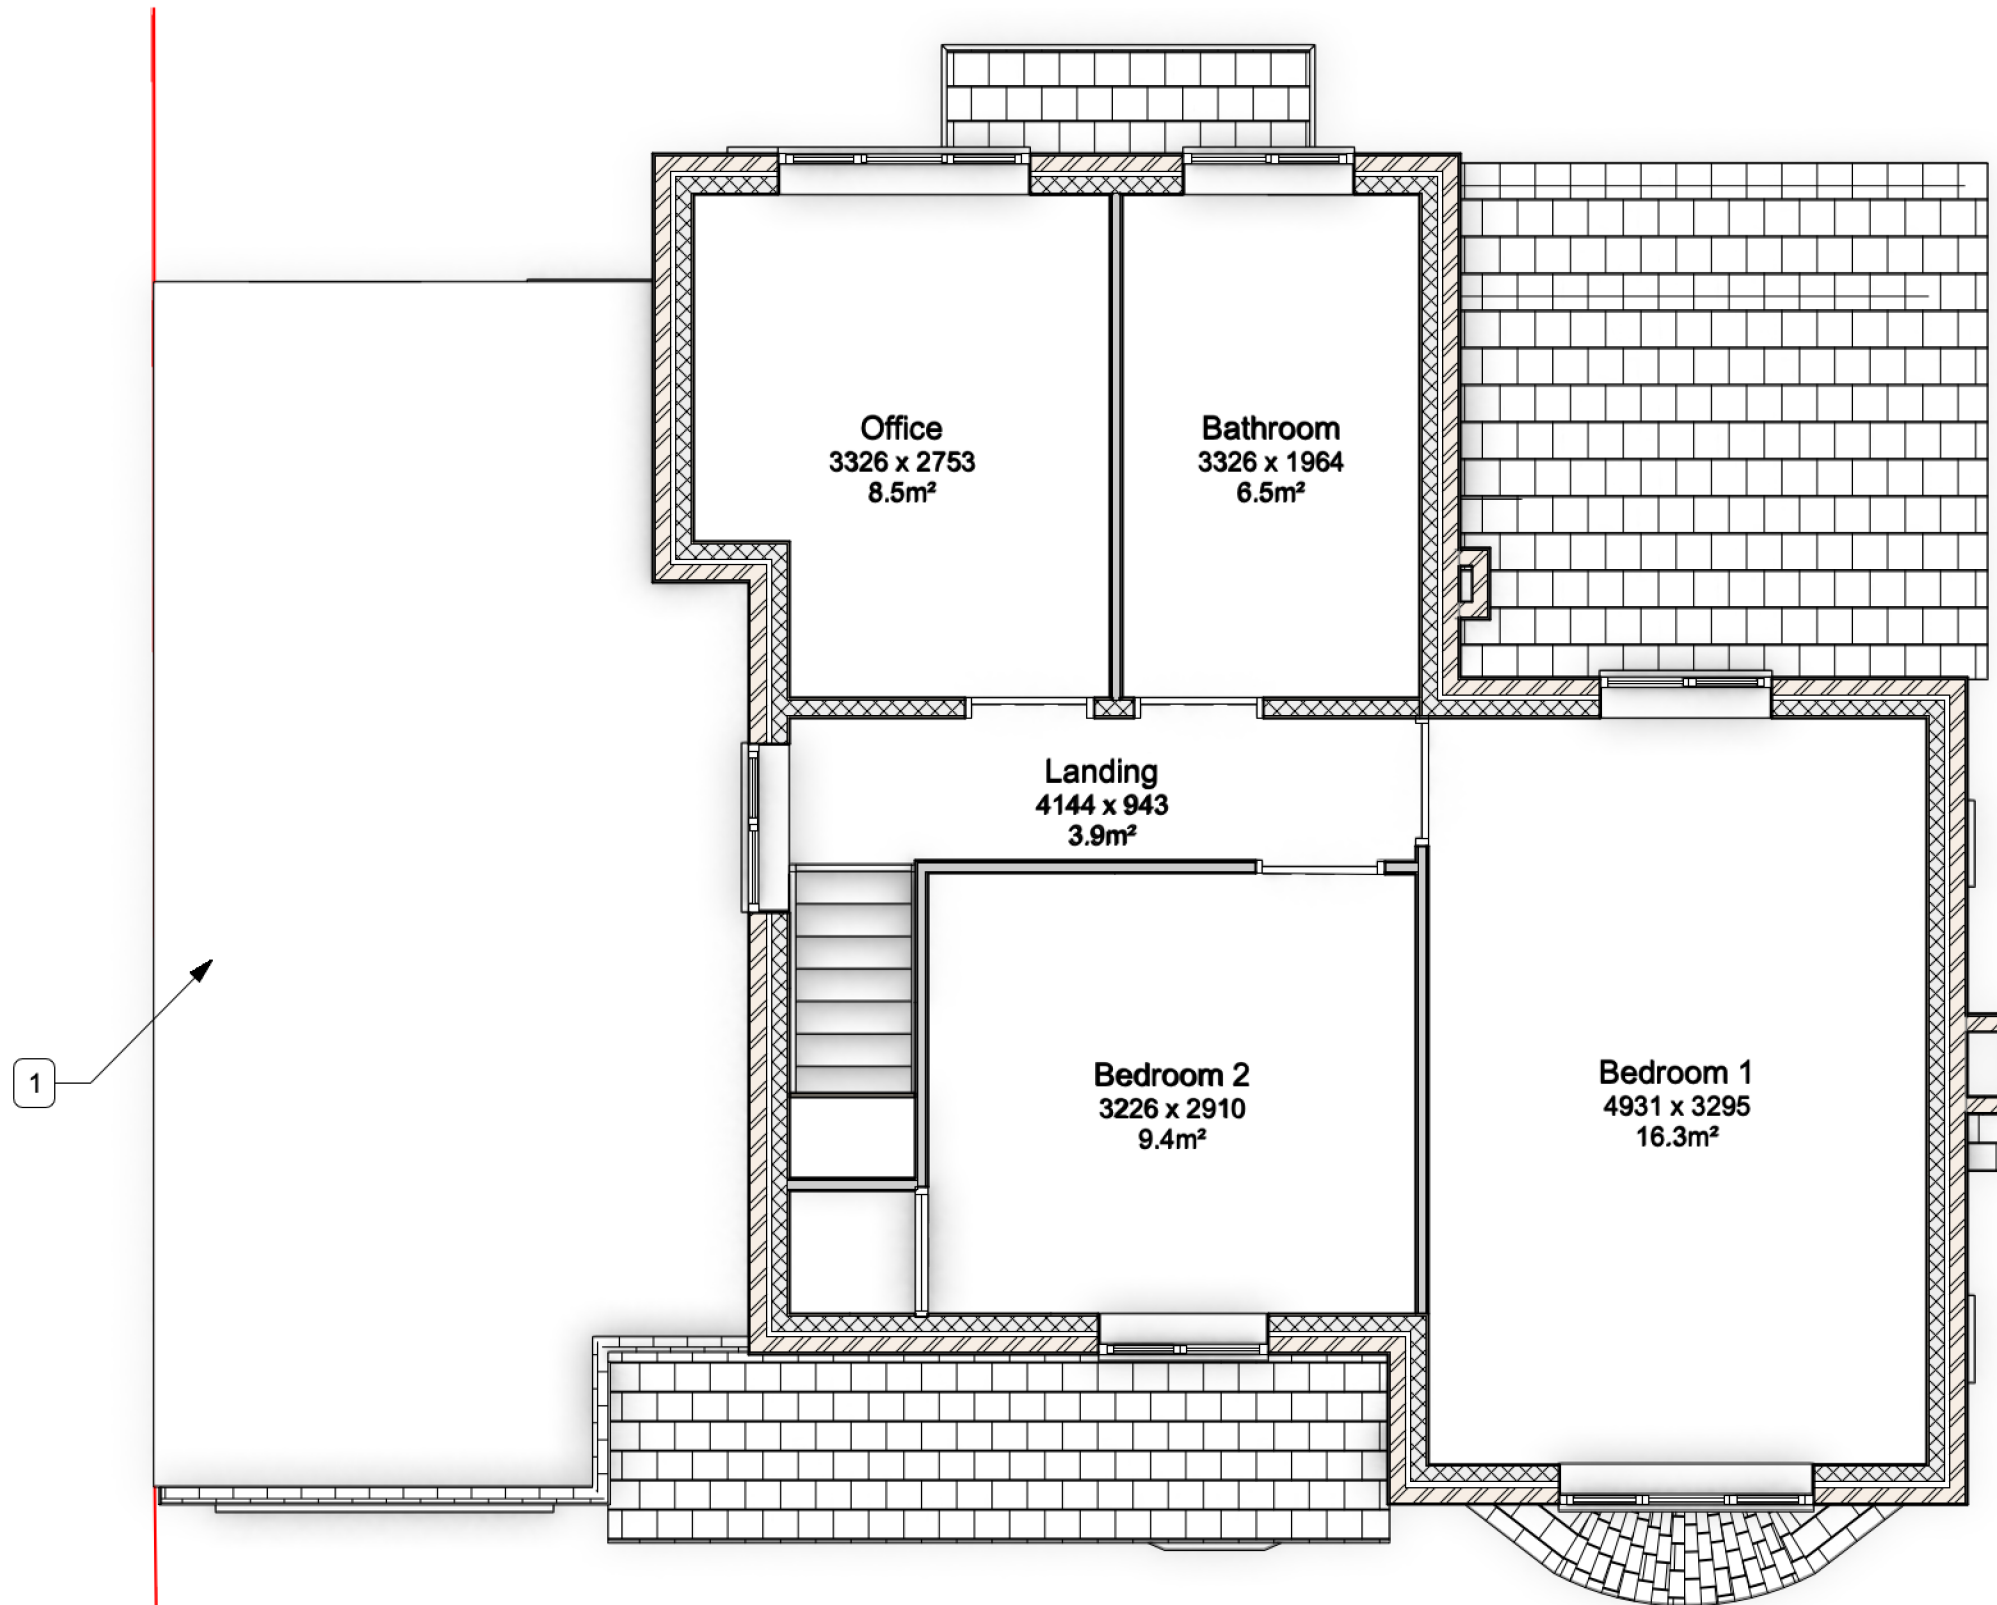

1 First Floor Plan - Existing
Scale: 1:50



THE DESIGN SOCIAL

134 Kirkby Road Barwell LE9 8FN UK

GENERAL DRAWING NOTES

© This drawing is not to be shown to any Third Party unless agreed by The Design Social.

This drawing shows 'design intent' only.

It is the responsibility of the appointed contractor to finalise development, using specialists approved by The Design Social, & produce detailed working drawings.

ALL working drawings to be approved by The Design Social prior to manufacture.

REV.	DATE	NOTES	REV.
			BY

THE DESIGN SOCIAL

Jon Gardner			
2 Belle Vue, Earl Shilton, Leicester LE9 7PA			
Existing First Floor Plan			
AUTHOR	L.R.	DATE	05/12/2025
APPROVED	J.G.		
SCALE	1:50 @ A3	READ WITH	0426 (A) GA 001
DRAWING No.	0426	(A)	1F 005
Project No.		Type	Area
Number			Rev
DRAWING STATUS	Planning		