


Proposed 1F Plan Notes

1. Proposed extension to side of property.  
Extension to be of insulated cavity  
rendered block construction.

2. New uPVC double glazed window.  
3. Proposed new Bedroom.  
4. New En-Suite.  
5. New uPVC frosted double glazed window.

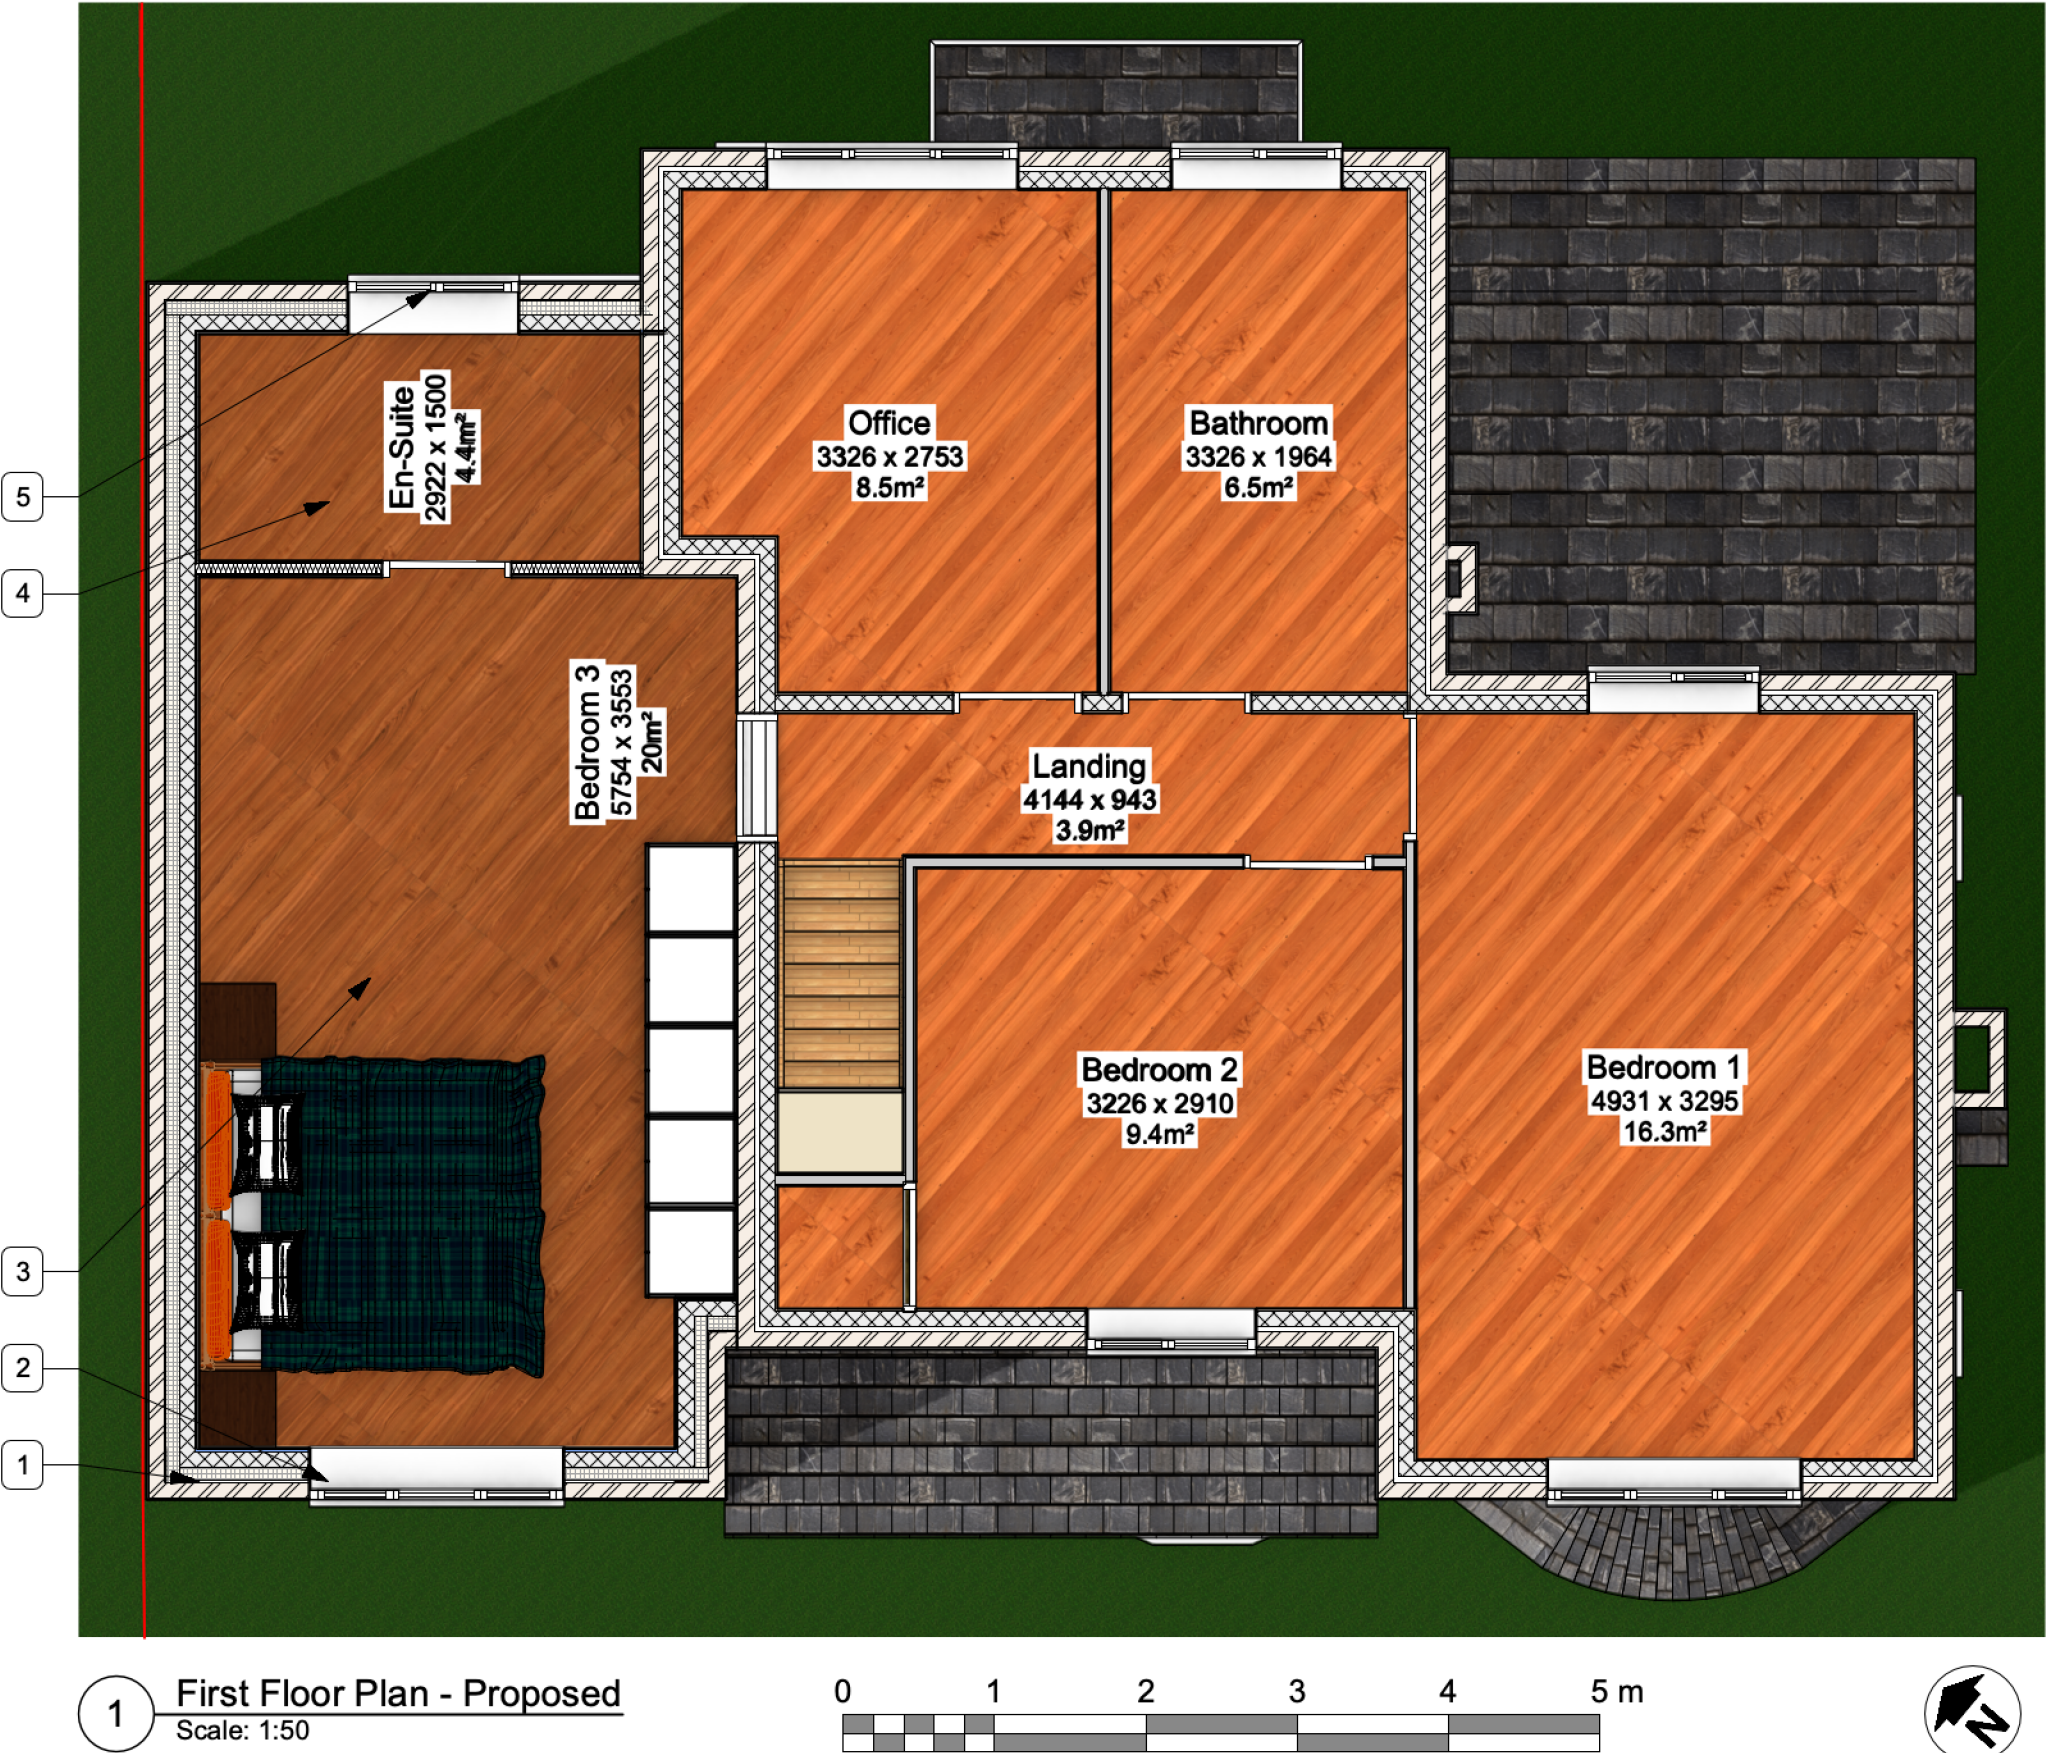

134 Kirkby Road, Barwell, LE9 8FN, UK

GENERAL DRAWING NOTES

© This drawing is not to be shown to any Third Party unless agreed by The Design Social.

This drawing shows 'design intent' only.  
It is the responsibility of the appointed contractor to finalise development, using specialists approved by The Design Social, & produce detailed working drawings.  
ALL working drawings to be approved by The Design Social prior to manufacture.

| REV. | DATE | NOTES | REV. BY |
|------|------|-------|---------|
|------|------|-------|---------|

|                                              |                 |          |
|----------------------------------------------|-----------------|----------|
| Jon Gardner                                  |                 |          |
| 2 Belle Vue, Earl Shilton, Leicester LE9 7PA |                 |          |
| Proposed First Floor Plan                    |                 |          |
| AUTHOR                                       | DATE            | APPROVED |
| L.R.                                         | 05/12/2025      | J.G.     |
| SCALE                                        | READ WITH       |          |
| 1:50 @ A3                                    | 0426 (A) GA 001 |          |
| DRAWING No.                                  |                 |          |
| 0426                                         | ( A )           | 1F 009   |
| Project No.                                  | Type            | Area     |
|                                              |                 | Number   |
|                                              |                 | Rev      |
| DRAWING STATUS                               |                 |          |
| Planning                                     |                 |          |