


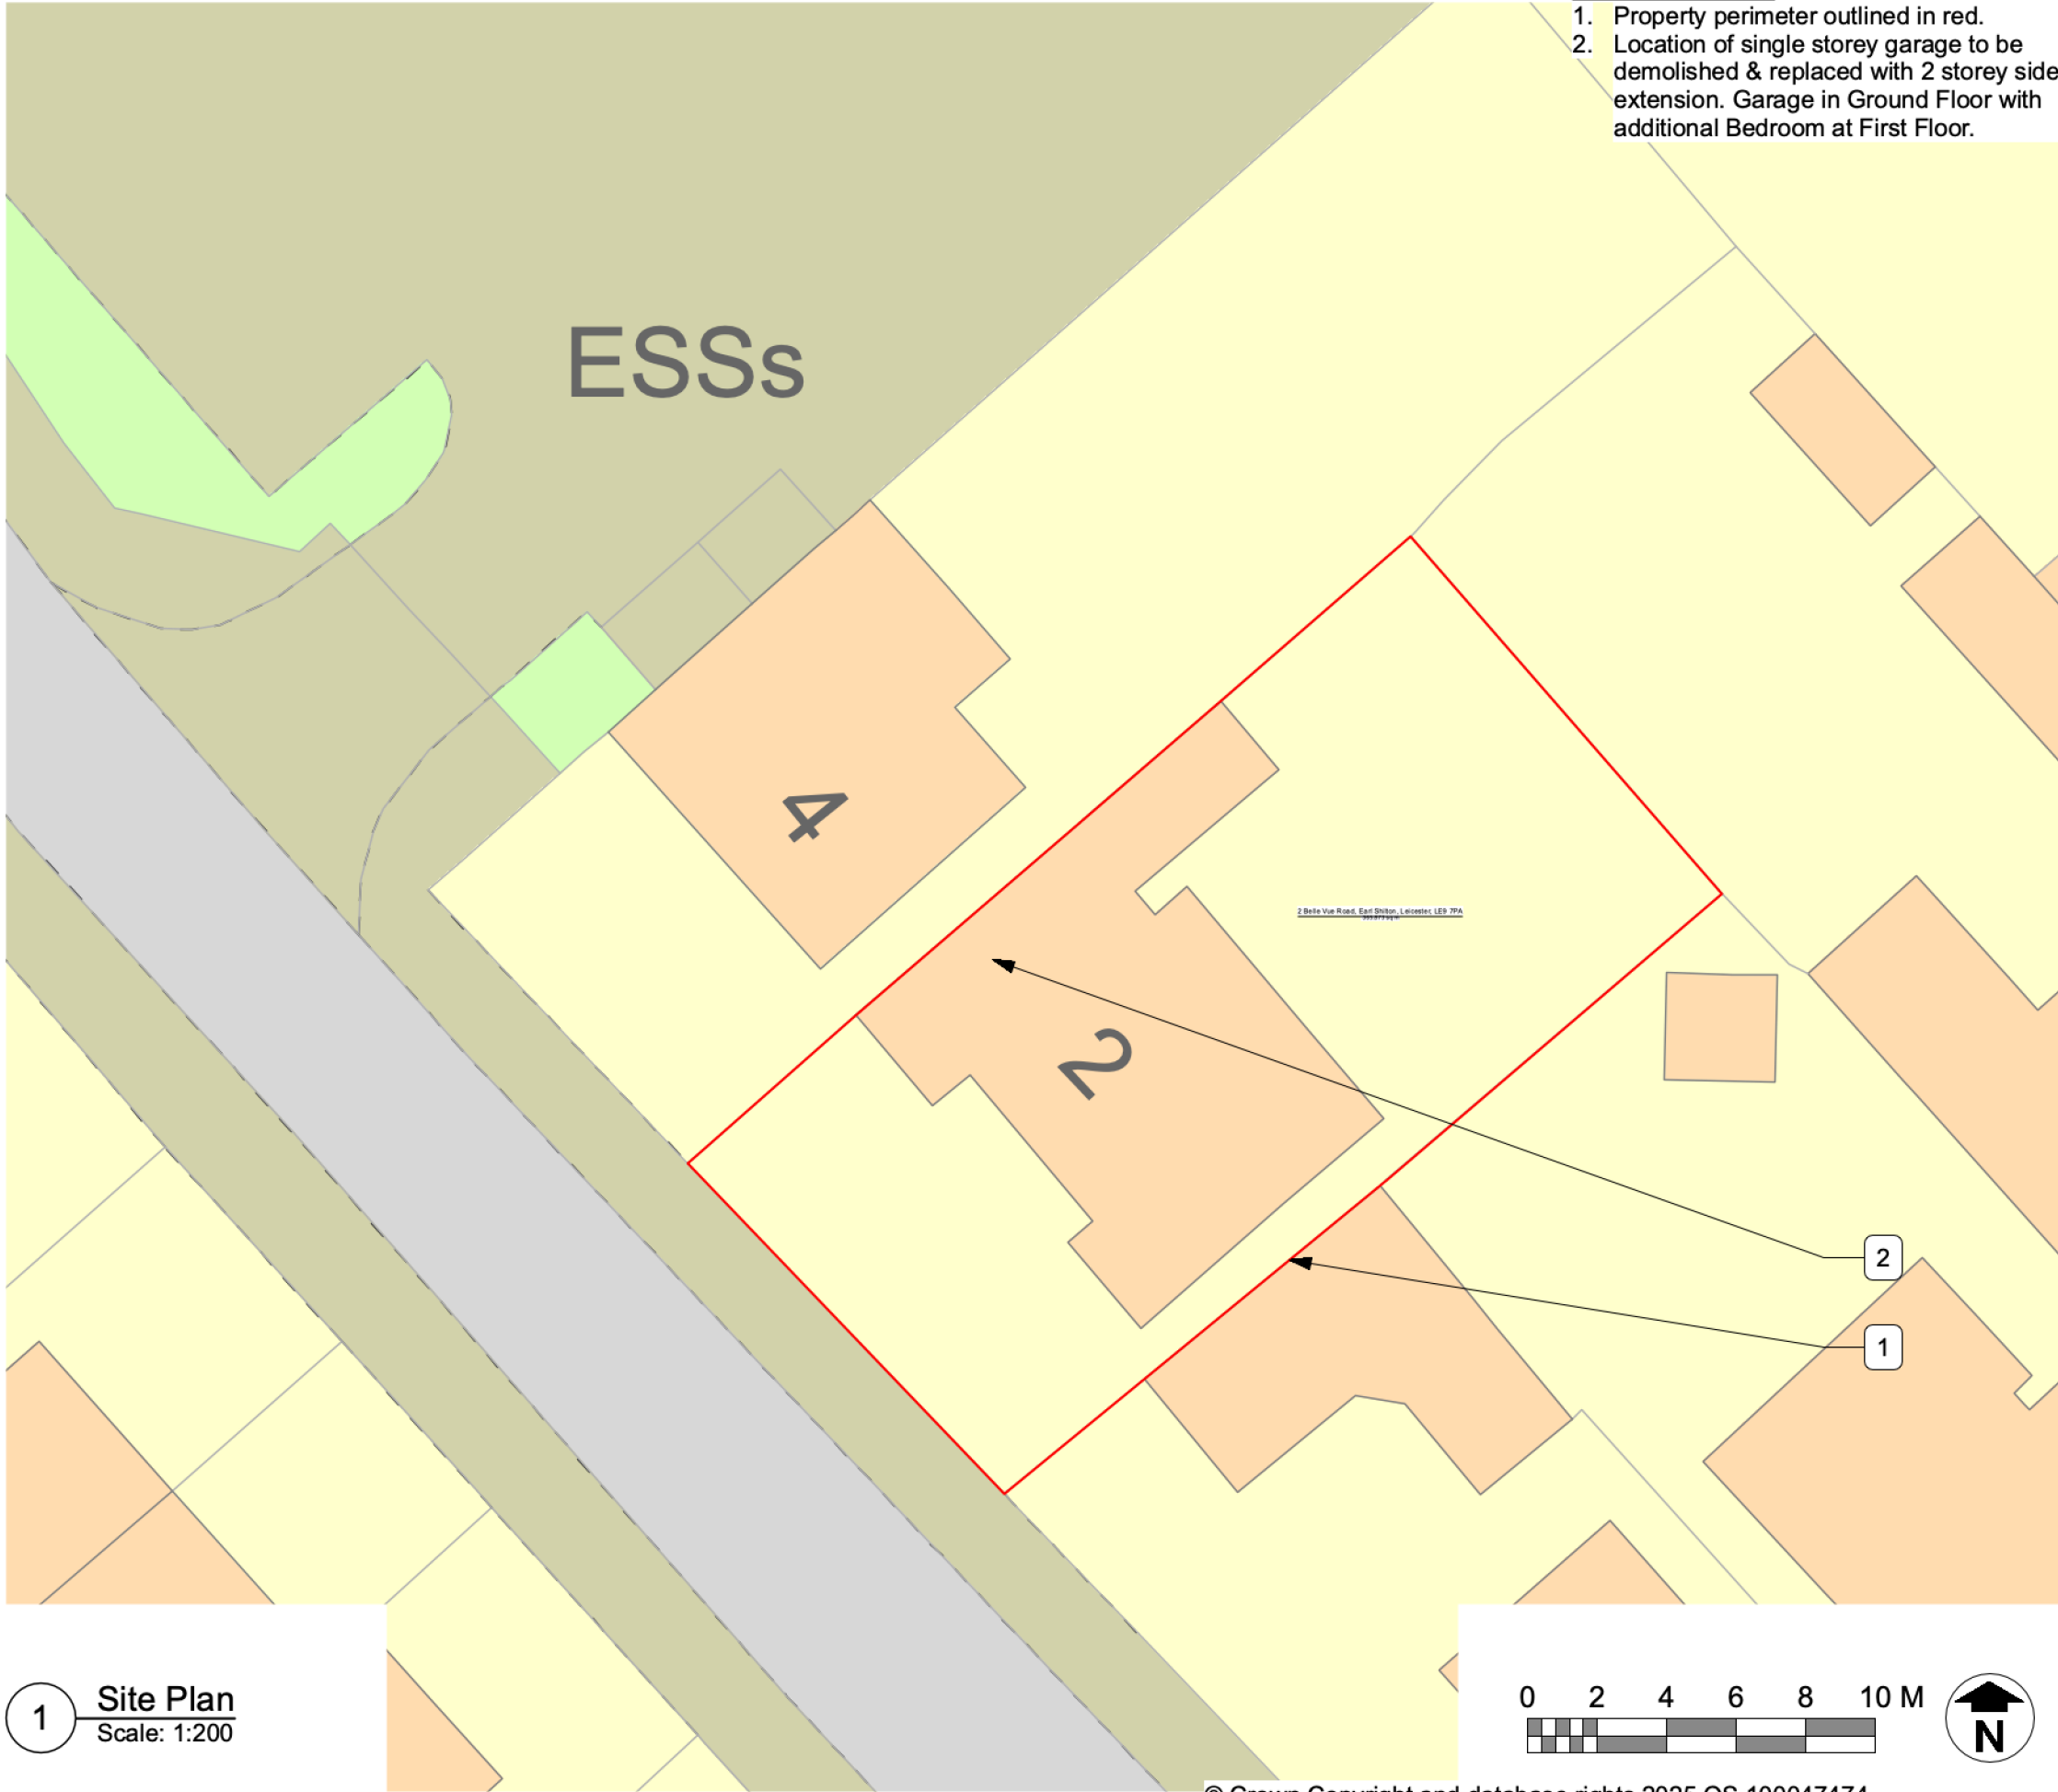

134 Kirkby Road Barwell LE9 8FN UK

GENERAL DRAWING NOTES

© This drawing is not to be shown to any Third Party unless agreed by The Design Social.

This drawing shows 'design intent' only.
It is the responsibility of the appointed contractor to finalise development, using specialists approved by The Design Social, & produce detailed working drawings.
ALL working drawings to be approved by The Design Social prior to manufacture.

REV.	DATE	NOTES	REV.
			BY

Jon Gardner			
2 Belle Vue, Earl Shilton, Leicester LE9 7PA			
Site Plan			
AUTHOR	L.R.	DATE	05/12/2025
APPROVED	J.G.		
SCALE	1:200 @ A3	READ WITH	0426 (A) GA 001
DRAWING No.	0426	(A)	GA 003
Project No.	Type	Area	Number
DRAWING STATUS	Planning		